
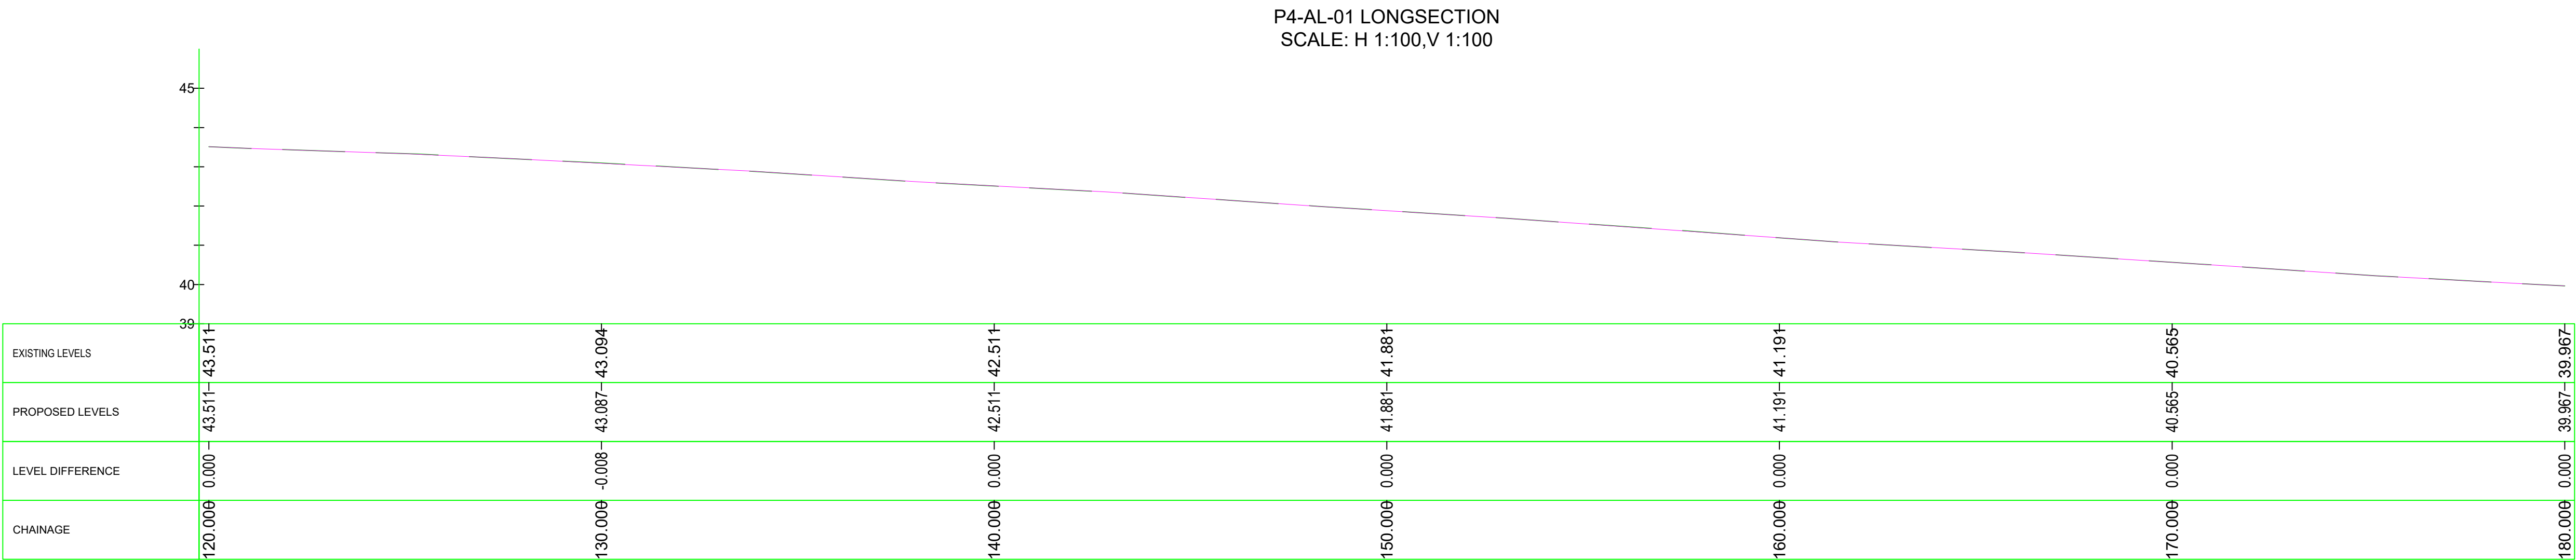
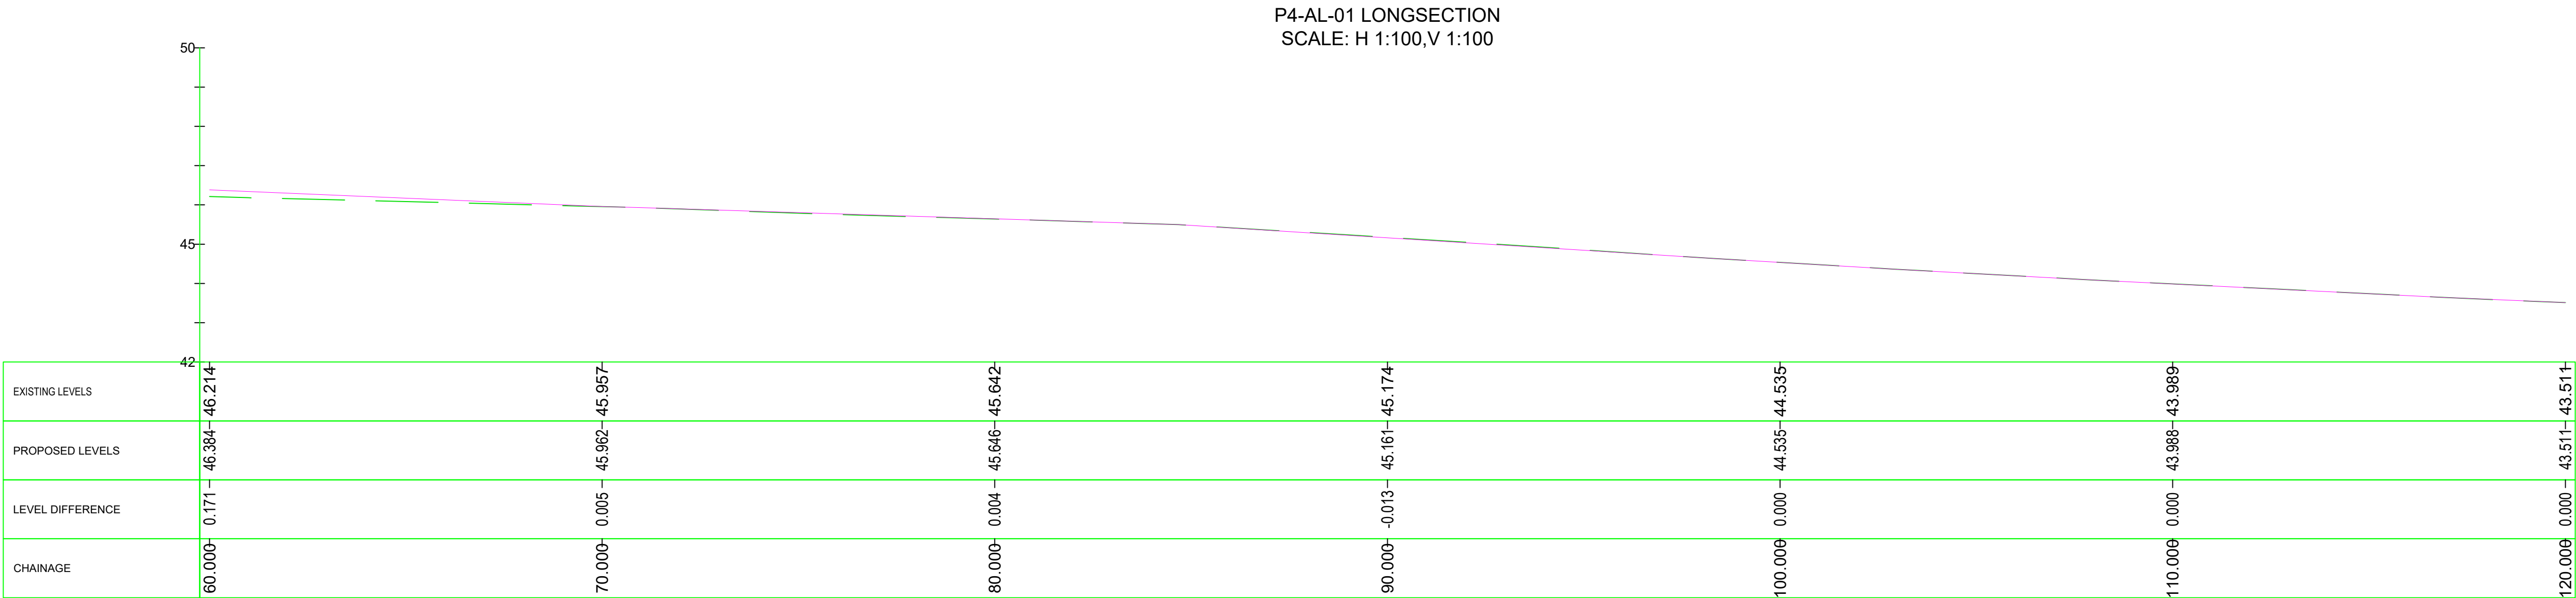


KEY:	
EXISTING GROUND PROFILE	
PROPOSED GROUND PROFILE	

This drawing has been prepared for the use of AECOM's client. It may not be used, modified, reproduced or relied upon by third parties, except as agreed by AECOM or as required by law. AECOM accepts no responsibility, and denies any liability, whatsoever, to any party that uses or relies on this drawing without AECOM's express written consent. Do not scale this document. All measurements must be obtained from the stated dimensions.

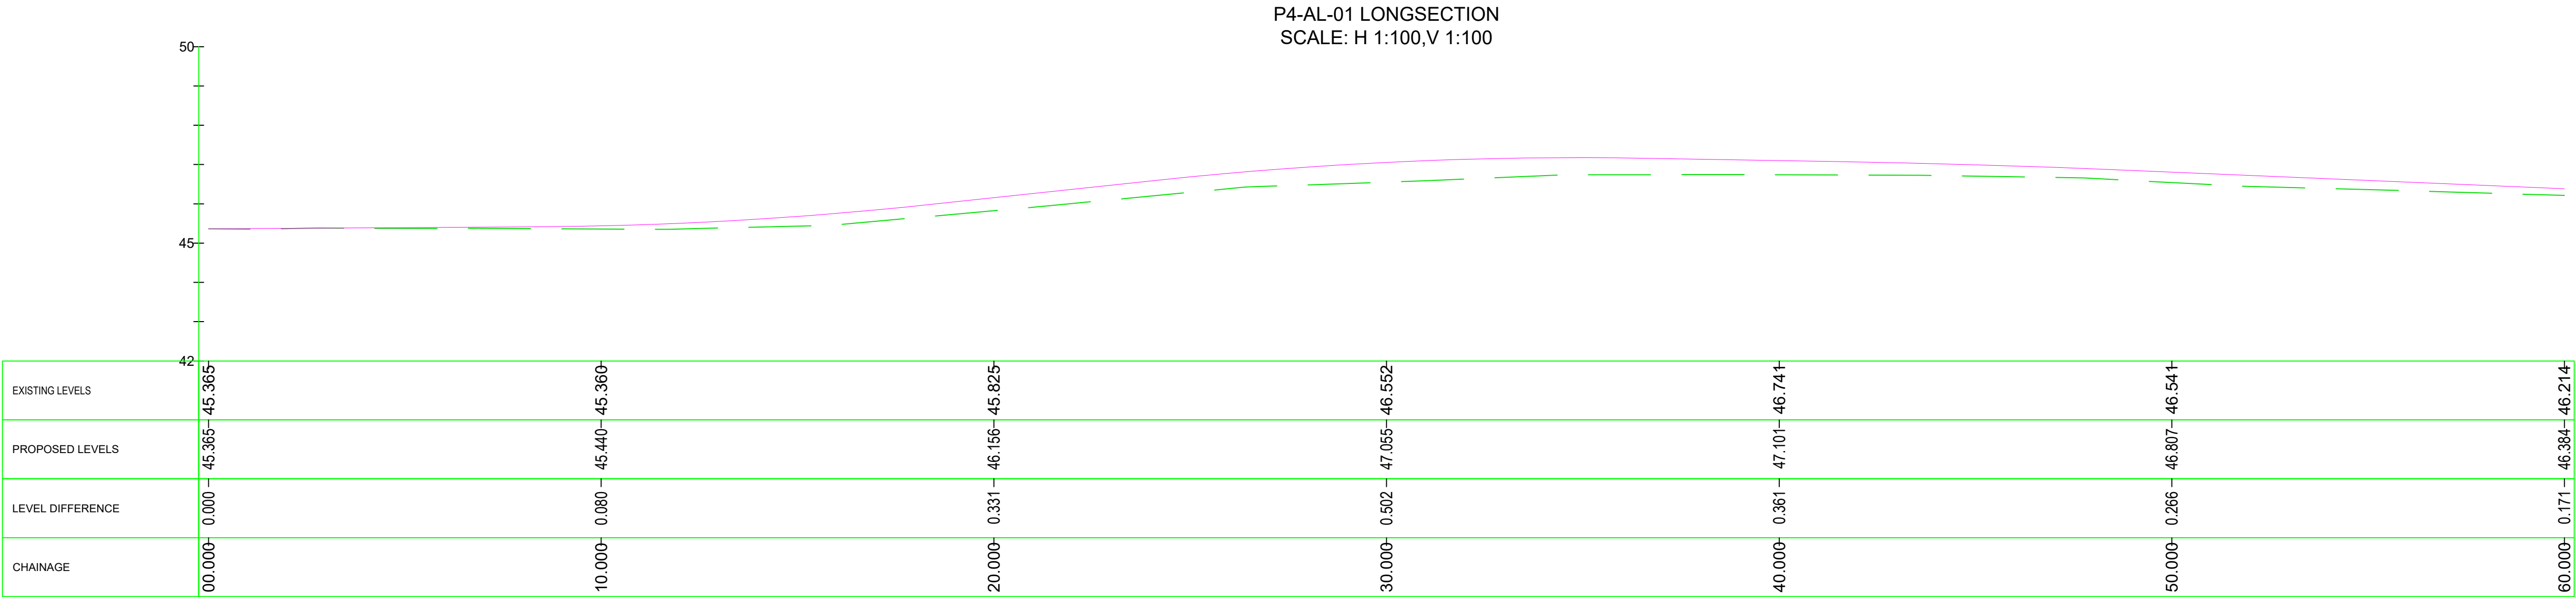

PROJECT

PRESCOT TO CRONTON
CYCLEWAY

CLIENT



Knowsley Council
Yorkon Buildings, Archway Road, Huyton,
L36 9YU
tel. 0151 489 6000
www.knowsley.gov.uk

CONSULTANT

AECOM
4th Floor, Merchants Court
2-12 Lord Street
Liverpool, L2 1TS
www.aecom.com

NOTES

- TO BE READ IN CONJUNCTION WITH ALL OTHER RELEVANT DOCUMENTATION / INFORMATION.
- DIMENSIONS AND LEVELS ARE IN METRES UNLESS OTHERWISE STATED.
- DO NOT SCALE FROM THIS DRAWING, USE ONLY PRINTED DIMENSIONS.
- ALL LEVELS RELATE TO ORDNANCE DATUM.
- THIS DRAWING HAS BEEN PRODUCED USING TOPOGRAPHICAL SURVEY CARRIED OUT BY "MALCOLM HUGHES LAND SURVEYORS" IN MAY 2020 AND OS MAPPING RECEIVED FROM KNOWSLEY COUNCIL ON 9TH MARCH 2020.
- REFER TO DRAWING NO. 60629784-SHT-30-PCP0-CT-0100 TO 0101 FOR SCHEME LOCATION PLAN.

DETAILED DESIGN

© CROWN COPYRIGHT AND DATABASE RIGHTS 2020 OS 100017655 YOU ARE PERMITTED TO USE THIS DATA SOLELY TO ENABLE YOU TO RESPOND TO, OR INTERACT WITH, THE ORGANISATION THAT PROVIDED YOU WITH THE DATA. YOU ARE NOT PERMITTED TO COPY, SUB-LICENCE, DISTRIBUTE OR SELL ANY OF THIS DATA TO THIRD PARTIES IN ANY FORM.

ISSUE/REVISION

D2	16.09.2021	DETAILED DESIGN
D1	09.04.2021	DETAILED DESIGN
I/R	DATE	DESCRIPTION

PROJECT NUMBER

60629784


SHEET TITLE

PHASE 4
LONGSECTIONS & CROSS SECTIONS
(SHEET 1)


SHEET NUMBER

60629784-SHT-30-PCP4-CT-0114


60629784-SHT-30-PCP4-CT-0115

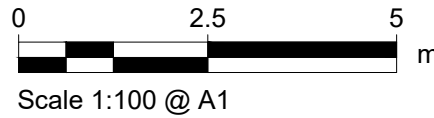


Cross Section 1

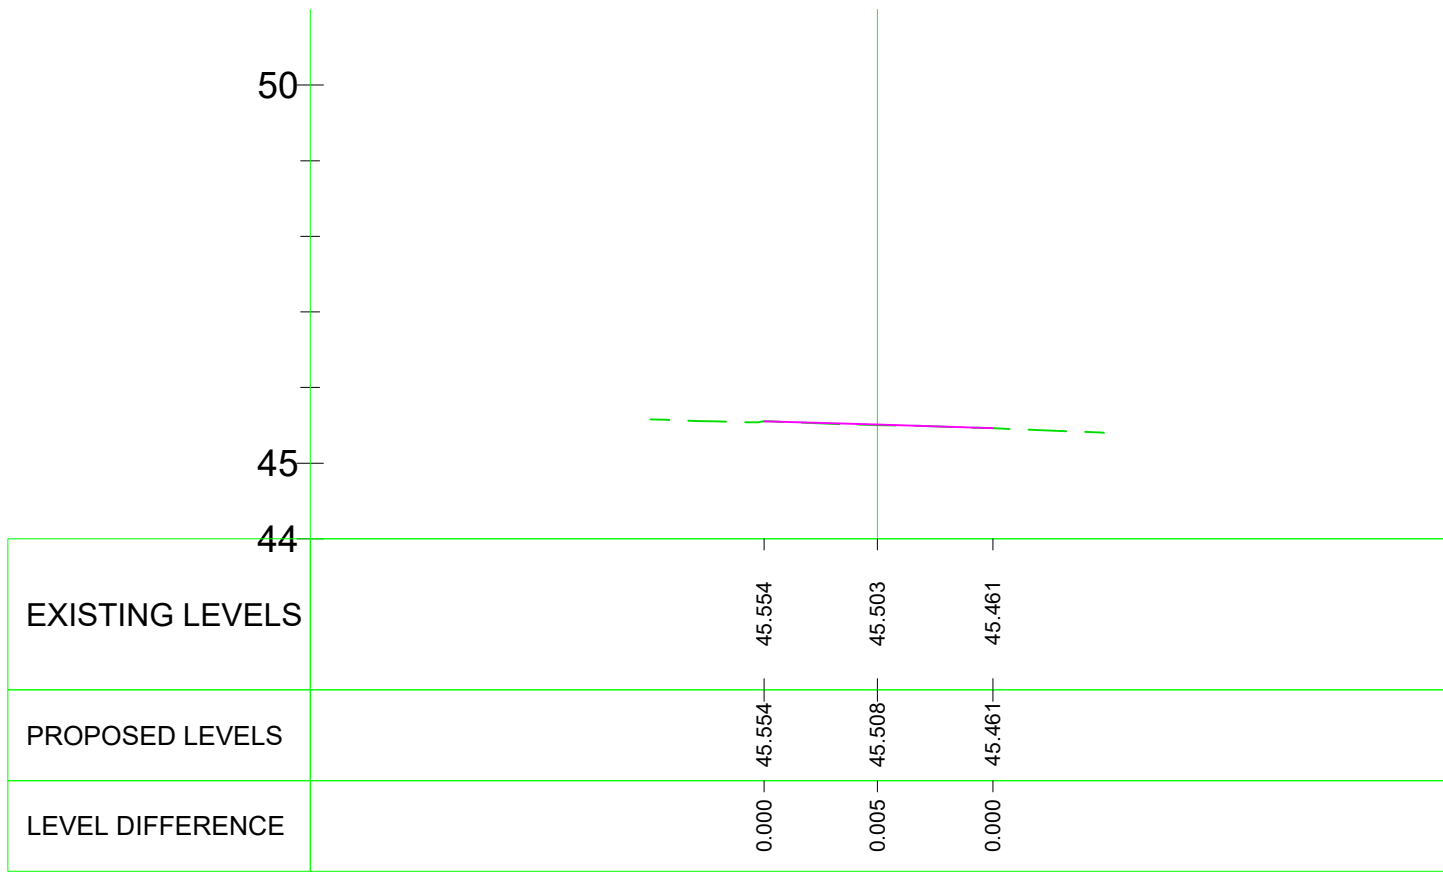


Cross Section 4

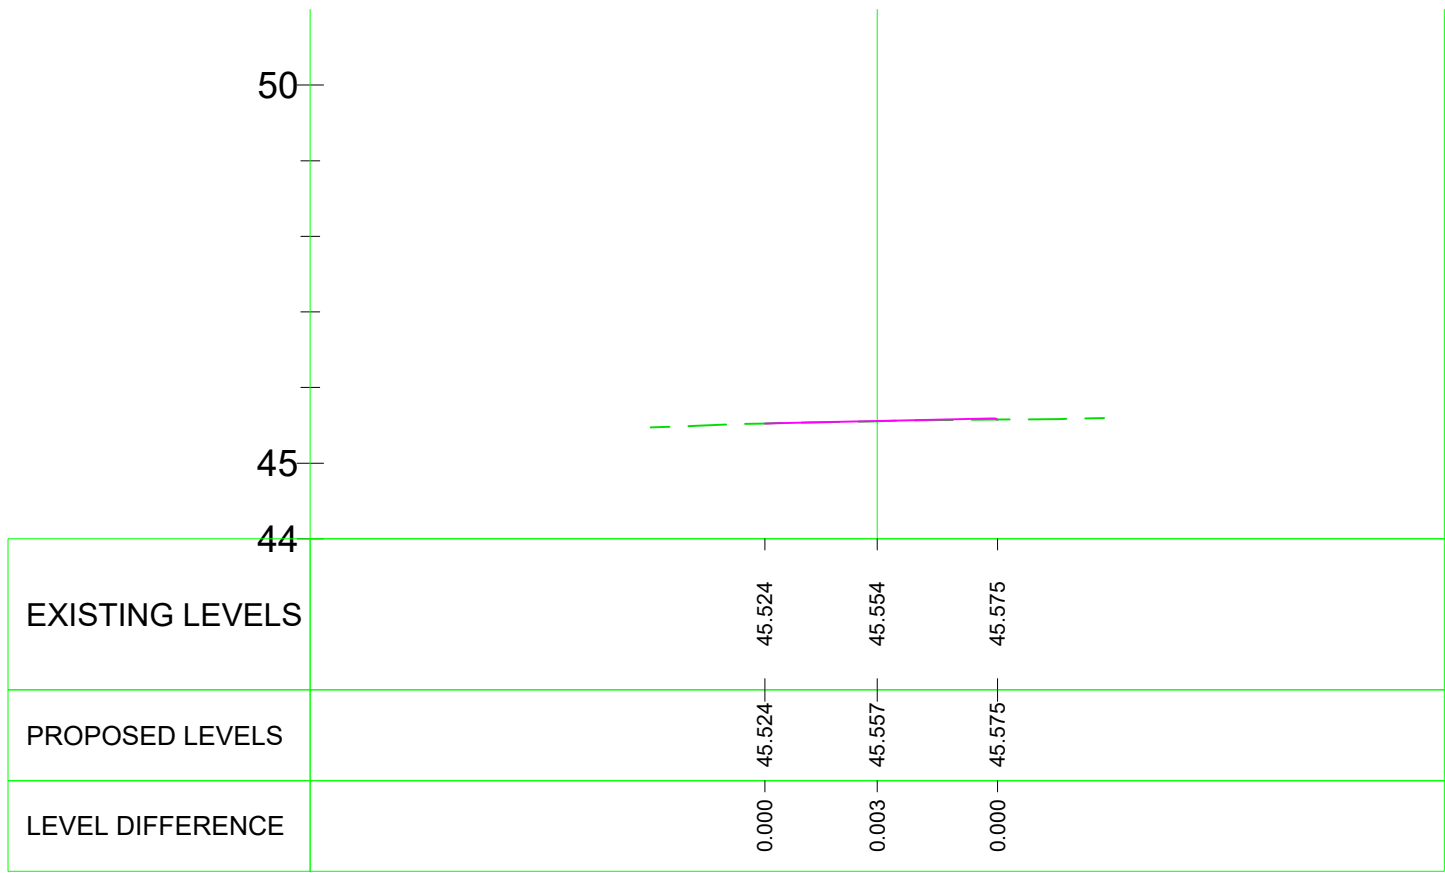


Cross Section 7

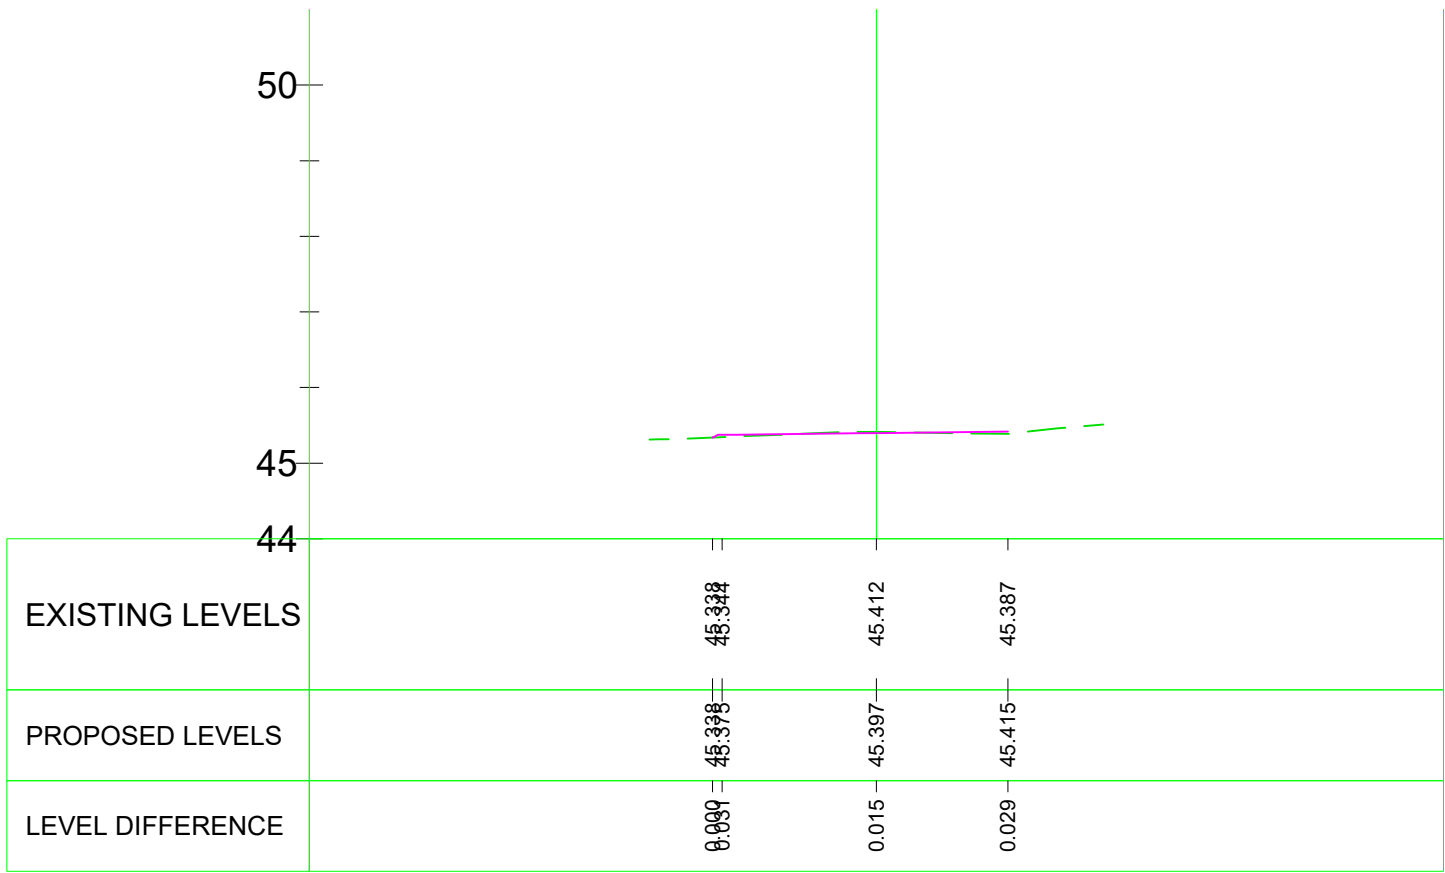


Cross Section 2

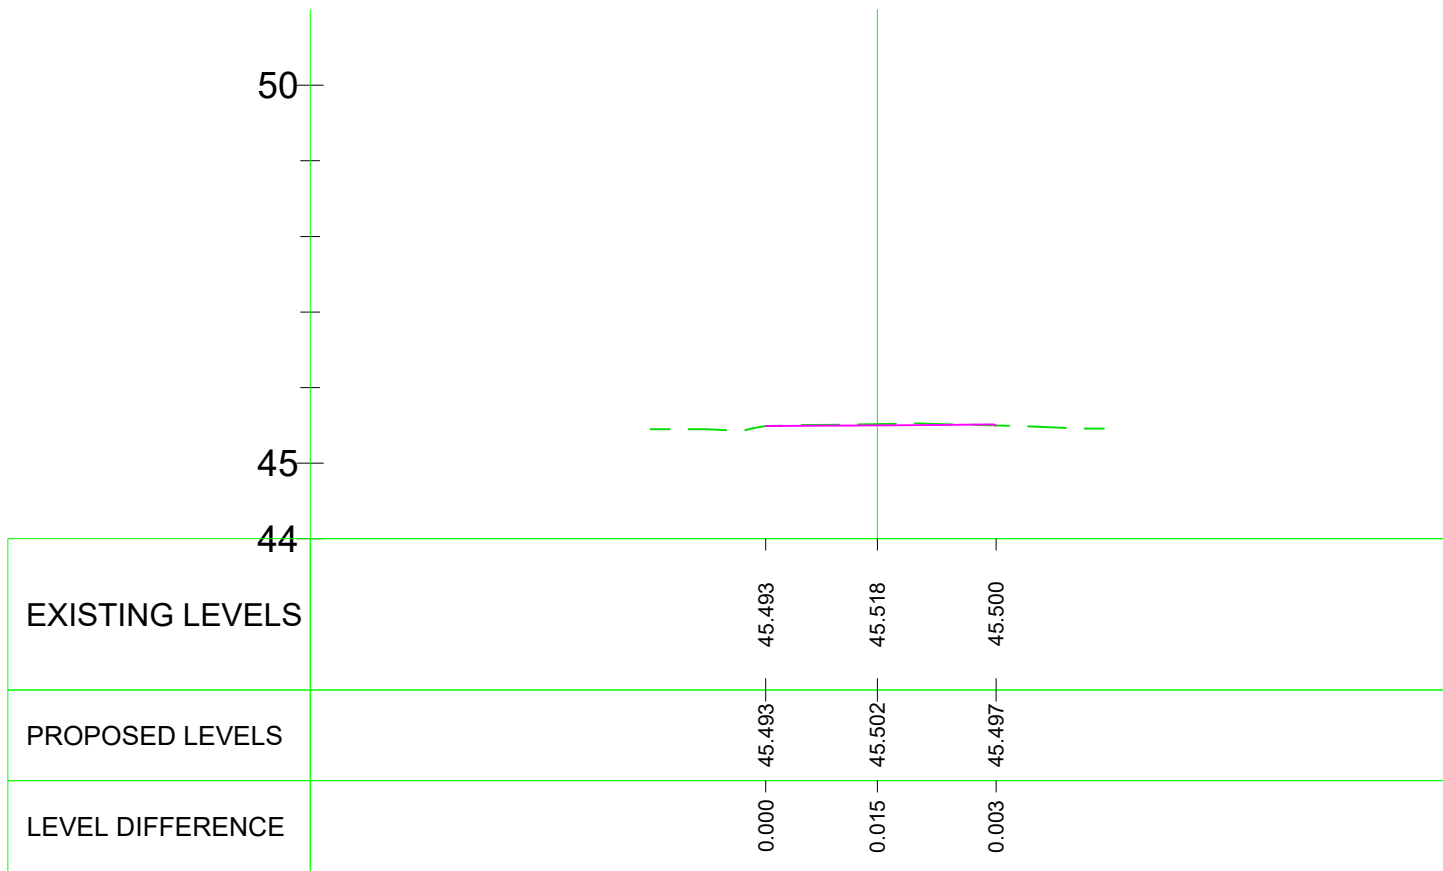


Cross Section 5

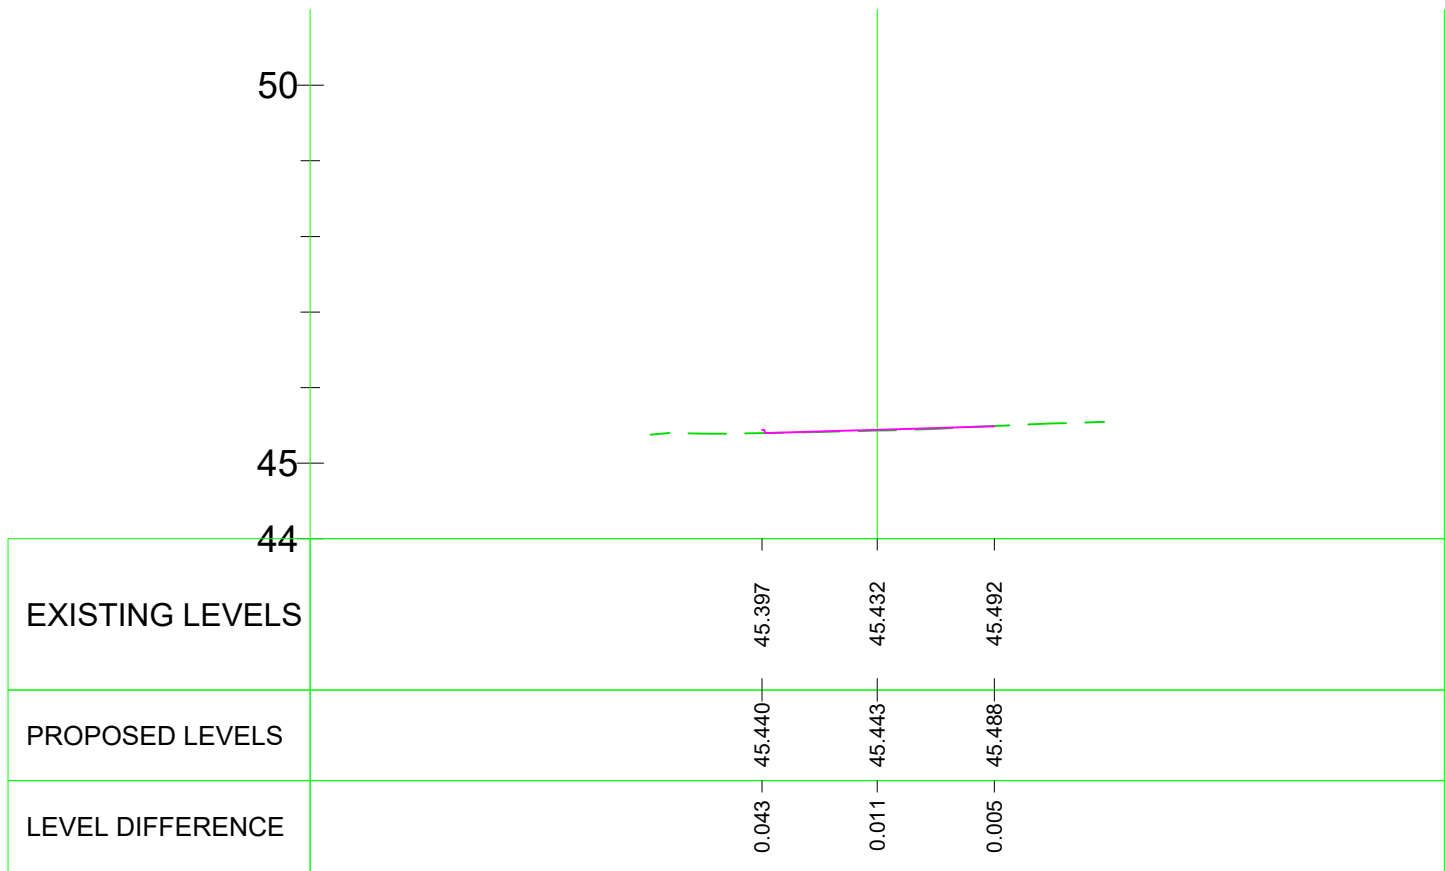


Cross Section 8

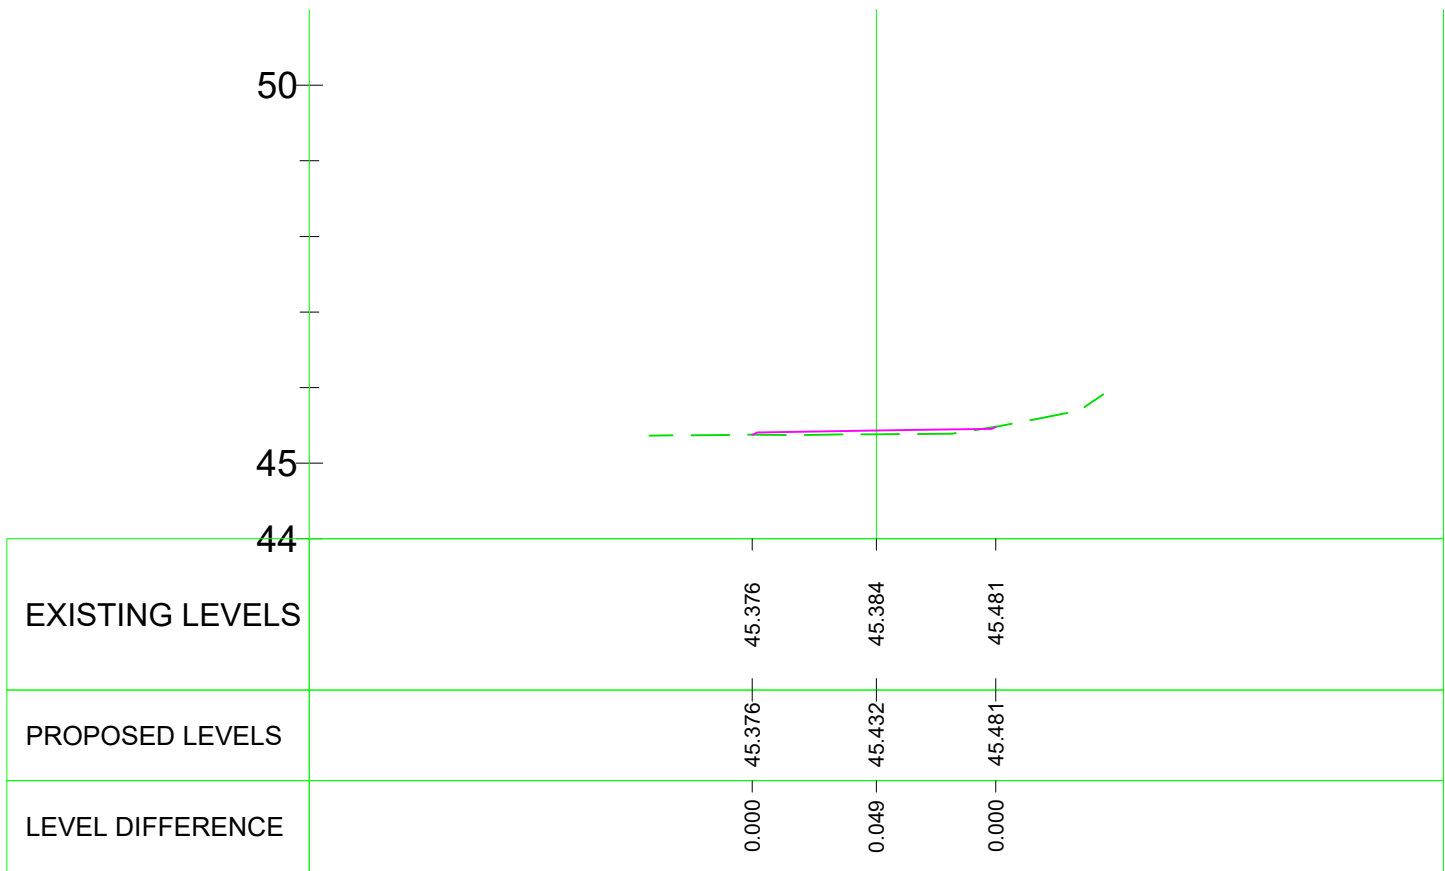


Cross Section 3

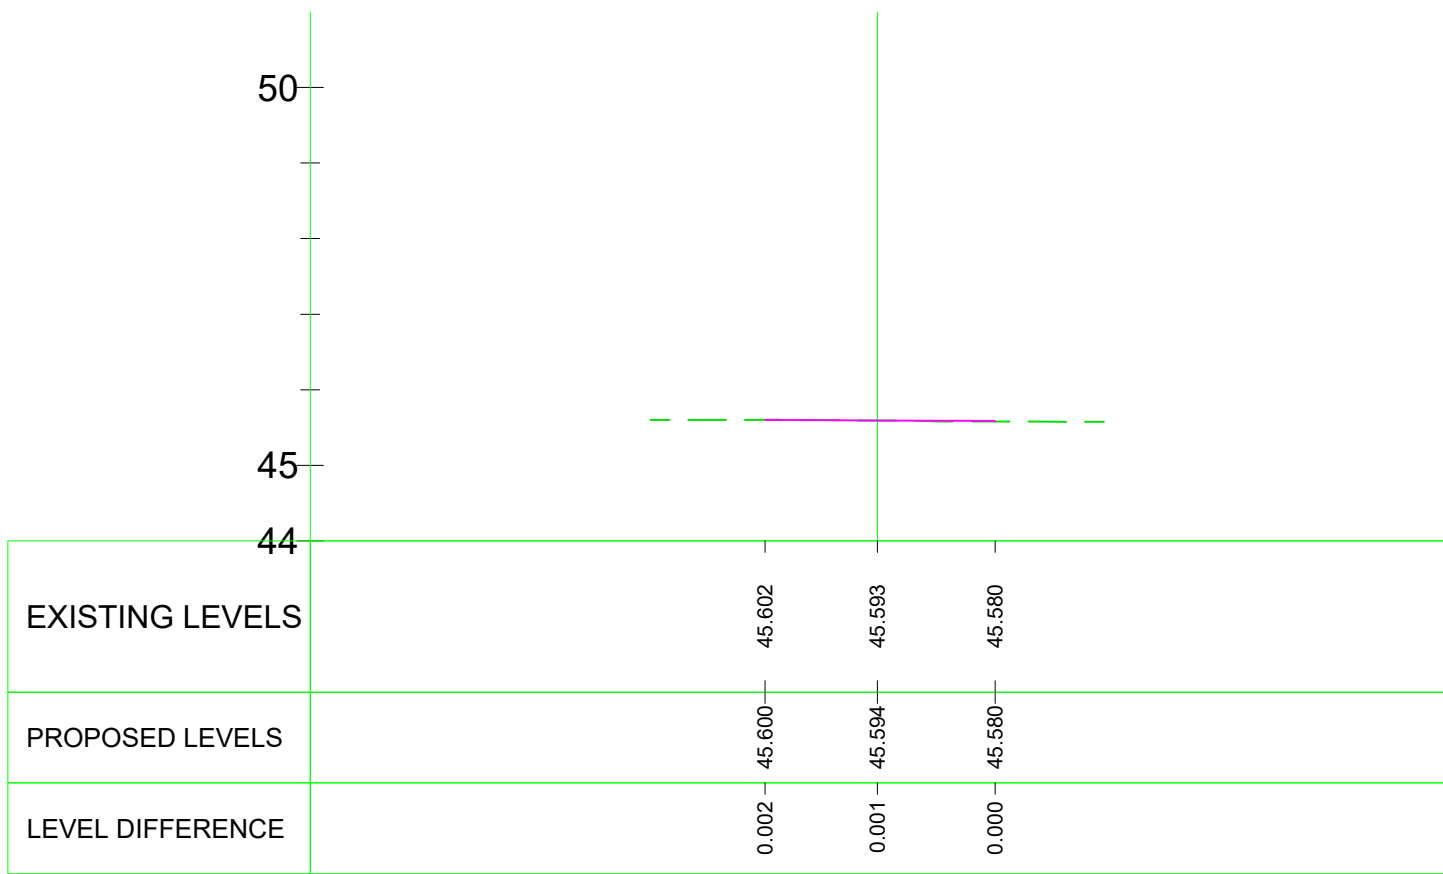

Cross Section 6

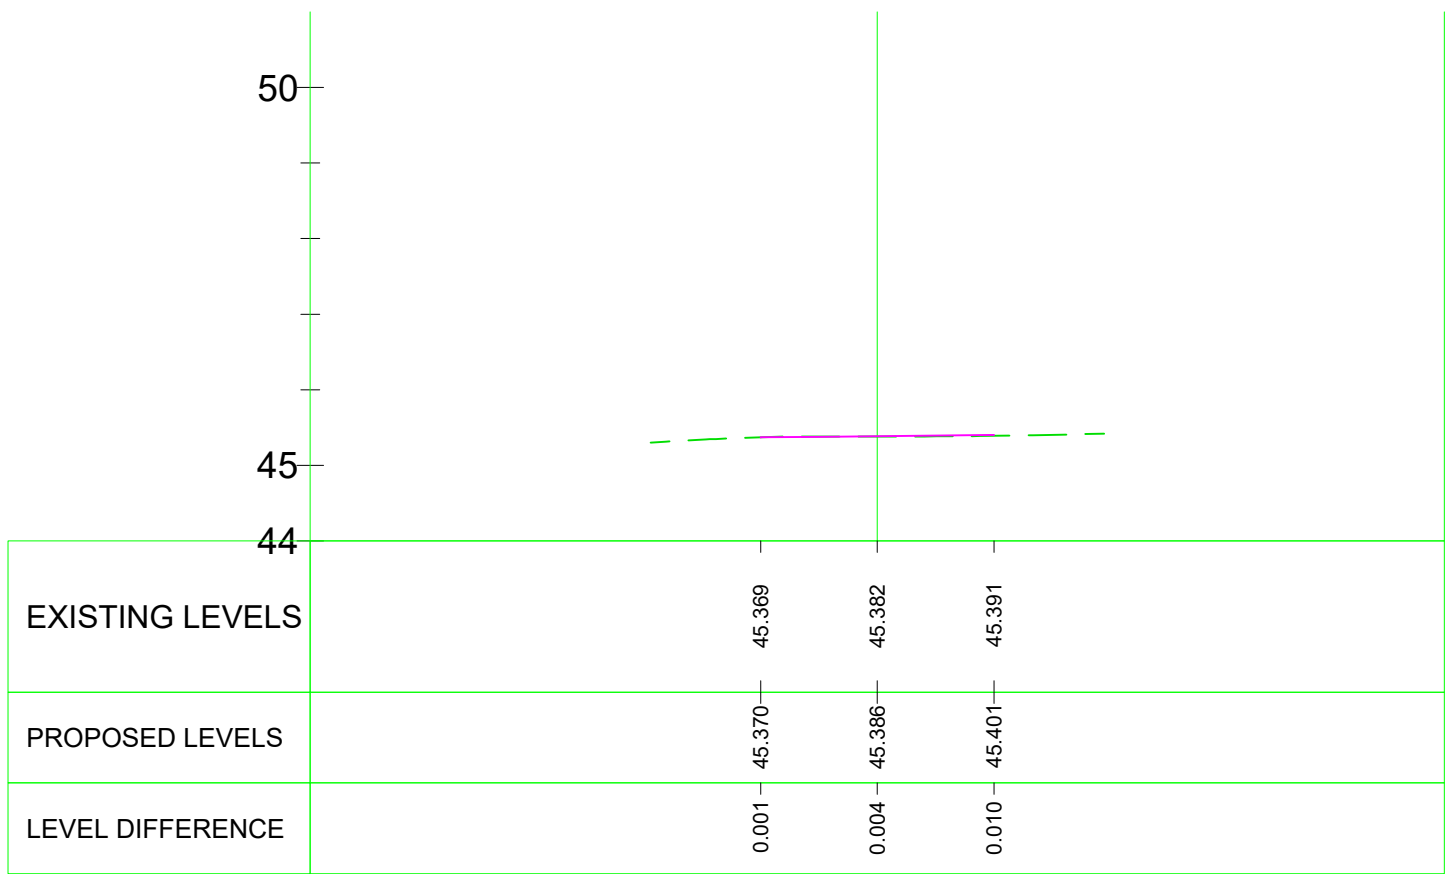

Cross Section 9

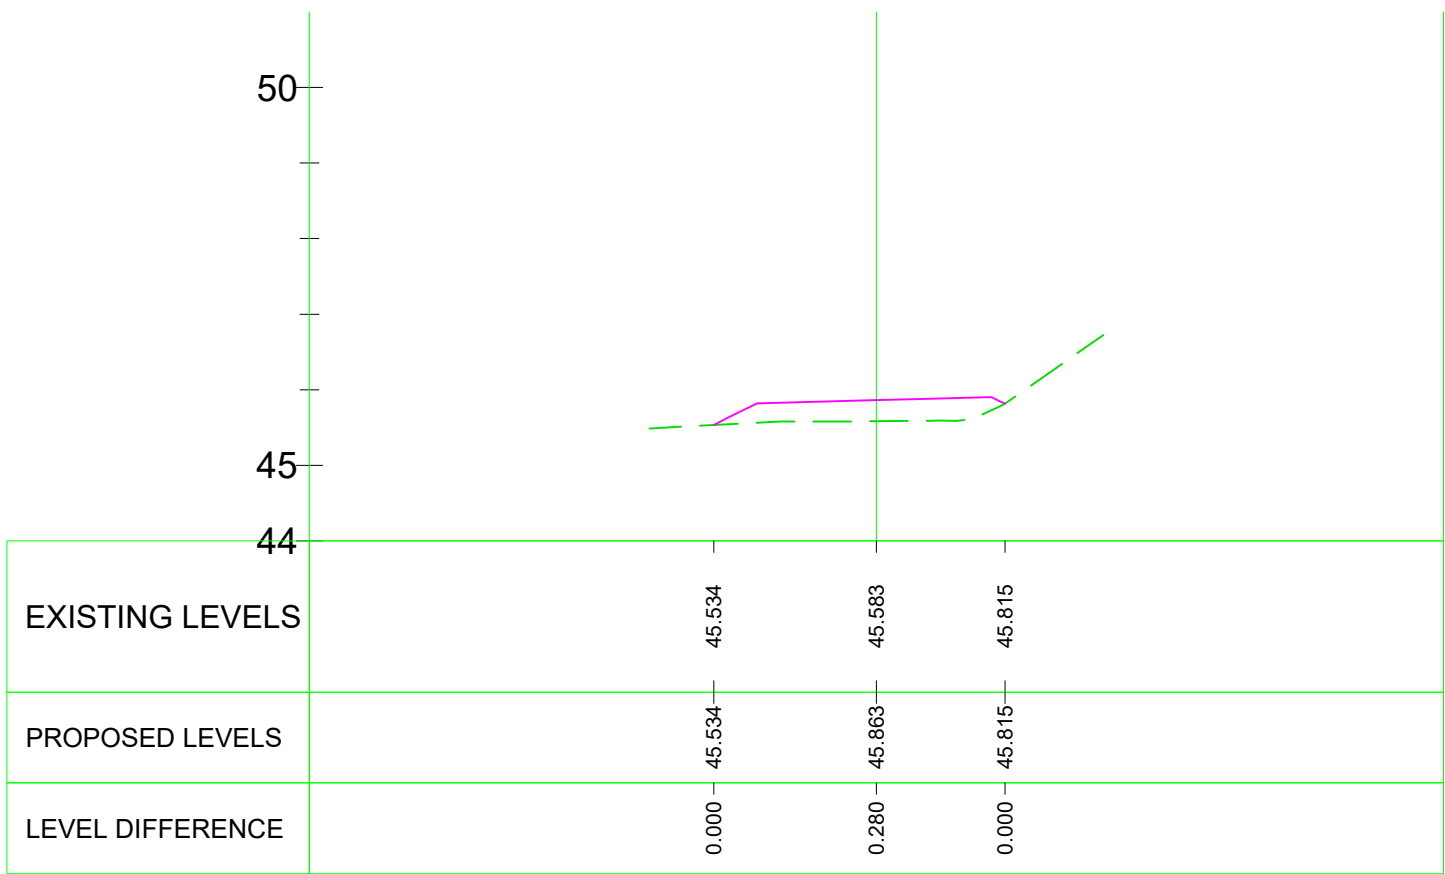

CROSS SECTION NOTES
1. REFER TO DRAWING NUMBER 60629784-SHT-30-PCP4-CT-0111 TO 0113 FOR CROSS SECTION LOCATIONS.

KEY:	
EXISTING GROUND PROFILE	
PROPOSED GROUND PROFILE	



PROJECT

PRESCOT TO CRANTON
CYCLEWAY

CLIENT



Knowsley Council
Yorkon Buildings, Archway Road, Huyton,
L36 9YU
tel. 0151 489 6000
www.knowsley.gov.uk

CONSULTANT

AECOM
4th Floor, Merchants Court
2-12 Lord Street
Liverpool, L2 1TS
www.aecom.com

NOTES

- TO BE READ IN CONJUNCTION WITH ALL OTHER RELEVANT DOCUMENTATION / INFORMATION.
- DIMENSIONS AND LEVELS ARE IN METRES UNLESS OTHERWISE STATED.
- DO NOT SCALE FROM THIS DRAWING, USE ONLY PRINTED DIMENSIONS.
- ALL LEVELS RELATE TO ORDNANCE DATUM.
- THIS DRAWING HAS BEEN PRODUCED USING TOPOGRAPHICAL SURVEY CARRIED OUT BY "MALCOLM HUGHES LAND SURVEYORS" IN MAY 2020 AND OS MAPPING RECEIVED FROM KNOWSLEY COUNCIL ON 9TH MARCH 2020.
- REFER TO DRAWING NO. 60629784-SHT-30-PCP0-CT-0100 TO 0101 FOR SCHEME LOCATION PLAN.

DETAILED DESIGN

© CROWN COPYRIGHT AND DATABASE RIGHTS 2020 OS 100017655 YOU ARE PERMITTED TO USE THIS DATA SOLELY TO ENABLE YOU TO RESPOND TO, OR INTERACT WITH, THE ORGANISATION THAT PROVIDED YOU WITH THE DATA. YOU ARE NOT PERMITTED TO COPY, SUB-LICENCE, DISTRIBUTE OR SELL ANY OF THIS DATA TO THIRD PARTIES IN ANY FORM.

ISSUE/REVISION

D2	16.09.2021	DETAILED DESIGN
D1	09.04.2021	DETAILED DESIGN
I/R	DATE	DESCRIPTION

PROJECT NUMBER

60629784

SHEET TITLE

PHASE 4
LONGSECTIONS & CROSS SECTIONS
(SHEET 3)


SHEET NUMBER

60629784-SHT-30-PCP4-CT-0116


This drawing has been prepared for the use of AECOM's client. It may not be used, modified, reproduced or relied upon by third parties, except as agreed by AECOM or as required by law. AECOM accepts no responsibility, and denies any liability, whatsoever, to any party that uses or relies on this drawing without AECOM's express written consent. Do not scale this document. All measurements must be obtained from the stated dimensions.

This drawing has been prepared for the use of AECOM's client. It may not be used, modified, reproduced or relied upon by third parties, except as agreed by AECOM or as required by law. AECOM accepts no responsibility, and denies any liability whatsoever, to any party that uses or relies on this drawing without AECOM's express written consent. All measurements must be obtained from the stated dimensions. This drawing is not to scale.


Cross Section 19

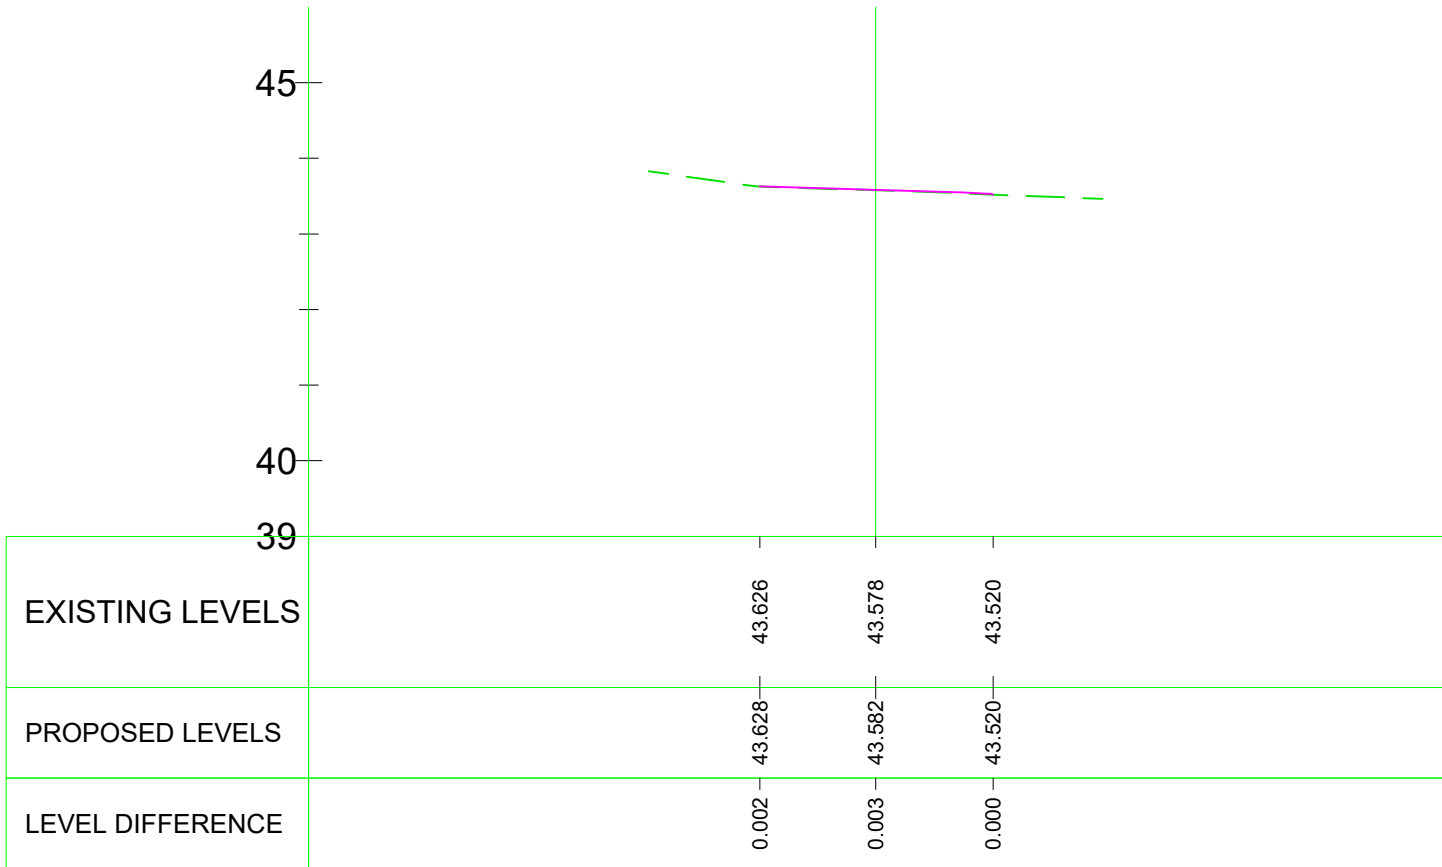


Cross Section 22

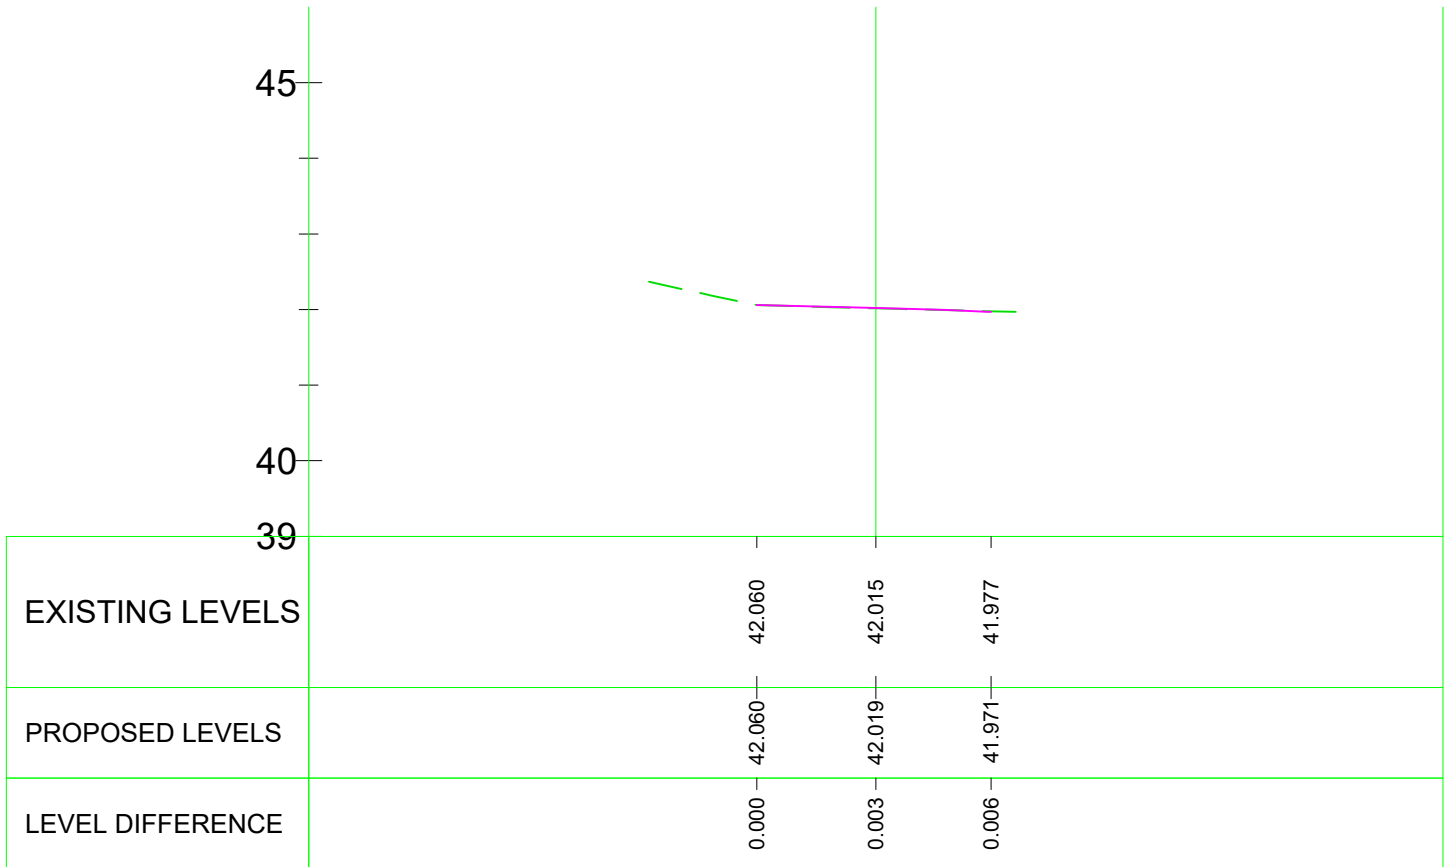


Cross Section 25

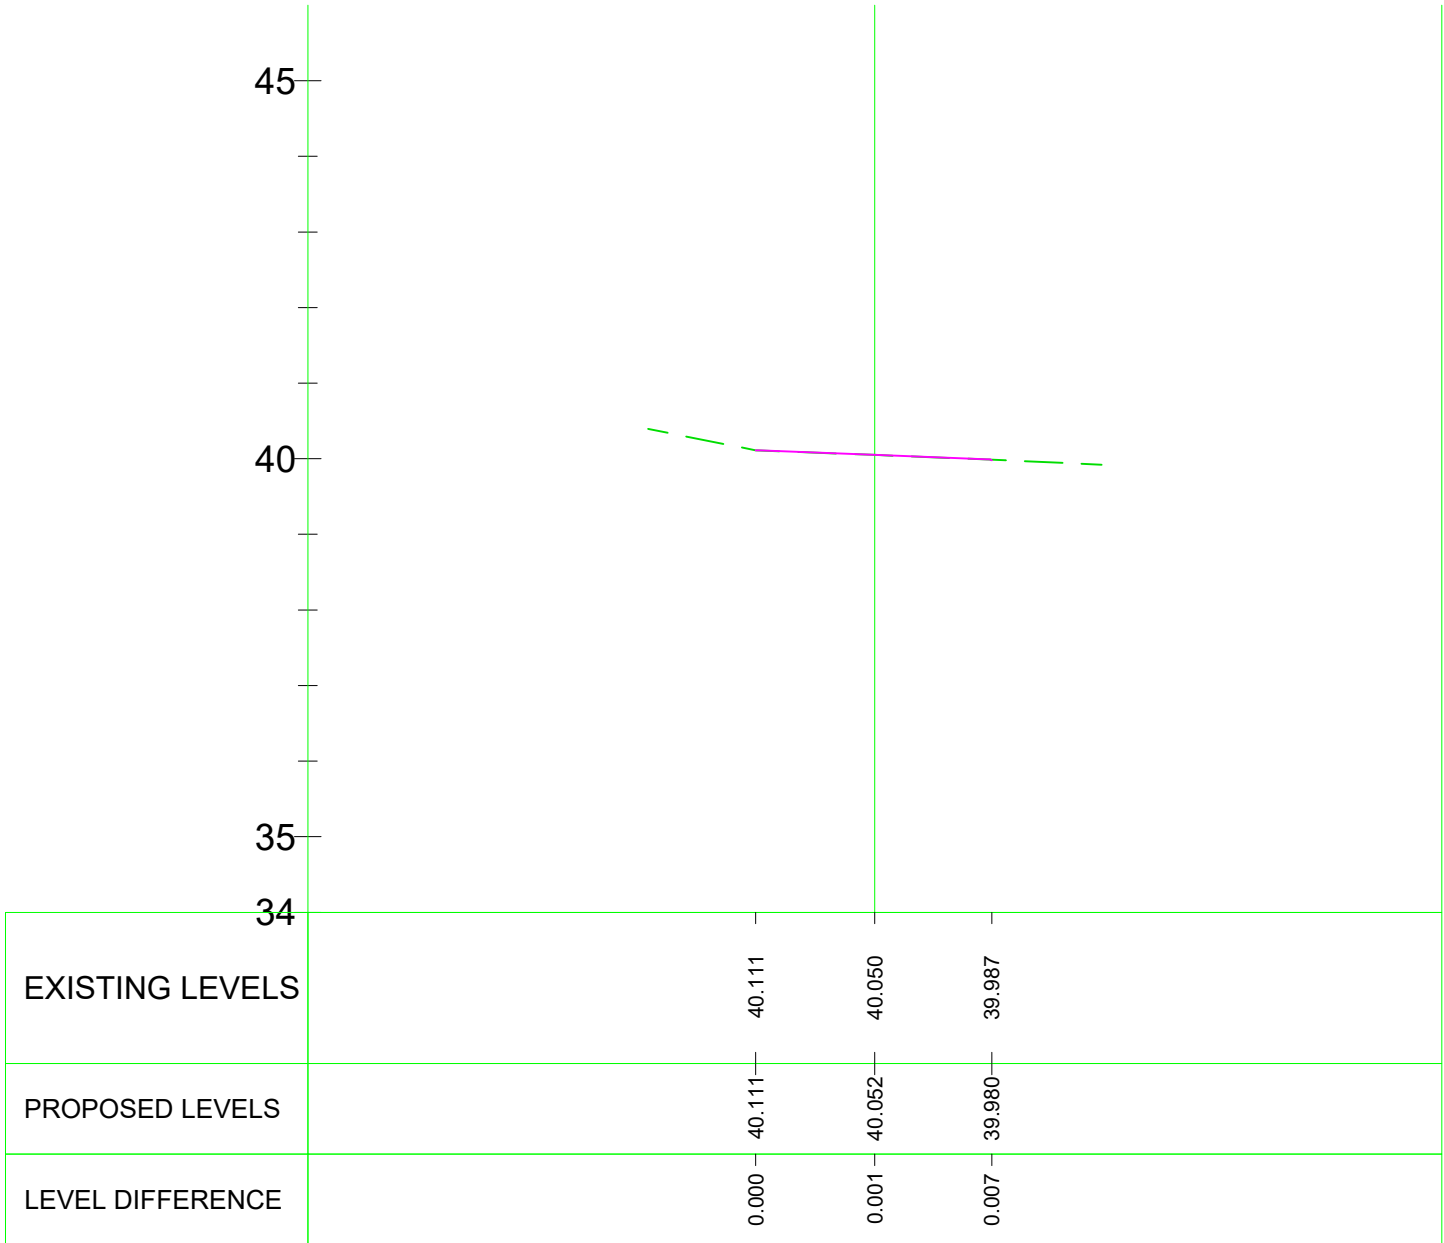


Cross Section 20

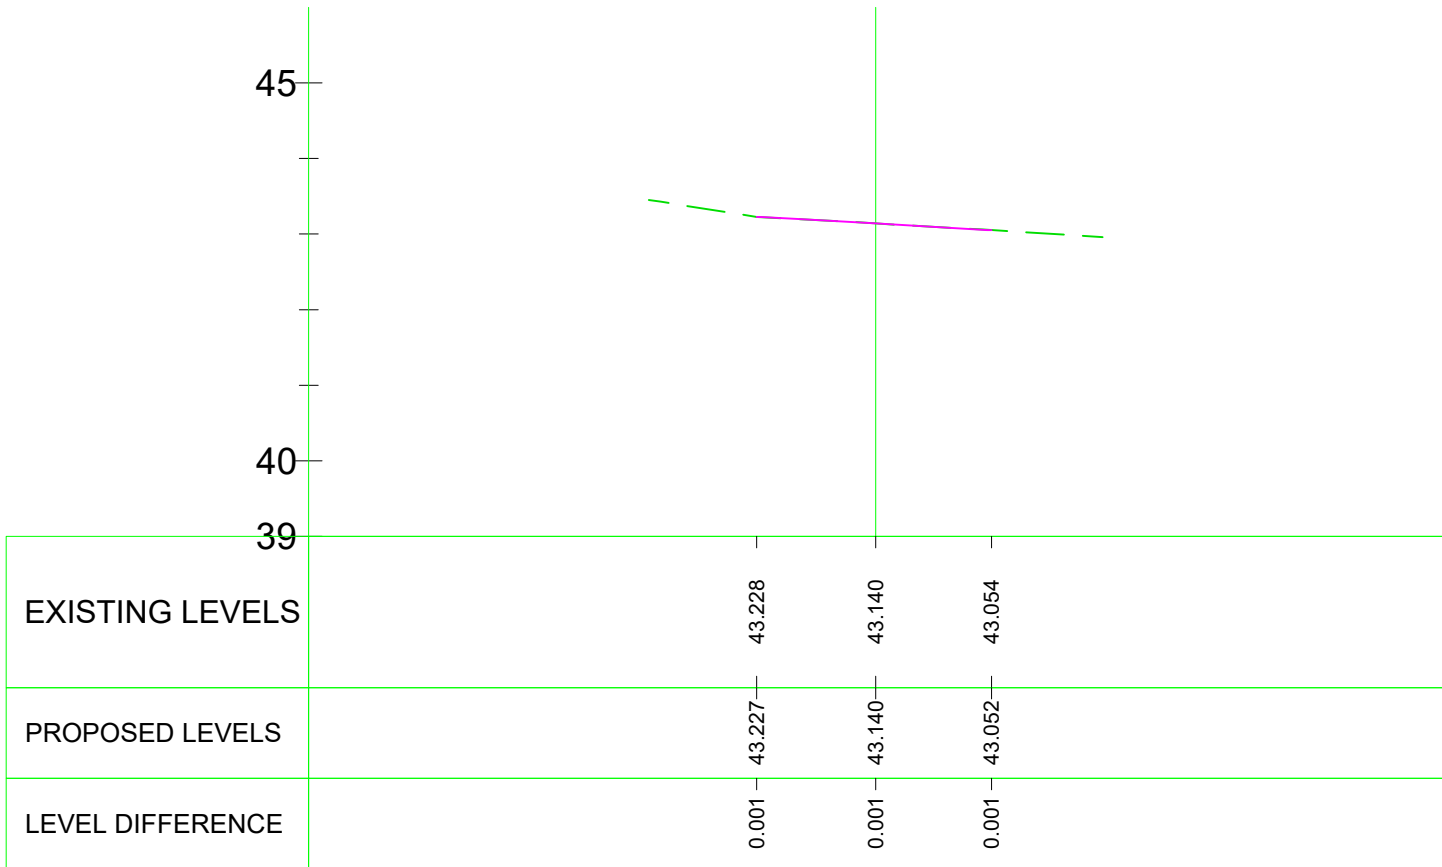


Cross Section 23

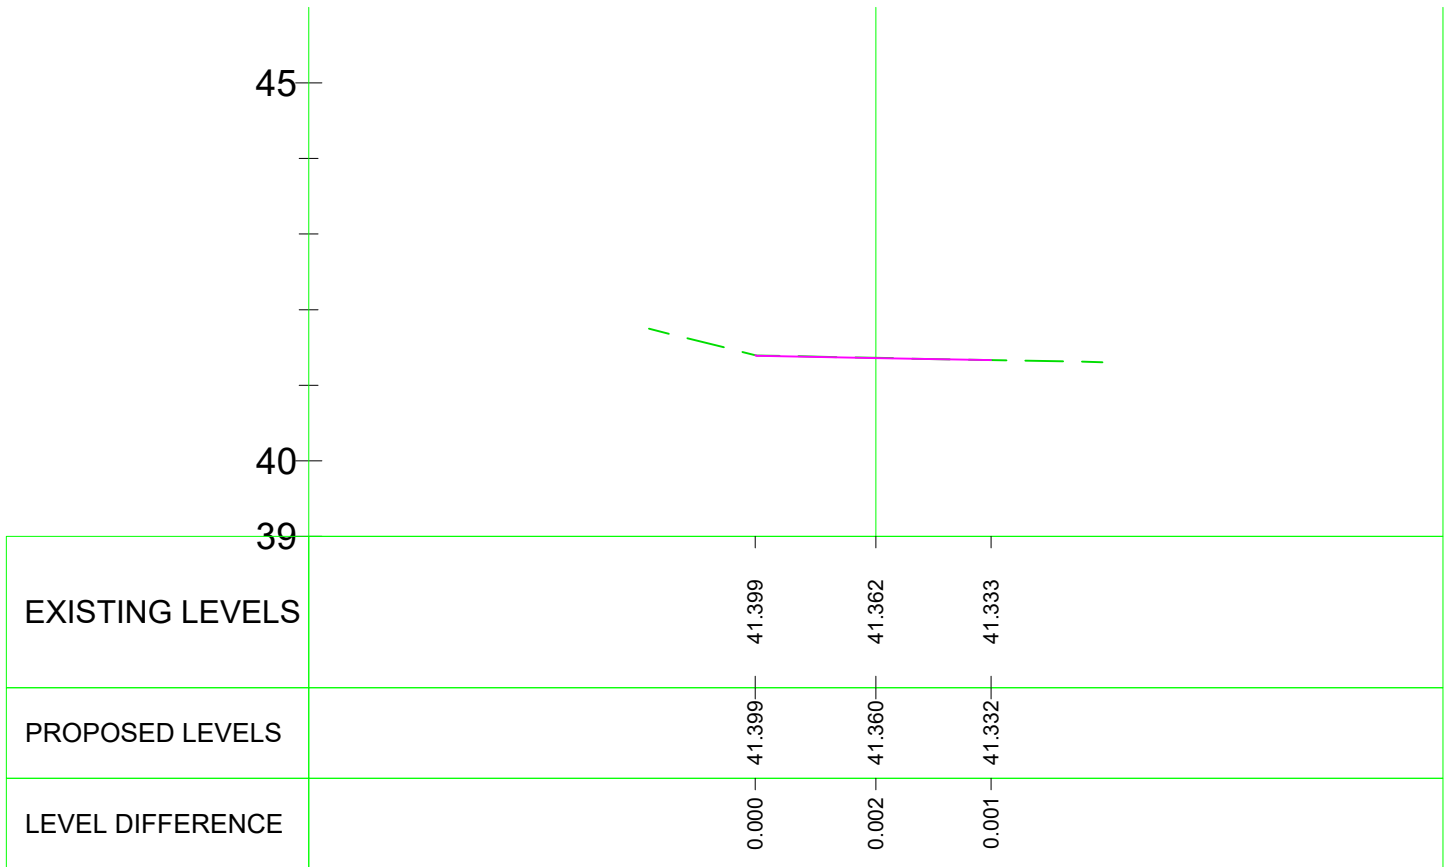


Cross Section 26

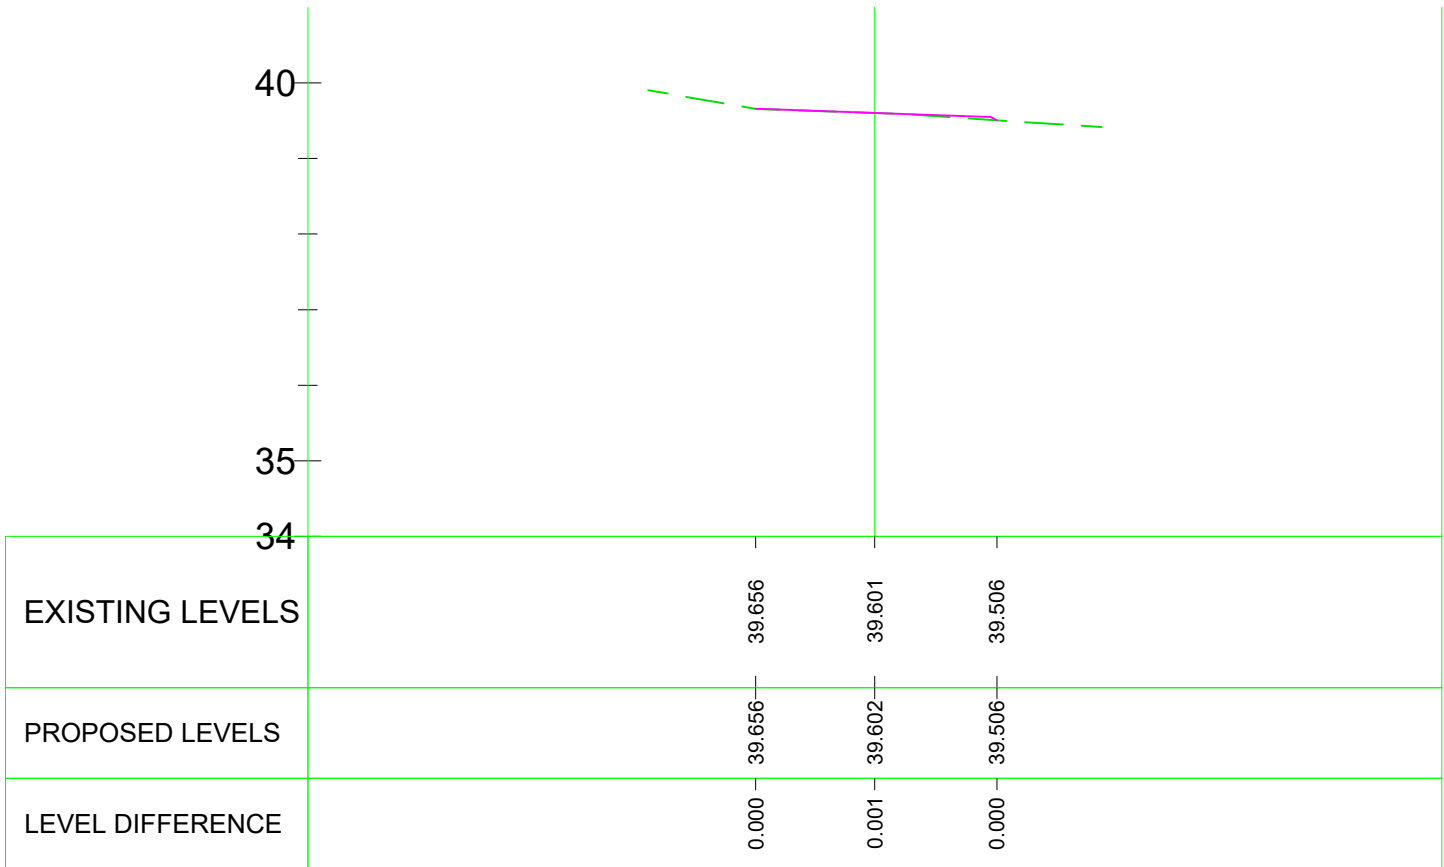


Cross Section 21

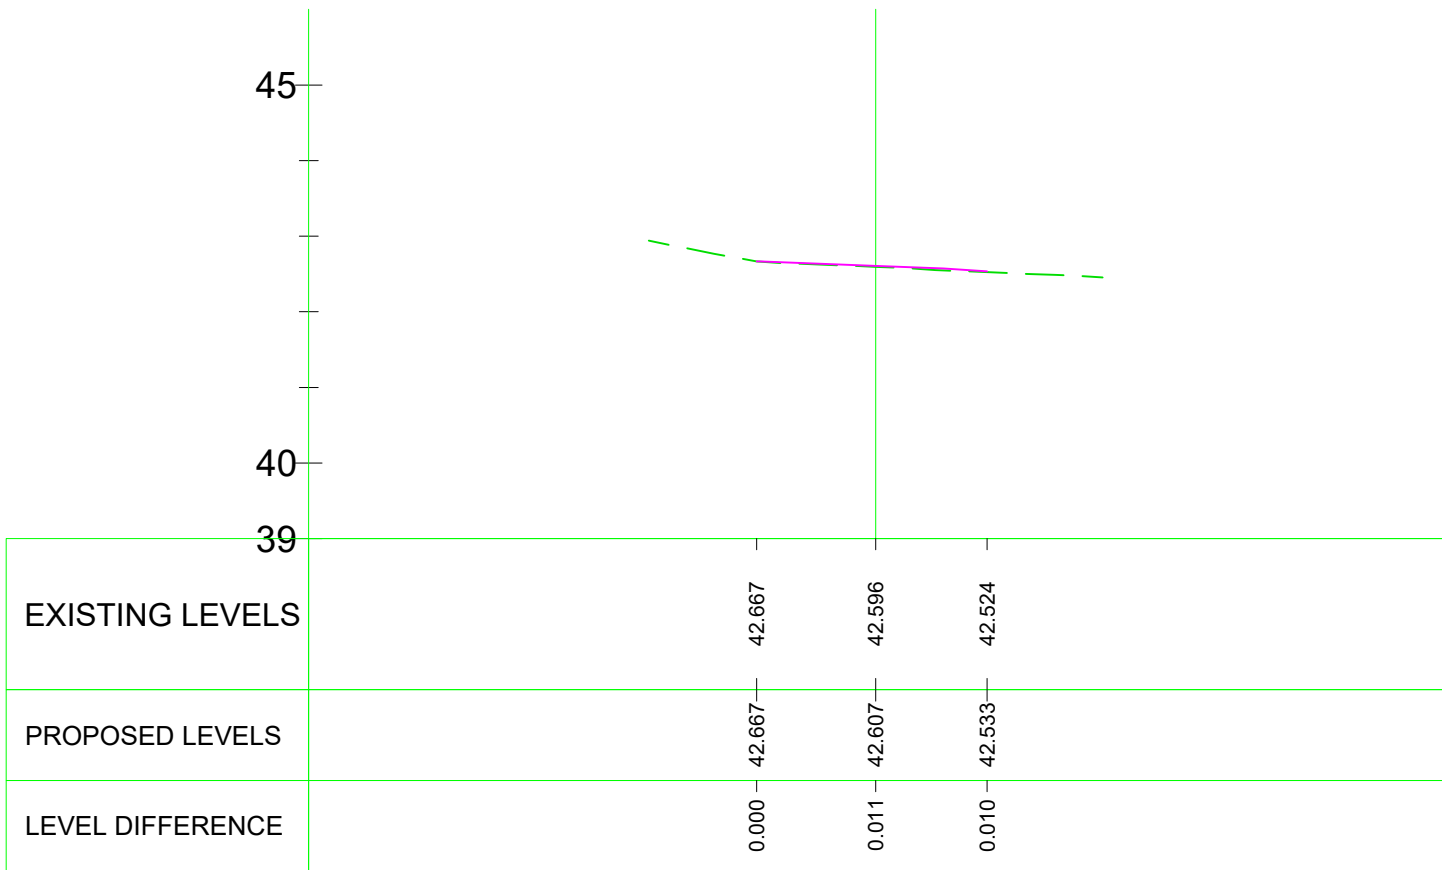

Cross Section 24

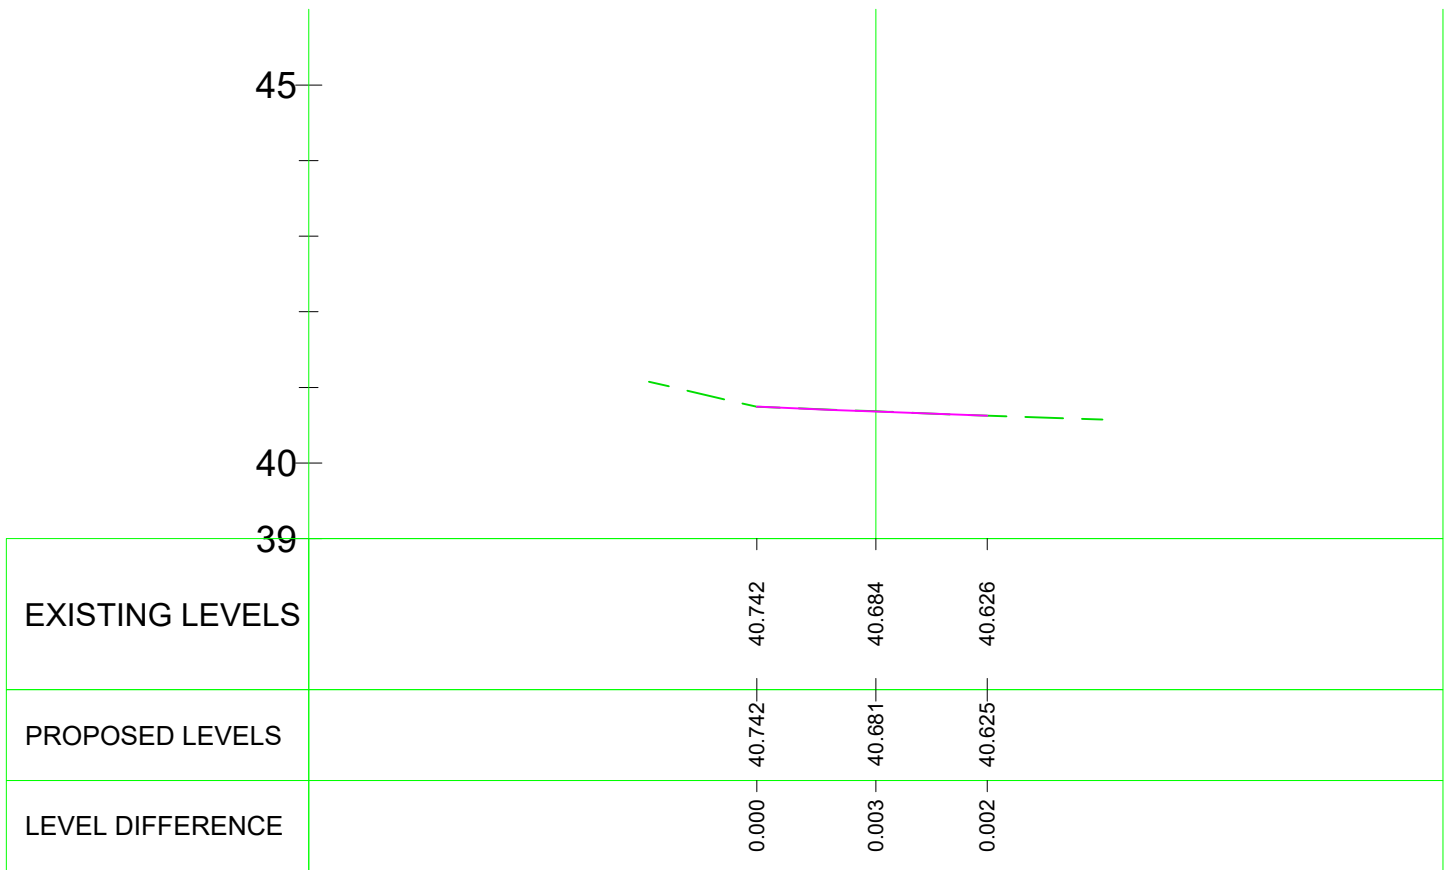

Cross Section 27

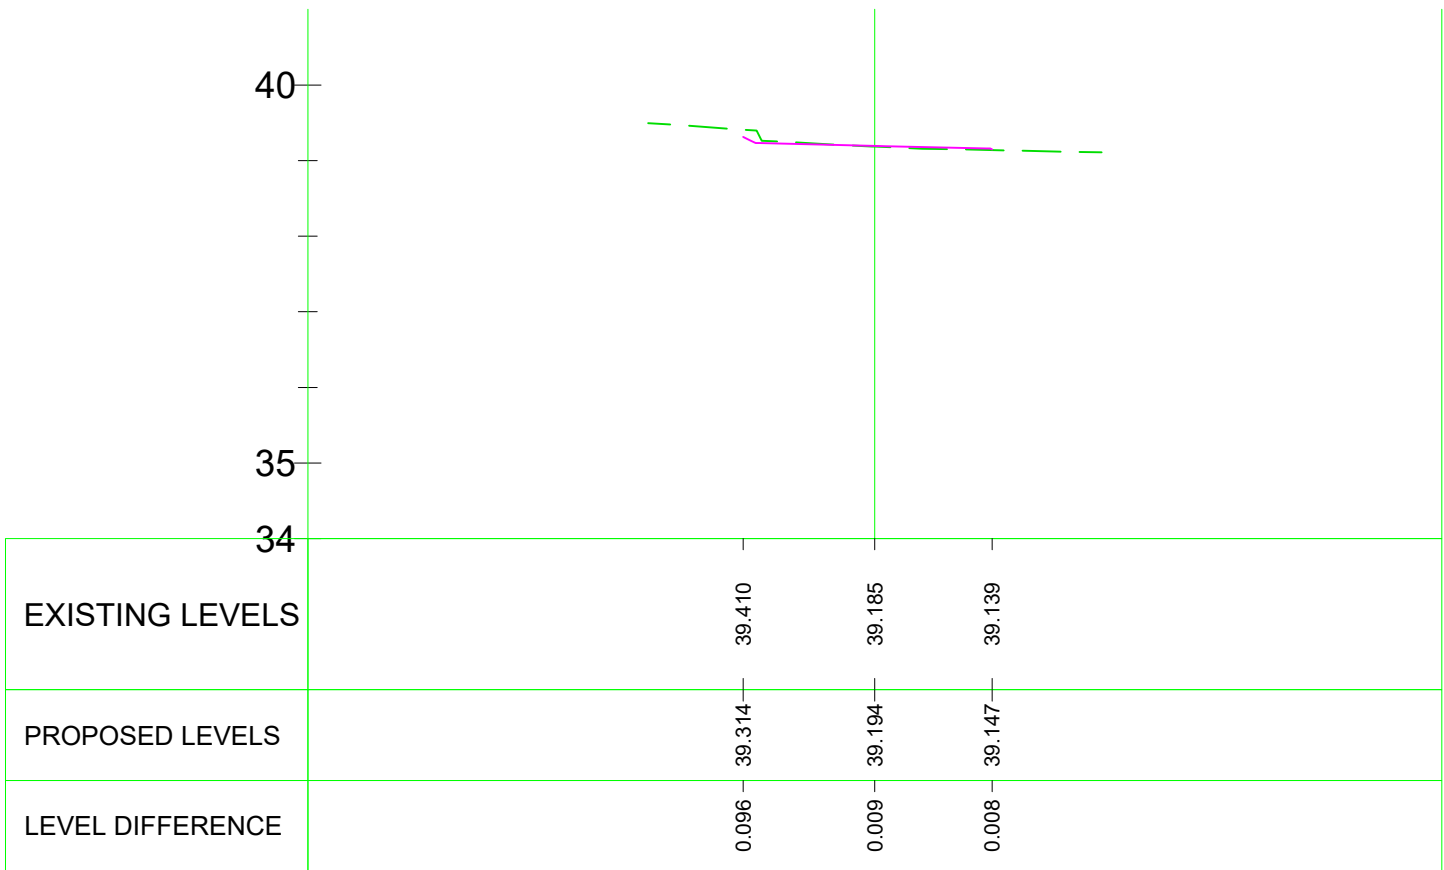

CROSS SECTION NOTES
1. REFER TO DRAWING NUMBER 60629784-SHT-30-PCP4-CT-0111 TO 0113 FOR CROSS SECTION LOCATIONS.

KEY:
EXISTING GROUND PROFILE
PROPOSED GROUND PROFILE



PROJECT

PRESCOT TO CRANTON
CYCLEWAY

CLIENT



Knowsley Council
Yorkon Buildings, Archway Road, Huyton,
L36 9YU
tel. 0151 489 6000
www.knowsley.gov.uk

CONSULTANT

AECOM
4th Floor, Merchants Court
2-12 Lord Street
Liverpool, L2 1TS
www.aecom.com

NOTES

- TO BE READ IN CONJUNCTION WITH ALL OTHER RELEVANT DOCUMENTATION / INFORMATION.
- DIMENSIONS AND LEVELS ARE IN METRES UNLESS OTHERWISE STATED.
- DO NOT SCALE FROM THIS DRAWING, USE ONLY PRINTED DIMENSIONS.
- ALL LEVELS RELATE TO ORDNANCE DATUM.
- THIS DRAWING HAS BEEN PRODUCED USING TOPOGRAPHICAL SURVEY CARRIED OUT BY "MALCOLM HUGHES LAND SURVEYORS" IN MAY 2020 AND OS MAPPING RECEIVED FROM KNOWSLEY COUNCIL ON 9TH MARCH 2020.
- REFER TO DRAWING NO. 60629784-SHT-30-PCP0-CT-0100 TO 0101 FOR SCHEME LOCATION PLAN.

DETAILED DESIGN

© CROWN COPYRIGHT AND DATABASE RIGHTS 2020 OS 100017655 YOU ARE PERMITTED TO USE THIS DATA SOLELY TO ENABLE YOU TO RESPOND TO, OR INTERACT WITH, THE ORGANISATION THAT PROVIDED YOU WITH THE DATA. YOU ARE NOT PERMITTED TO COPY, SUB-LICENCE, DISTRIBUTE OR SELL ANY OF THIS DATA TO THIRD PARTIES IN ANY FORM.

ISSUE/REVISION

D2	16.09.2021	DETAILED DESIGN
D1	09.04.2021	DETAILED DESIGN
I/R	DATE	DESCRIPTION

PROJECT NUMBER

60629784

SHEET TITLE


PHASE 4
LONGSECTIONS & CROSS SECTIONS
(SHEET 5)

SHEET NUMBER


60629784-SHT-30-PCP4-CT-0118

This drawing has been prepared for the use of AECOM's client. It may not be used, modified, reproduced or relied upon by third parties, except as agreed by AECOM or as required by law. AECOM accepts no responsibility, and denies any liability, whatsoever, to any party that uses or relies on this drawing without AECOM's express written consent. Do not scale this document. All measurements must be obtained from the stated dimensions.



Cross Section 28

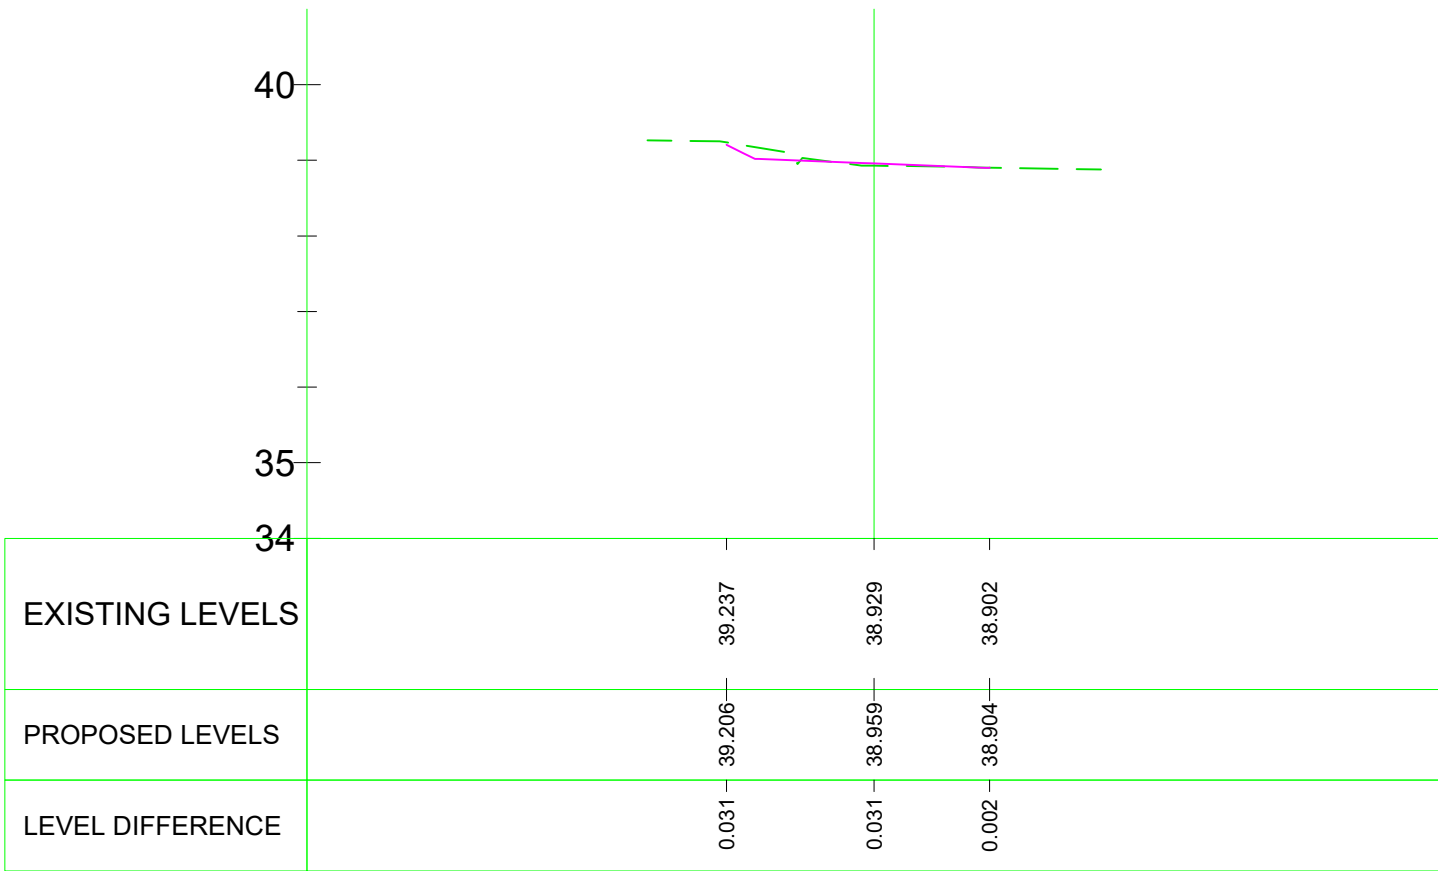

Cross Section 29

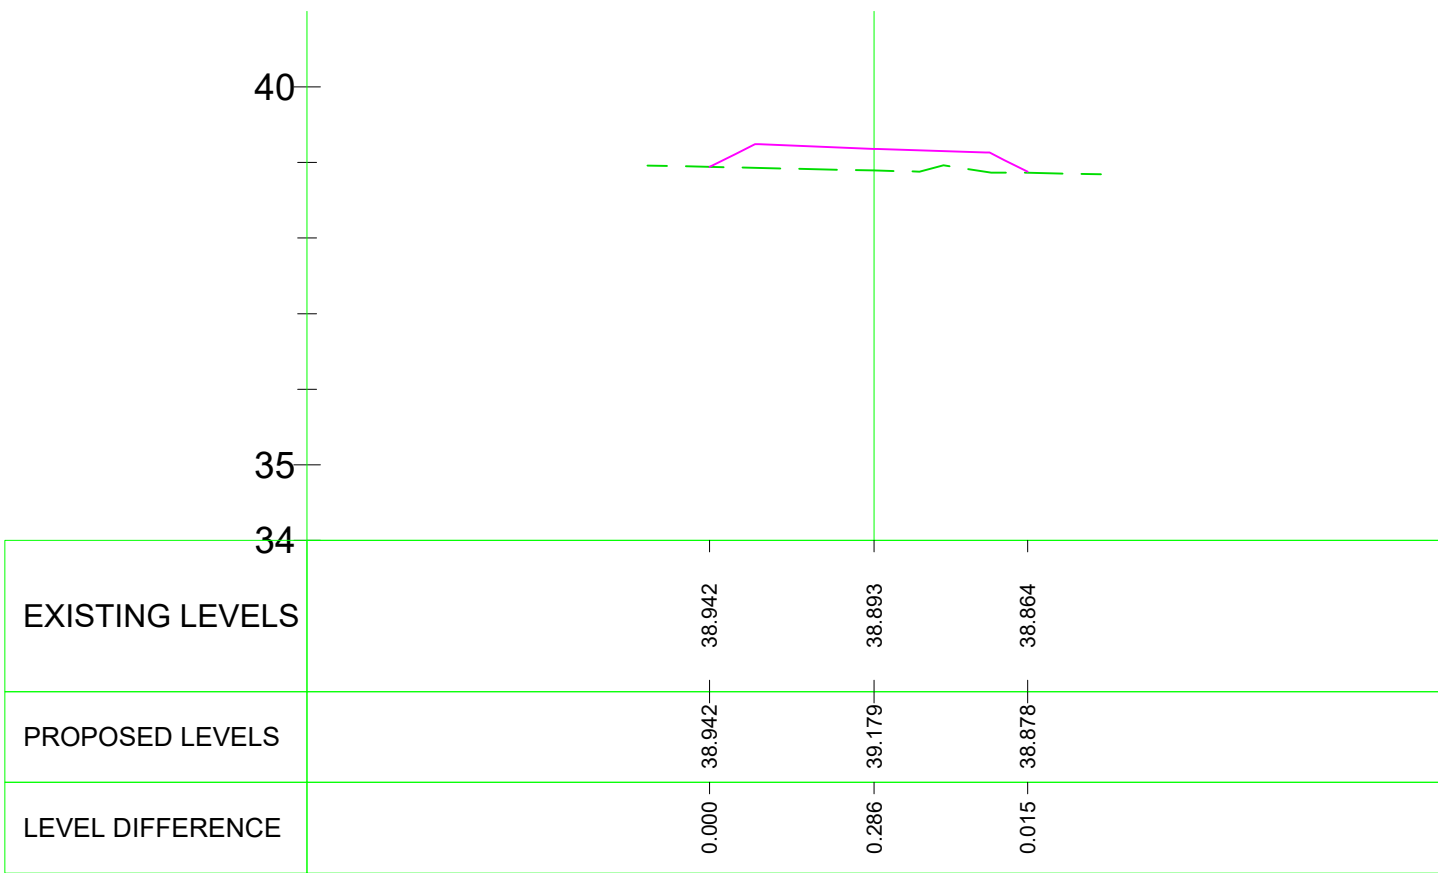

Cross Section 30

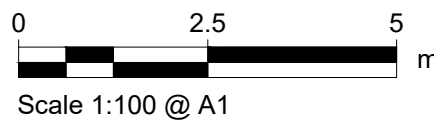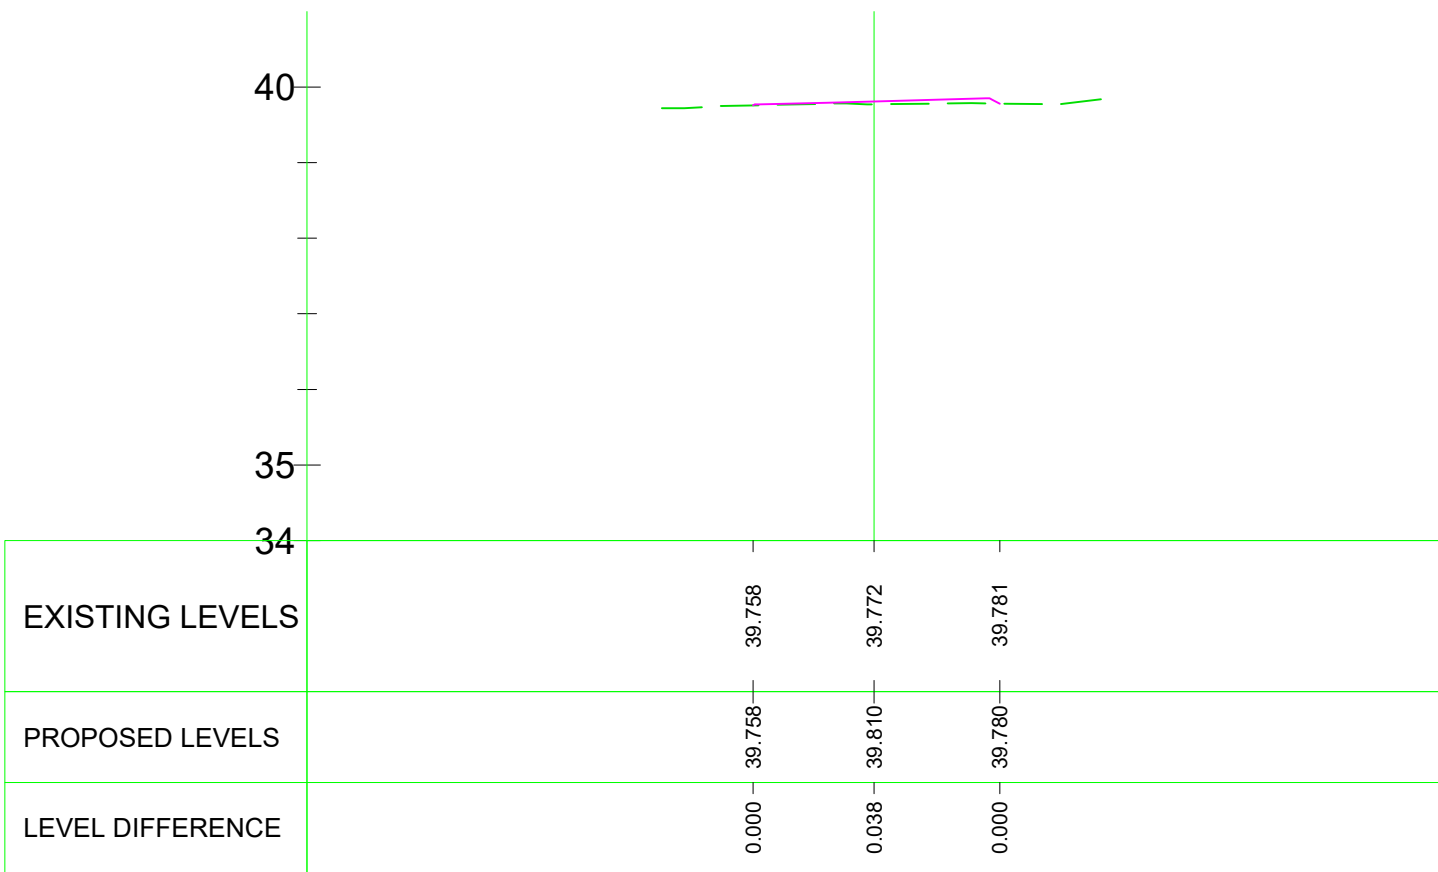

CROSS SECTION NOTES

- REFER TO DRAWING NUMBER 60629784-SHT-30-PCP4-CT-0111 TO 0113 FOR CROSS SECTION LOCATIONS.

KEY:

EXISTING GROUND PROFILE
PROPOSED GROUND PROFILE



PROJECT

PRESCOT TO CRONTON
CYCLEWAY

CLIENT



Knowsley Council
Yorkon Buildings, Archway Road, Huyton,
L36 9YU
tel. 0151 489 6000
www.knowsley.gov.uk

CONSULTANT

AECOM
4th Floor, Merchants Court
2-12 Lord Street
Liverpool, L2 1TS
www.aecom.com

NOTES

- TO BE READ IN CONJUNCTION WITH ALL OTHER RELEVANT DOCUMENTATION / INFORMATION.
- DIMENSIONS AND LEVELS ARE IN METRES UNLESS OTHERWISE STATED.
- DO NOT SCALE FROM THIS DRAWING, USE ONLY PRINTED DIMENSIONS.
- ALL LEVELS RELATE TO ORDNANCE DATUM.
- THIS DRAWING HAS BEEN PRODUCED USING TOPOGRAPHICAL SURVEY CARRIED OUT BY "MALCOLM HUGHES LAND SURVEYORS" IN MAY 2020 AND OS MAPPING RECEIVED FROM KNOWSLEY COUNCIL ON 9TH MARCH 2020.
- REFER TO DRAWING NO. 60629784-SHT-30-PCP0-CT-0100 TO 0101 FOR SCHEME LOCATION PLAN.

DETAILED DESIGN

© CROWN COPYRIGHT AND DATABASE RIGHTS 2020 OS 100017655 YOU ARE PERMITTED TO USE THIS DATA SOLELY TO ENABLE YOU TO RESPOND TO, OR INTERACT WITH, THE ORGANISATION THAT PROVIDED YOU WITH THE DATA. YOU ARE NOT PERMITTED TO COPY, SUB-LICENCE, DISTRIBUTE OR SELL ANY OF THIS DATA TO THIRD PARTIES IN ANY FORM.

ISSUE/REVISION

D2	16.09.2021	DETAILED DESIGN
D1	09.04.2021	DETAILED DESIGN
I/R	DATE	DESCRIPTION

PROJECT NUMBER

60629784

SHEET TITLE

PHASE 4
LONGSECTIONS & CROSS SECTIONS
(SHEET 6)

SHEET NUMBER

60629784-SHT-30-PCP4-CT-0119

This drawing has been prepared for the use of AECOM's client. It may not be used, modified, reproduced or relied upon by third parties, except as agreed by AECOM or as required by law. AECOM accepts no responsibility, and denies any liability, whatsoever, to any party that uses or relies on this drawing without AECOM's express written consent. Do not scale this document. All measurements must be obtained from the stated dimensions.