

Key

Item Reference Number
Common Name
BS 5837 Retention Category

T025 Spruce B2

Stem Location & Diameter

Root Protection Area (RPA)

Canopy Spread


BS 5837 Retention Category Colour

Category A - Tree of High Quality

Category B - Tree of Moderate Quality

Category C - Tree of Low Quality

Category U - Tree Unsuitable for Retention Unless Habitat Value

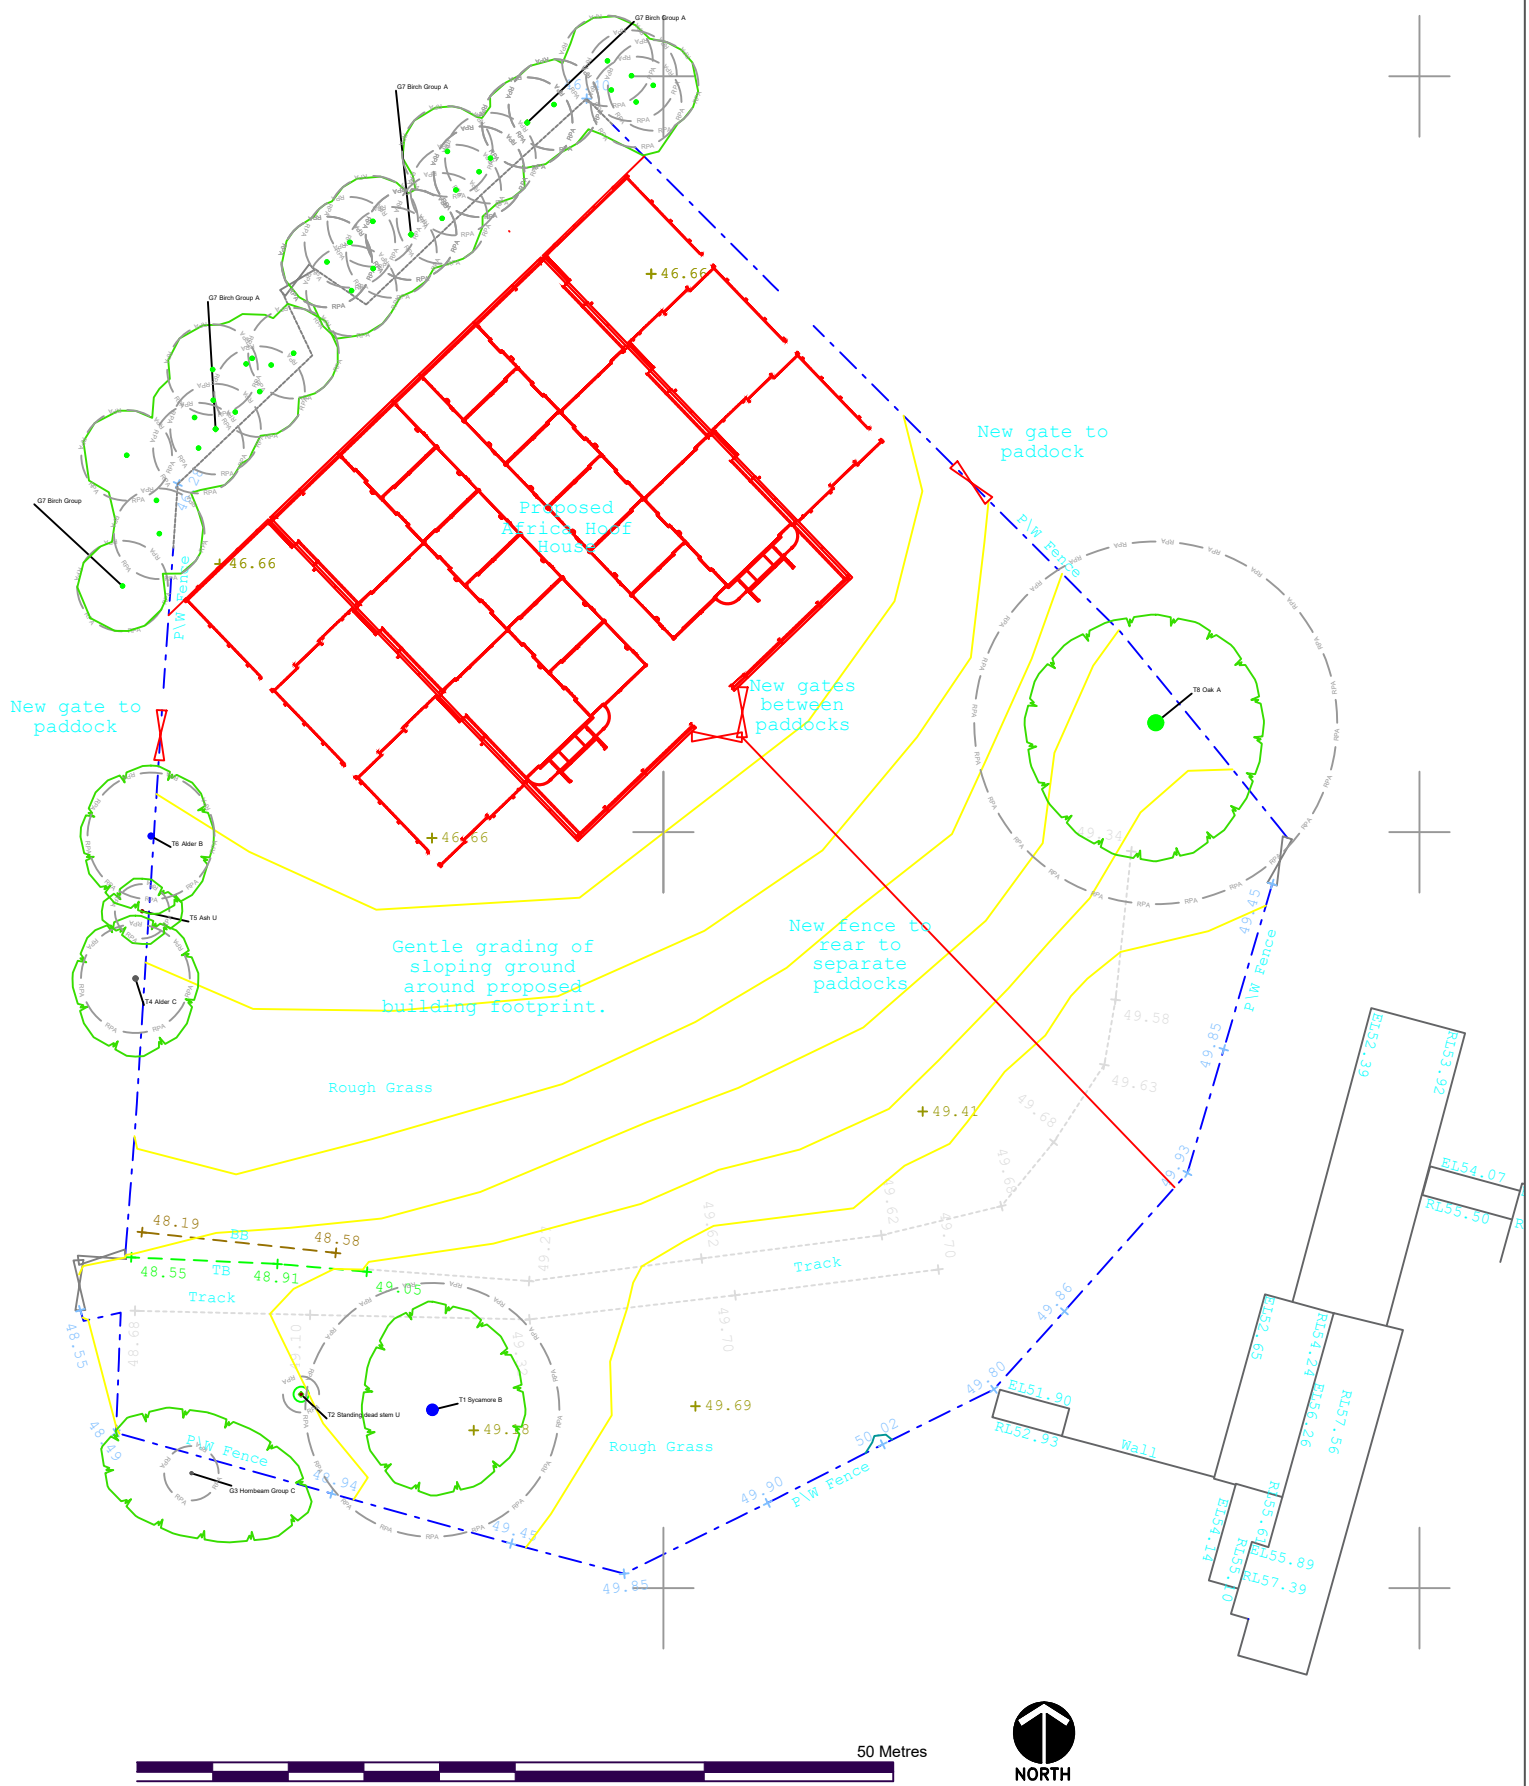

For planning purposes only, check all measurements on site
Read in colour & with associated report. Copyright.

PLAN 2 OF 2

Scale1:500@ A3

Plan TitleTree Impact Plan

SiteKnowsley Safari Park
Africa Hoof House

DateAugust 2023

Plan Ref No.1.Knowsley TIP 8.23.2

avtcl.co.uk

Aire Valley Tree Consultancy Ltd.