


Dentdale tree removal

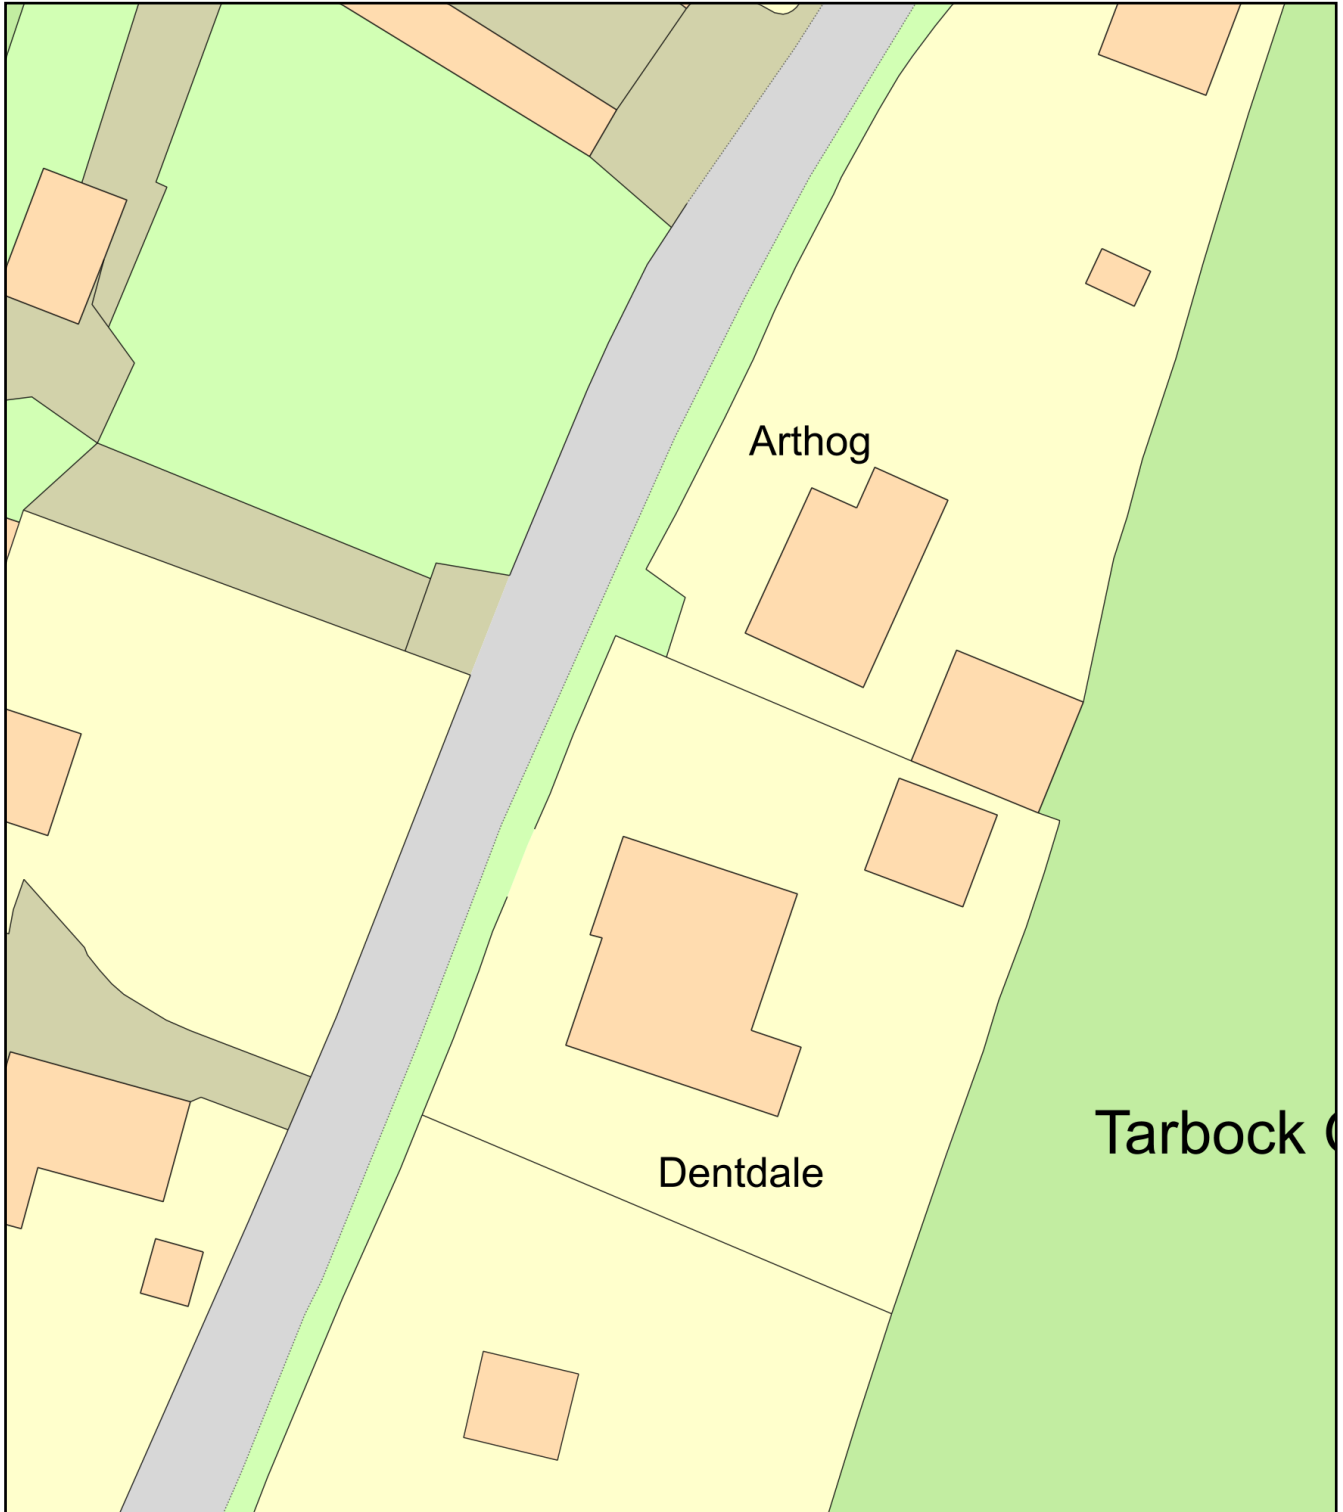

0 20
Metres



Plan Produced for: Matthew Collings

Date Produced: 07 Nov 2022

Plan Reference Number: TQRQM22311222044780

Scale: 1:500 @ A4