



PROPOSED REAR EXTENSION, 4 Corncroft Road, Knowsley.




EXISTING SITE LAYOUT 1:100

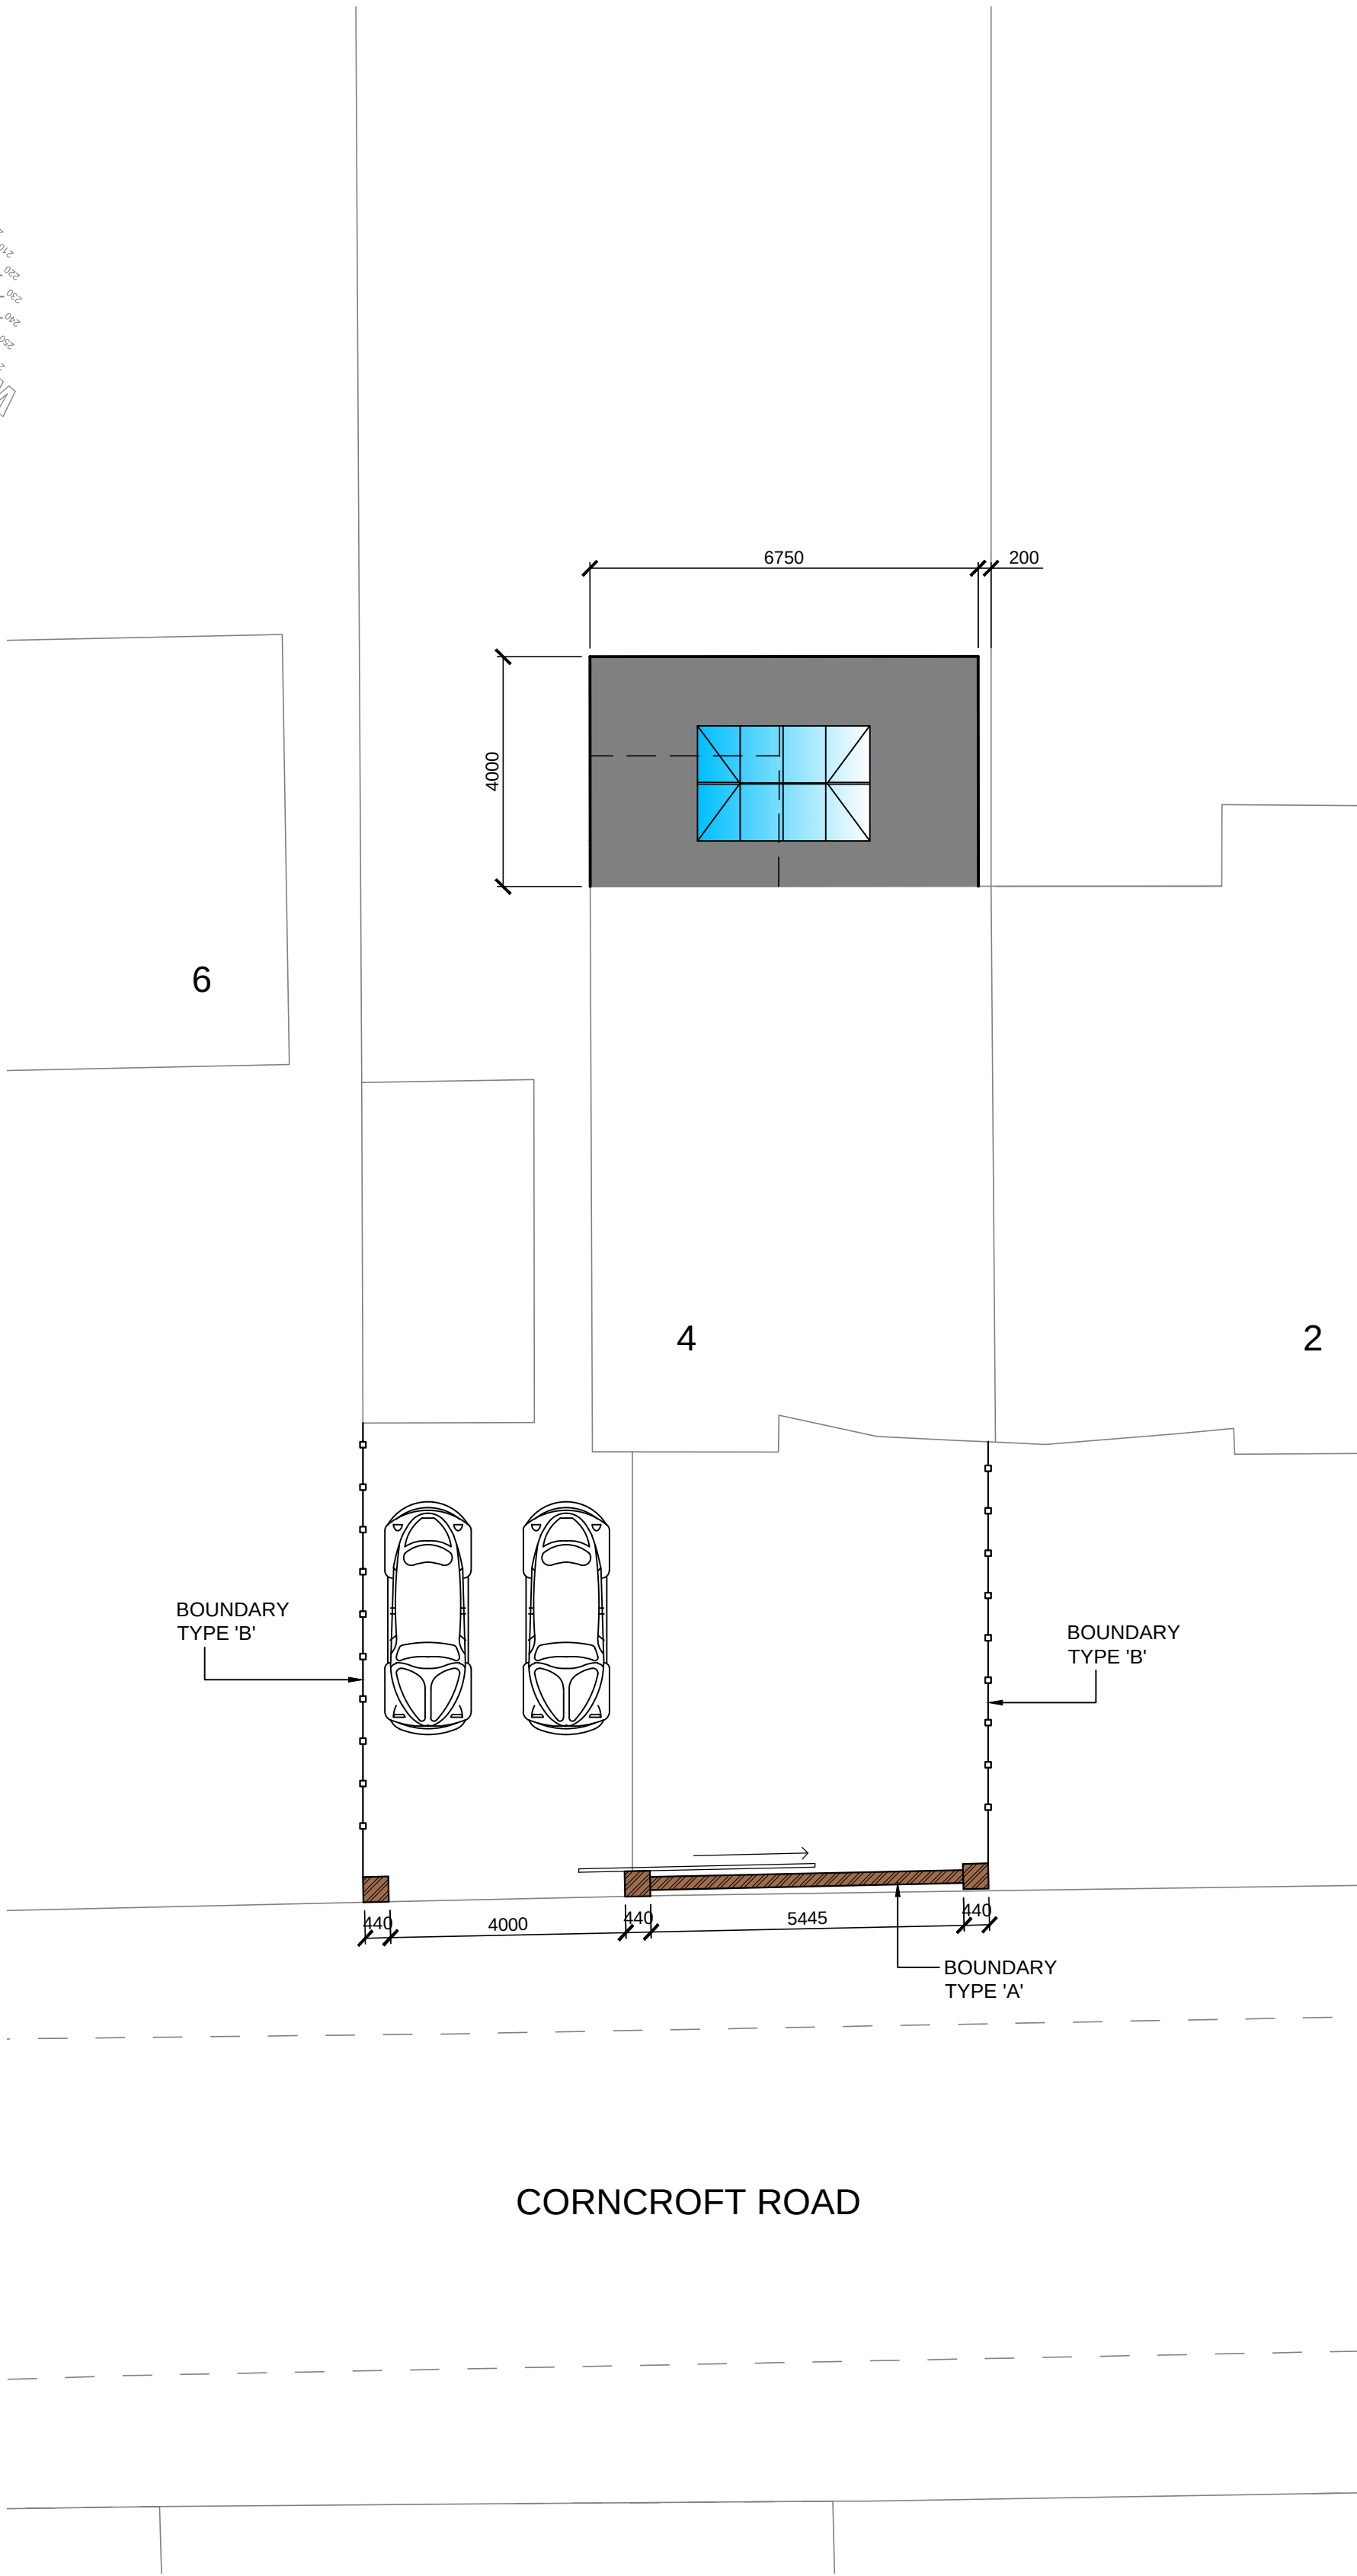

PROPOSED SITE LAYOUT 1:100

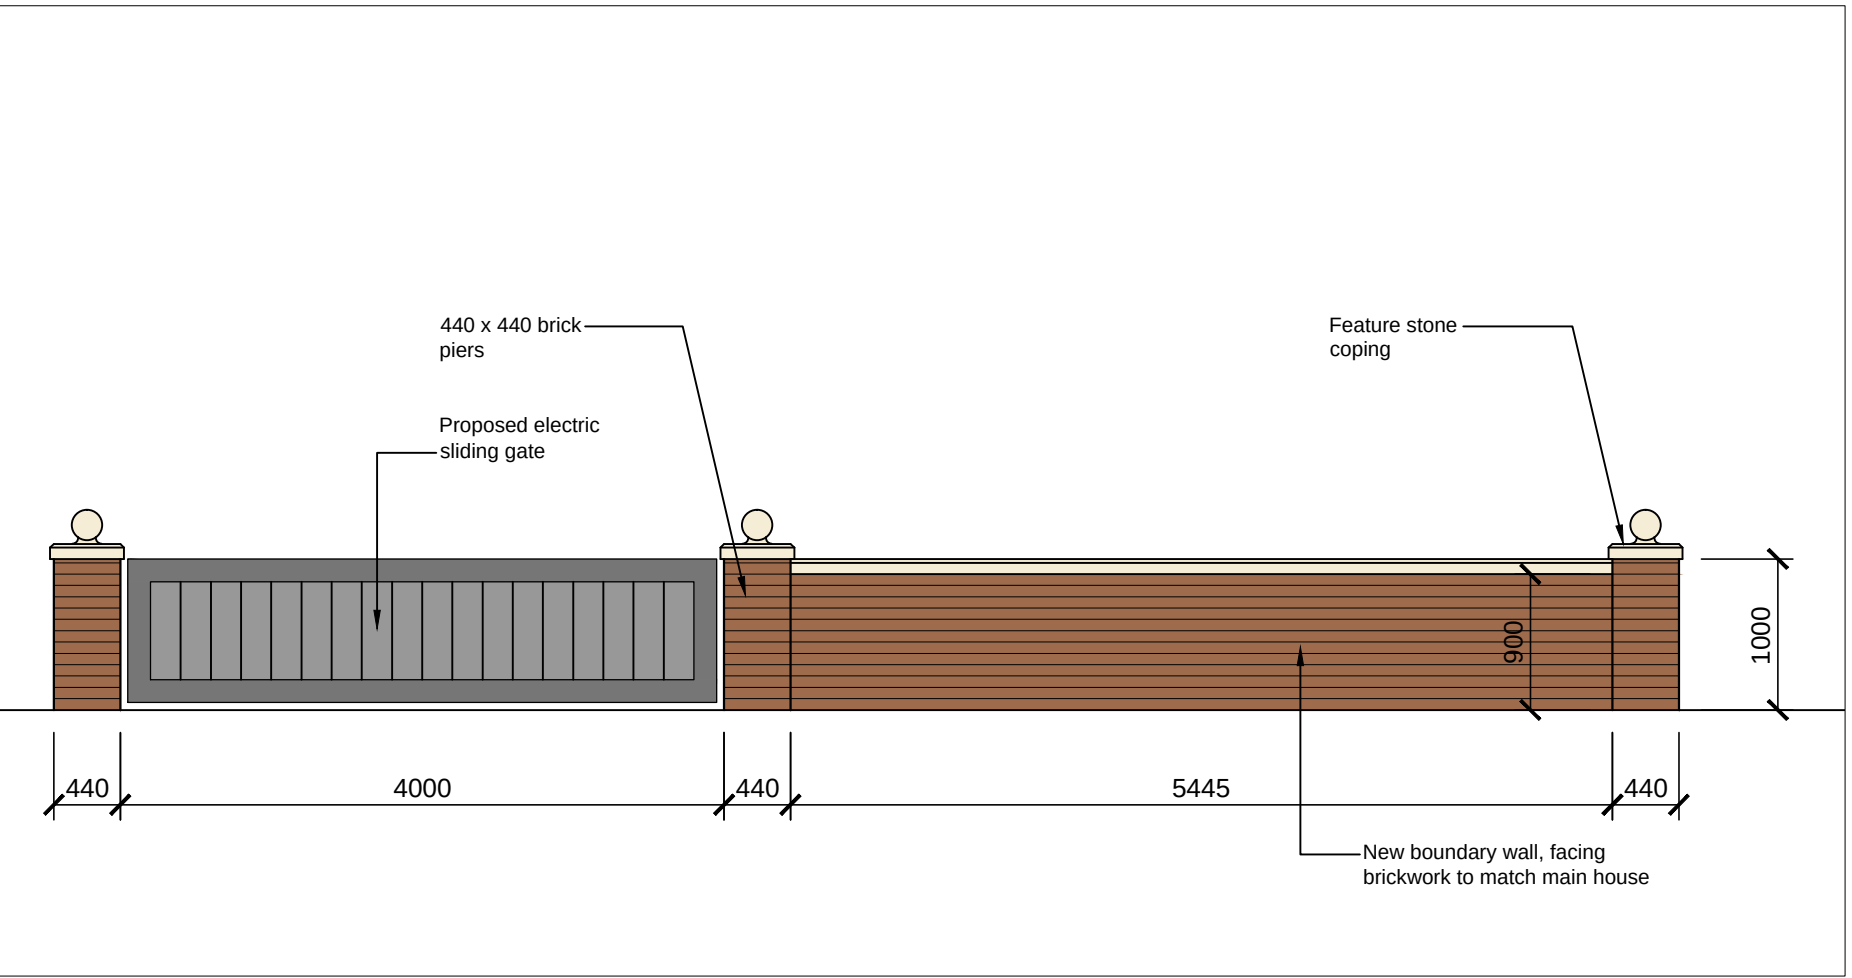

BOUNDARY TYPE 'A' 1:50

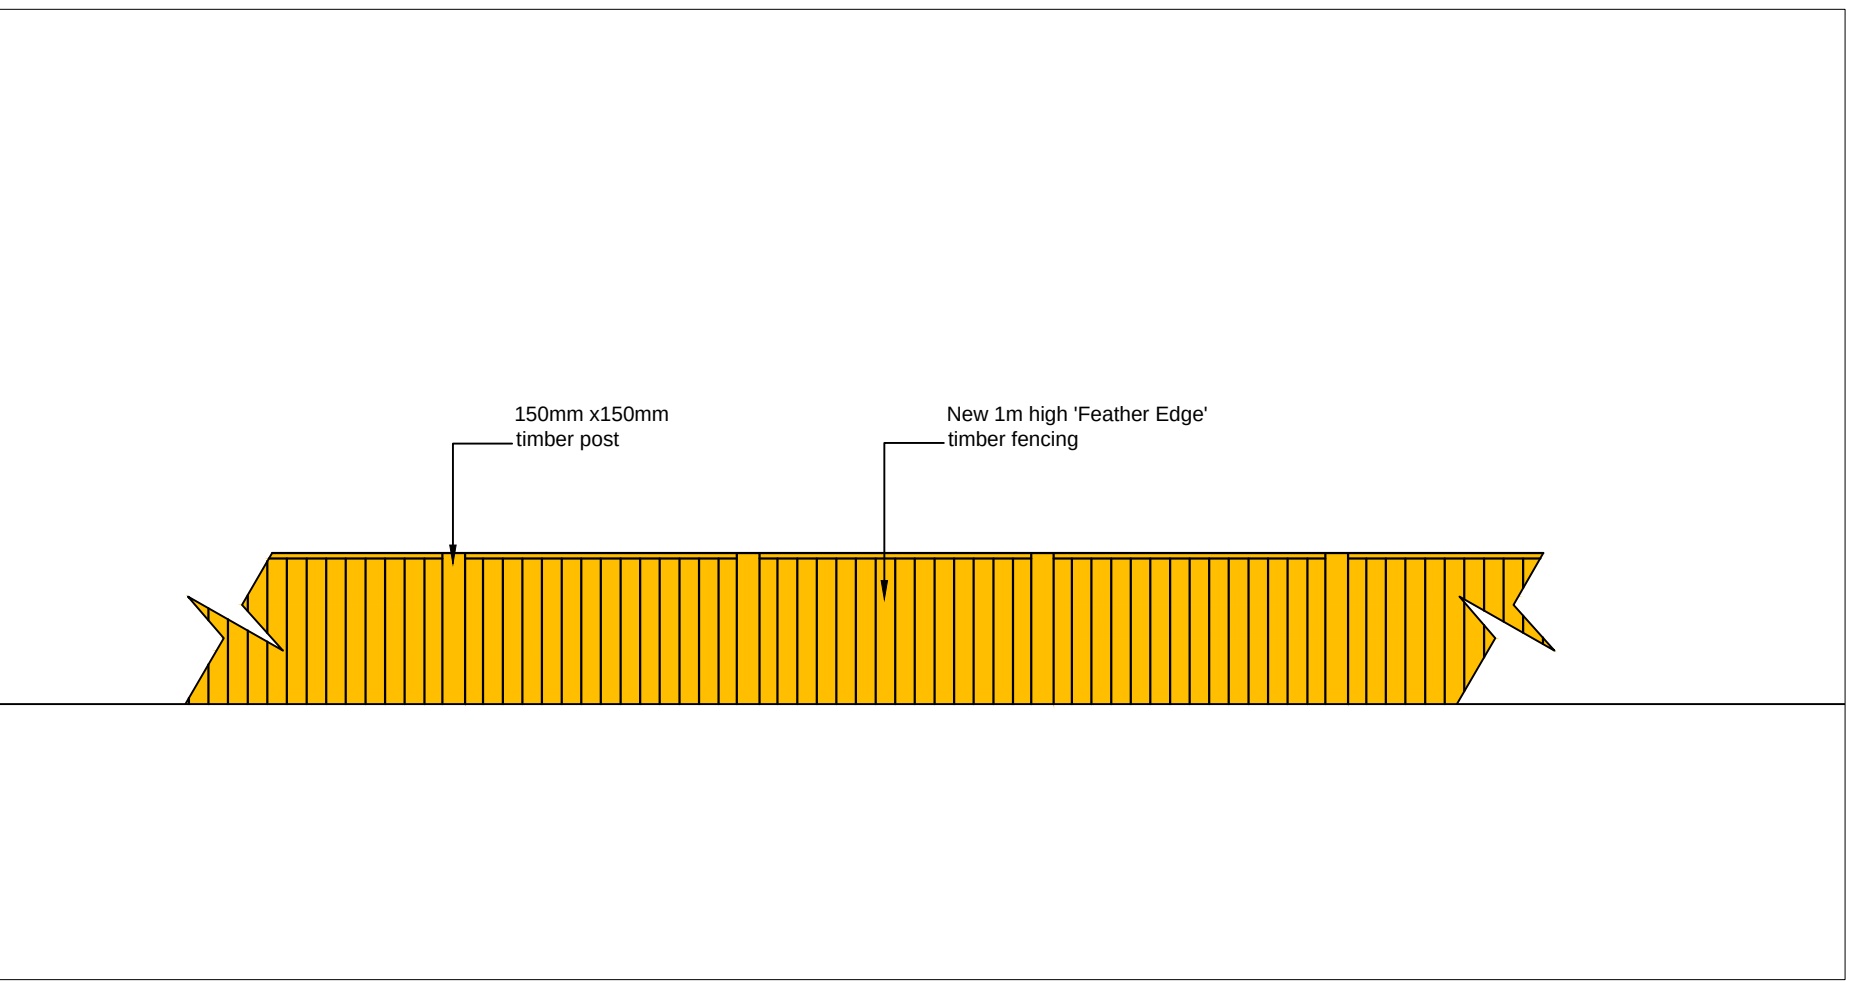

BOUNDARY TYPE 'B' 1:50



PLANNING

P4	09-03-23	Front boundary wall reduced in height to 1m.		DLM
P3	04-07-22	Planning issue		DLM
P2	23-03-22	All reference to new boundaries removed		DLM
P1	15-02-22	Planning issue		DLM
Rev	Date	Detail		By
Creating Spaces for Better Living M 07921 826 274 T 01942 933 634 E cadesignservices@hotmail.co.uk Suite 3 Wilco House Church St Leigh WN7 1AZ				
Contractor				
Client				
MR & MRS T. HARRIGAN				
Project Title				
PROPOSED REAR EXTENSION 4 CORNCROFT ROAD, KNOWSLEY				
Drawing Title				
EXISTING & PROPOSED SITE LAYOUTS				
Scale	Date	Design	CAD	Checked
1:100 @ A1	February 2022			
Drawing No.	2144-03		Rev	P4
Base Dwg xref.				
© Concise Architectural Design Services				