
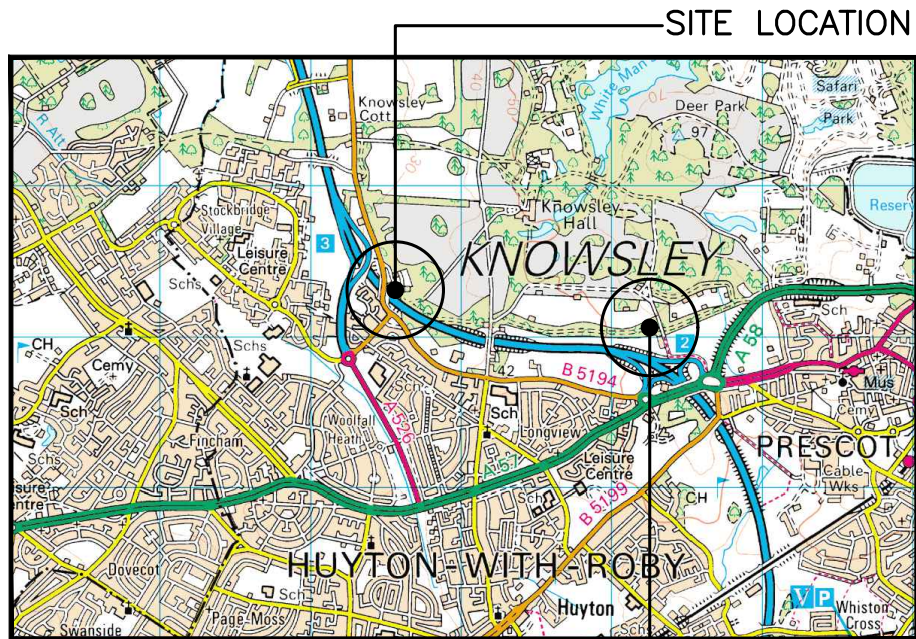



THE PROPOSAL WOULD RESULT IN THE REMOVAL OF 7 TREES. AS SUCH IN ACCORDANCE WITH SAVED UDP POLICY DQ4 IN MITIGATION FOR THIS LOSS TREE REPLACEMENTS SHOULD BE PROVIDED ON A 2:1 BASIS. THEREFORE 14 REPLACEMENT TREES (MINIMUM SIZE 12-14CM GIRTH) WOULD BE REQUIRED. REPLACEMENT TREE PLANTING LOCATION – NGR: E:345316 N:393075

PROPOSED PLANTING SCHEME

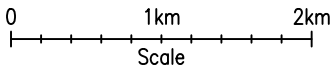


SITE LOCATION
(Scale 1:50000)

Ordnance Survey map extract based upon Landranger map series with the permission of the controller of Her Majesty's Stationery Office Licence No. 100022432 Crown copyright.

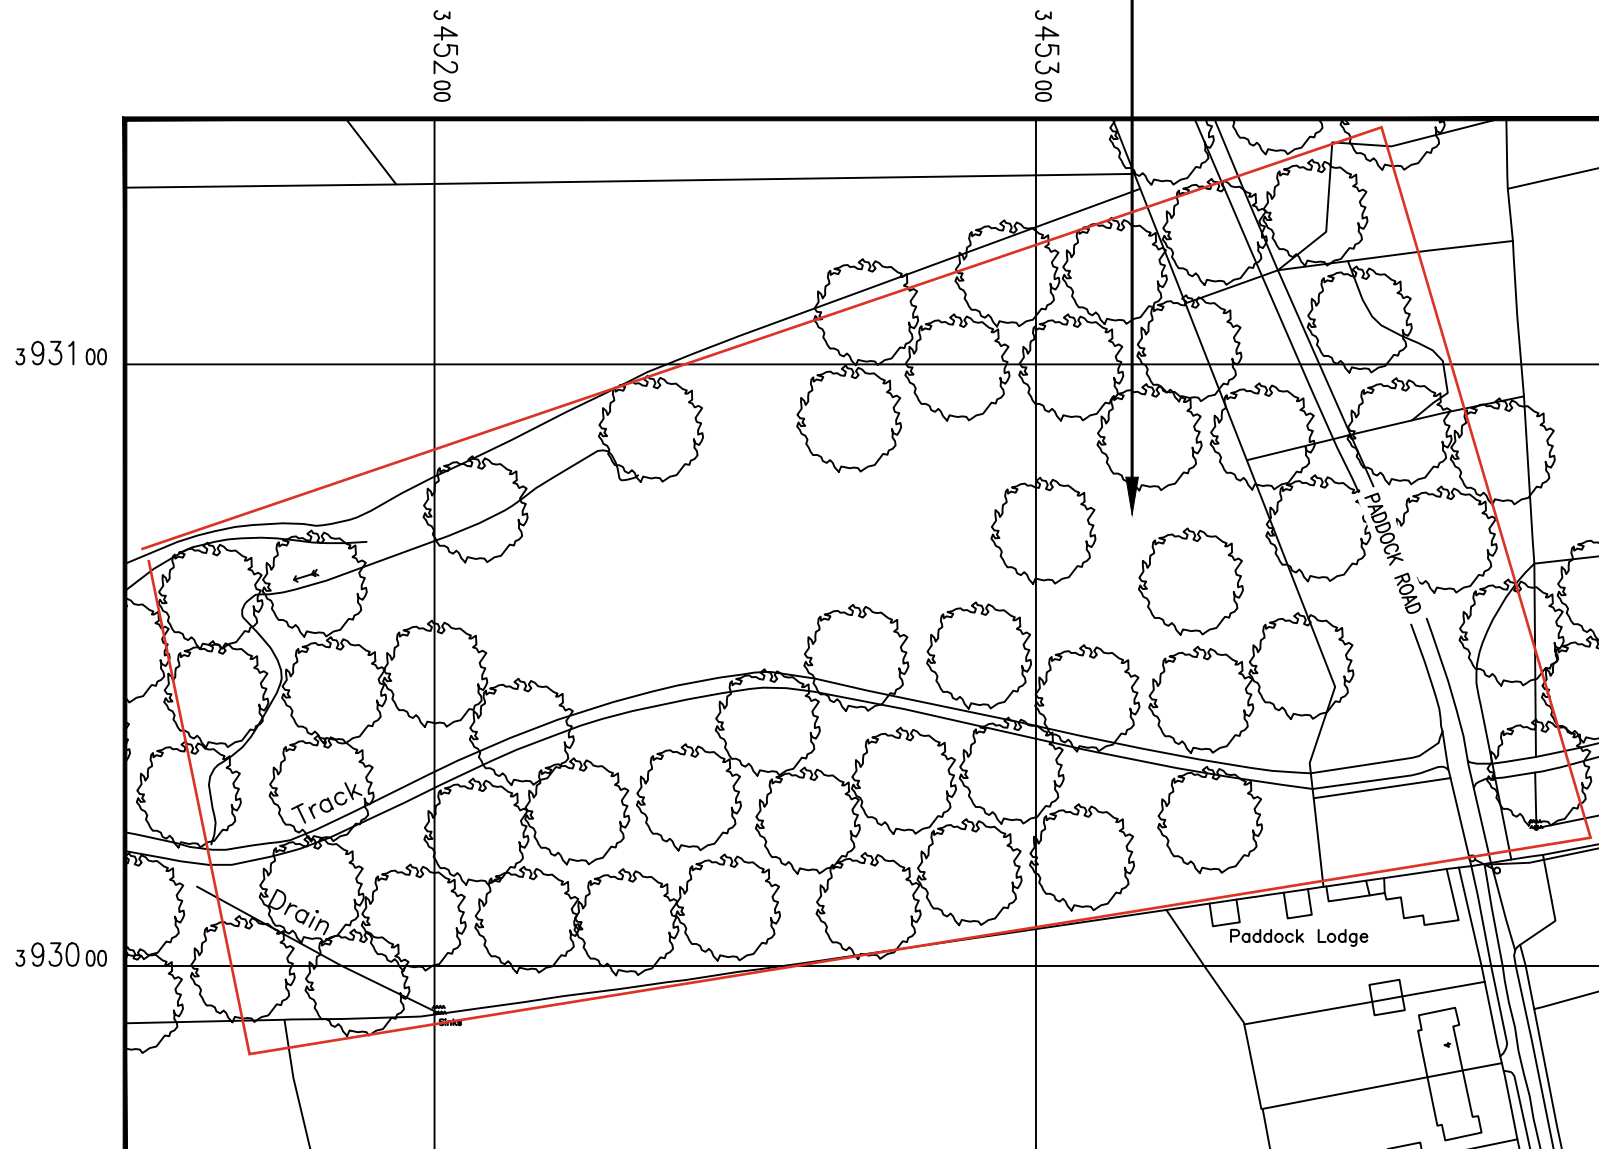

DETAILED PLANTING SCHEME LOCATION

(Scale 1:1250)

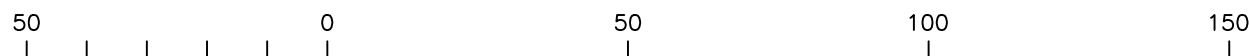

ORIGINAL SCALE AT A3 – 1:1250

ALL DIMENSIONS IN METRES

ALL DIMENSIONS ARE IN mm UNLESS NOTED OTHERWISE

N.G.R | E: 343561 N: 393284

NOTES:

AN ASSESSMENT FOUND THE PROPOSAL TO BE ACCEPTABLE SUBJECT TO THE REMOVAL OF A NUMBER OF TREES (T1, T2, T3, T4, T15, T17 & T18) AND FURTHER PRUNING WORKS TO A FURTHER 3 TREES (T5, T10 & T16), WHICH WILL HELP TO PROVIDE THE CLEARANCES REQUIRED. GIVEN THE LOCATION OF THE TREES AND GROWING PART OF A LARGER GROUP, THE IMPACT OF TREE REMOVALS WILL NOT DETRACT FROM THE BENEFITS AND AMENITY THAT THE GROUP AS A WHOLE PROVIDES. (DOCUMENT J240325-GGC-XX-XX-T-ARB-0600 COMPLETED 29/04/2024 BY GROUND CONTROL

A Issued for Validation		CIRCET	CIRCET	05.11.24
REV	MODIFICATION	BY	CH	DATE

circet UK
Unit 27F-G
Hartlebury Trading Estate
Crown Lane
Hartlebury
Worcestershire
DY10 4JD



Cell Name	Opt.
THE NURSERY	–

Cell ID No		
CORNERSTONE	VMO2	VF
125978_27 E300812	93232	13023

Site Address / Contact Details		
KNOWSLEY HALL KNOWSLEY LANE PRESCOT L34 7HE		

Drawing Title:	TREE PLANTING SCHEME
----------------	----------------------

Purpose of issue:	PLANNING	Dwg Rev:
-------------------	----------	----------

Drawing Number:	102	A
-----------------	-----	---

Surveyed By:	CIRCET	Original Sheet Size:	A3	Pack Issue:
--------------	--------	----------------------	----	-------------

Drawn:	CIRCET	Date:	05.11.24	Checked:	CIRCET	Date:	05.11.24	D
--------	--------	-------	----------	----------	--------	-------	----------	---