

SIGNAGE PROPOSAL VOLVO LIVERPOOL



April 2021



Revision: 3.1

12/05/2021




Approved by:

Date:



BUILDING LOCATION

Newstet Road, Knowsley Industrial Park (North), Nr Liverpool L33 7TJ


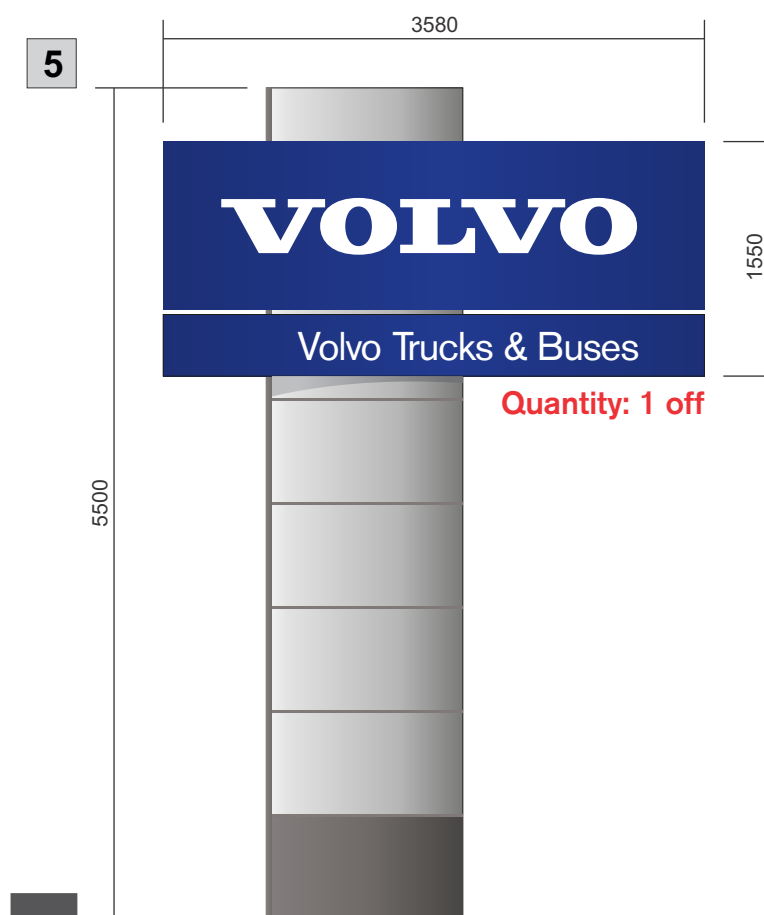
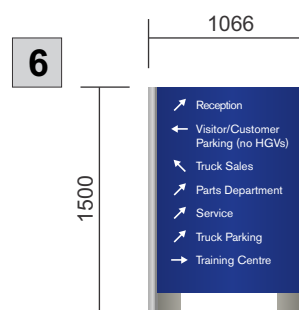
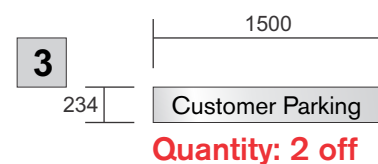


PROPOSED SIGNAGE

External Signage



1 : 50 Scale

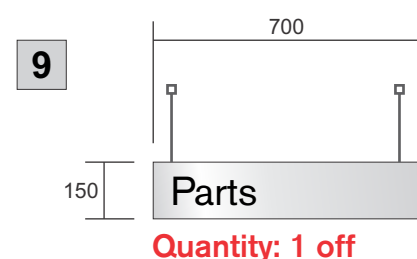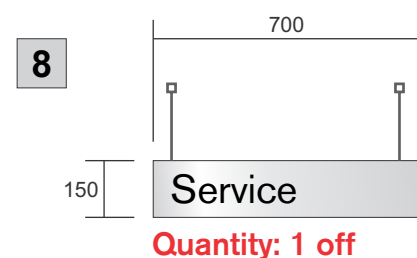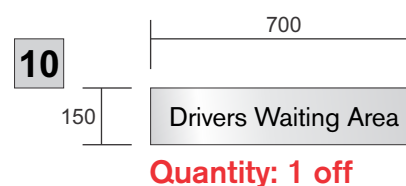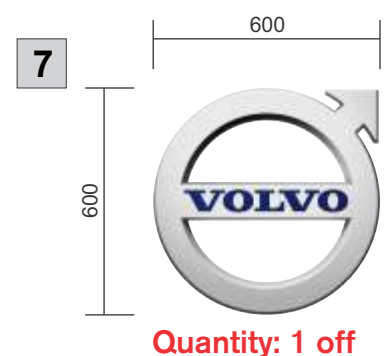


PROPOSED SIGNAGE


Internal Signage




1 : 20 Scale

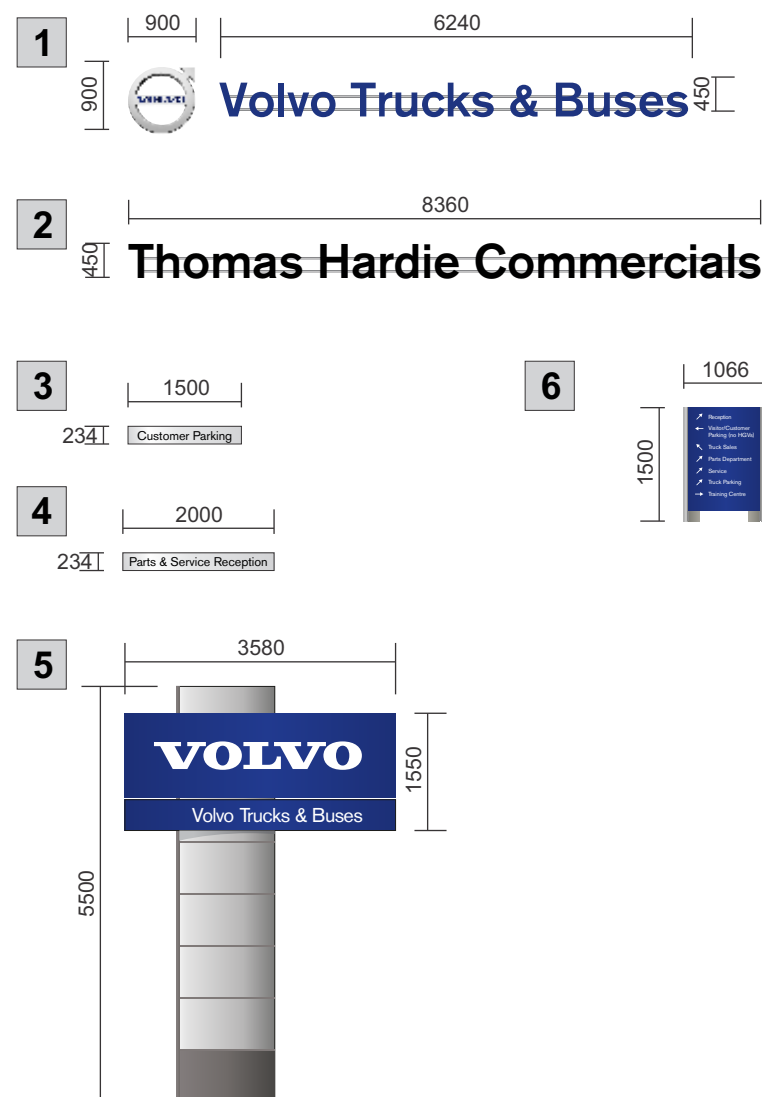

SIGN LOCATIONS

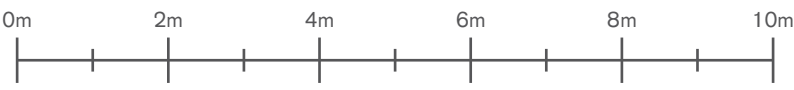

1 : 100 Scale

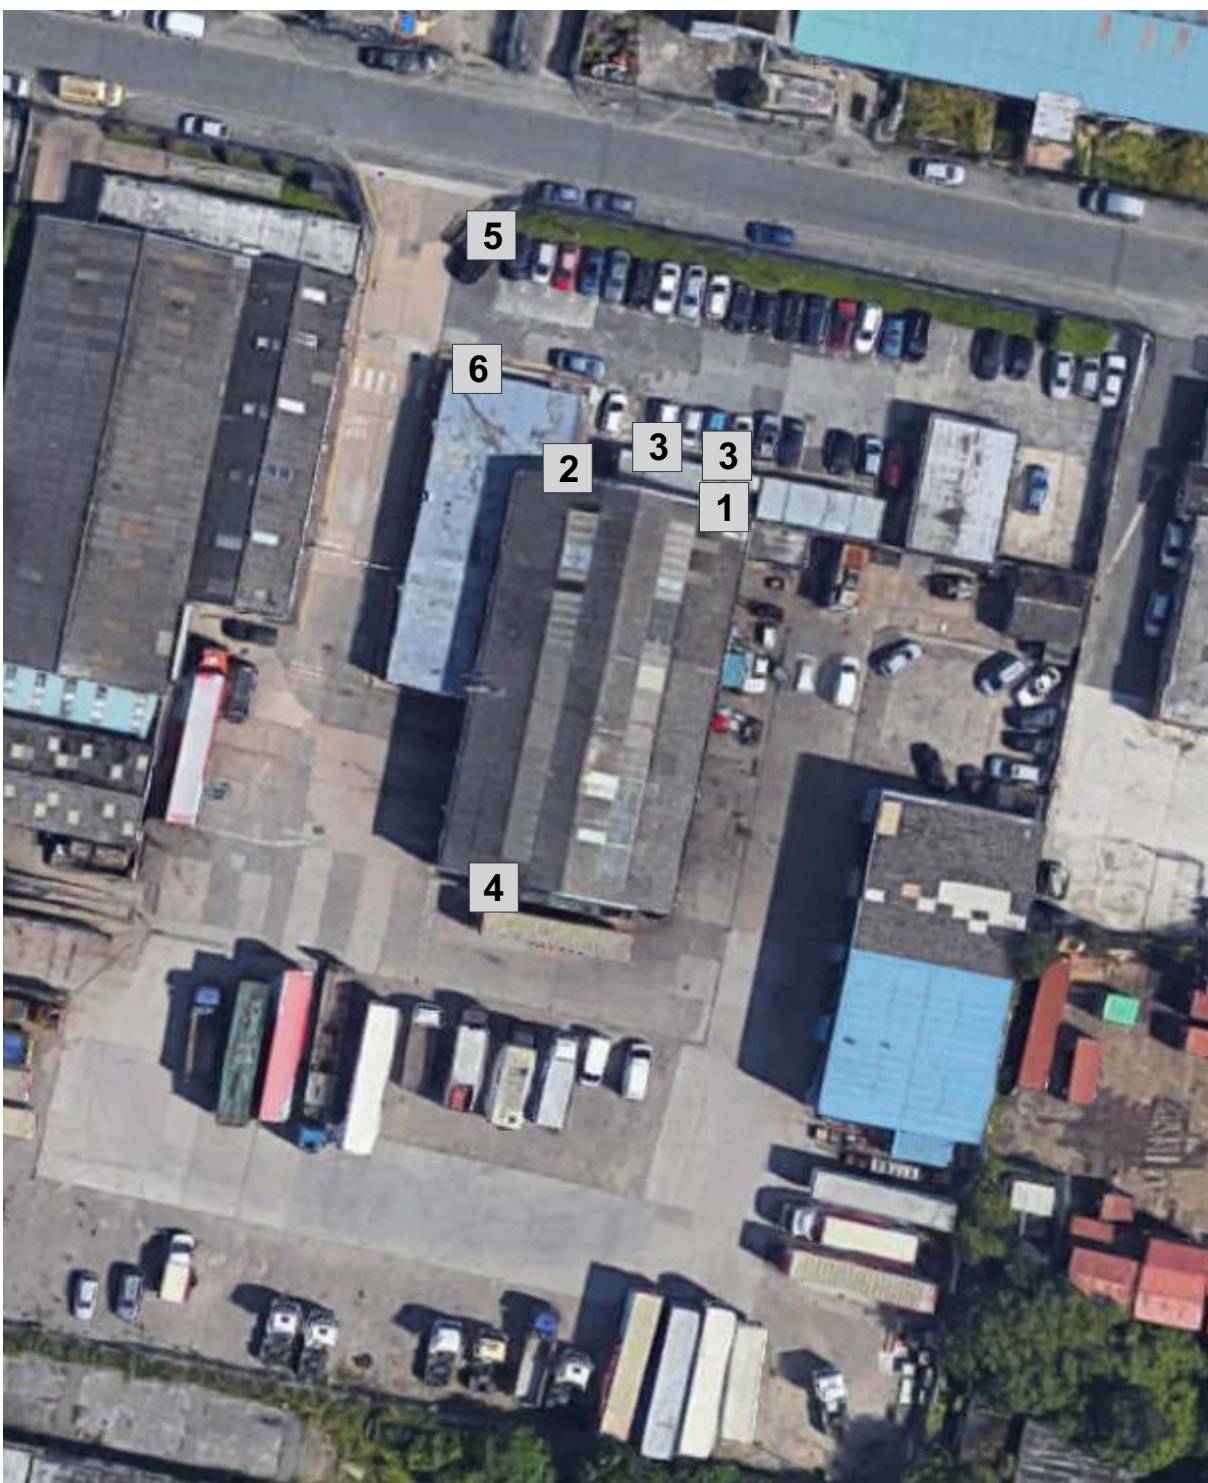

Suite 98, Greenway Business Centre,
Harlow Business Park,
Harlow CM19 5QE
Tel: +441279 780188





Proposed **Lights to be relocated**



Existing

VISUALS

Front Elevation



Proposed



Existing

VISUALS

Entrance



Proposed **New concrete base required**



Existing

VISUALS

Pylon



Proposed



Existing

VISUALS

Directional Sign



Remove existing signs



Remove existing signs

VISUALS

Remove all existing signs




Proposed



Existing

VISUALS

Reception

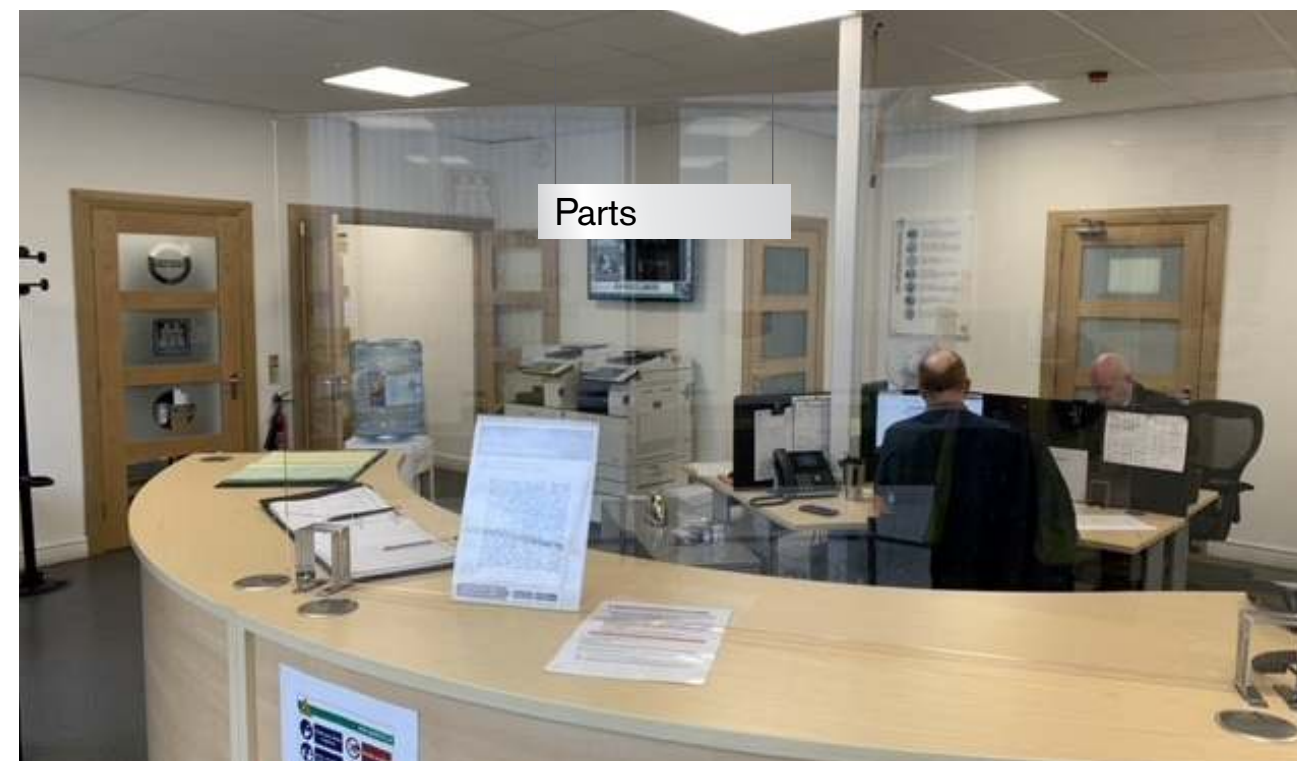

VISUALS

Internal Signage

	Signage Element	Dimensions (mm)	Quantity
1	Iron Mark	900 x 900	1
1	Volvo Lettering	6240 x 450	1
2	Dealername	8360 x 450	1
3	Customer Parking Sign	1500 x 234	2
4	Parts & Service Reception Sign	2000 x 234	1
5	Pylon Sign	3580 x 5500	1
6	Directional Sign	1066 x 1500	1
7	Internal Iron Mark	600 x 600	1
8	Internal Suspended Service Sign	700 x 150	1
9	Internal Suspended Parts Sign	700 x 150	1
10	Internal Drivers Waiting Area W/M Sign	700 x 150	1

