




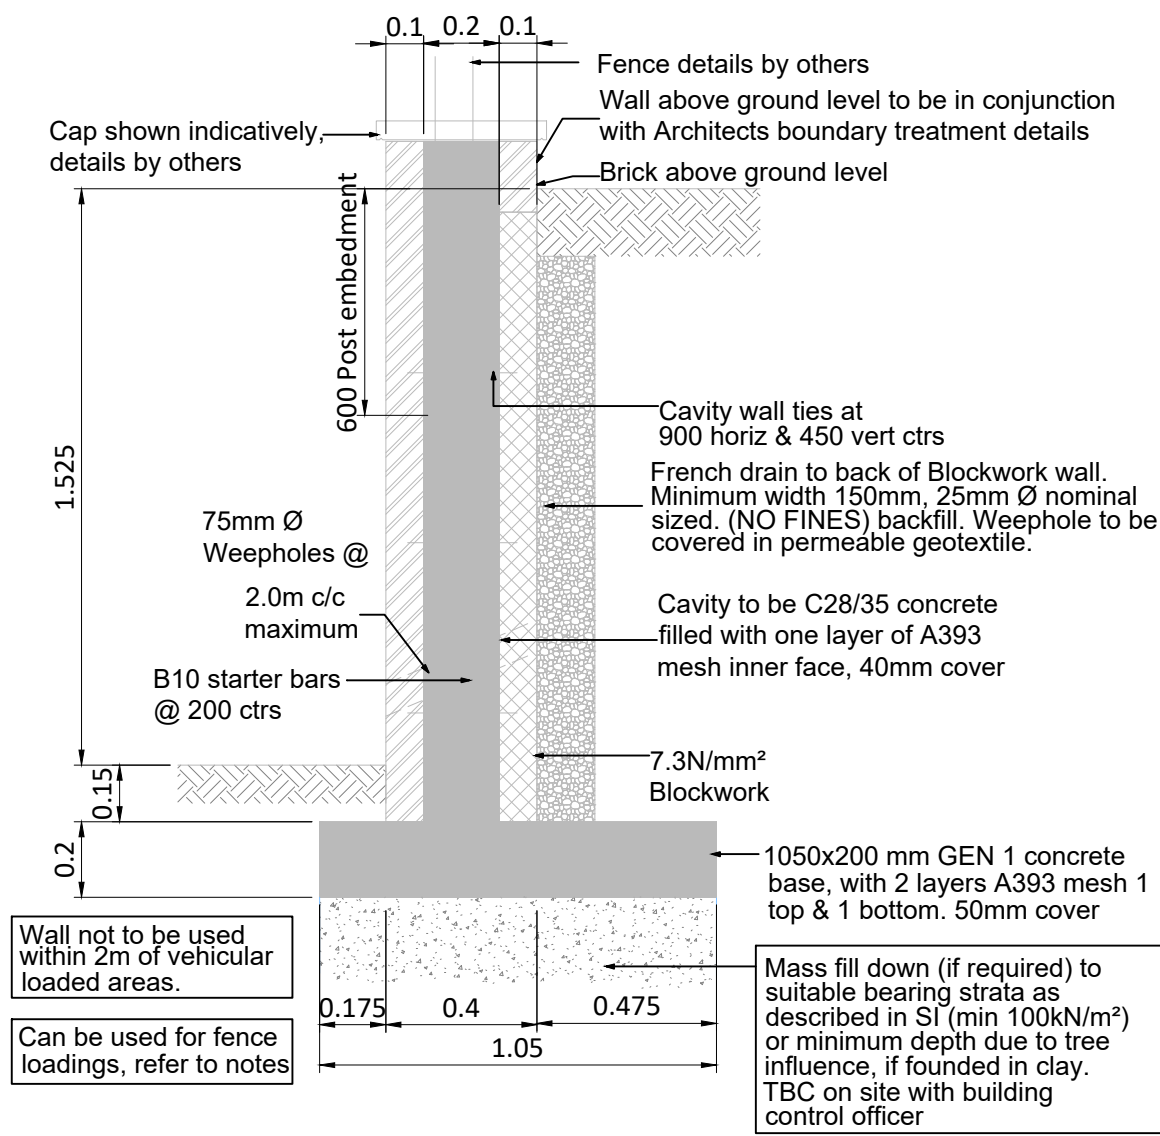


Retaining Wall Max retention 1500mm
Scale 1:20

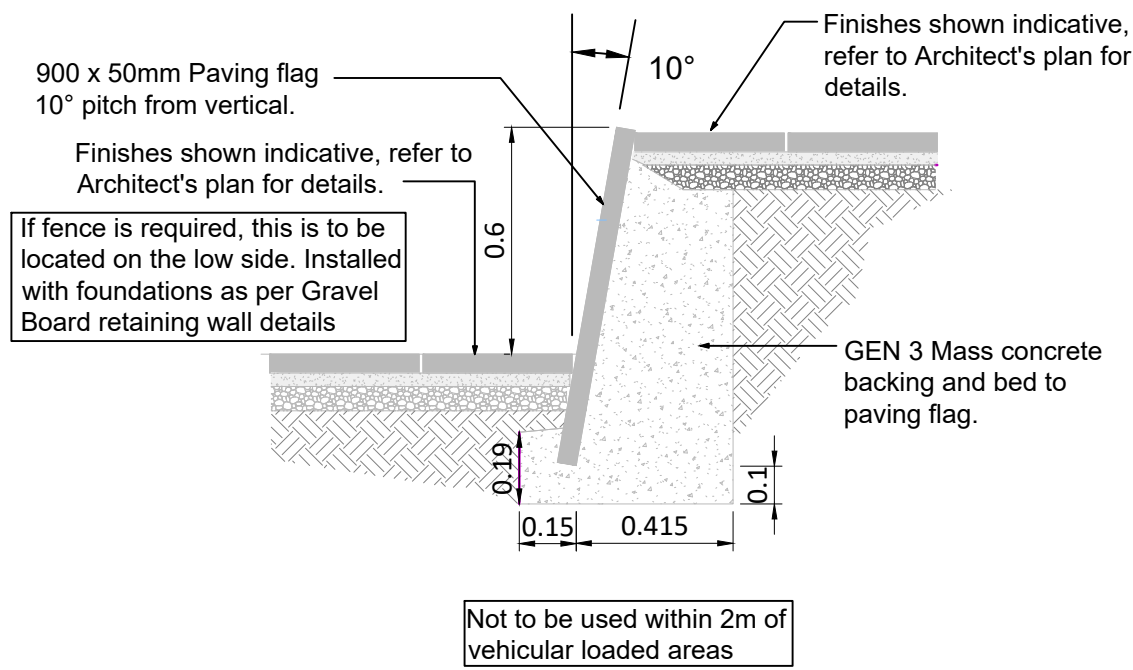

Flag on Edge Max retention 600mm
Scale 1:20

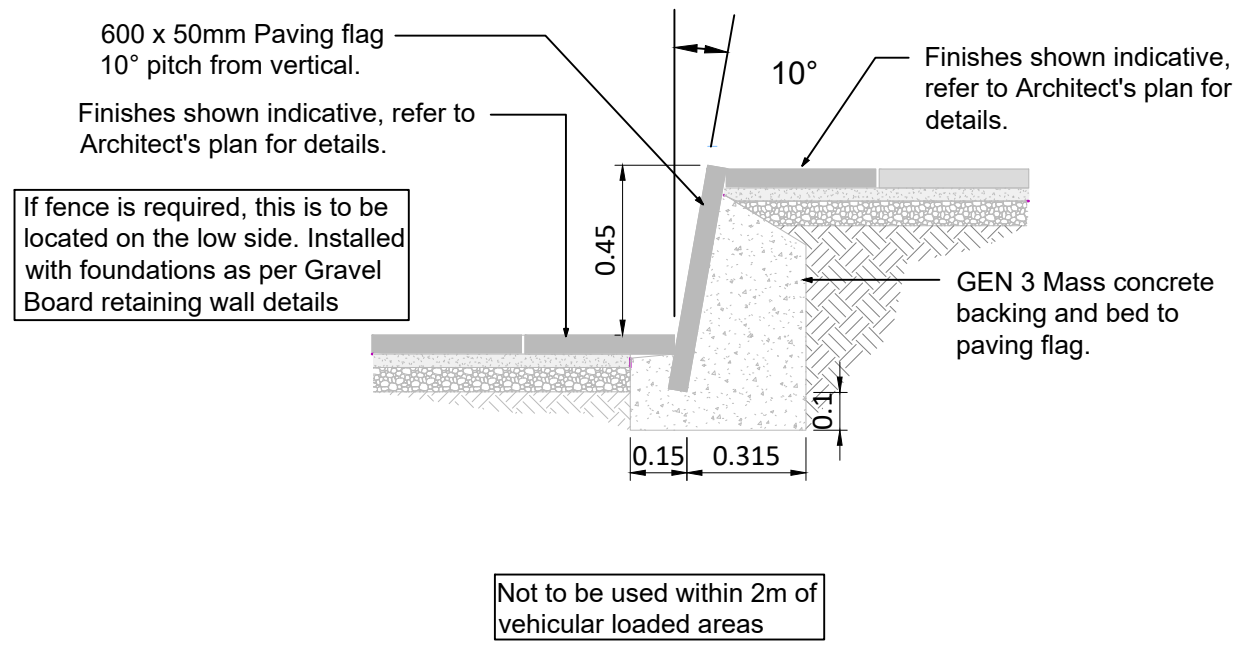

Flag on Edge Max retention 450mm
Scale 1:20

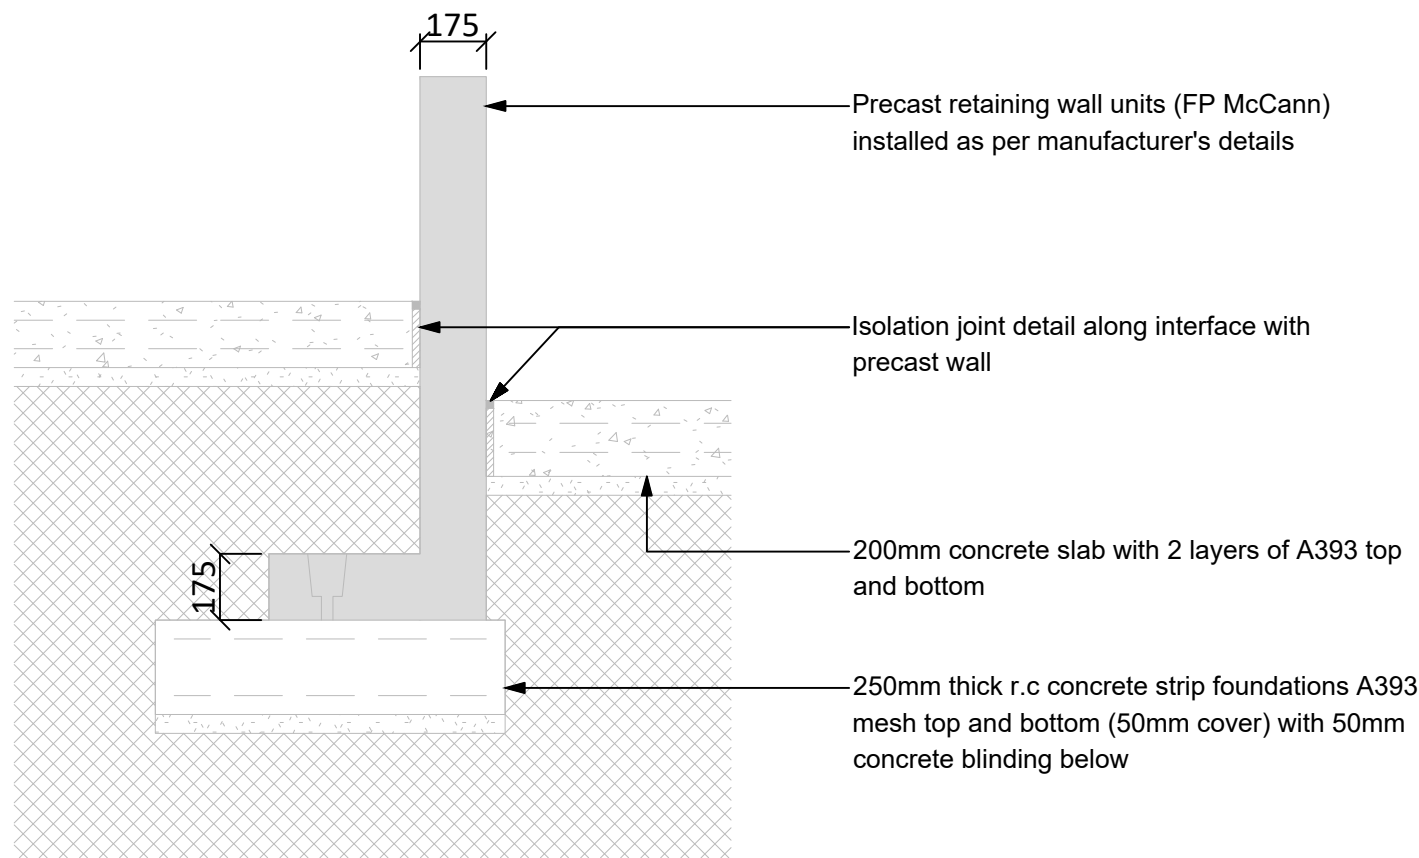

Precast Retaining Wall
Scale 1:20

Do Not Scale			
Drawing Notes			
Drawing & schedule based on the following information:			
Architect's drawing/model:	REF		
Revision:	REV		
Received:	RECIEVED DATE		
Topographic Survey:	REF		
Revision:	REV		
Received:	RECEIVED DATE		

Health, Safety & Environmental Notes

- ⚠ Depicts Low Residual Risk
- ⚠ Depicts Medium Residual Risk
- ⚠ Depicts High Residual Risk

Refer to Designer's Risk Assesmnt for Control Measures

25.07.25	PCC Retaining Wall Detail Added	AJe	LF	P02
07.07.25	First Issue	AJe	RR	P01
Date	Description	By	Chk	Rev

ADEPT
CIVIL AND STRUCTURAL CONSULTING ENGINEERS

Web: www.adeptsce.com Email: inbox@adeptsce.com Tel: 0161 974 3620

Office Address: 7 St James Square, 4th Floor, Manchester, M2 6DN

Project
**Sovereign Business Park
Phase 2**

Title
External Works Details

Client
**DAVOS Property
Developments Ltd**

Scale @ A1 As Stated	Initial author AJe	Initial checker RR	Approver NB	Initial Date Jul '25
Status S5	Purpose Preliminary	Adept Project Number 100.23083		
Project-Originator-Functional Breakdown-Spatial Breakdown-Form-Discipline-Number 100.23083-ACE-00-ZZ-DR-C-3451				Rev. P02