



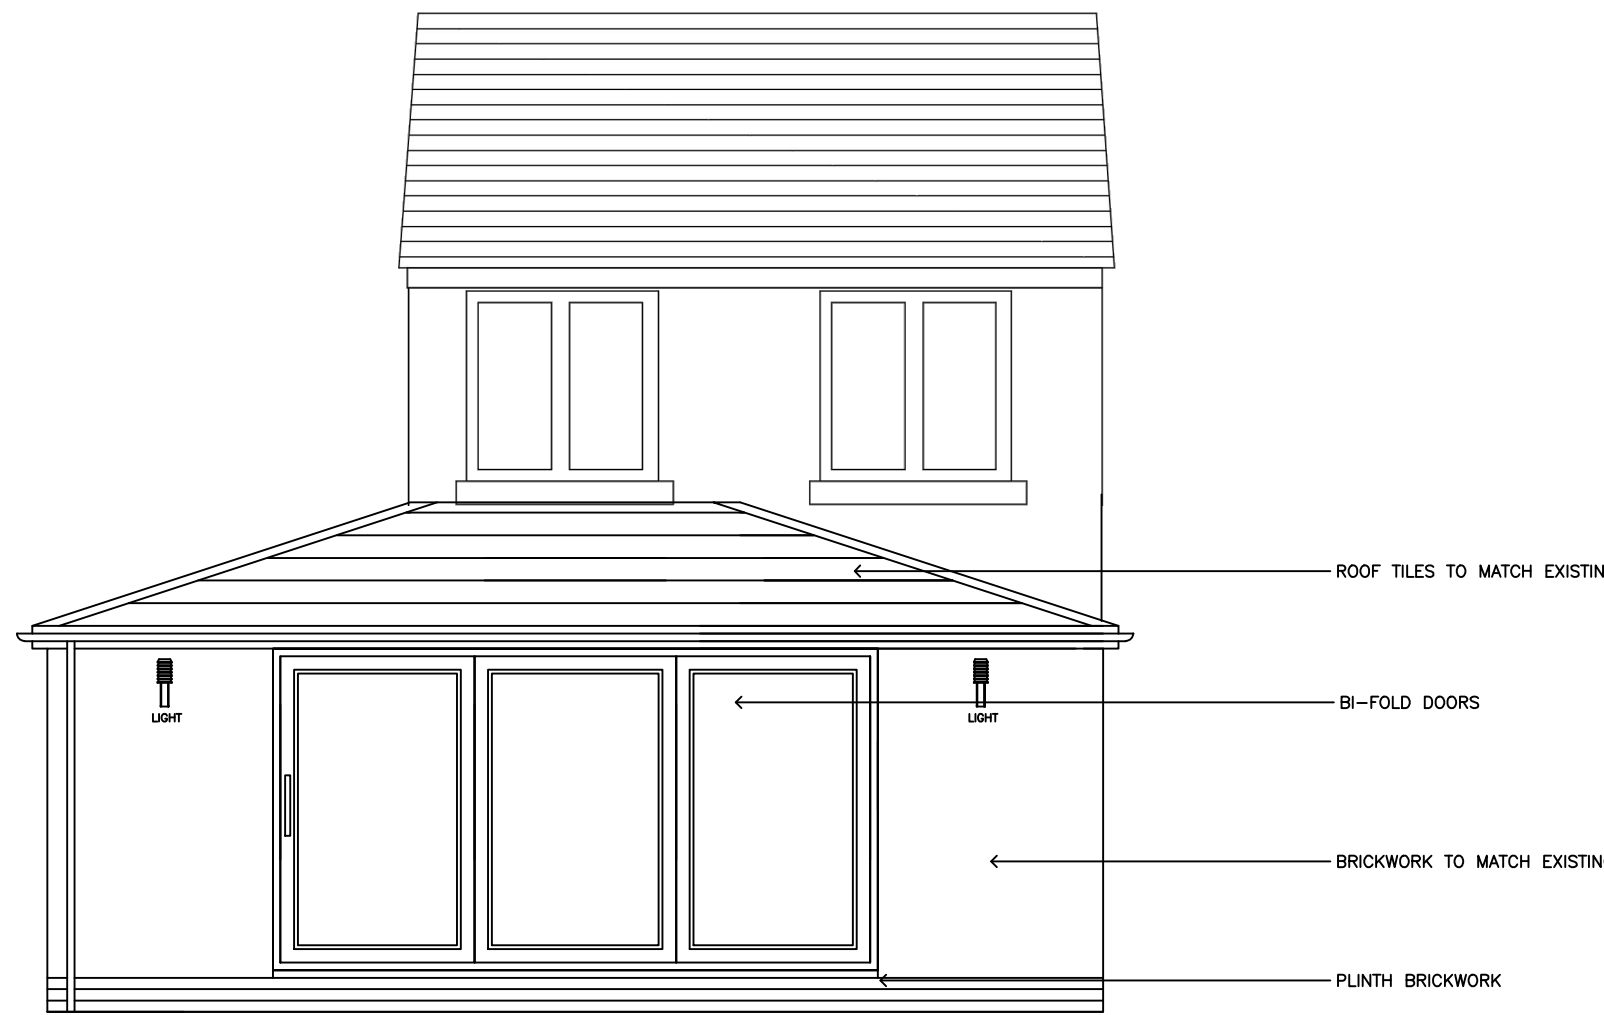


PROPOSED FRONT FACING ELEVATION (SCALE 1:50)




PROPOSED FRONT FACING ELEVATION (SCALE 1:50)


SCALE BAR 1:50

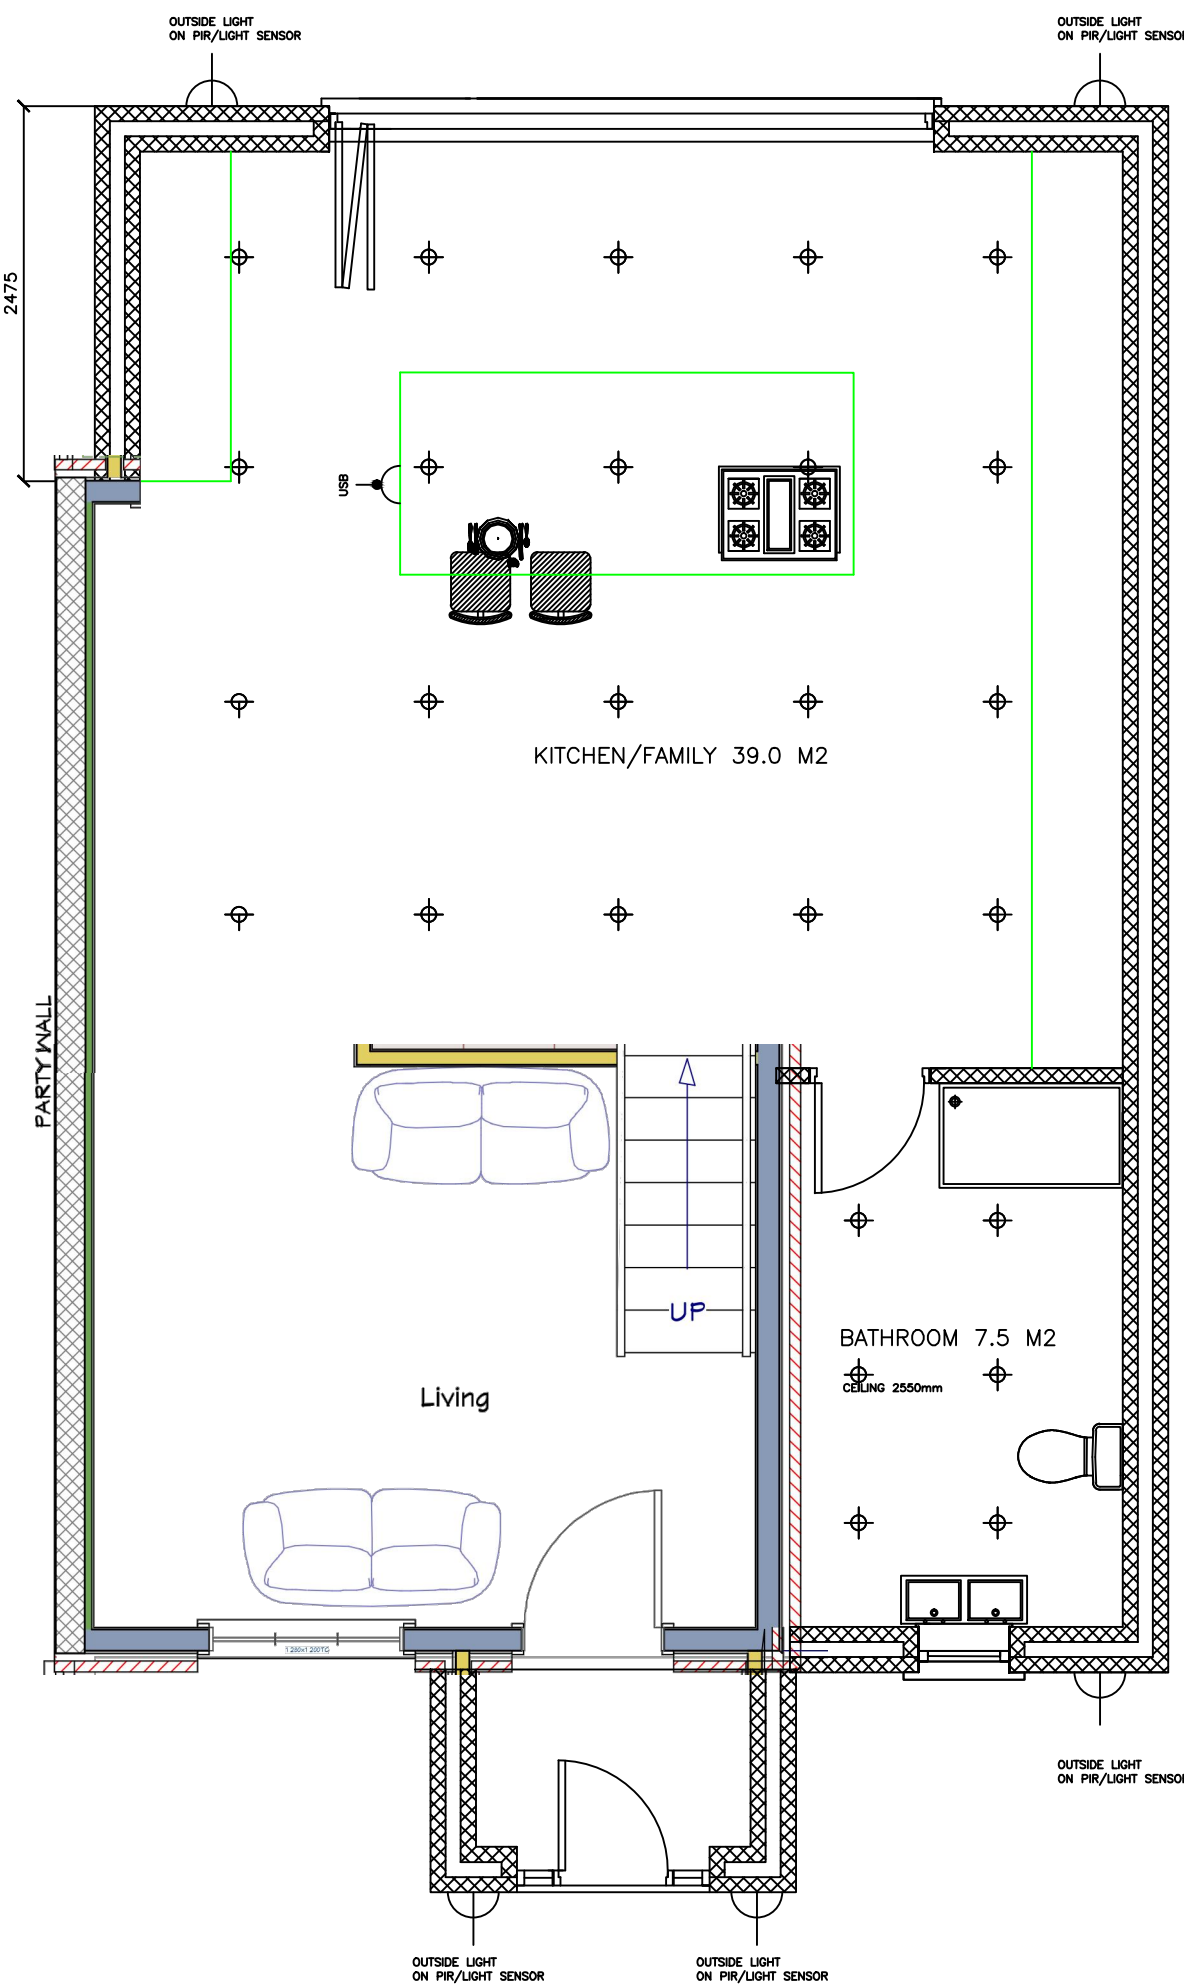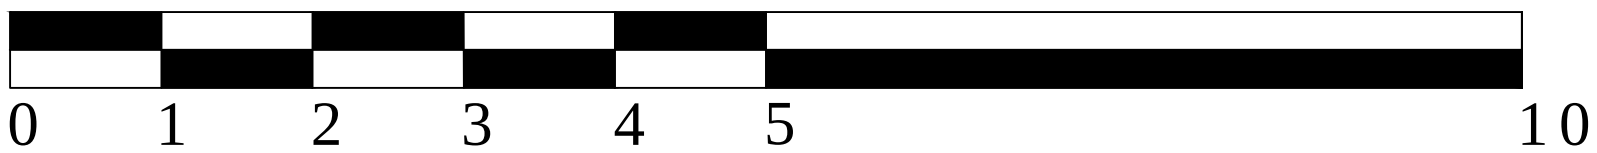


PROPOSED GROUND FLOOR LAYOUT (SCALE 1:50)

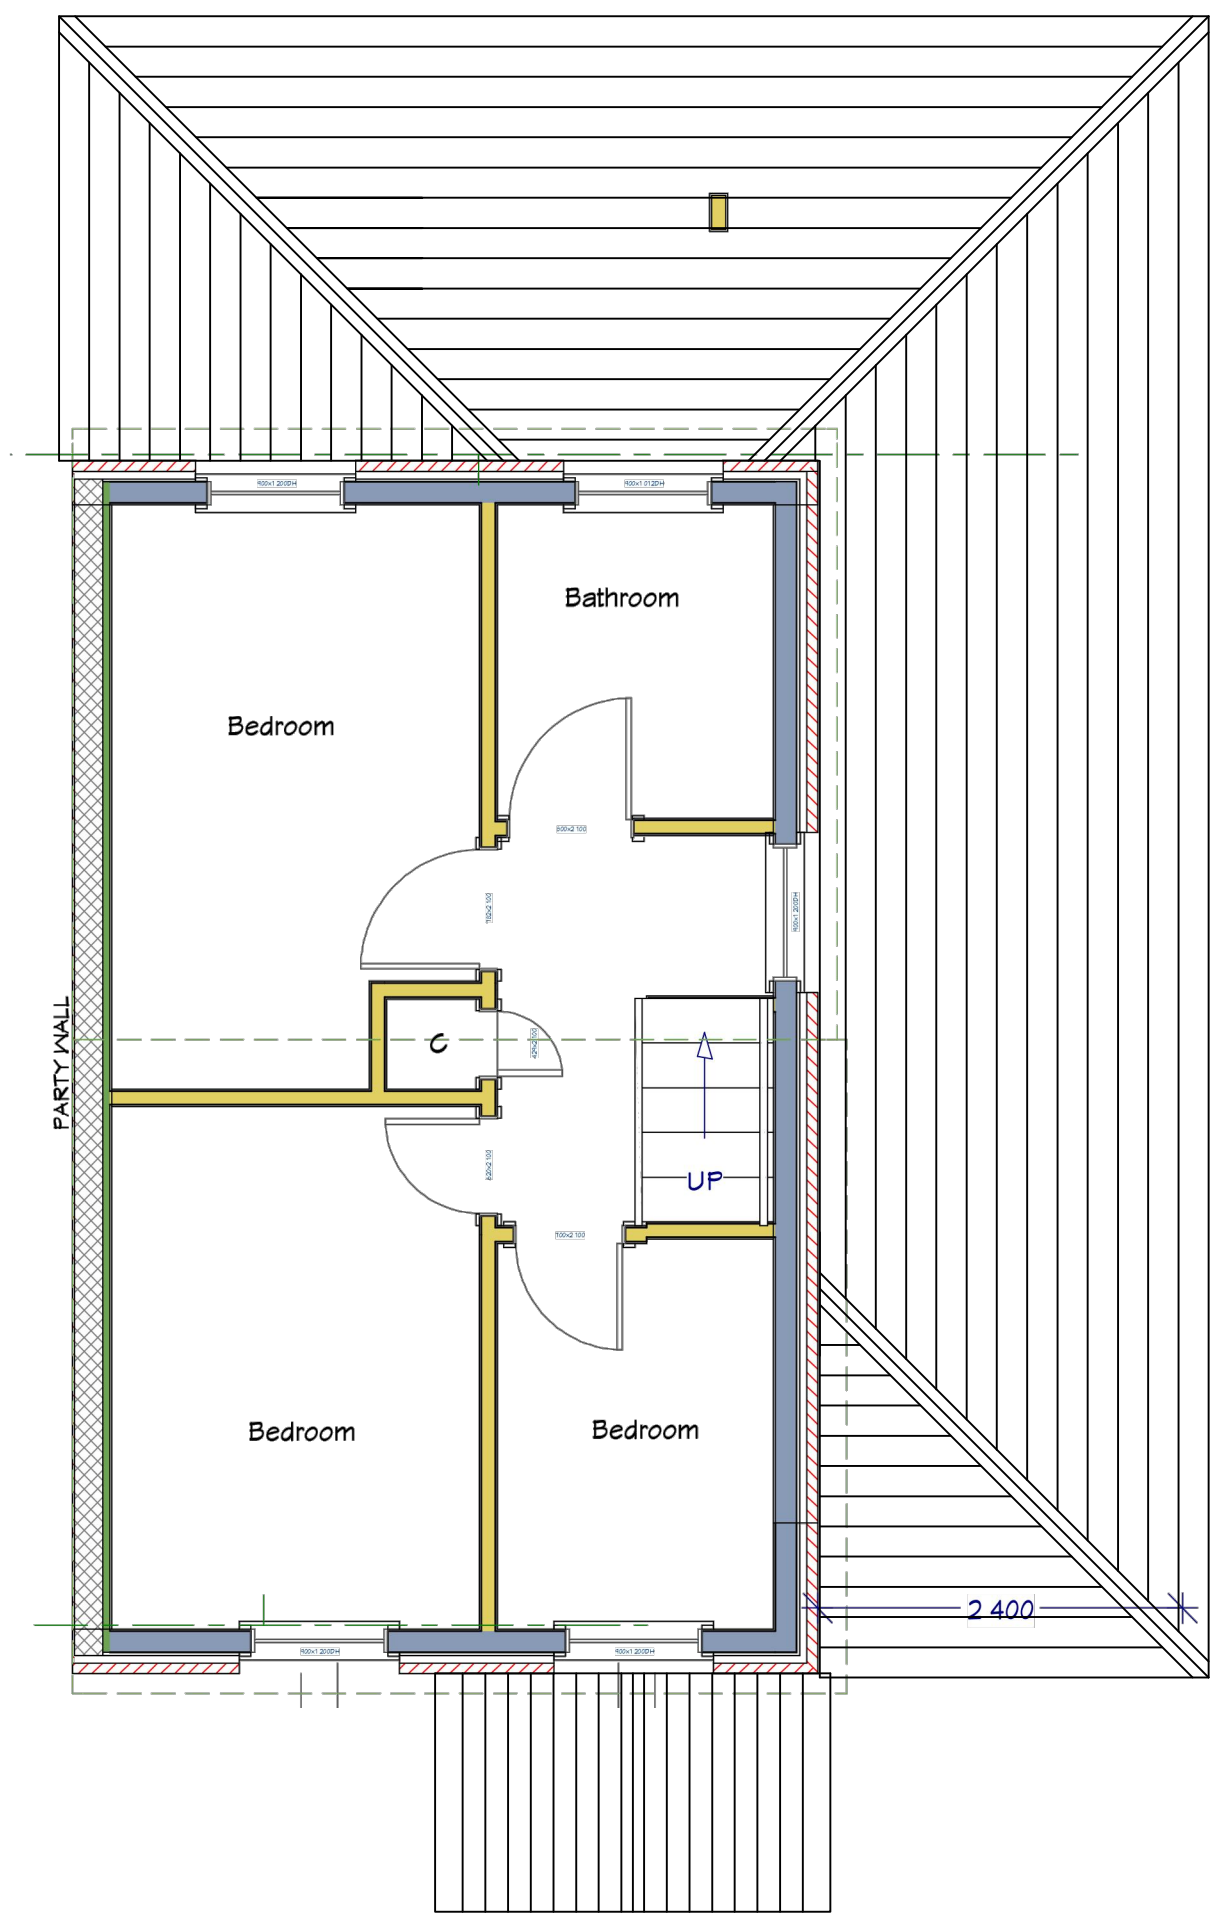

PROPOSED FIRST FLOOR LAYOUT (SCALE 1:50)

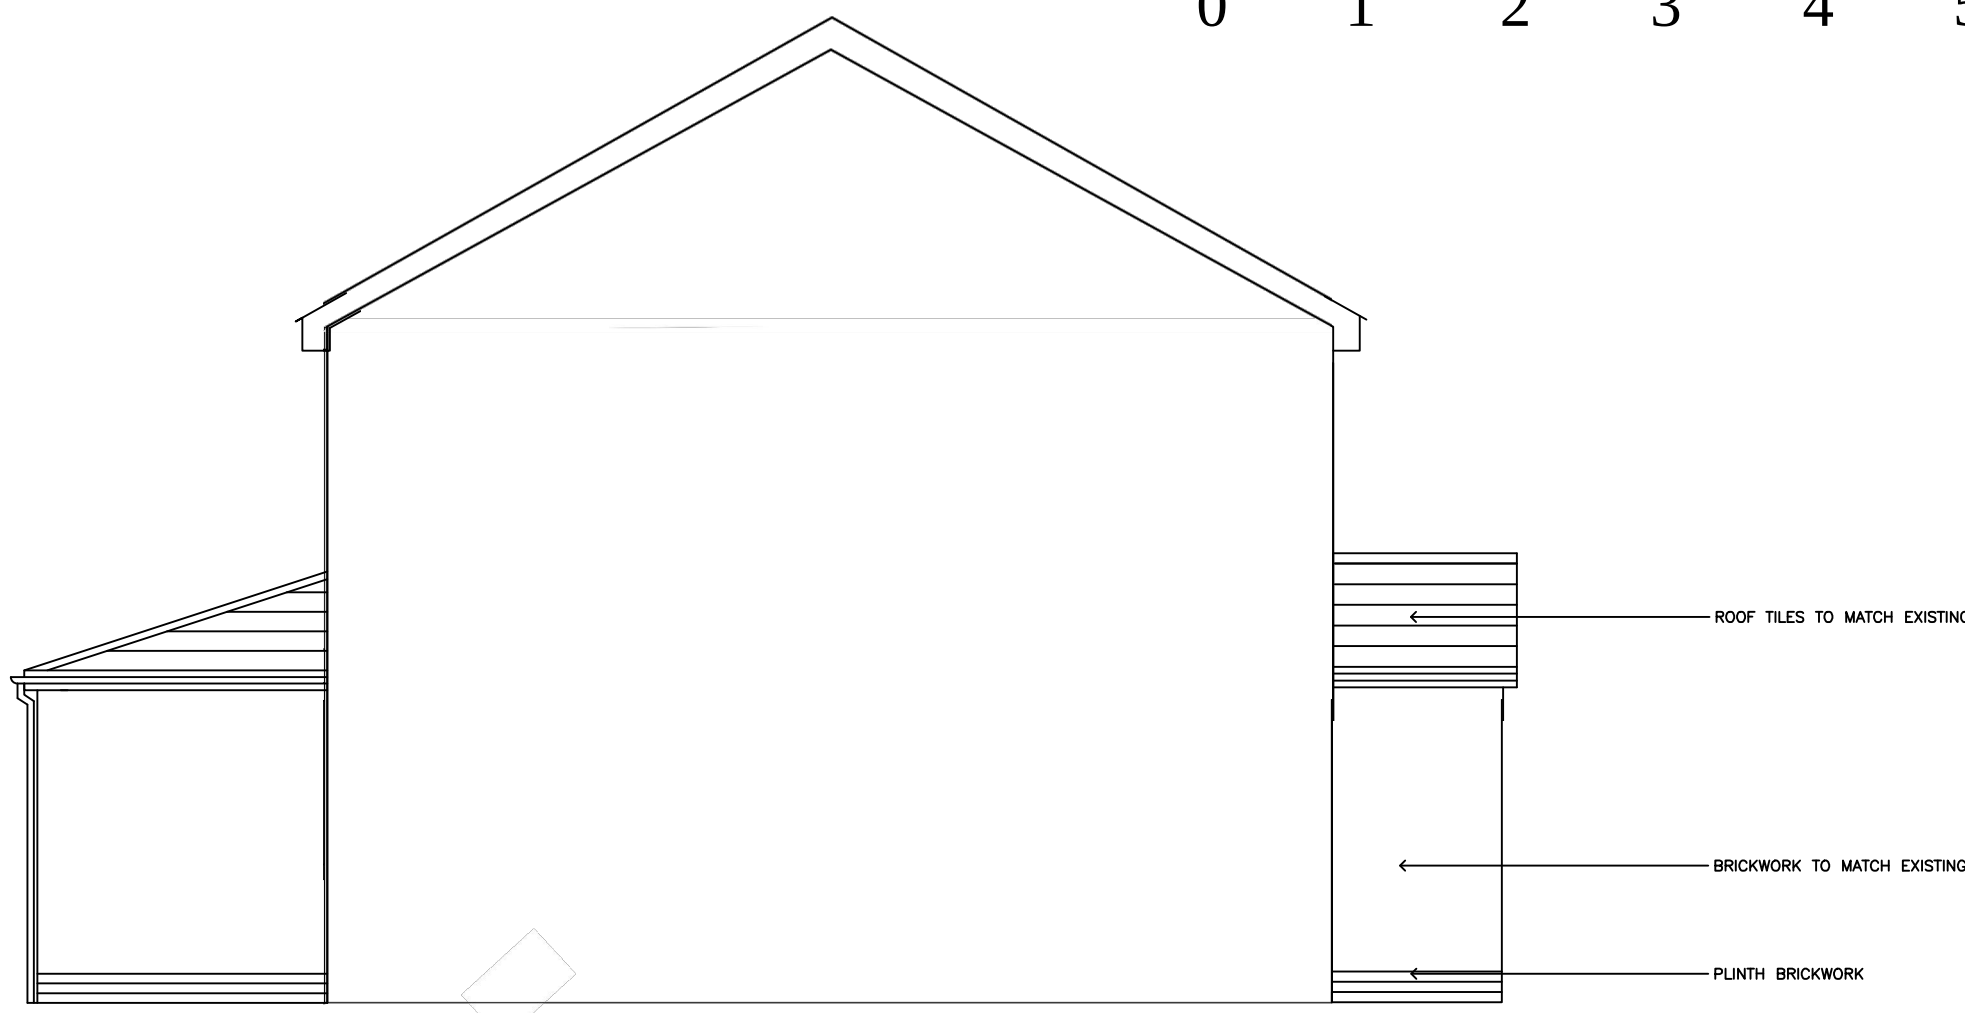

PROPOSED SIDE FACING ELEVATION (SCALE 1:50)

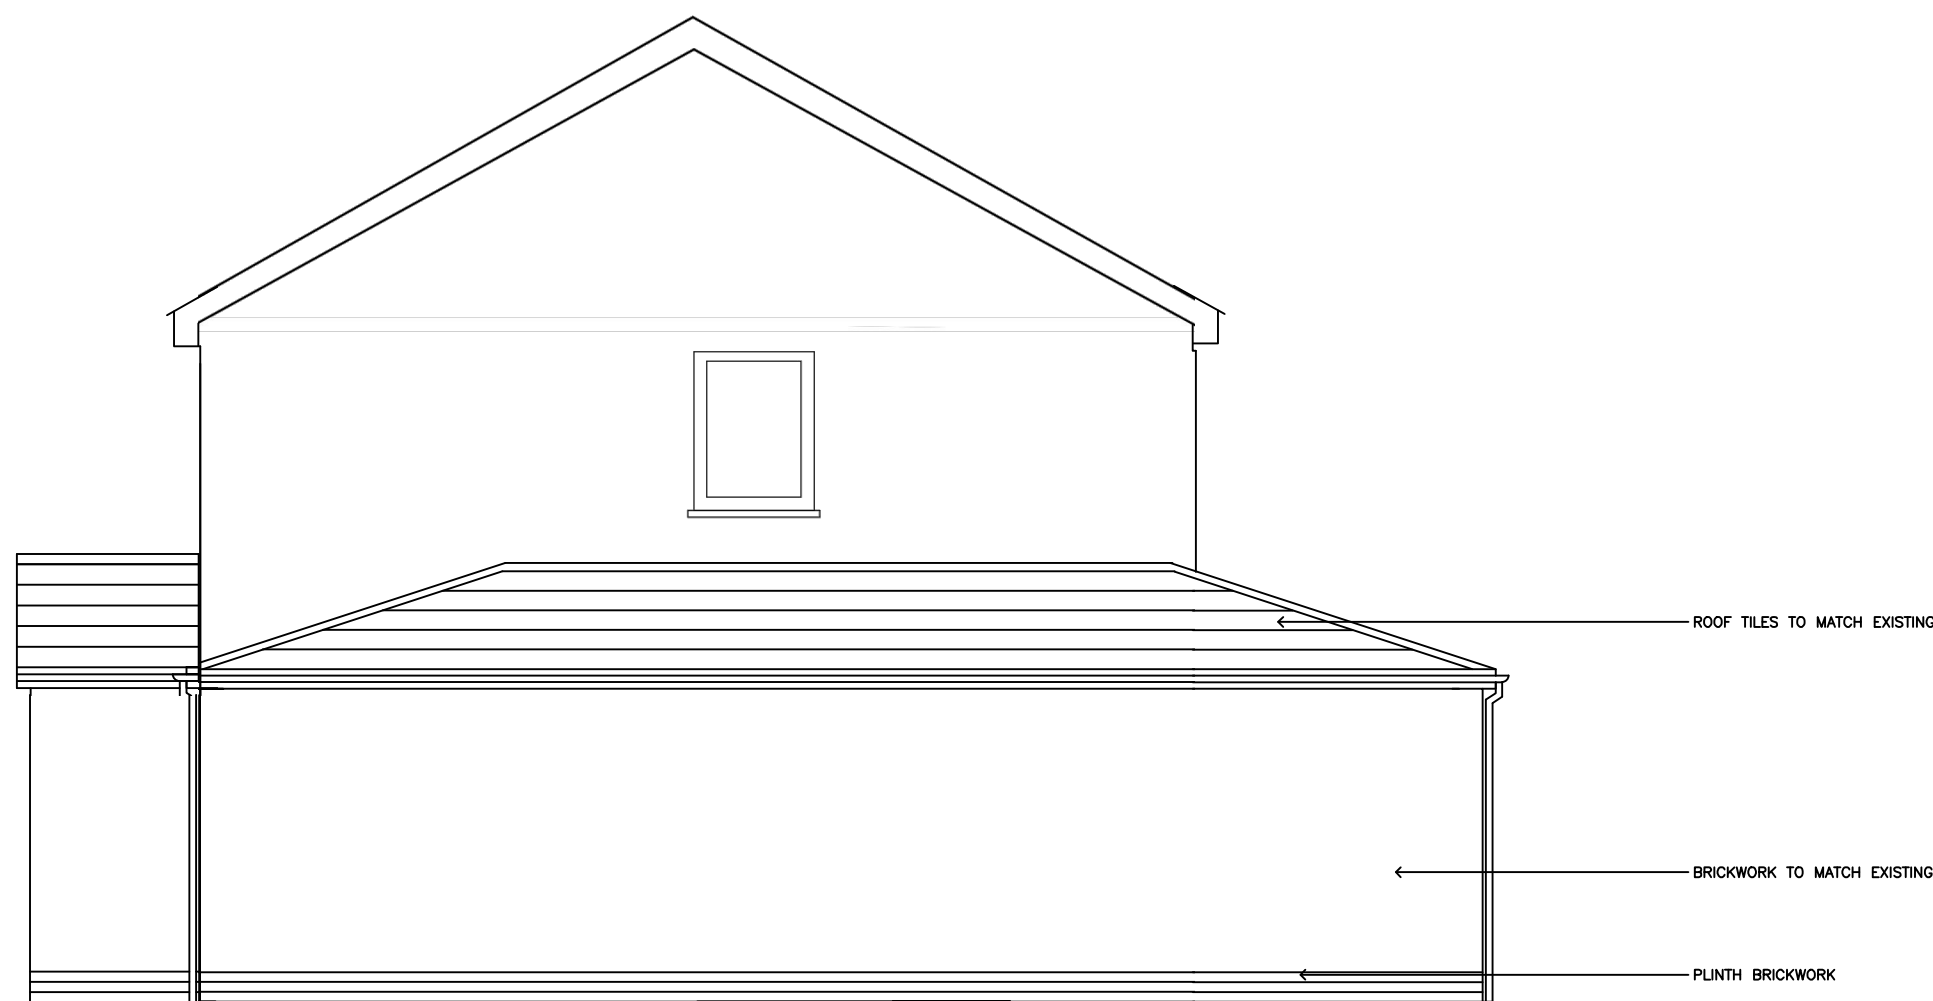

PROPOSED SIDE PART WALL FACING ELEVATION (SCALE 1:50)

PLANNING PERMISSION

Note: Dimensions are not to be scaled from this drawing.
All written measurements are to be checked on site by the contractor.

Client:
MR & MRS TIERNEY

Project Address:
**16 KESWICK WAY
KNOWSLEY
L16 2NP**

Project:
**PROPOSED REAR & SIDE SINGLE
STOREY EXTENSION**

Drawing Title:
**PROPOSED BUILDING ELEVATIONS
& LAYOUT PLANS**

Scale	Drawn by:	Checked by:	Date
Various @ A1	OS	OS	JUN '23

ADA

Architectural Design Associates

Oliver Slade Dip BSc (Hons) IMaPs Tech IOSH

23 Stratford Close
Ainsdale
Southport
PR8 2RT
Tel: 01704 573226
Mob: 07718476930
Web: www.ada-architectural.com
Email: slade.oliver@gmail.com

Project No.	Drawing No.	Revision
230100/KW	KWADA/22A	6