
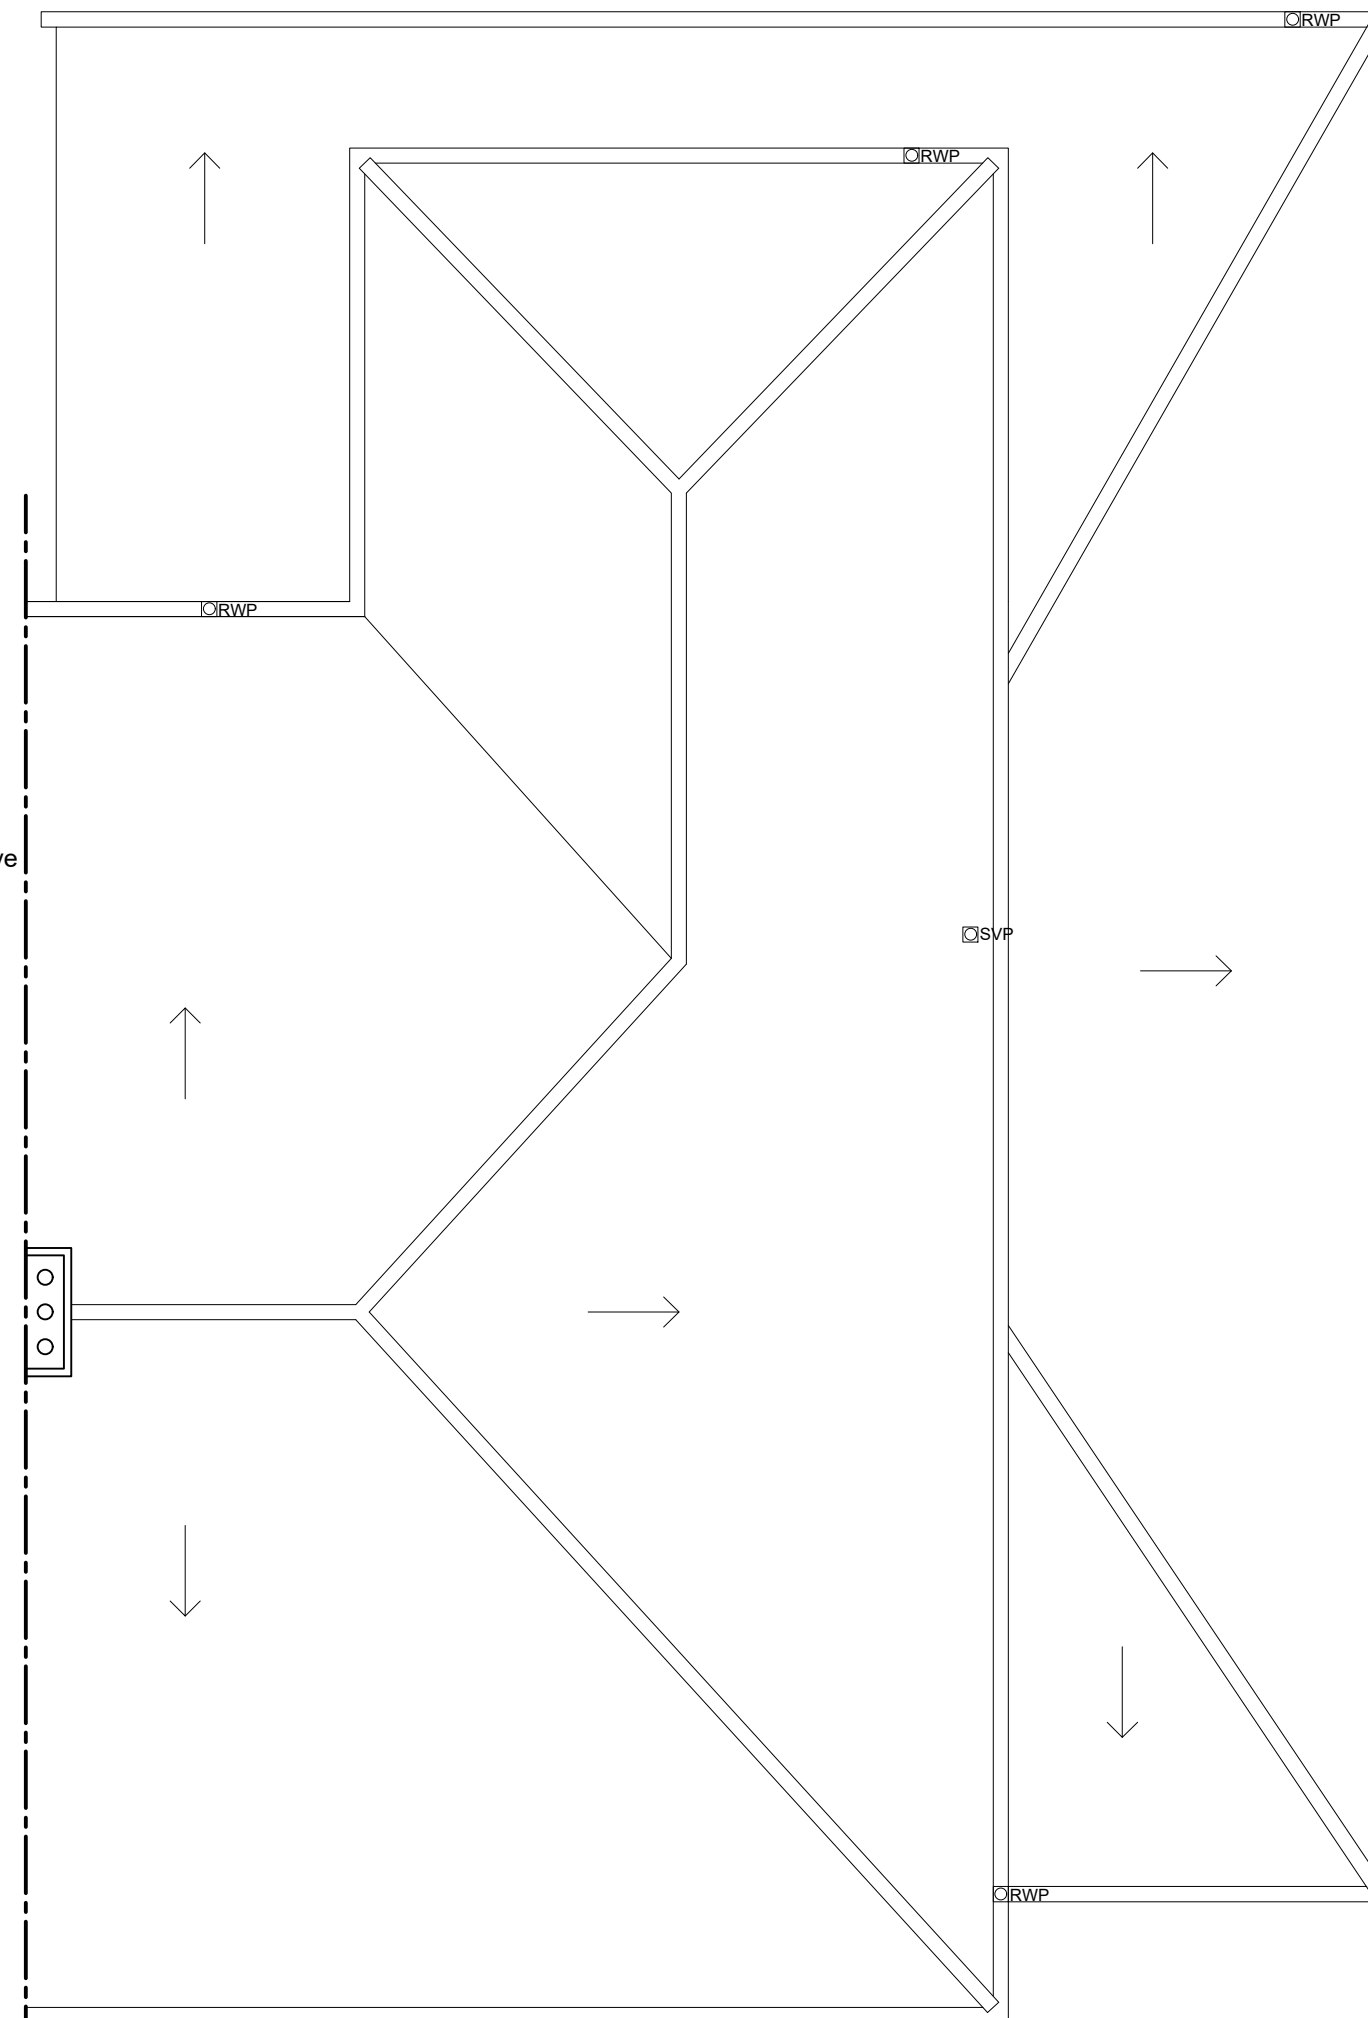
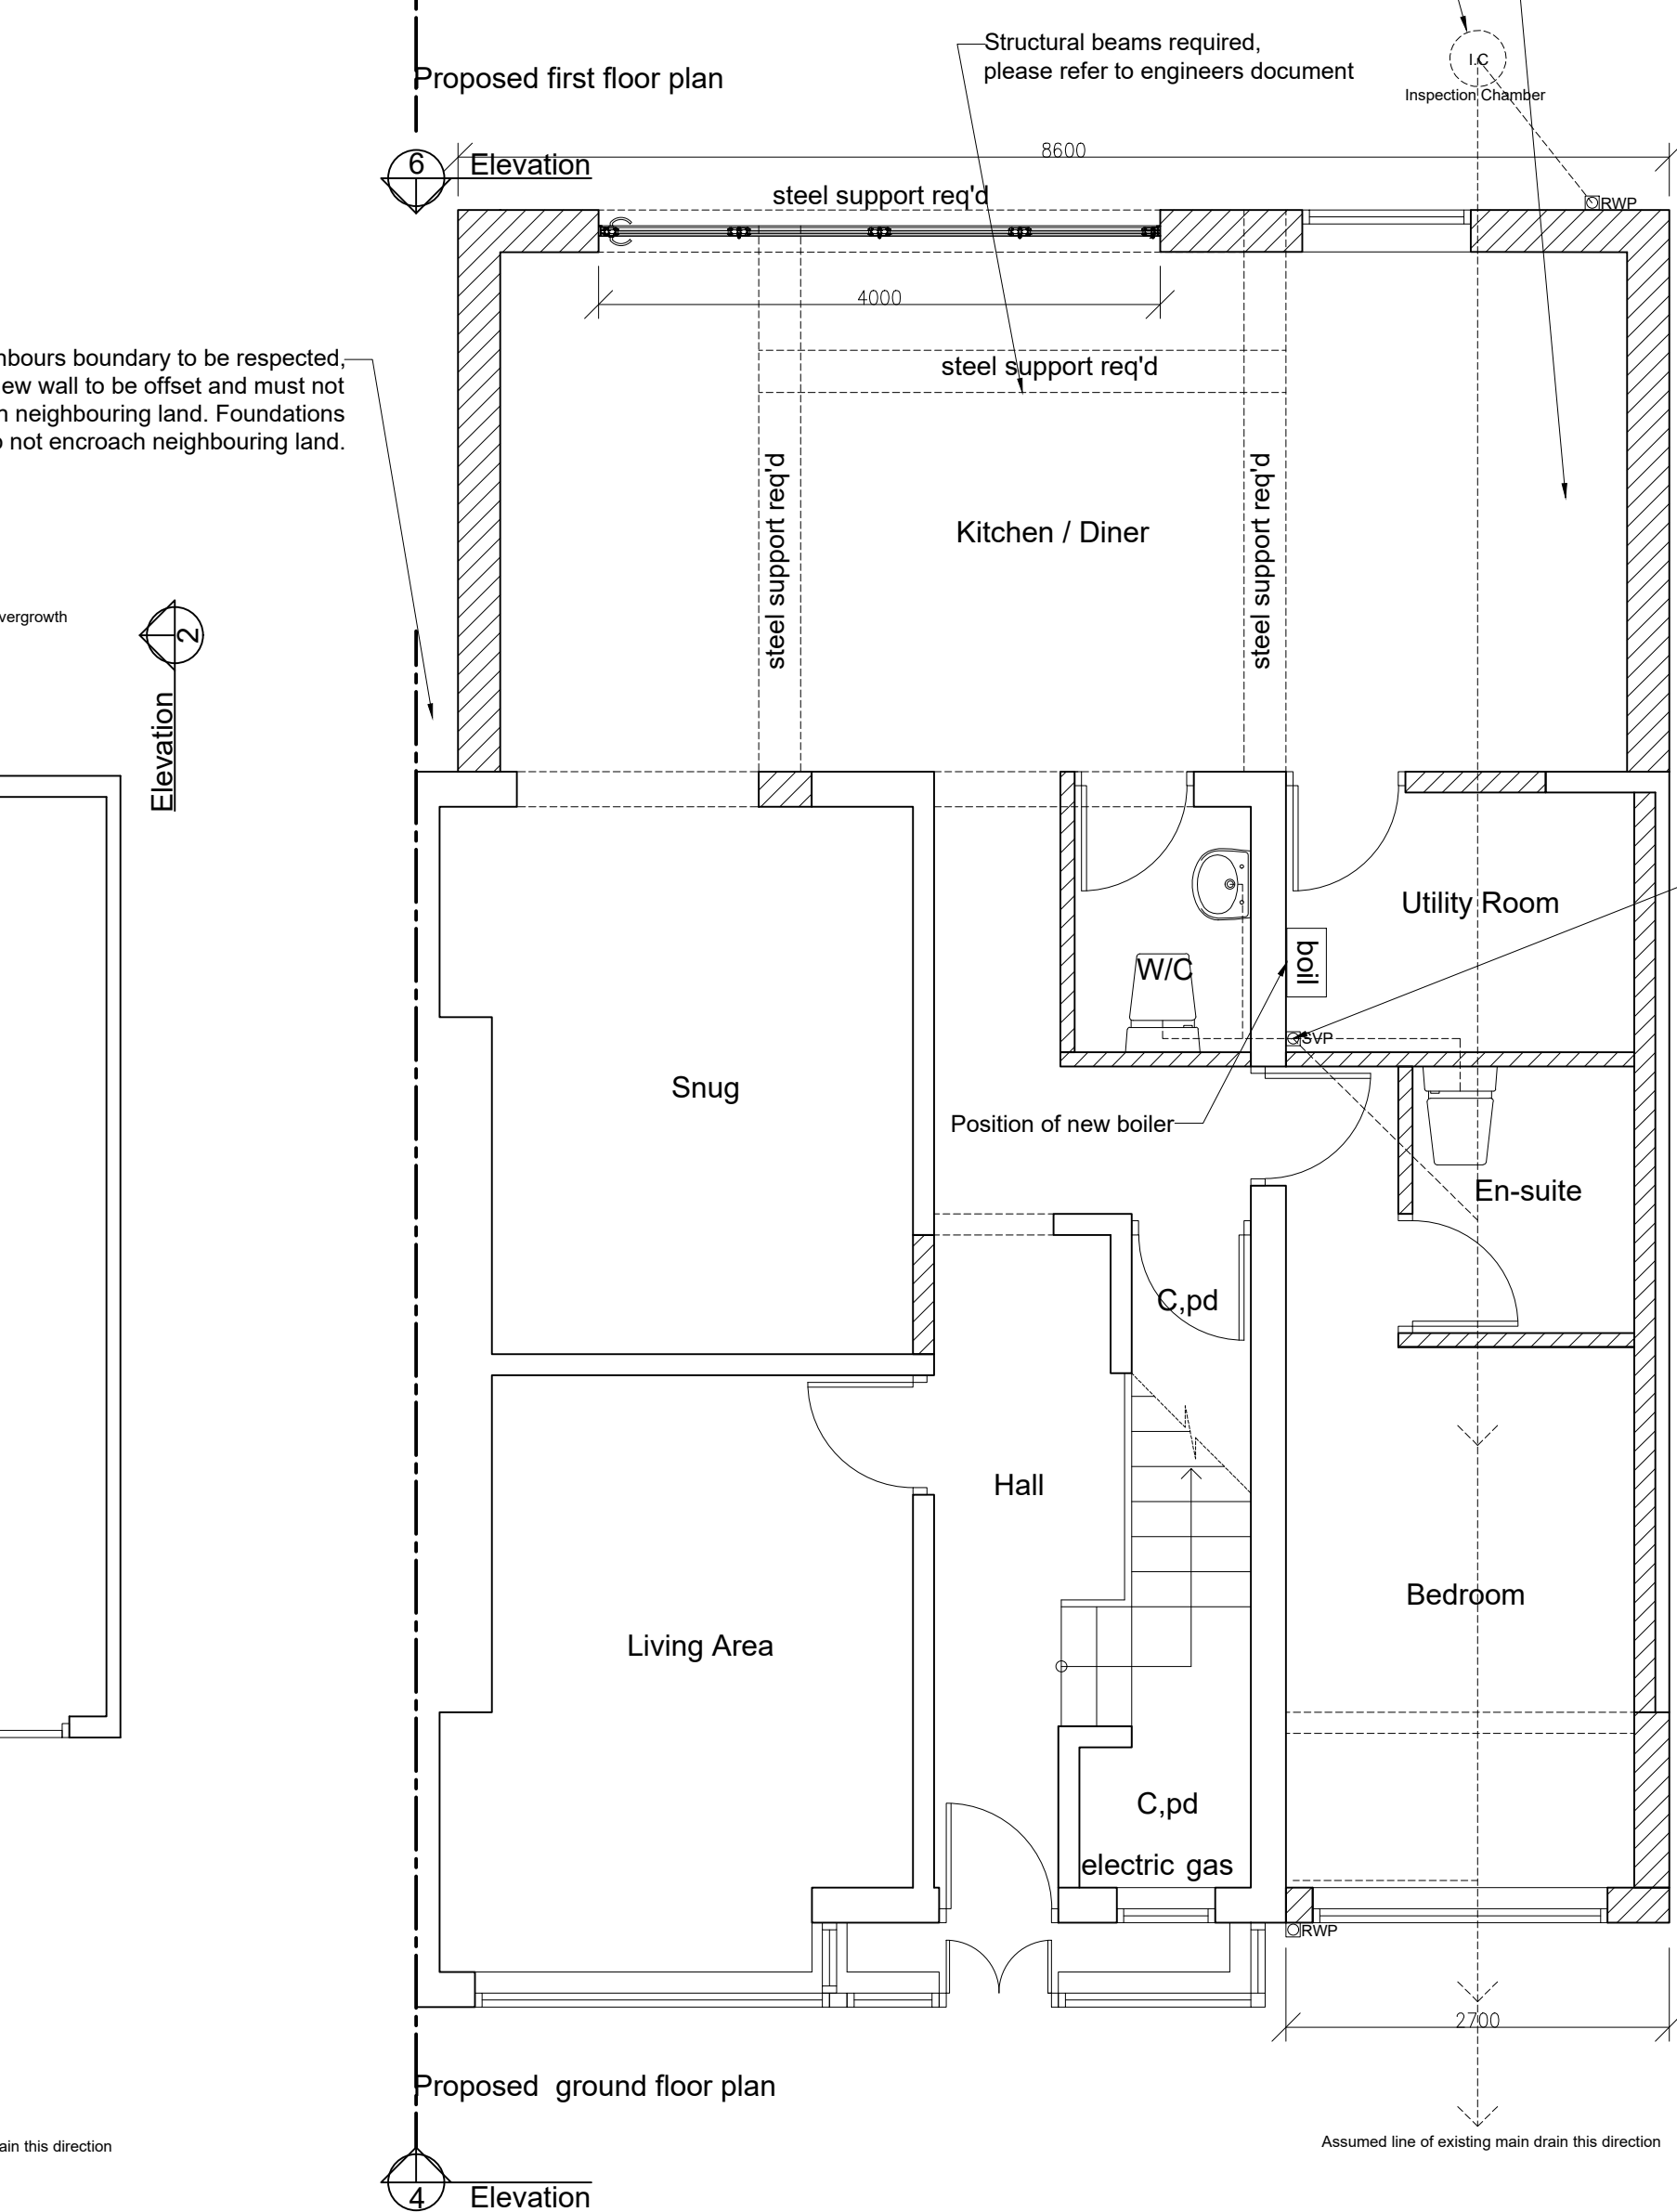


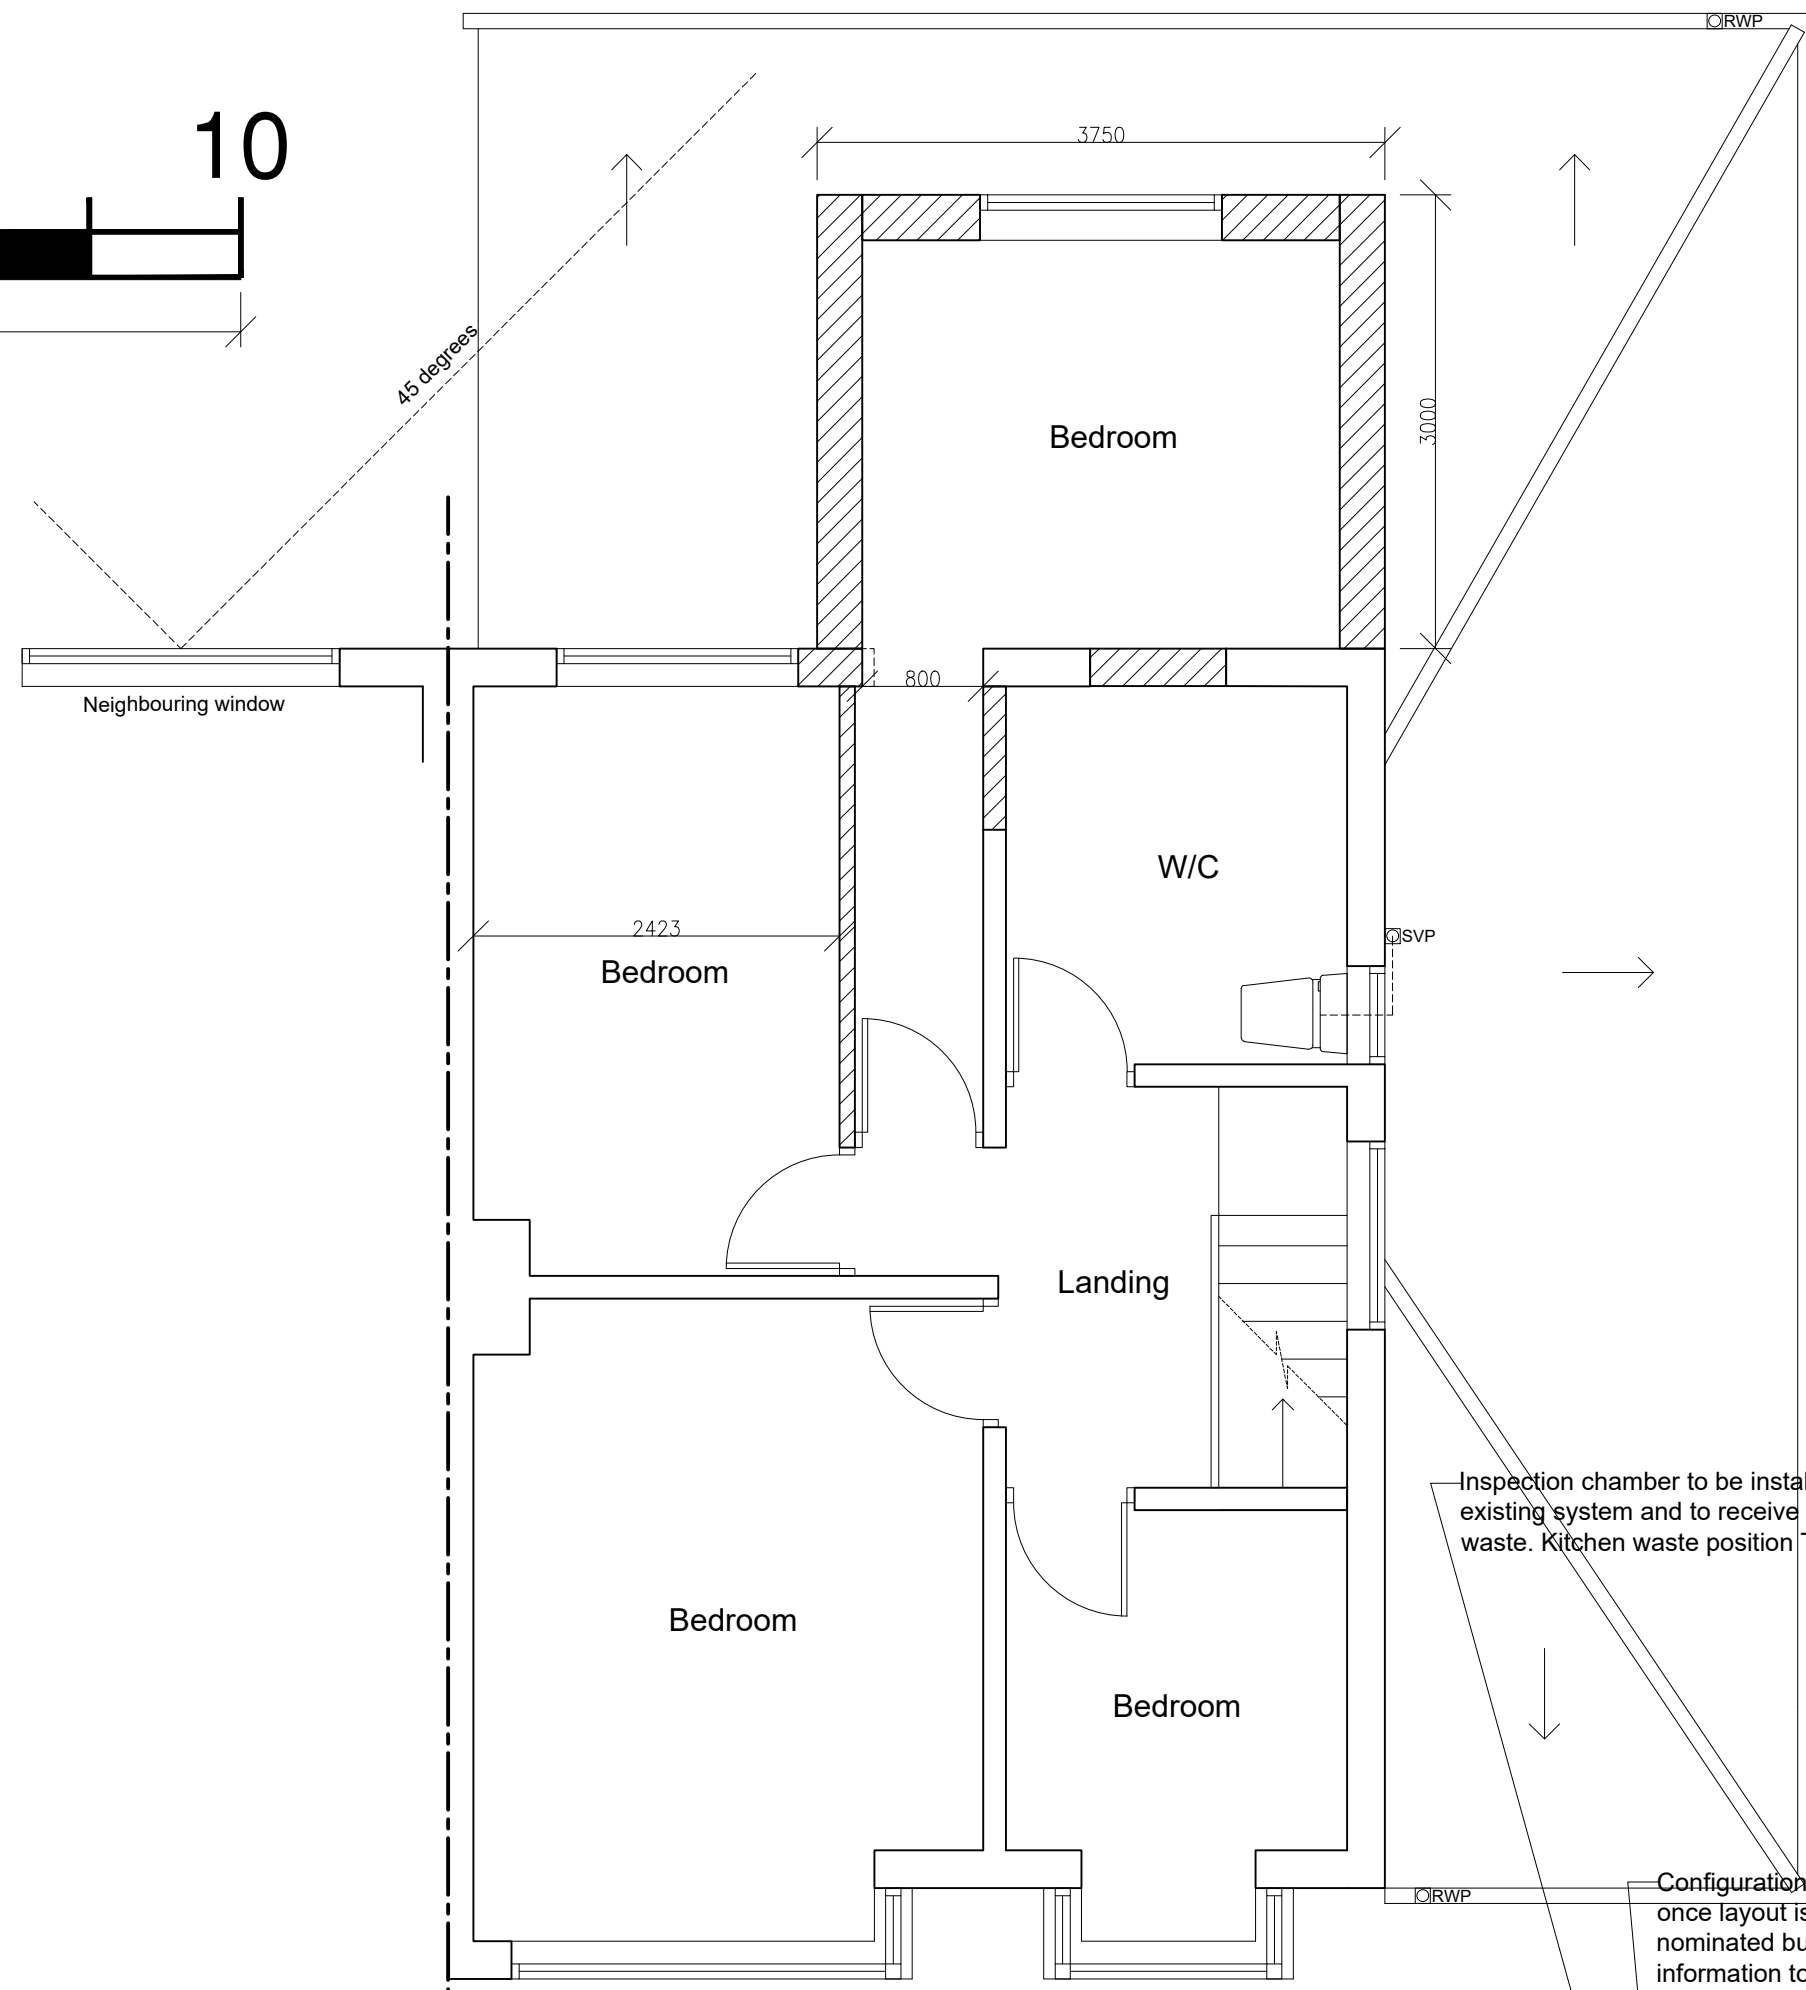

Proposed roof plan

Neighbours boundary to be respected, new wall to be offset and must not encroach neighbouring land. Foundations must also not encroach neighbouring land.