



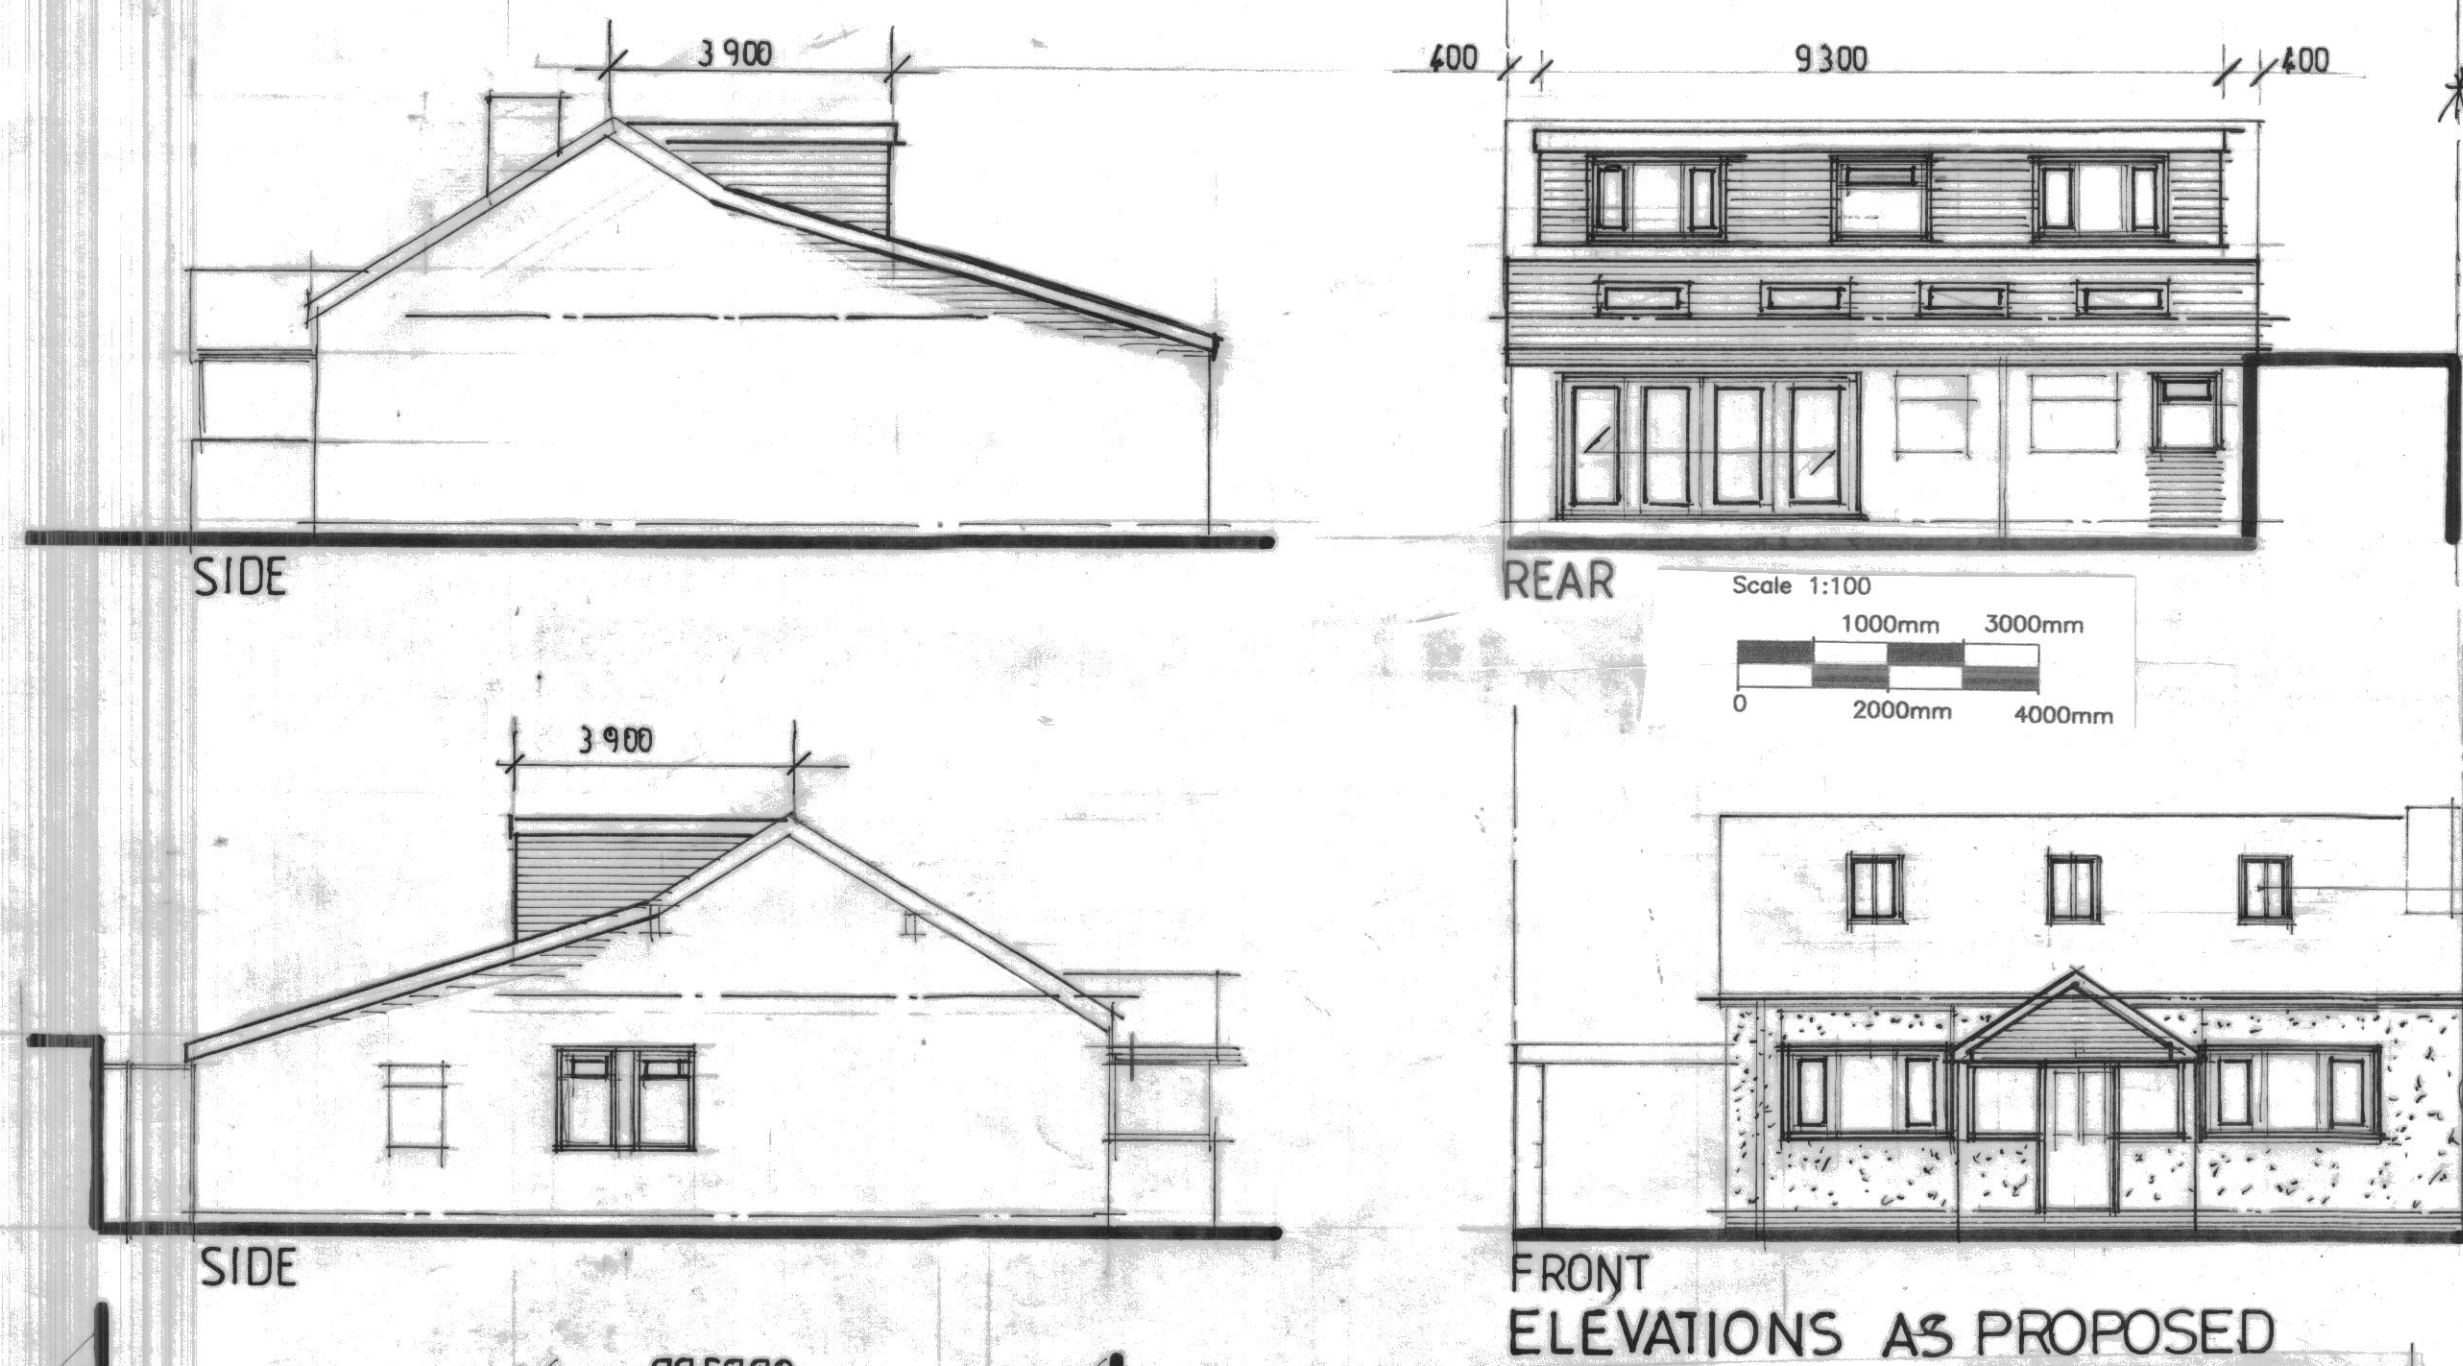


PLANNING NOTES
All external elements of structure roof slates, tiles, render, brick, windows, fascias, guttering, downpipes etc to match existing as close as possible in colour, texture and design.
No element of construction to project beyond boundary.
Foundations, gutters, fascias etc all to be kept within the curtilage of the site.

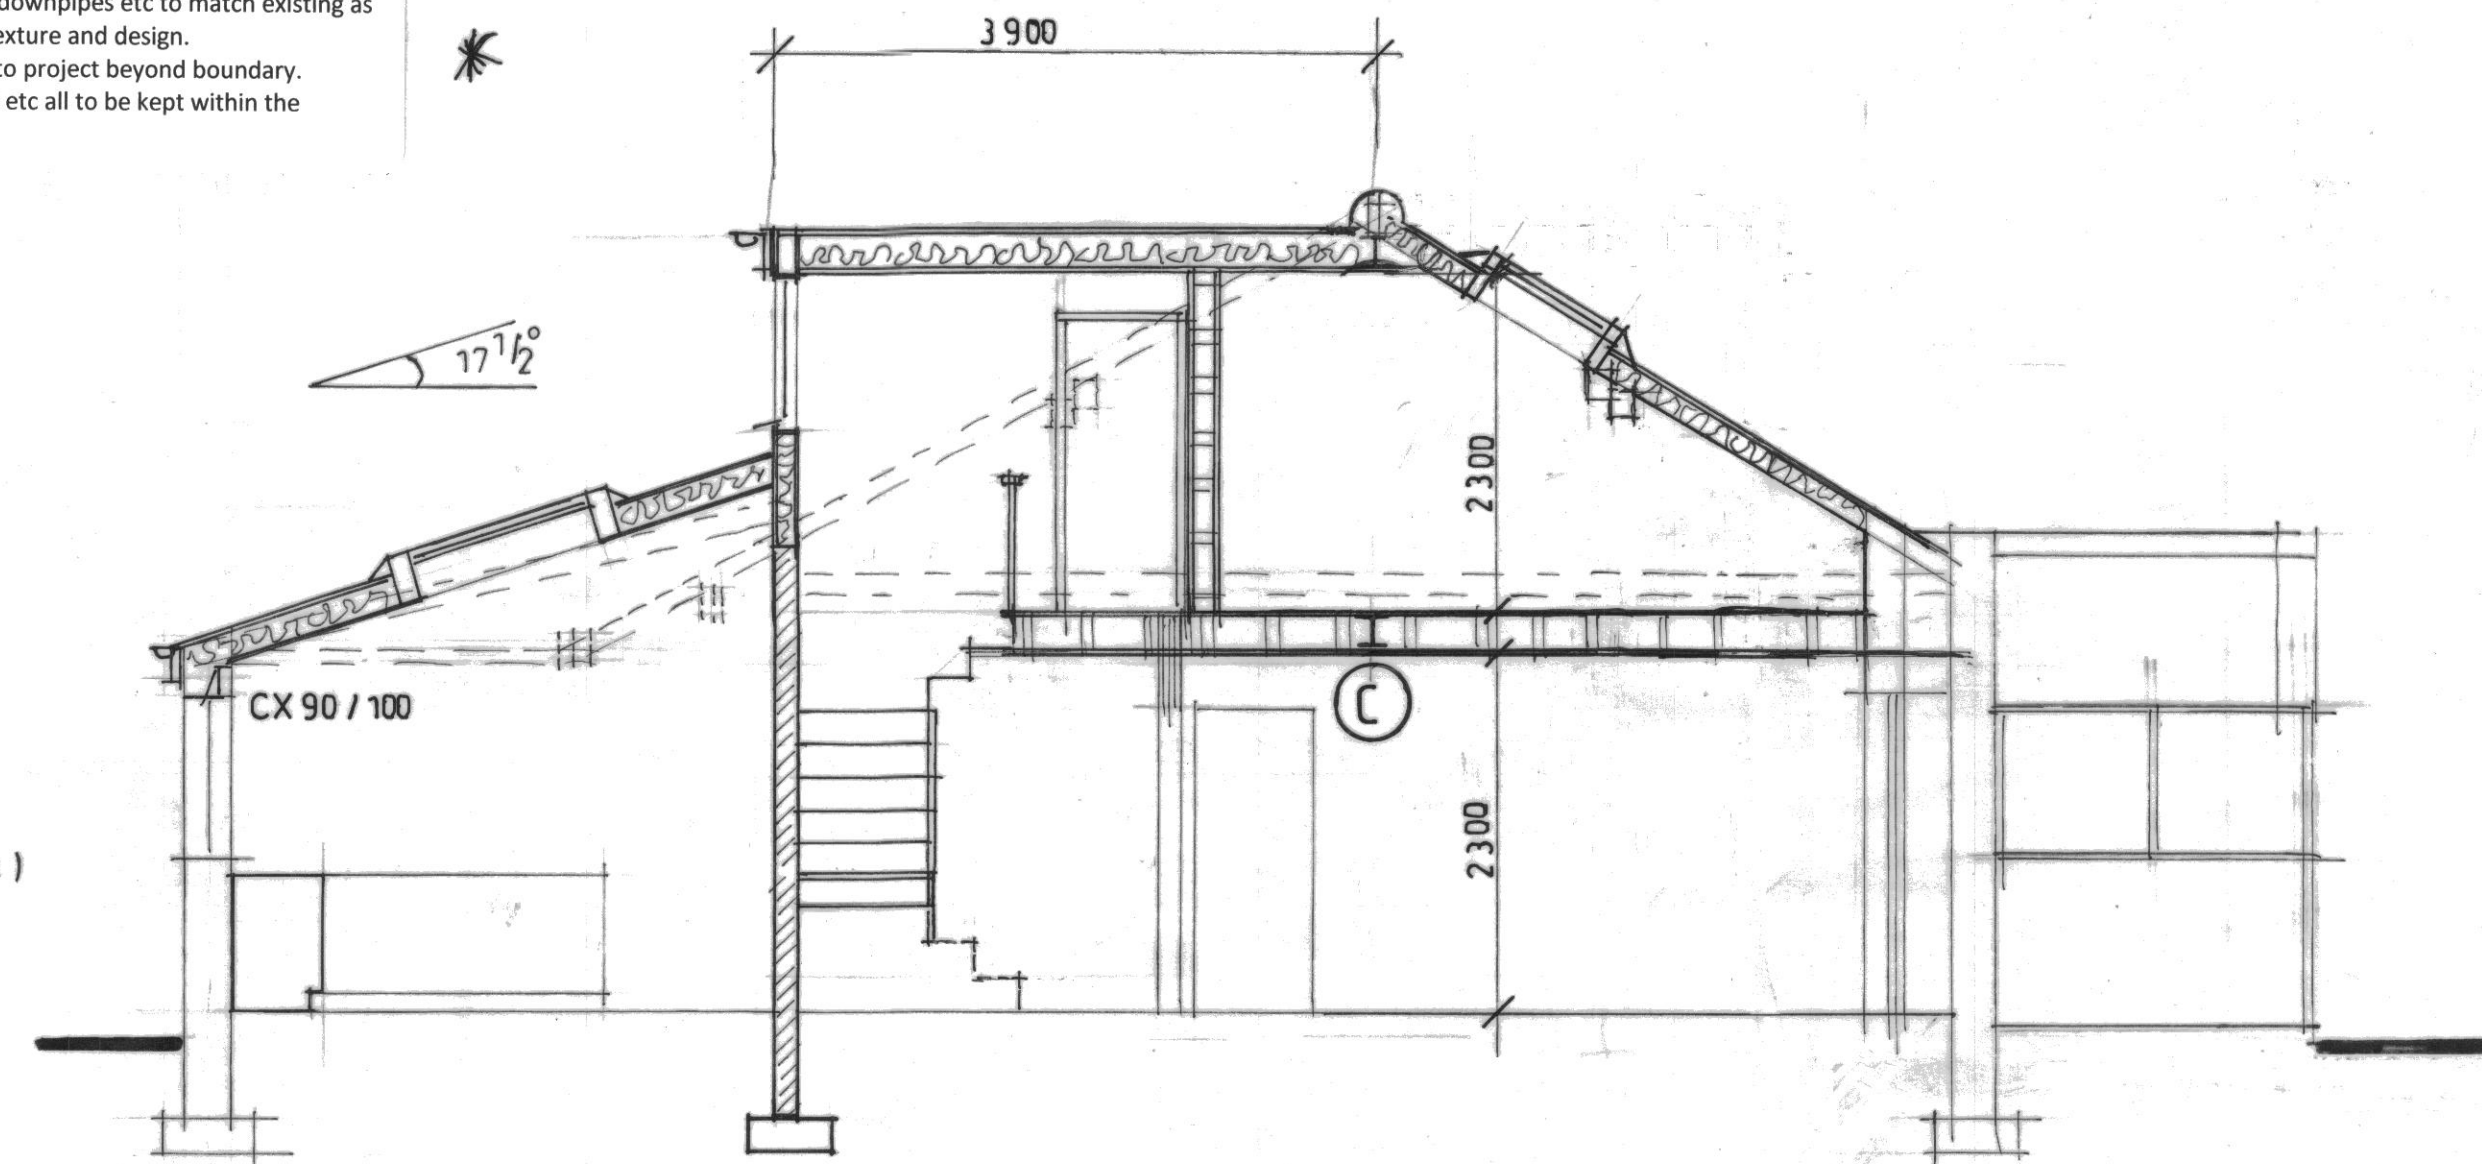

SECTION A-A


1:50 0 0.5 1 2 3 4m

PLANNING DRAWING

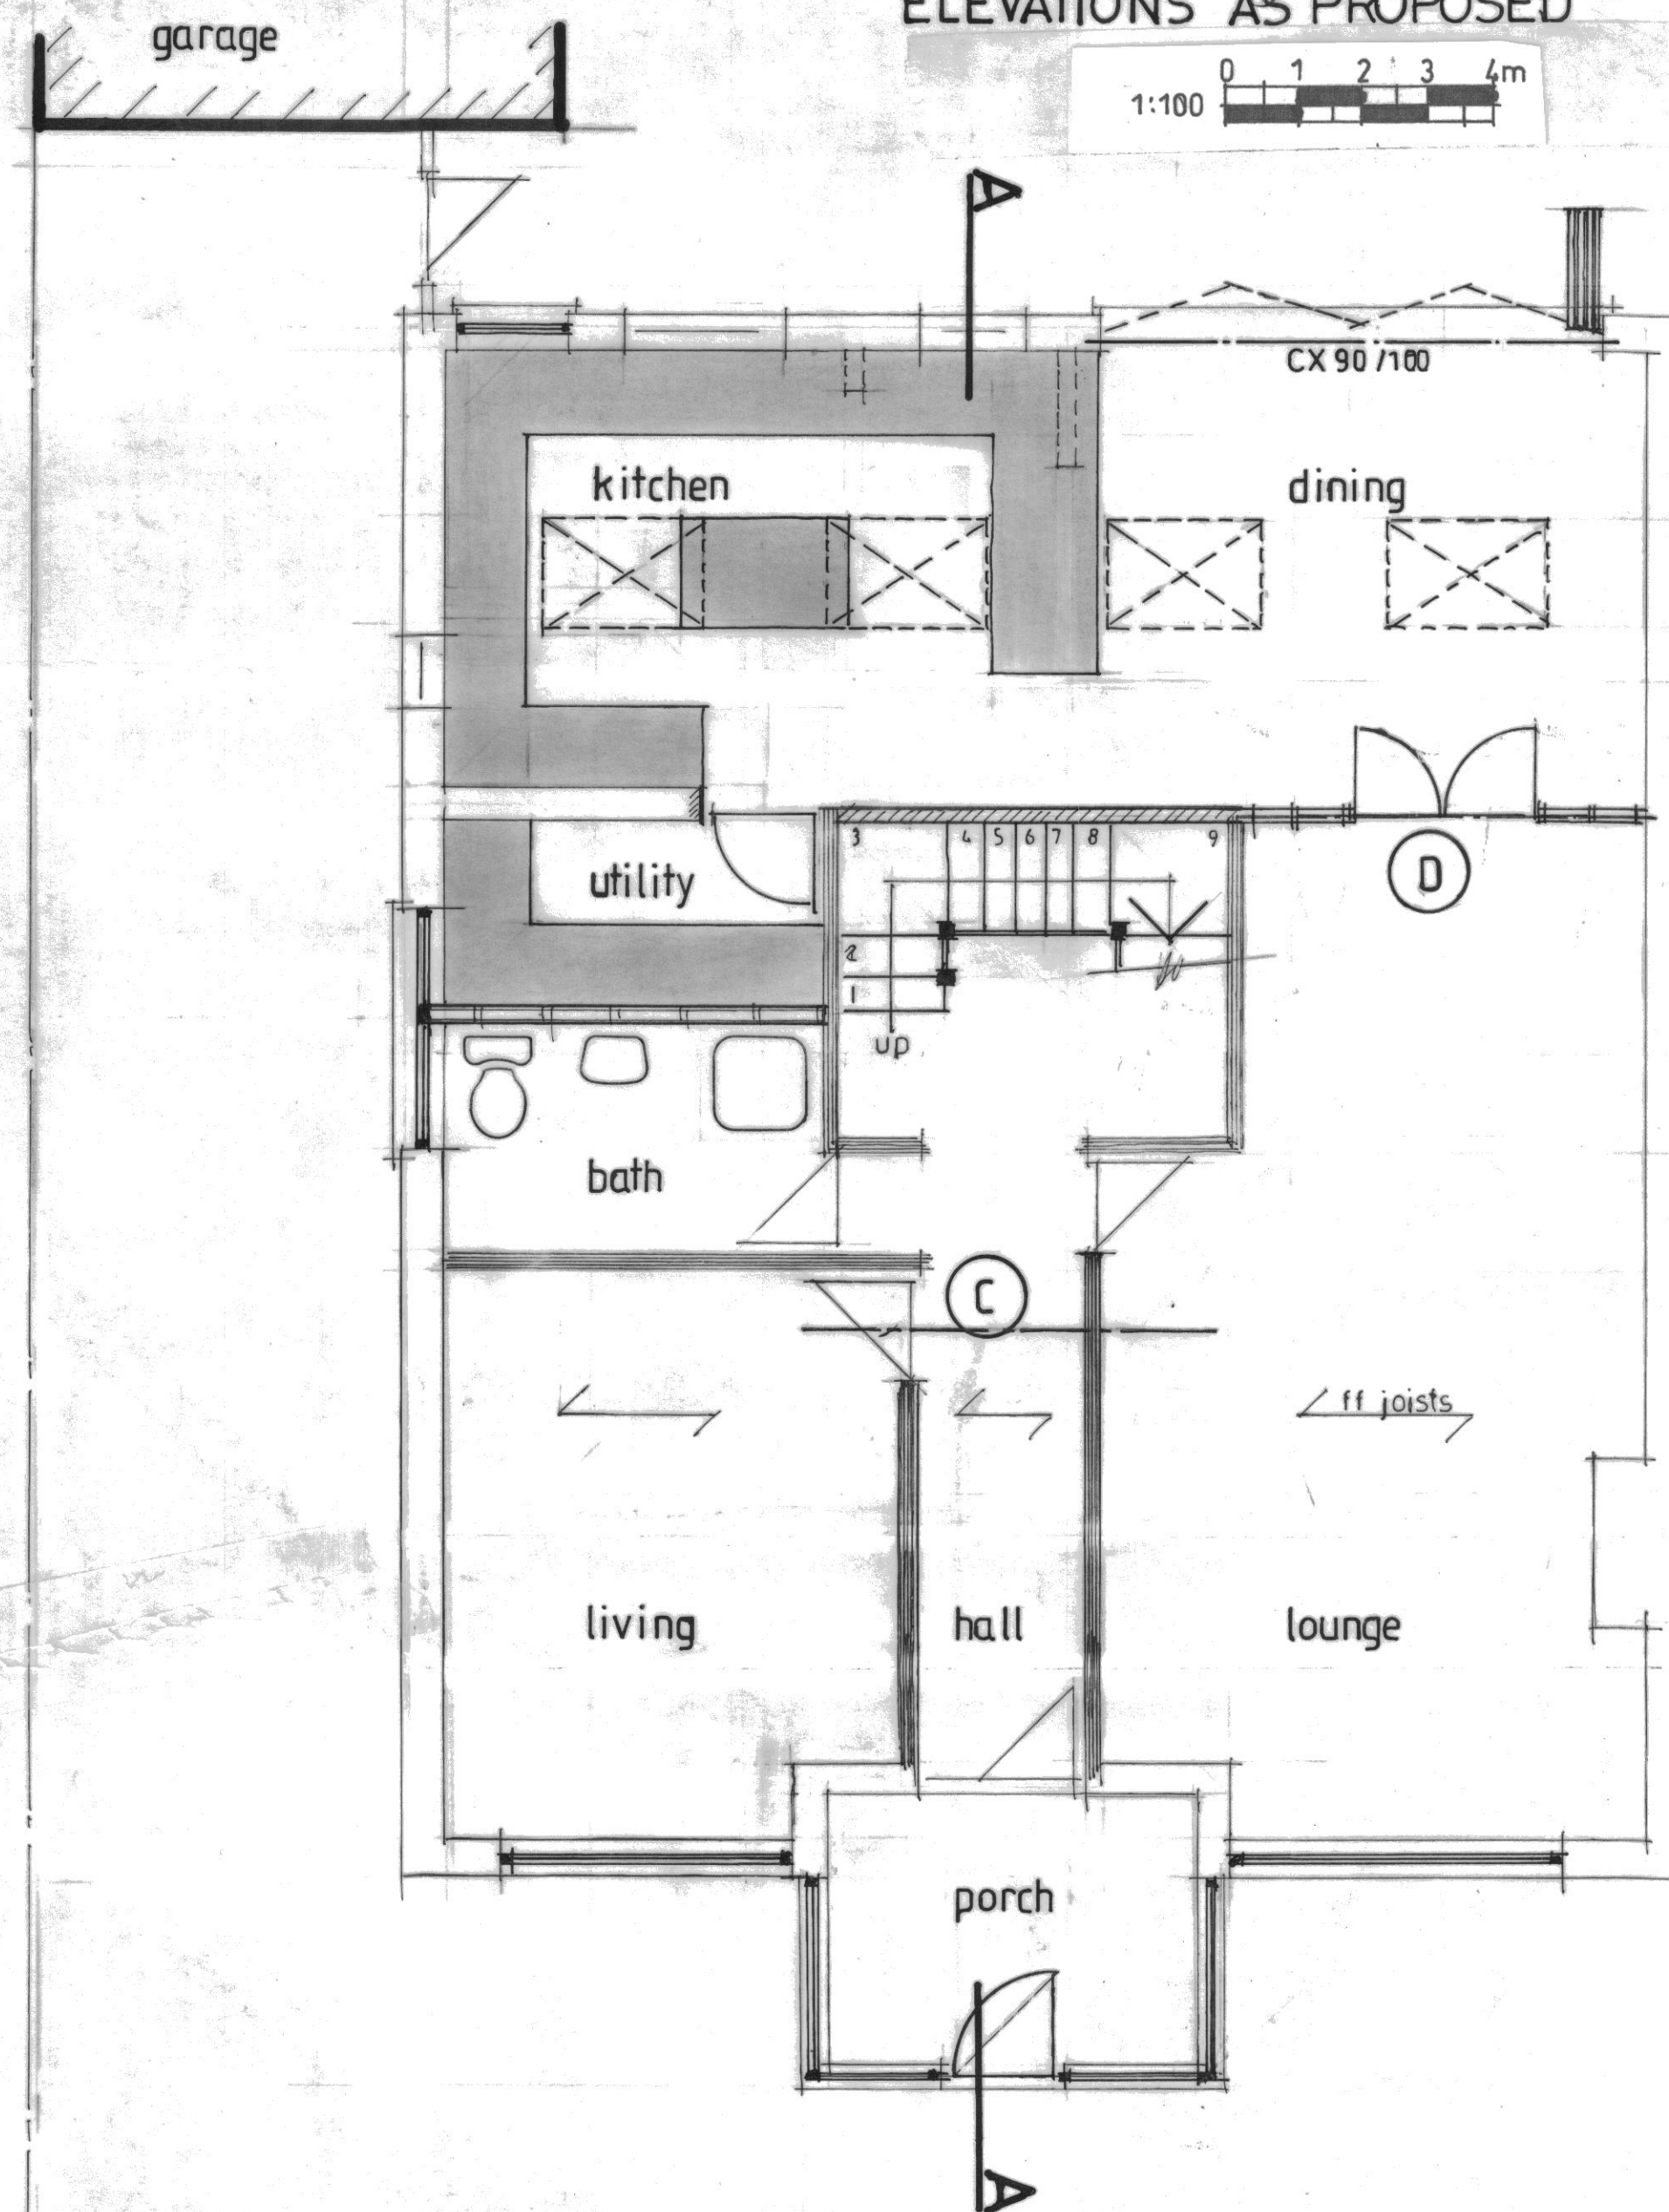

GROUND FLOOR AS PROPOSED

PLANNING NOTES
All external elements of structure roof slates, tiles, render, brick, windows, fascias, guttering, downpipes etc to match existing as close as possible in colour, texture and design.
No element of construction to project beyond boundary.
Foundations, gutters, fascias etc all to be kept within the curtilage of the site.

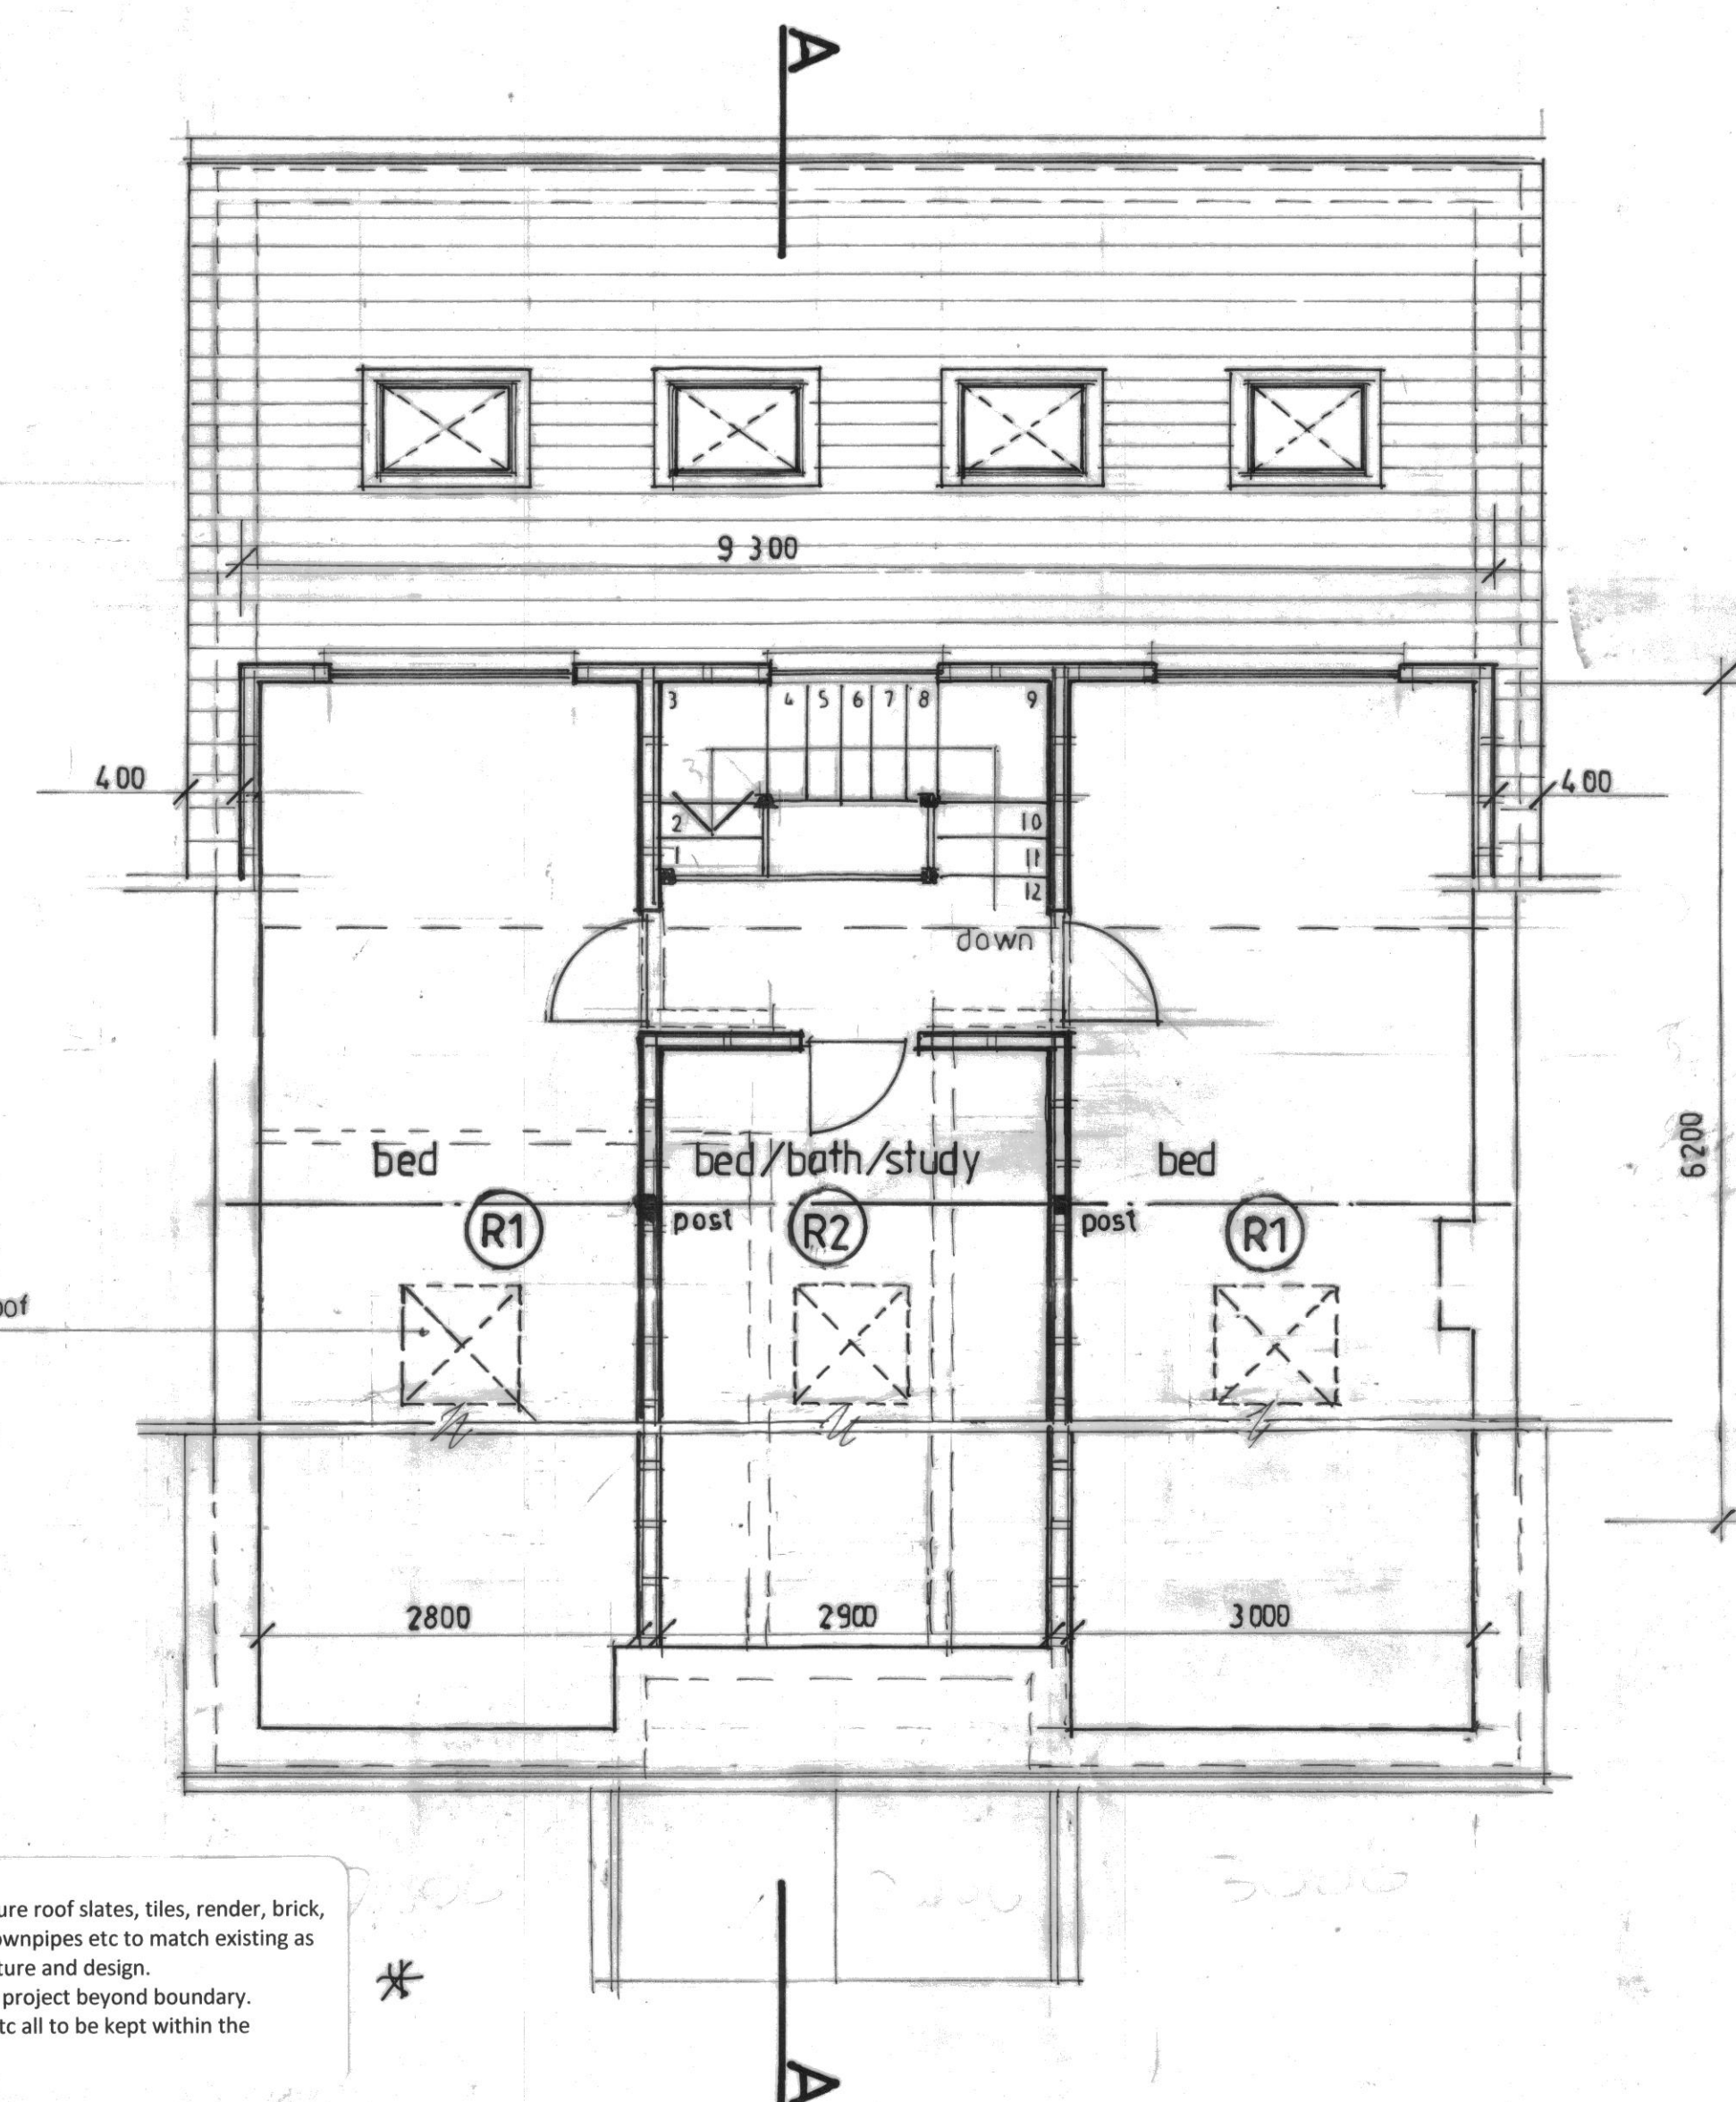

FIRST FLOOR AS PROPOSED

Client:
SEAN HAMPSON ESQ

Site:
**4 SOUTH PARK ROAD
KIRKBY, LIVERPOOL, L32 2AG**

Drawing:
**PROPOSED LOFT CONVERSION
AND INTERNAL ALTERATIONS**

Scale:-
1:50 + 1:100 (at A1)

Date:-
FEB 2023

A 5/5/23 front dormers removed
Revisions:

Richard J Vodrey
34 Stapleton Road, Formby,
Liverpool L37 2YN
Tel No: 07779 129 258
Email: richardvodrey@gmail.com

Dwg No: 1975 / 01 A