




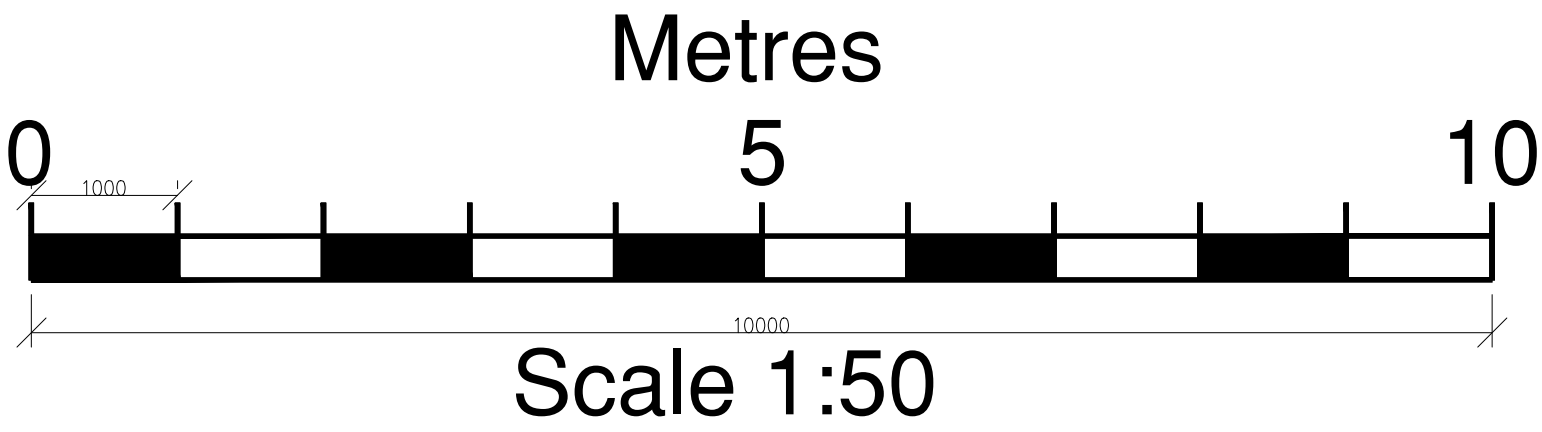

Drawing No. 005B_116_Rupert_Road_ELEVATIONS			
Client	Louis Maddison	Proposal	single storey front and rear extension two storey rear extension with internal alterations
Drawing Plans & Elevations	Scale 1:50 @ A2	Date 28/04/23	Location 116 Rupert Road, Roby, Liverpool L36 9TQ

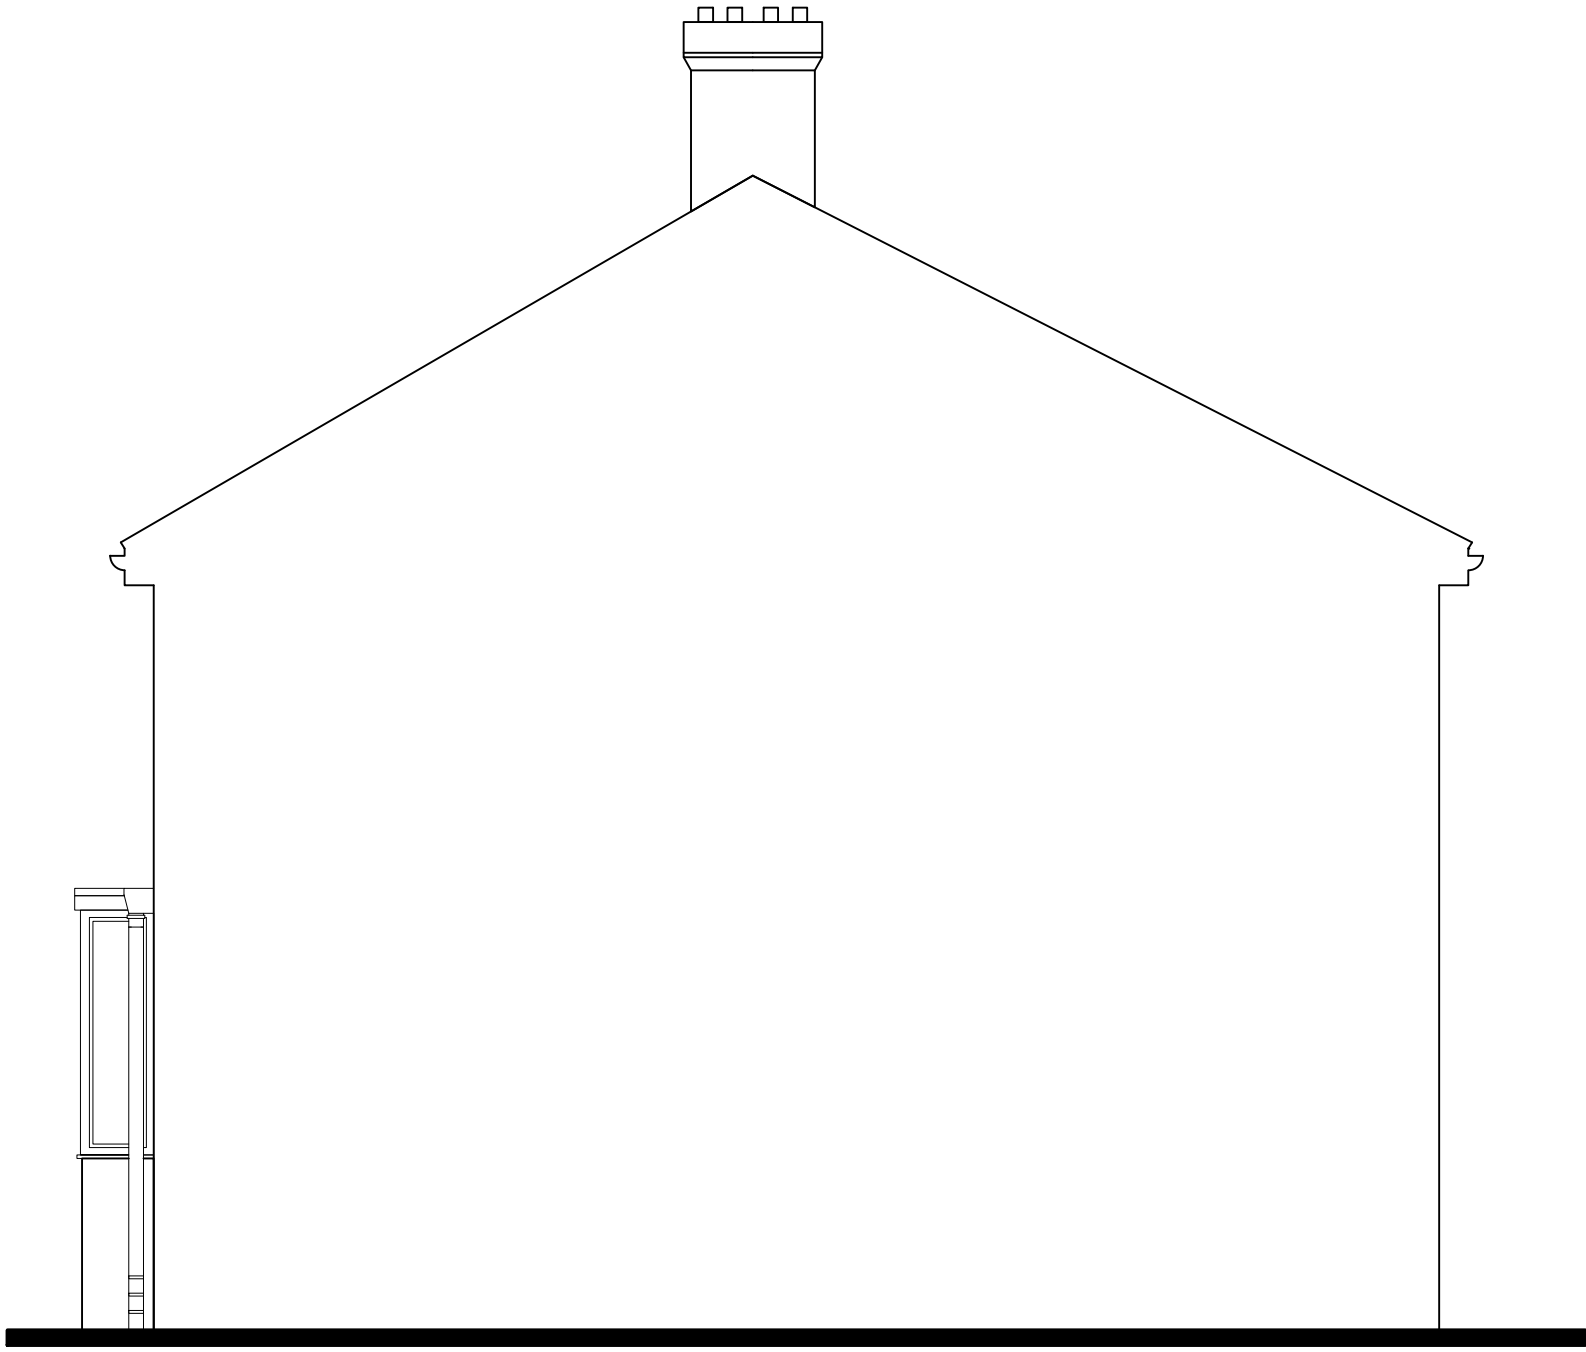

Existing side elevation

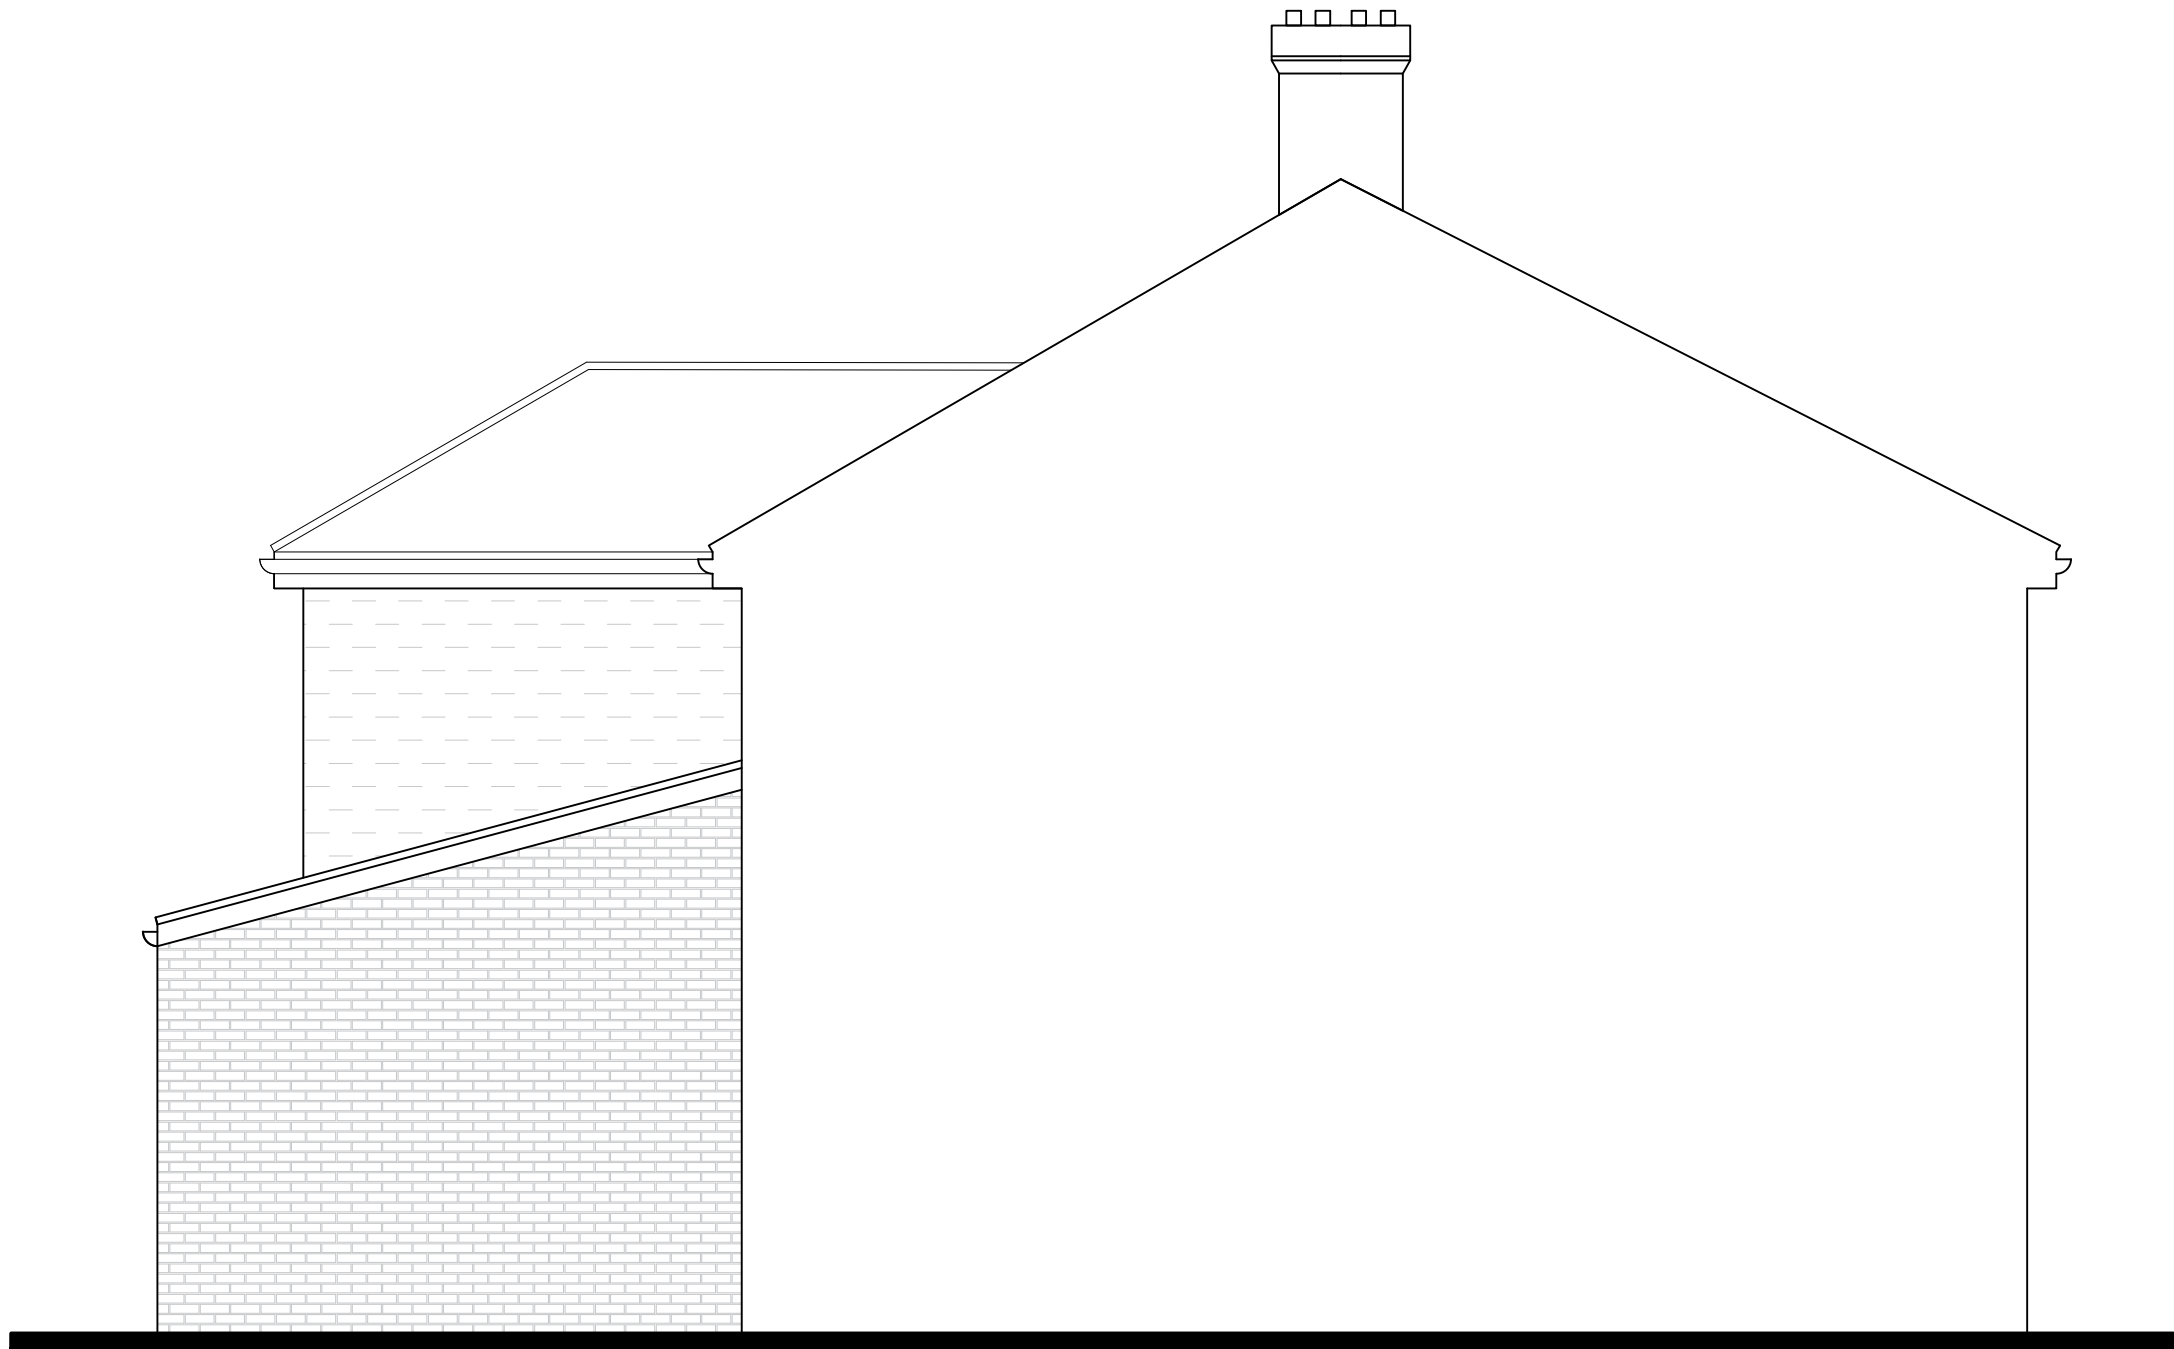

Proposed side elevation