The Harris Group Ltd does not accept liability for any deviation to our drawings or specification. This Drawing is copyright and may not be reproduced in whole or part without written authority. Do not Scale from this drawing.

Rev	Date	Description	Drawn	Chkd
P01	25.09.26	FIRST ISSUE	JM	JLK

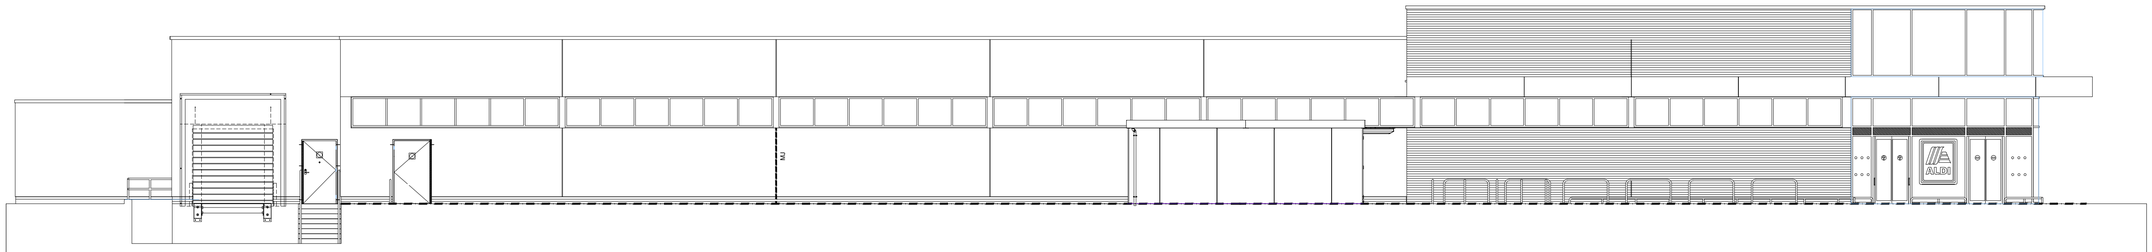

ELEVATION TO PARKWAY

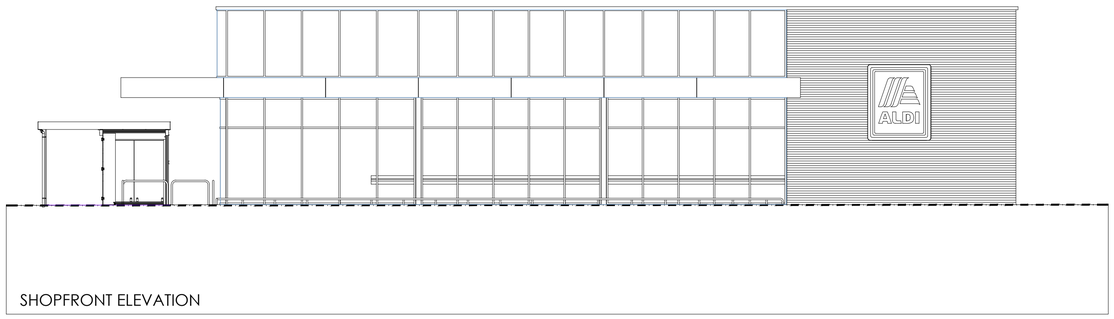

SHOPFRONT ELEVATION

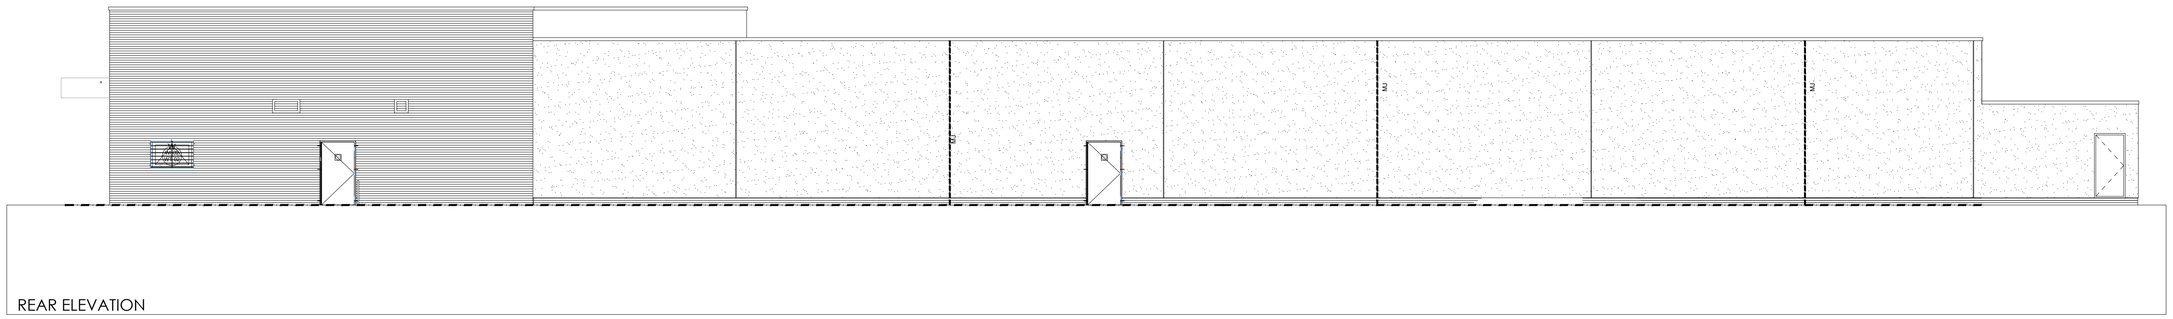

REAR ELEVATION

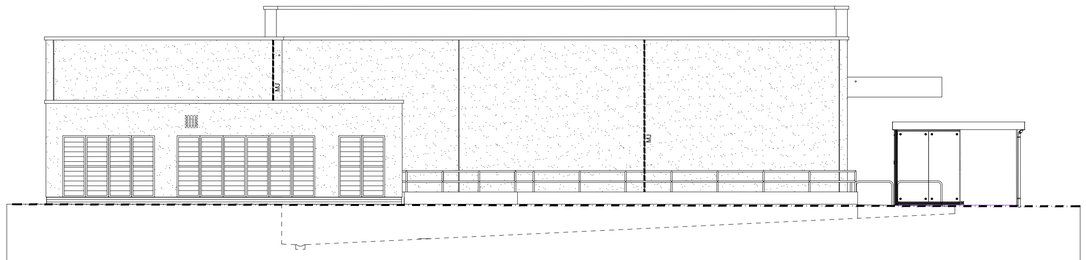

LOADING BAY ELEVATION

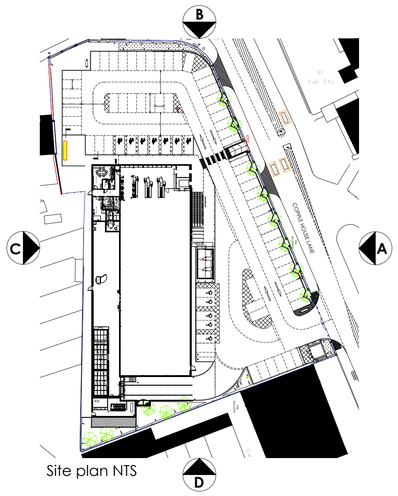

Site plan NTS

EXISTING

0 1 2 5 m
Scale 1:100

THE HARRIS PARTNERSHIP

Architecture
Masterplanning
Interior Design

www.harrispartnership.com

Client
Aldi Stores Ltd

Project Title
Co2 Upgrade

Copplehouse Lane
Fazakerley, Liverpool
L10 0AE

Drawing Title
Existing Elevations

Drawn	Checked	Scale @A1	BIM Status	Date
JM	JLK	1:100	S1	08/26

Drawing Status	Rev.	THP Project No
Preliminary	P01	23241

Drawing Reference
79-E0851 THP XX ZZ DR A 0103