The Harris Group Ltd does not accept liability for any deviation to our drawings or specification. This Drawing is copyright and may not be reproduced in whole or part without written authority. Do not Scale from this drawing.

| Rev | Date | Description | Drawn | Chk'd |
|---|---|---|---|---|
| P01 | 25.09.26 | FIRST ISSUE | JM | JLK |

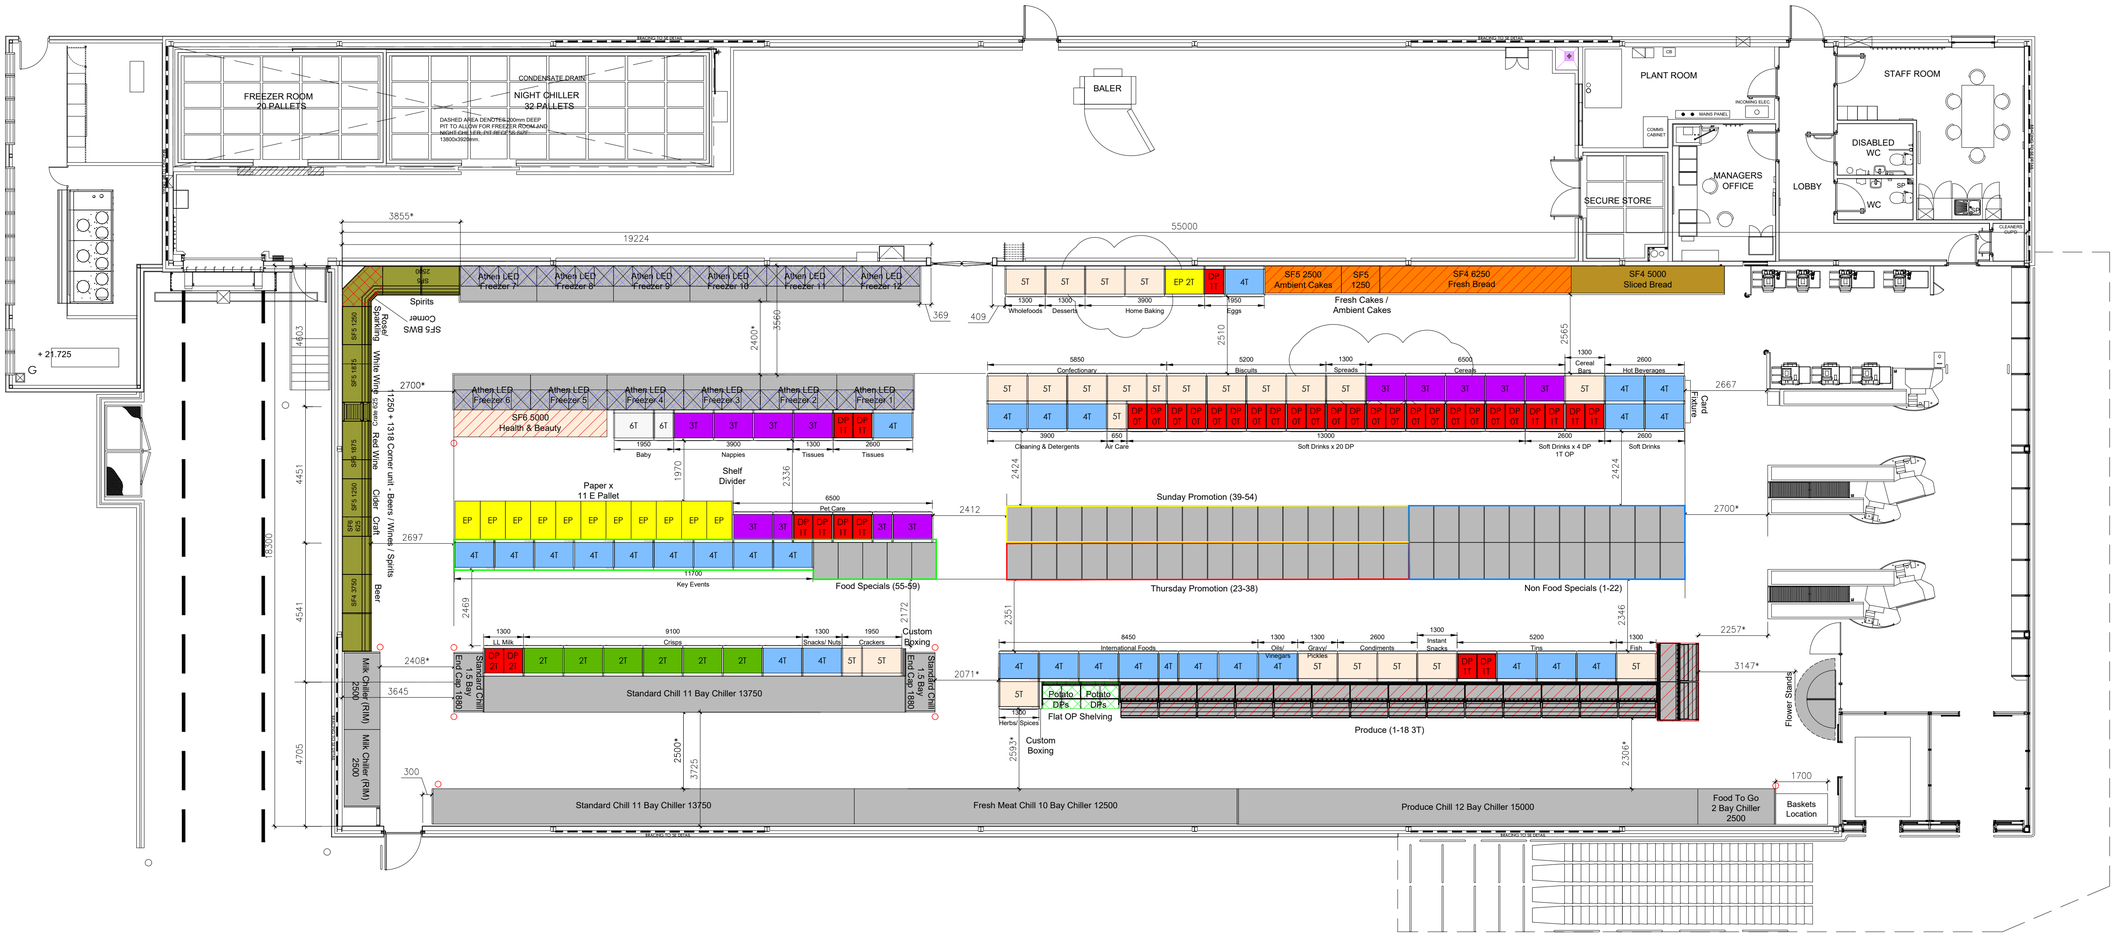


## LEGEND:

- D Pallet
- Euro Pallet
- 2 Tier Over Euro Pallet
- Over D Pallet Shelf
- 2 Tier Over D Pallet Shelf
- 3 Tier Produce Shelf
- 2 Tier Produce Shelf
- FOS Merchandising
- Low Height Produce Chiller
- Shelf (2 Tier Flexible)
- Shelf (3 Tier Flexible)
- Shelf (4 Tier Flexible)
- Shelf (4 & 5 Tier) Bakery shelving
- Shelf (4 Tier Radford Bread)
- Shelf (5 Tier Flexible)
- Shelf (6 Tier Flexible)
- Over Freezer Epta Sound Top Cabinets
- BWS Shelving (1706 High)
- BWS Corner Unit Shelf (5 Tier) BWS Shelving (1706 High)
- Shelf (6 Tier) Health and Beauty shelving (1706 High)
- Baskets
- Corner Guards
- Herb Shelf
- Herb Shelf SF5

**NOTE:-**
Endcap chillers shown as largest in circulation. Store specific plans should accurately capture the intended cabinet size with aisle widths amended to suit

- Denotes Digital Screen
- * Key Fixed Dimensions. Deviations to be raised with ALDI.
- Denotes fixtures lining through (for ambient shelving the measurement should be taken from the price below plinth)

0 1 2 5 m
Scale 1:100

THE HARRIS PARTNERSHIP

Architecture
Masterplanning
Interior Design

www.harispartnership.com

Client
Aldi Stores Ltd

Project Title
Co2 Upgrade

Copplehouse Lane
Fazakerley, Liverpool
L10 0AE

Drawing Title
Existing Merchandising

| Drawn | Checked | Scale @A1 | BIM Status | Date |
|---|---|---|---|---|
| JM | JLK | 1:100 | S1 | 08/26 |

| Drawing Status | Rev. | THP Project No |
|---|---|---|
| Preliminary | P01 | 23241 |

Drawing Reference
**79-E0851 THP XX 00 DR A 0101**

EXISTING