

Proposed Ground Floor Site Plan
Scale 1:100

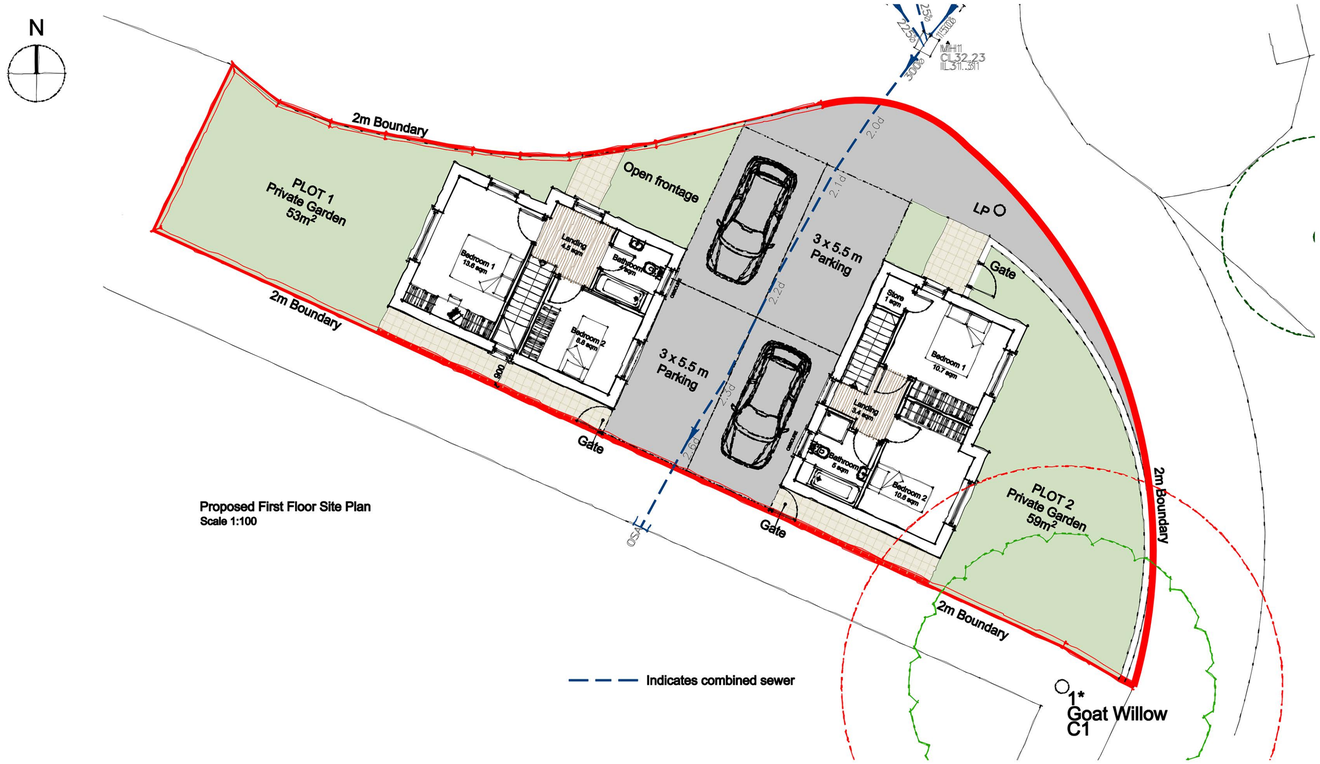

Proposed First Floor Site Plan
Scale 1:100

1:100 SCALE 0 1 5 METRES

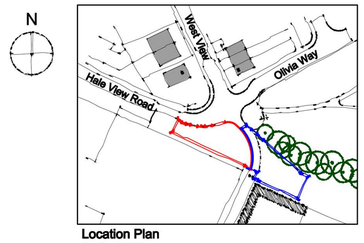

Location Plan
Scale 1:1250

1:1250 SCALE 0 10 50 METRES

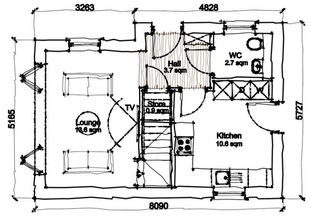

Plot 1 Ground Floor
Scale 1:100

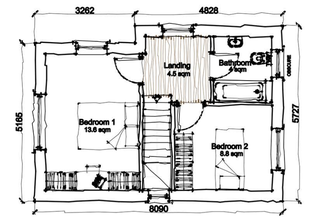

Plot 1 First Floor
Scale 1:100

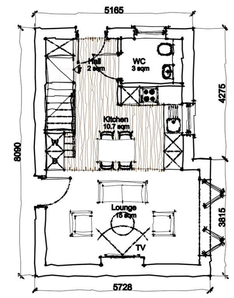

Plot 2 Ground Floor
Scale 1:100

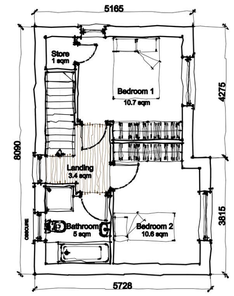

Plot 2 First Floor
Scale 1:100

Rev	Amendment	Drawn	Checked	Date
P01	Tree Shown	CW	GNP	09.11.26
-	-	--	--	--.--.25
-	-	--	--	--.--.25

SCHEDULE OF ACCOMMODATION	
Plot 1 (2 Bedroom House)	
Lounge	13.6 sqm
Kitchen	10.6 sqm
WC	2.7 sqm
Hall	3.7 sqm
Store	0.9 sqm
Landing	4.5 sqm
Bedroom 1	13.6 sqm
Bedroom 2	8.8 sqm
Bathroom	4 sqm

SCHEDULE OF ACCOMMODATION	
Plot 2 (2 Bedroom House)	
Lounge	15 sqm
Kitchen	10.7 sqm
WC	3 sqm
Hall	2 sqm
Store	1 sqm
Landing	3.4 sqm
Bedroom 1	10.7 sqm
Bedroom 2	10.6 sqm
Bathroom	5 sqm

RA
Revival Architecture

Dream. Plan. Begin.

revivalarchitecture.co.uk 0151 702 6700

Do not scale from this drawing. Use figured dimensions only, which are displayed in millimeters unless stated otherwise. The contractor is requested to check all dimensions before work is put in hand. Any discrepancies within the drawing should be reported prior to commencement of works.

This drawing is copyright and remains the property of Revival Architecture Ltd. This drawing must only be used for the purpose for which it is supplied and its contents must not be reproduced for any purpose without written permission.

Project:	Hale View Road, Huyton
Client:	TBC
Title:	Proposed Ground and First Floor Site Plans
Date:	09.10.26
Drawn:	RM
Check:	GNP
Scale@A1:	1:100
Revision:	P01
Status:	Planning

Drawing Number:

1514-RA-XX-XX-DR-A-0100