


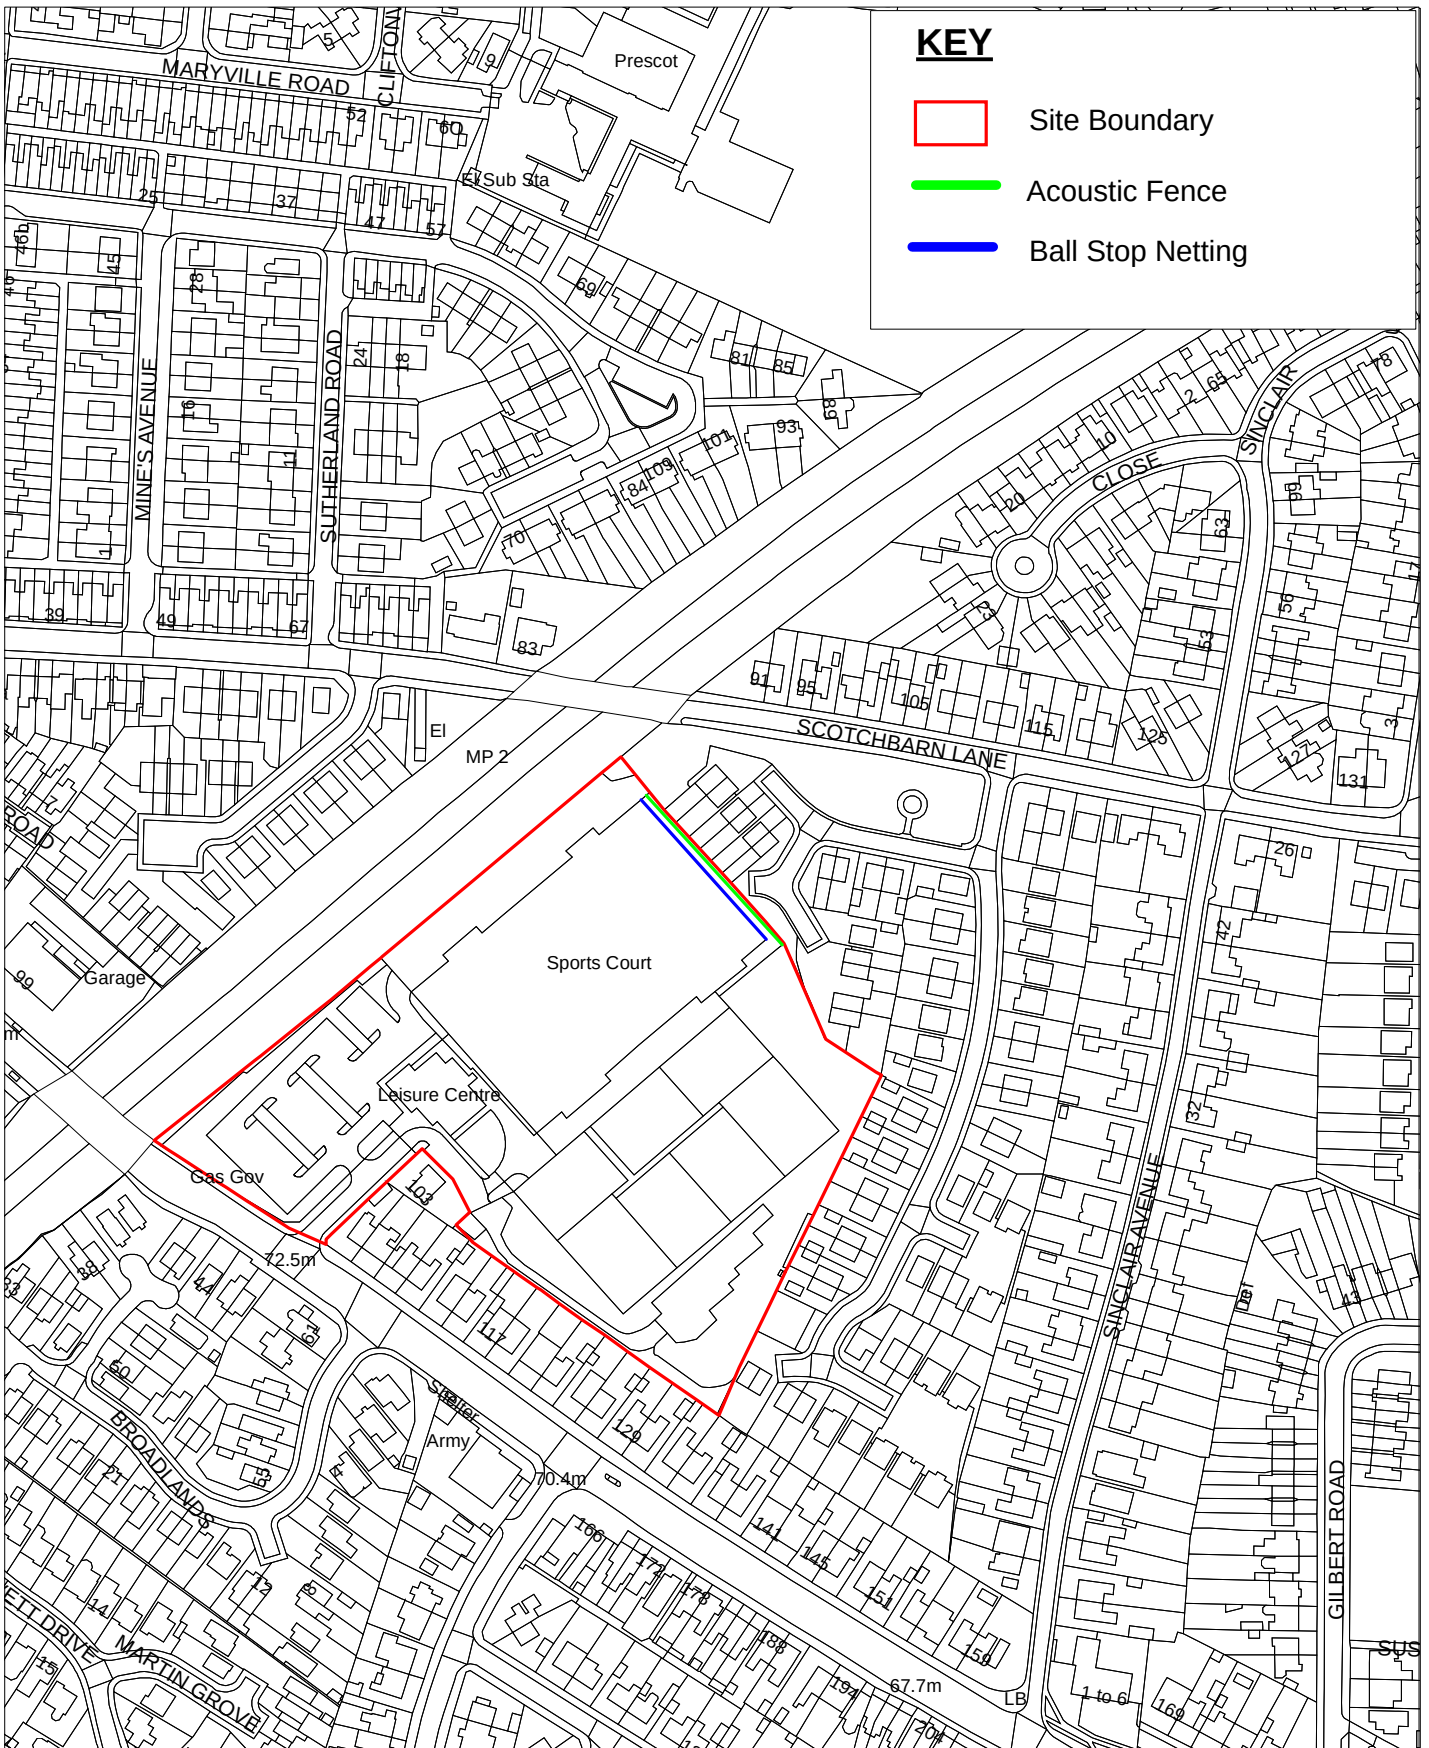

KEY

- Site Boundary
- Acoustic Fence
- Ball Stop Netting

PRESCOT SOCCER AND LEISURE CENTRE WARRINGTON ROAD PRESCOT

Drawn AW
Date 05/01/2022
Scale 1:2500

Drawing No.
AS/280D/2021
Other No.
NONE



METROPOLITAN
Borough of Knowsley
Assets Service

Municipal Building,
Archway Road,
Huyton, L36 9UX

