



Existing Pitch Fence 1:100

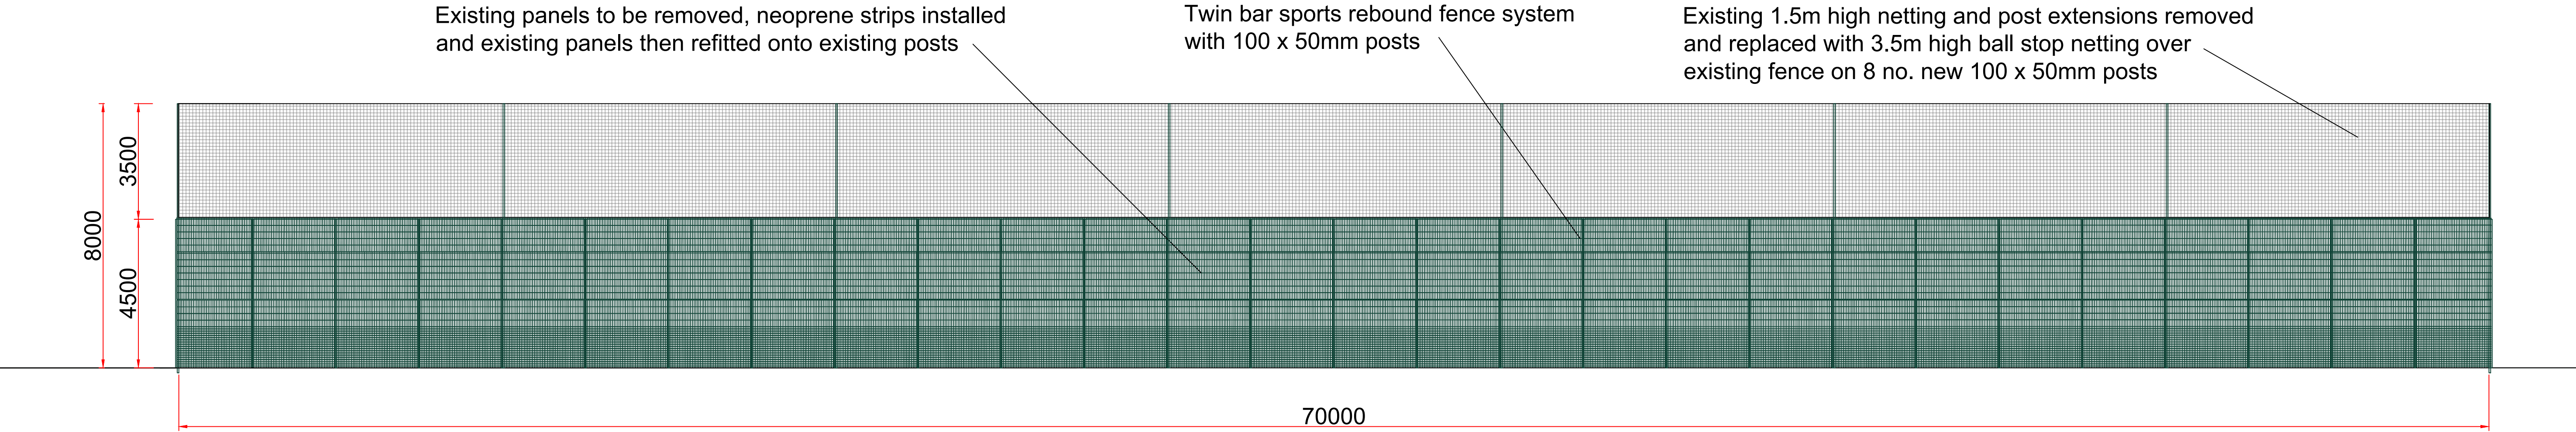


Proposed Pitch Fence 1:100

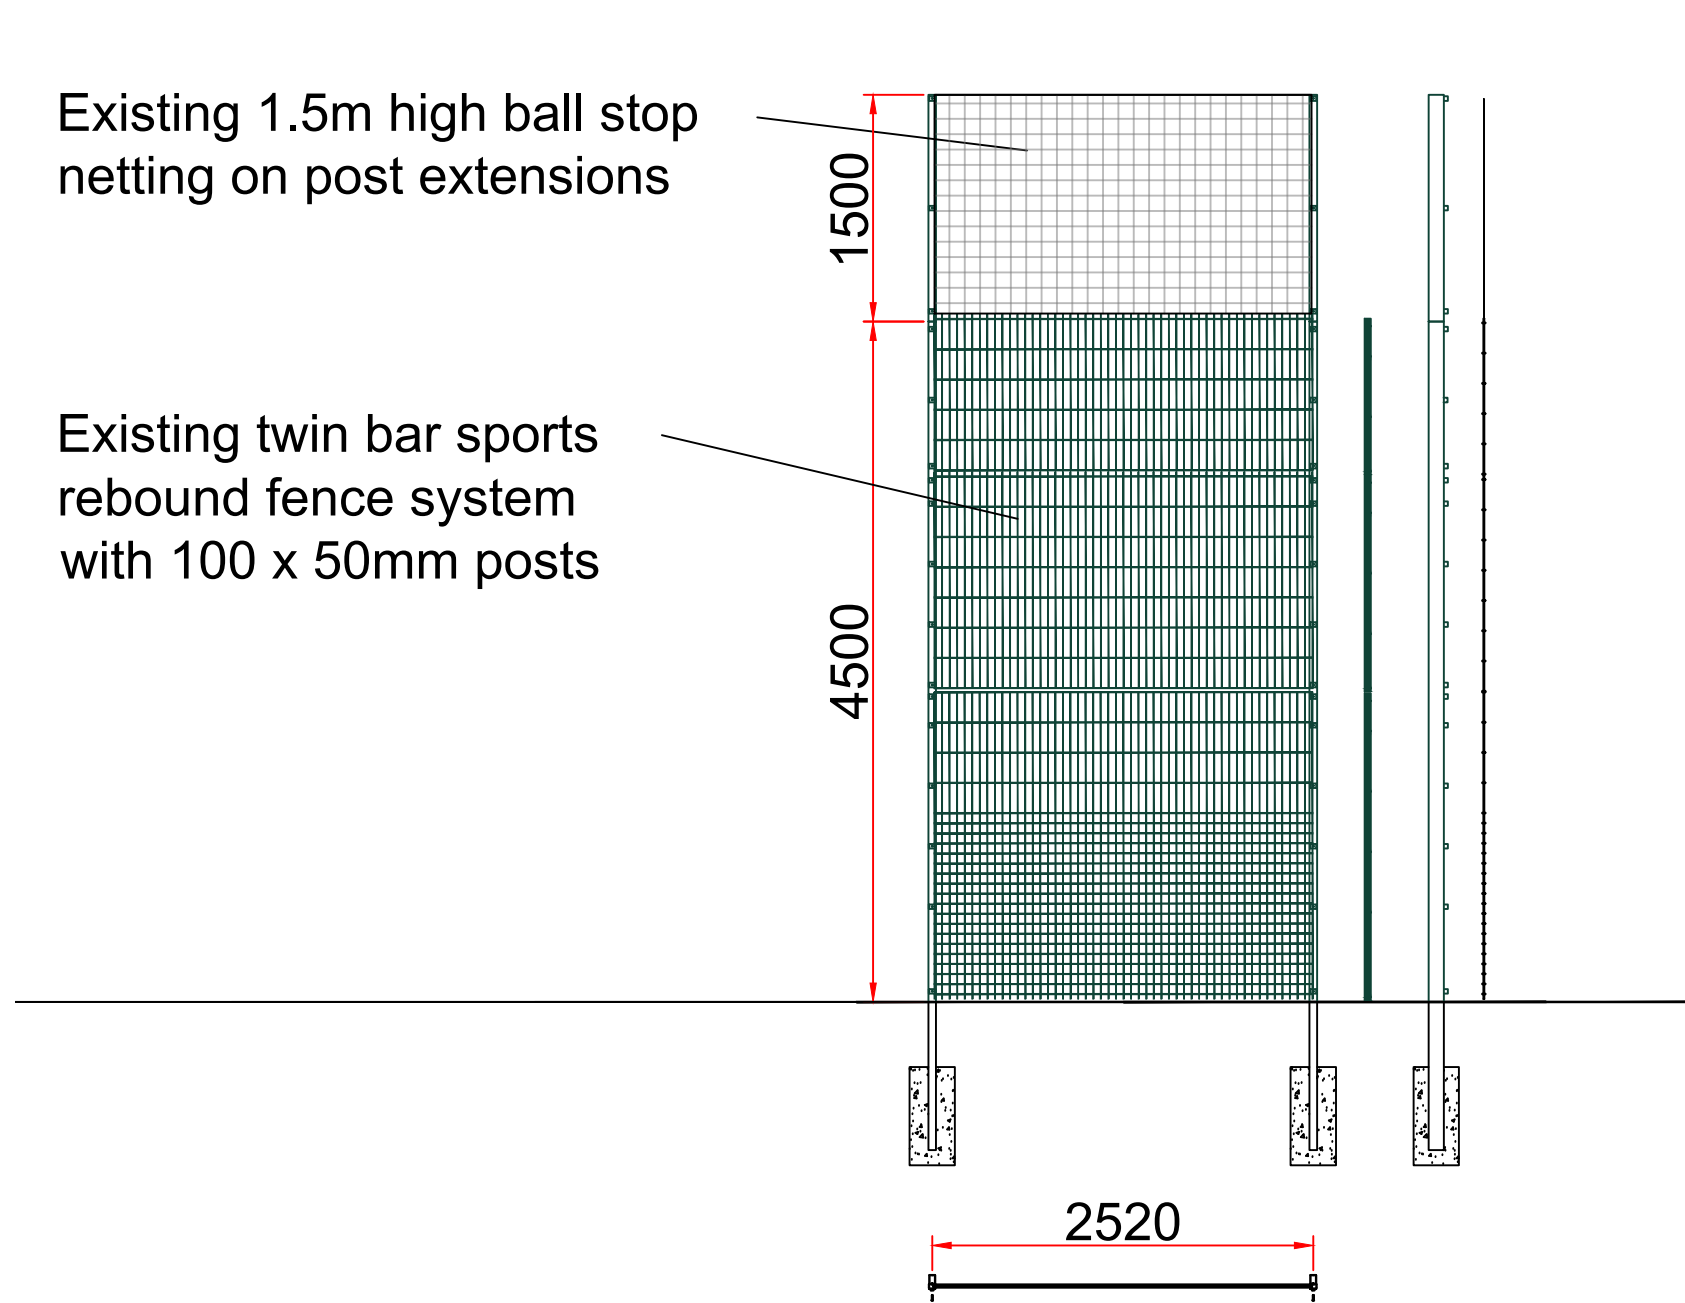

FULL PANEL PLAN
100 x 50mm Posts

Existing Pitch Fence 1:50

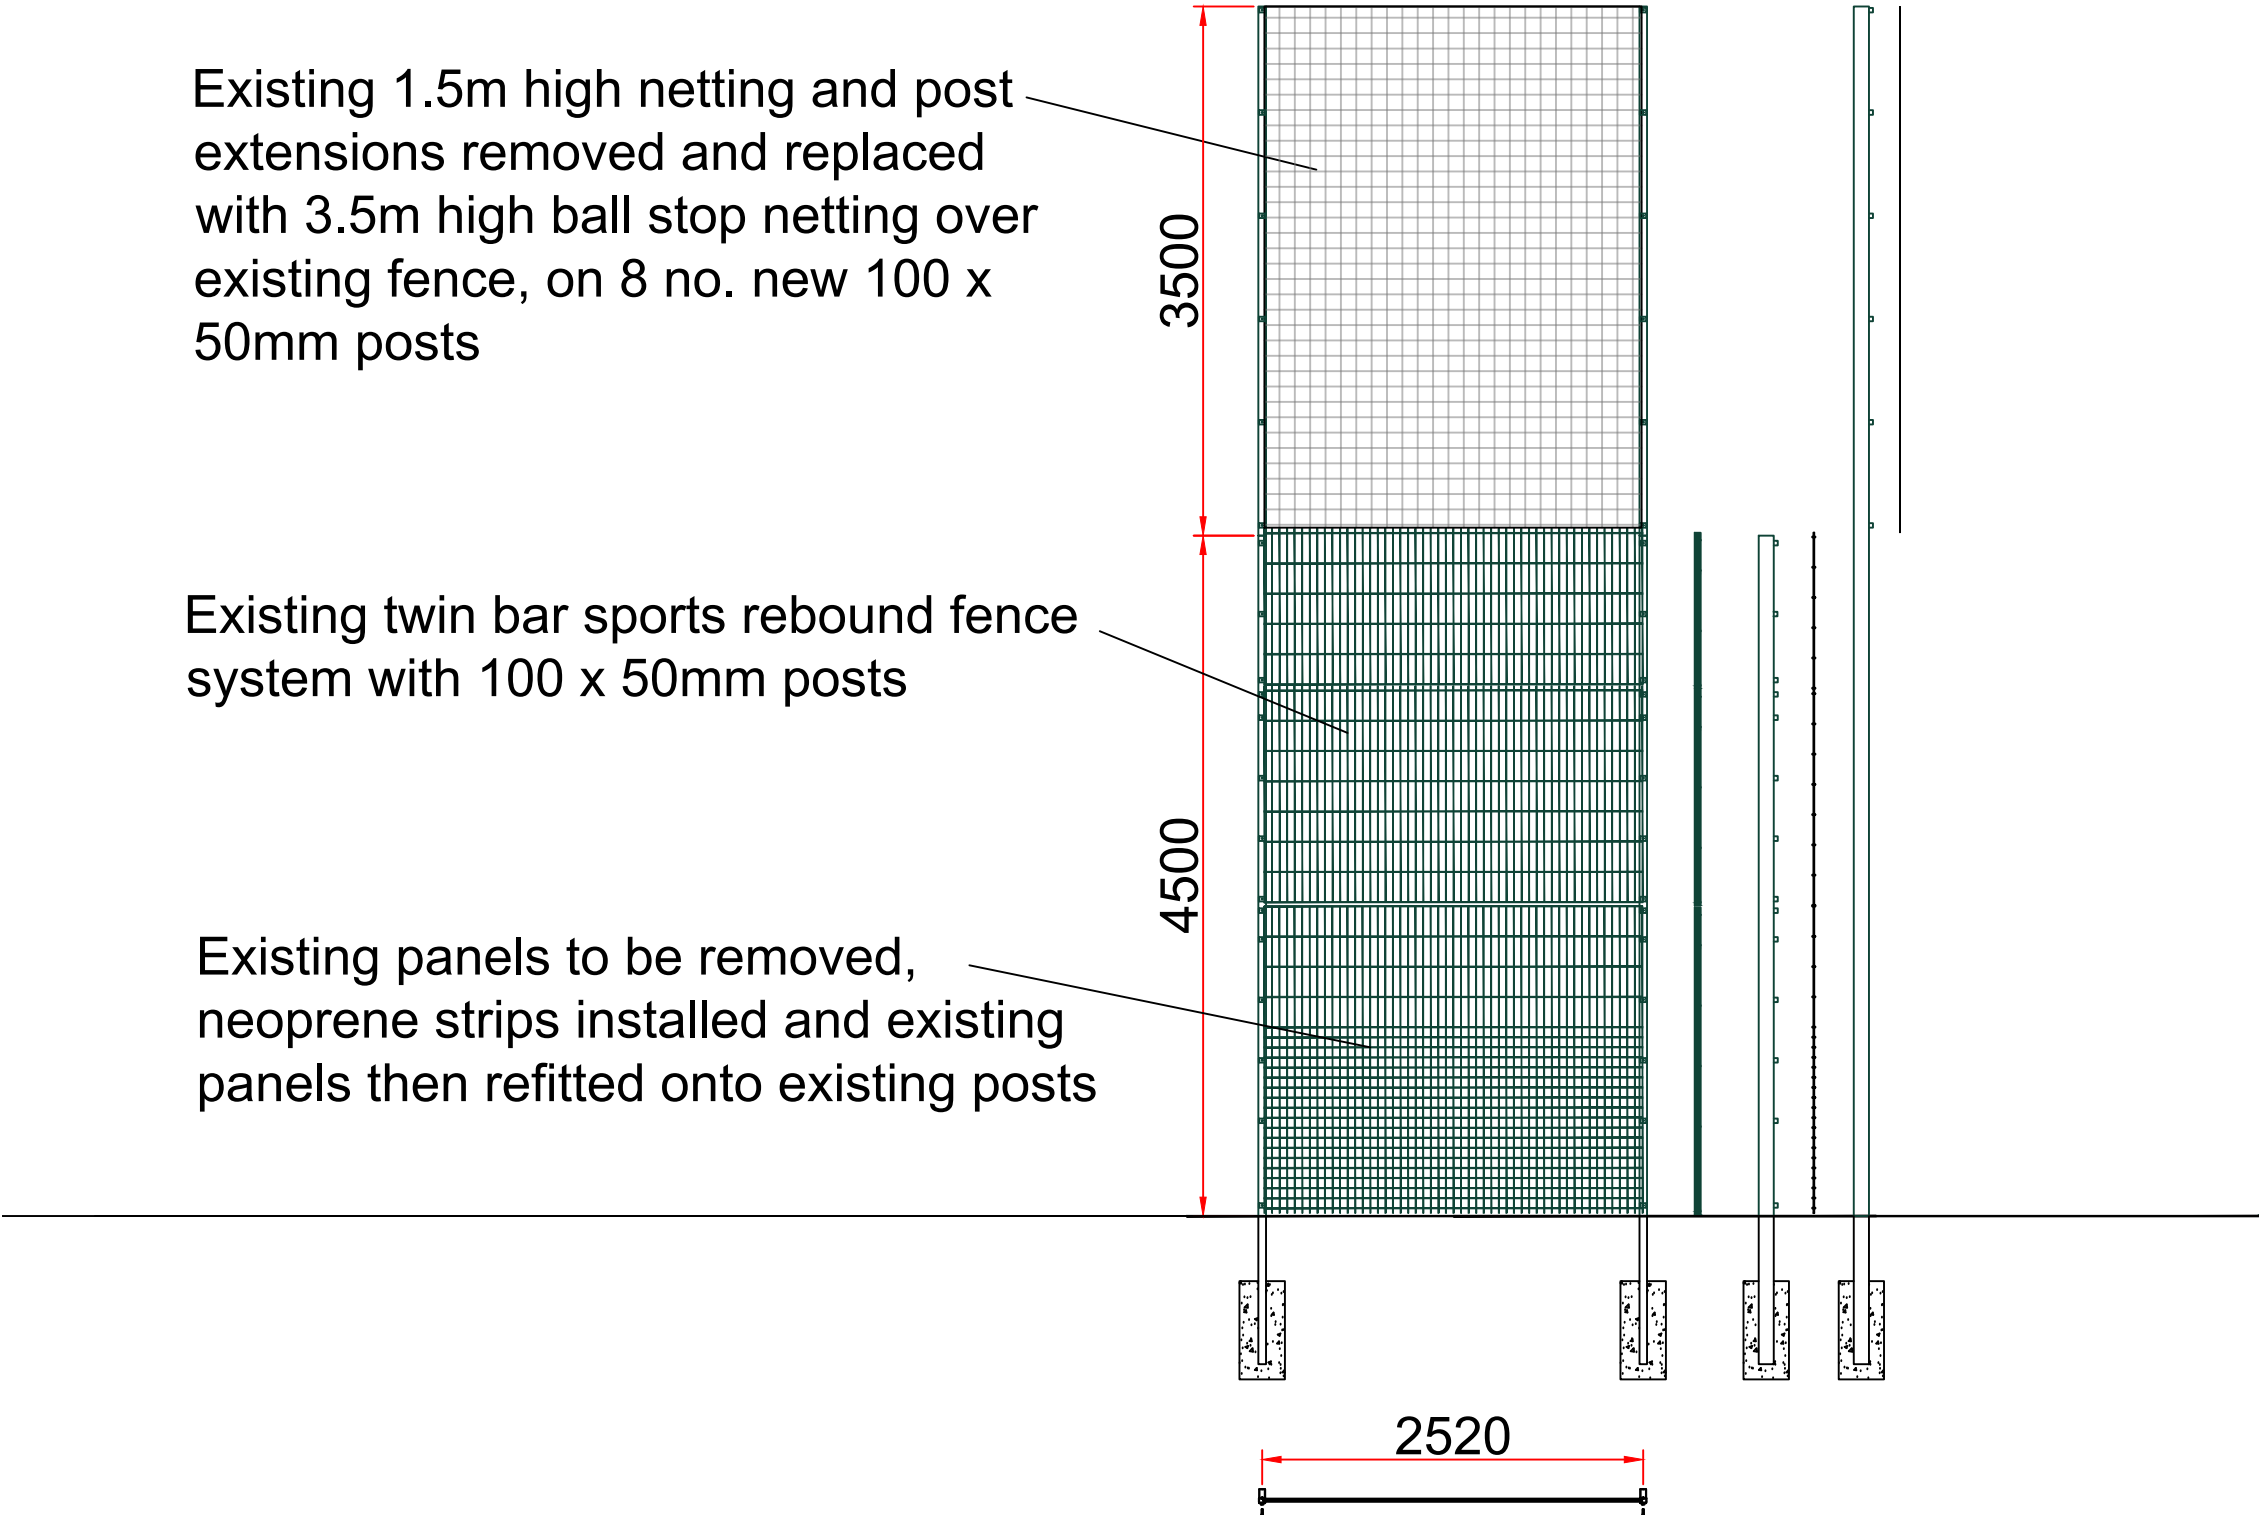

FULL PANEL PLAN
100 x 50mm Posts

Proposed Pitch Fence 1:50

Rev		Initial Issue		Date		By	
Client							PRESCOT SPORTS CENTRE
Project							PITCH FENCING
Drawing							EXISTING AND PROPOSED PITCH FENCE ELEVATIONS
McARDLE							SPORT TEC
Drawn	HJ	Date	14-01-22	Scales	1:100 & 1:50		
Checked		Plot No	01	Prelim	Check	Final	
Job No		Drawing No				Rev	
		MCA-MUK2692-01					