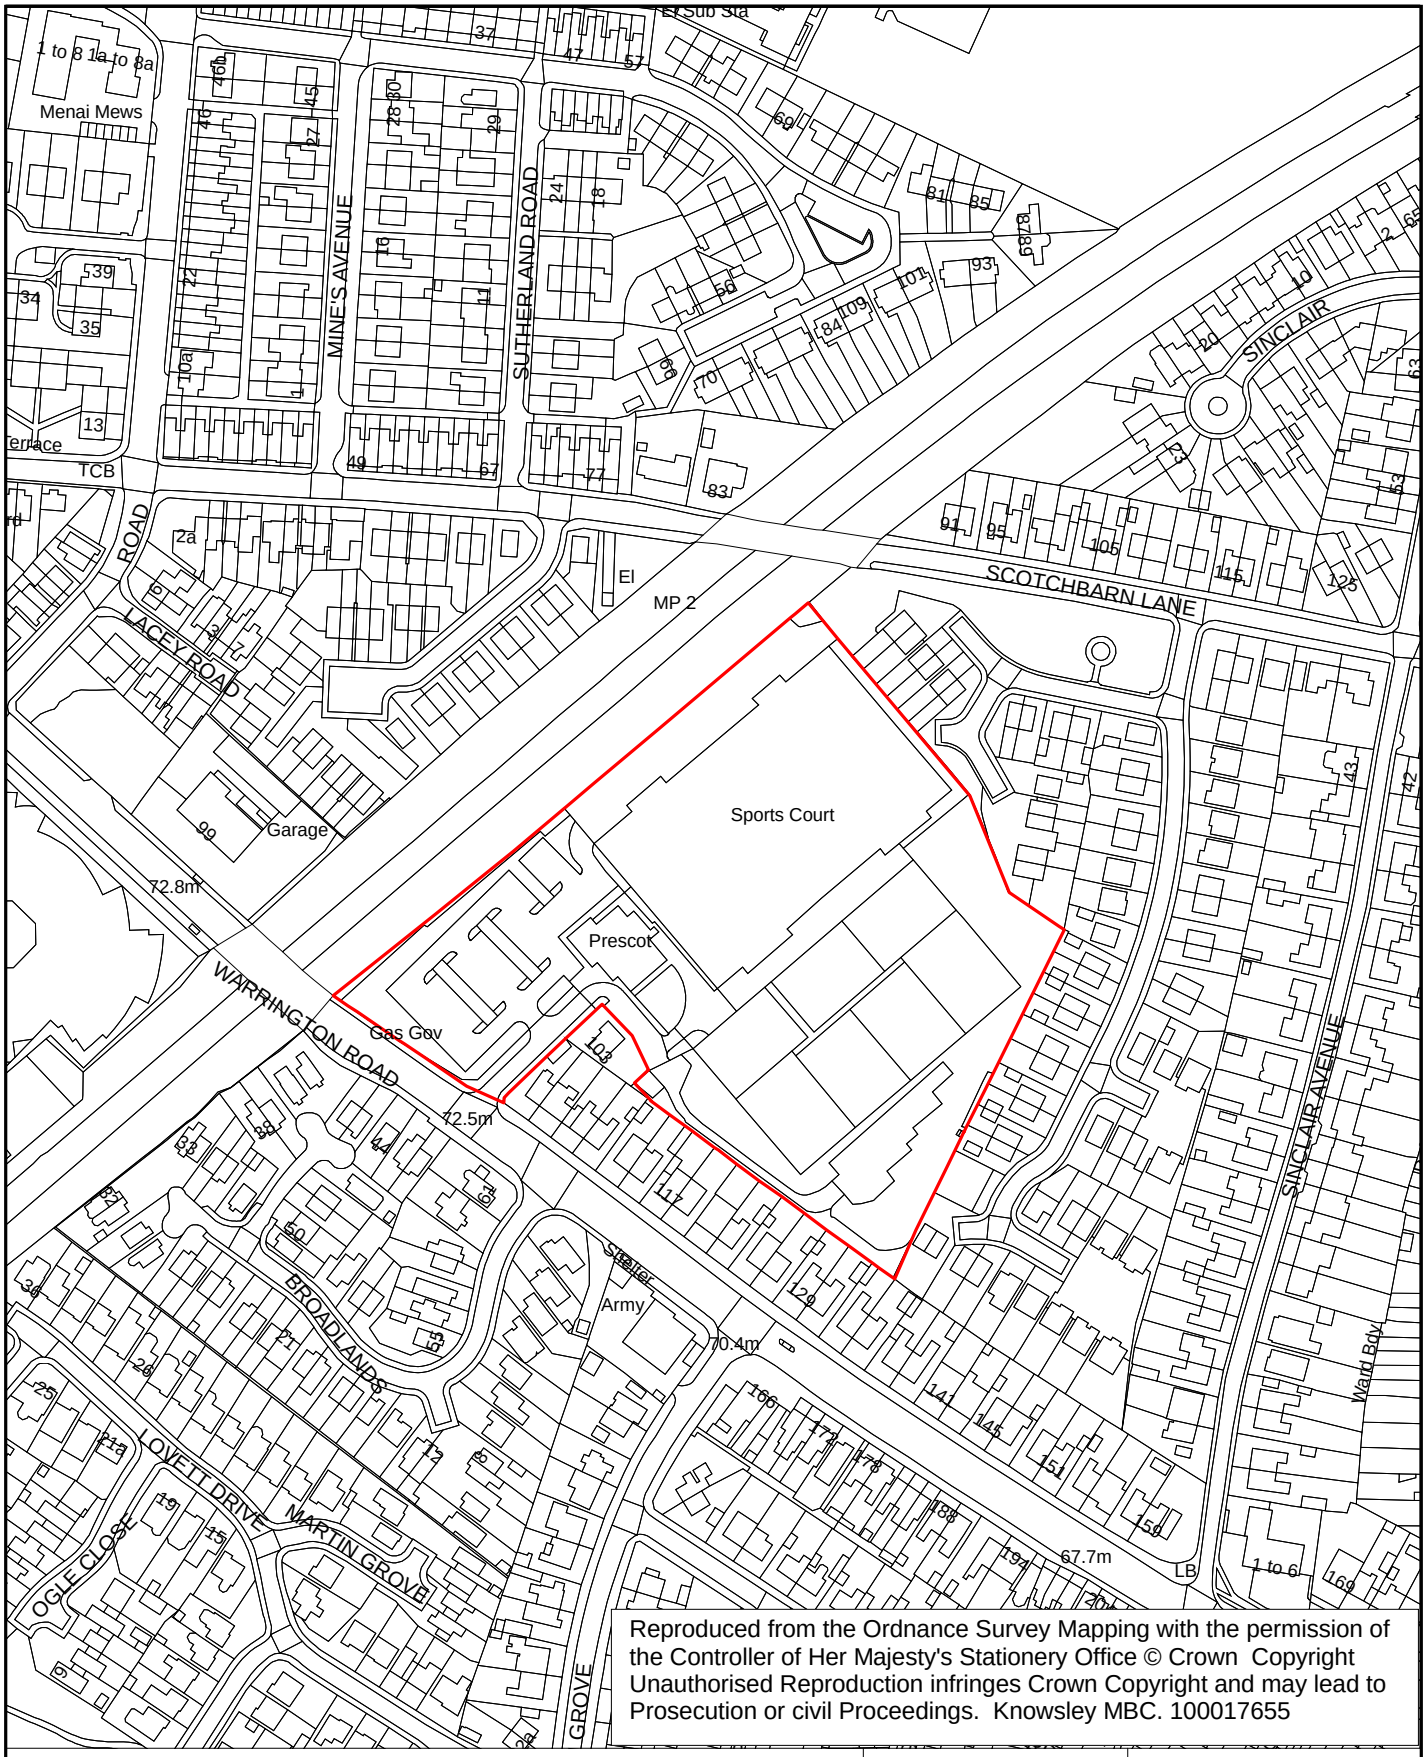

Reproduced from the Ordnance Survey Mapping with the permission of the Controller of Her Majesty's Stationery Office © Crown Copyright Unauthorised Reproduction infringes Crown Copyright and may lead to Prosecution or civil Proceedings. Knowsley MBC. 100017655

PRESCOT SOCCER AND LEISURE CENTRE
WARRINGTON ROAD
PRESCOT

Drawn	AW
Date	20/12/2021
Scale	1:2500
Drawing No.	AS/280/2021
Other No.	NONE

Knowsley Council

METROPOLITAN
Borough of Knowsley

Assets Service

Municipal Building,
Archway Road,
Huyton, L36 9UX

N
W E
S