




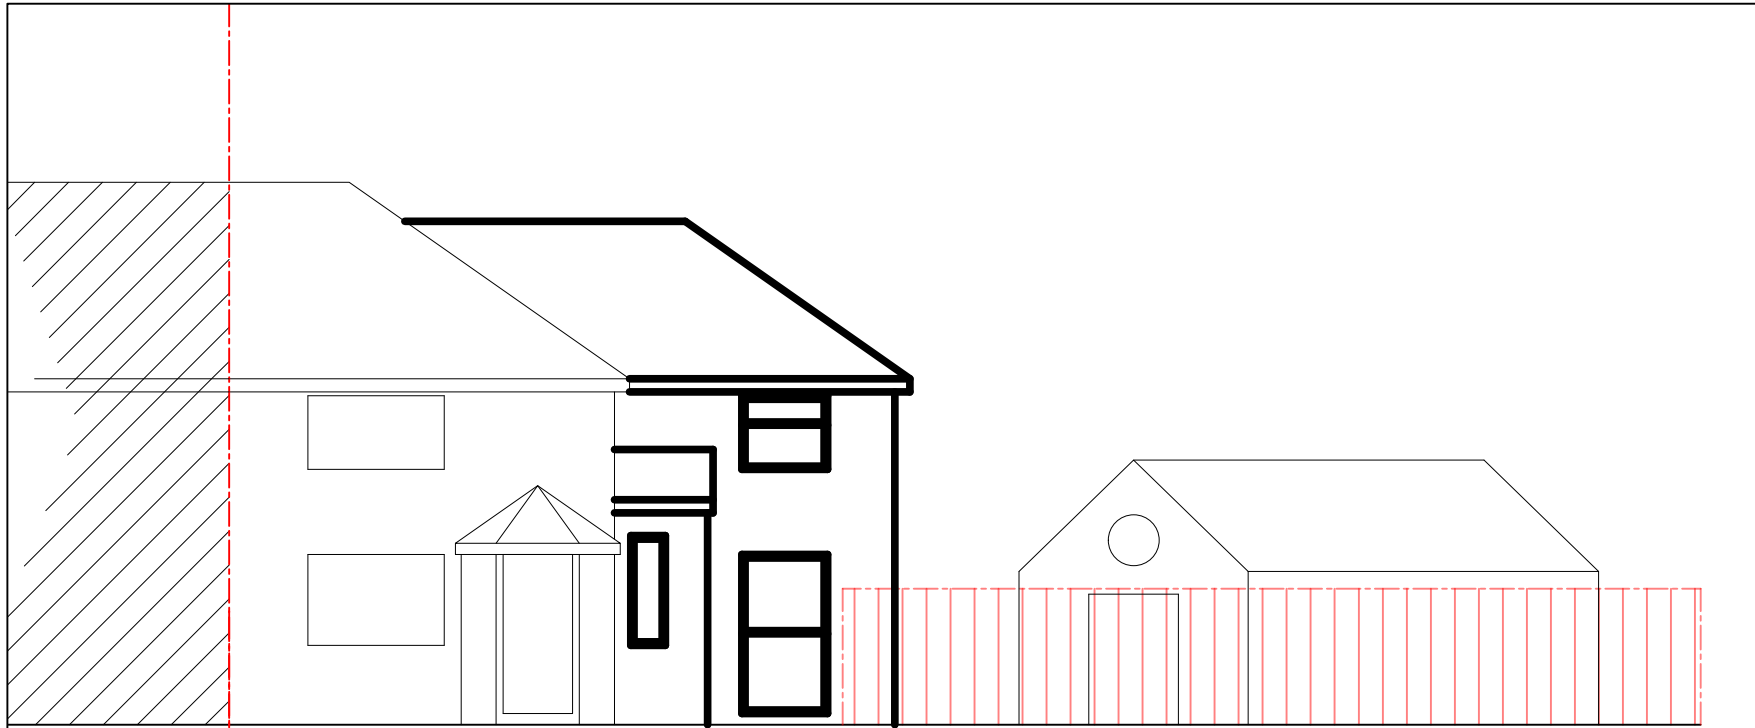


Proposed Front Elevation @ 1:100

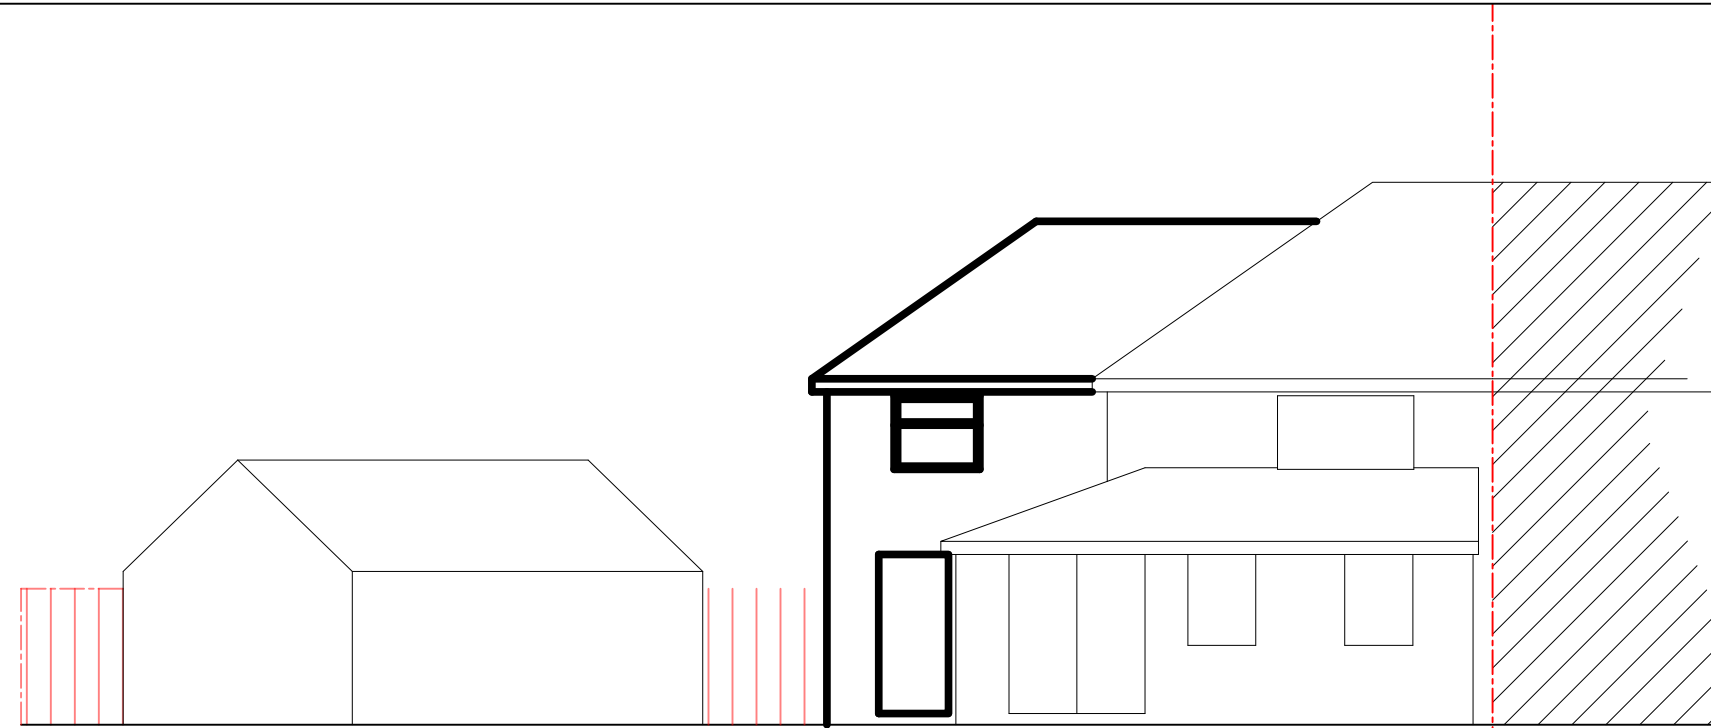


Proposed Rear Elevation @ 1:100

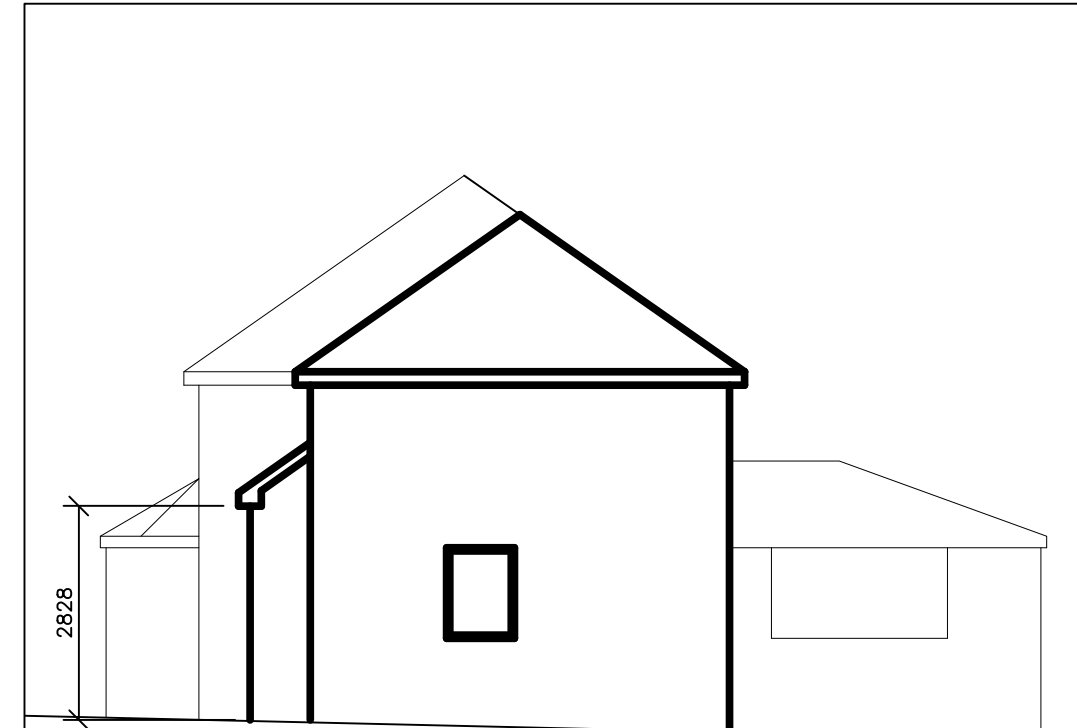


Proposed Side Elevation @ 1:100

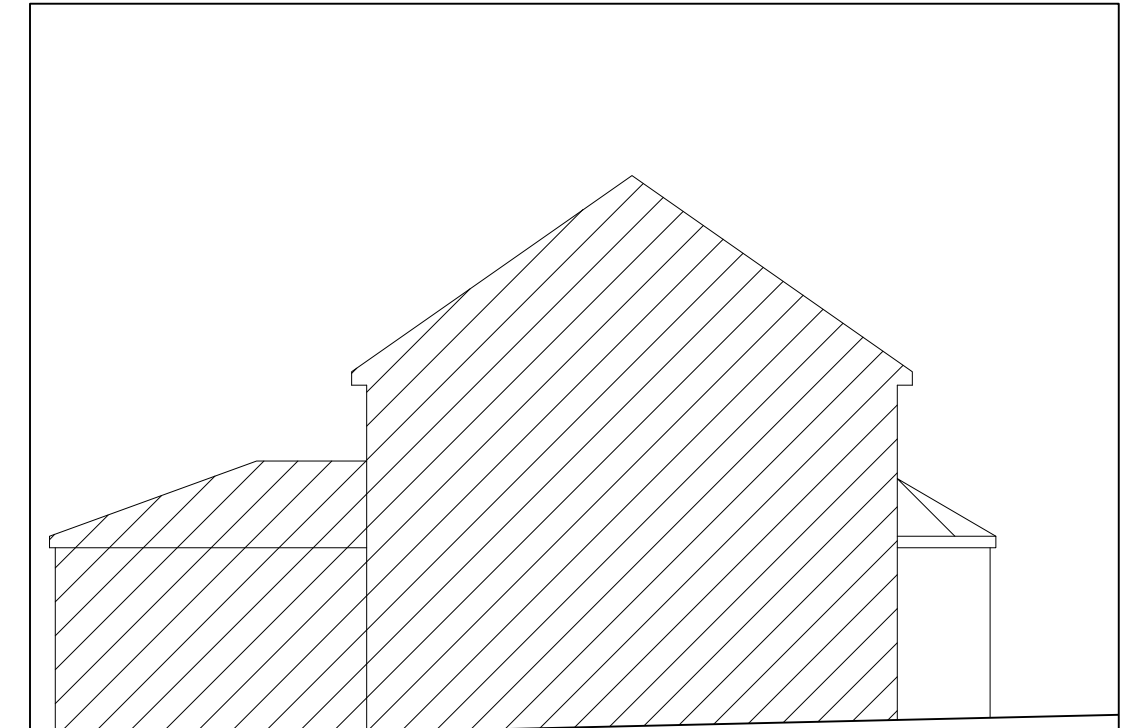


Proposed Side Elevation @ 1:100

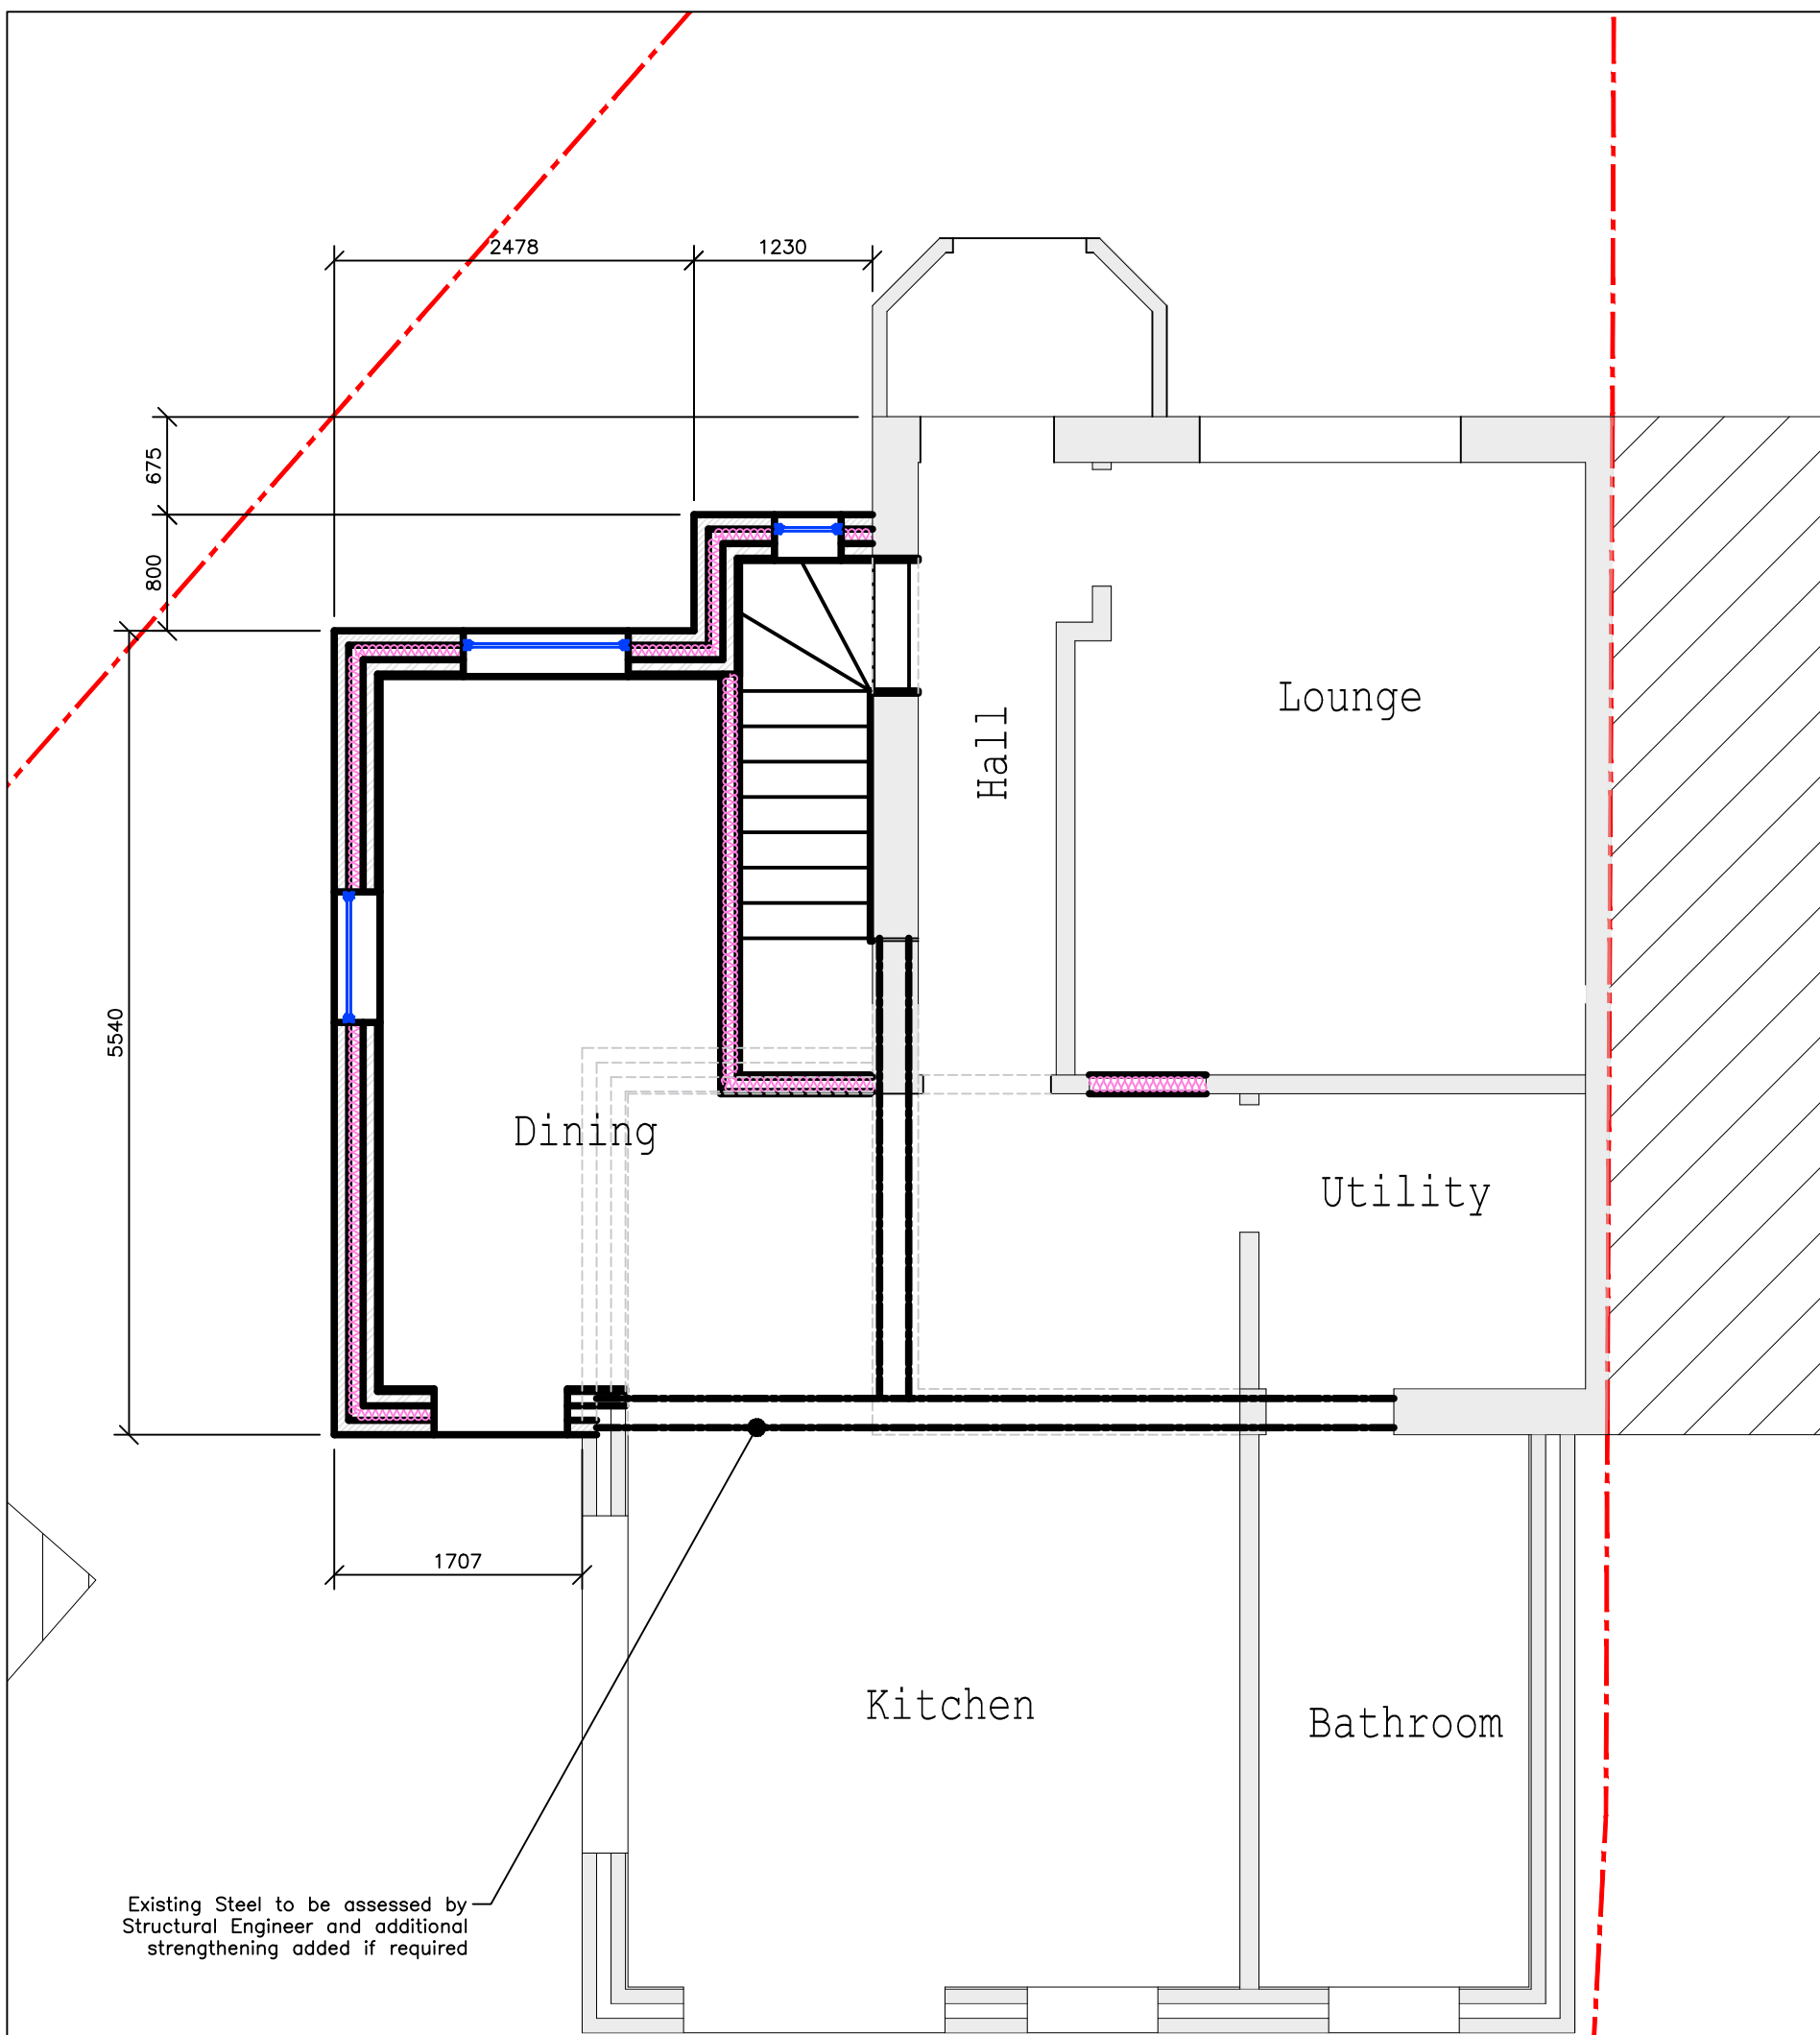

Proposed Ground Floor Plan @ 1:50

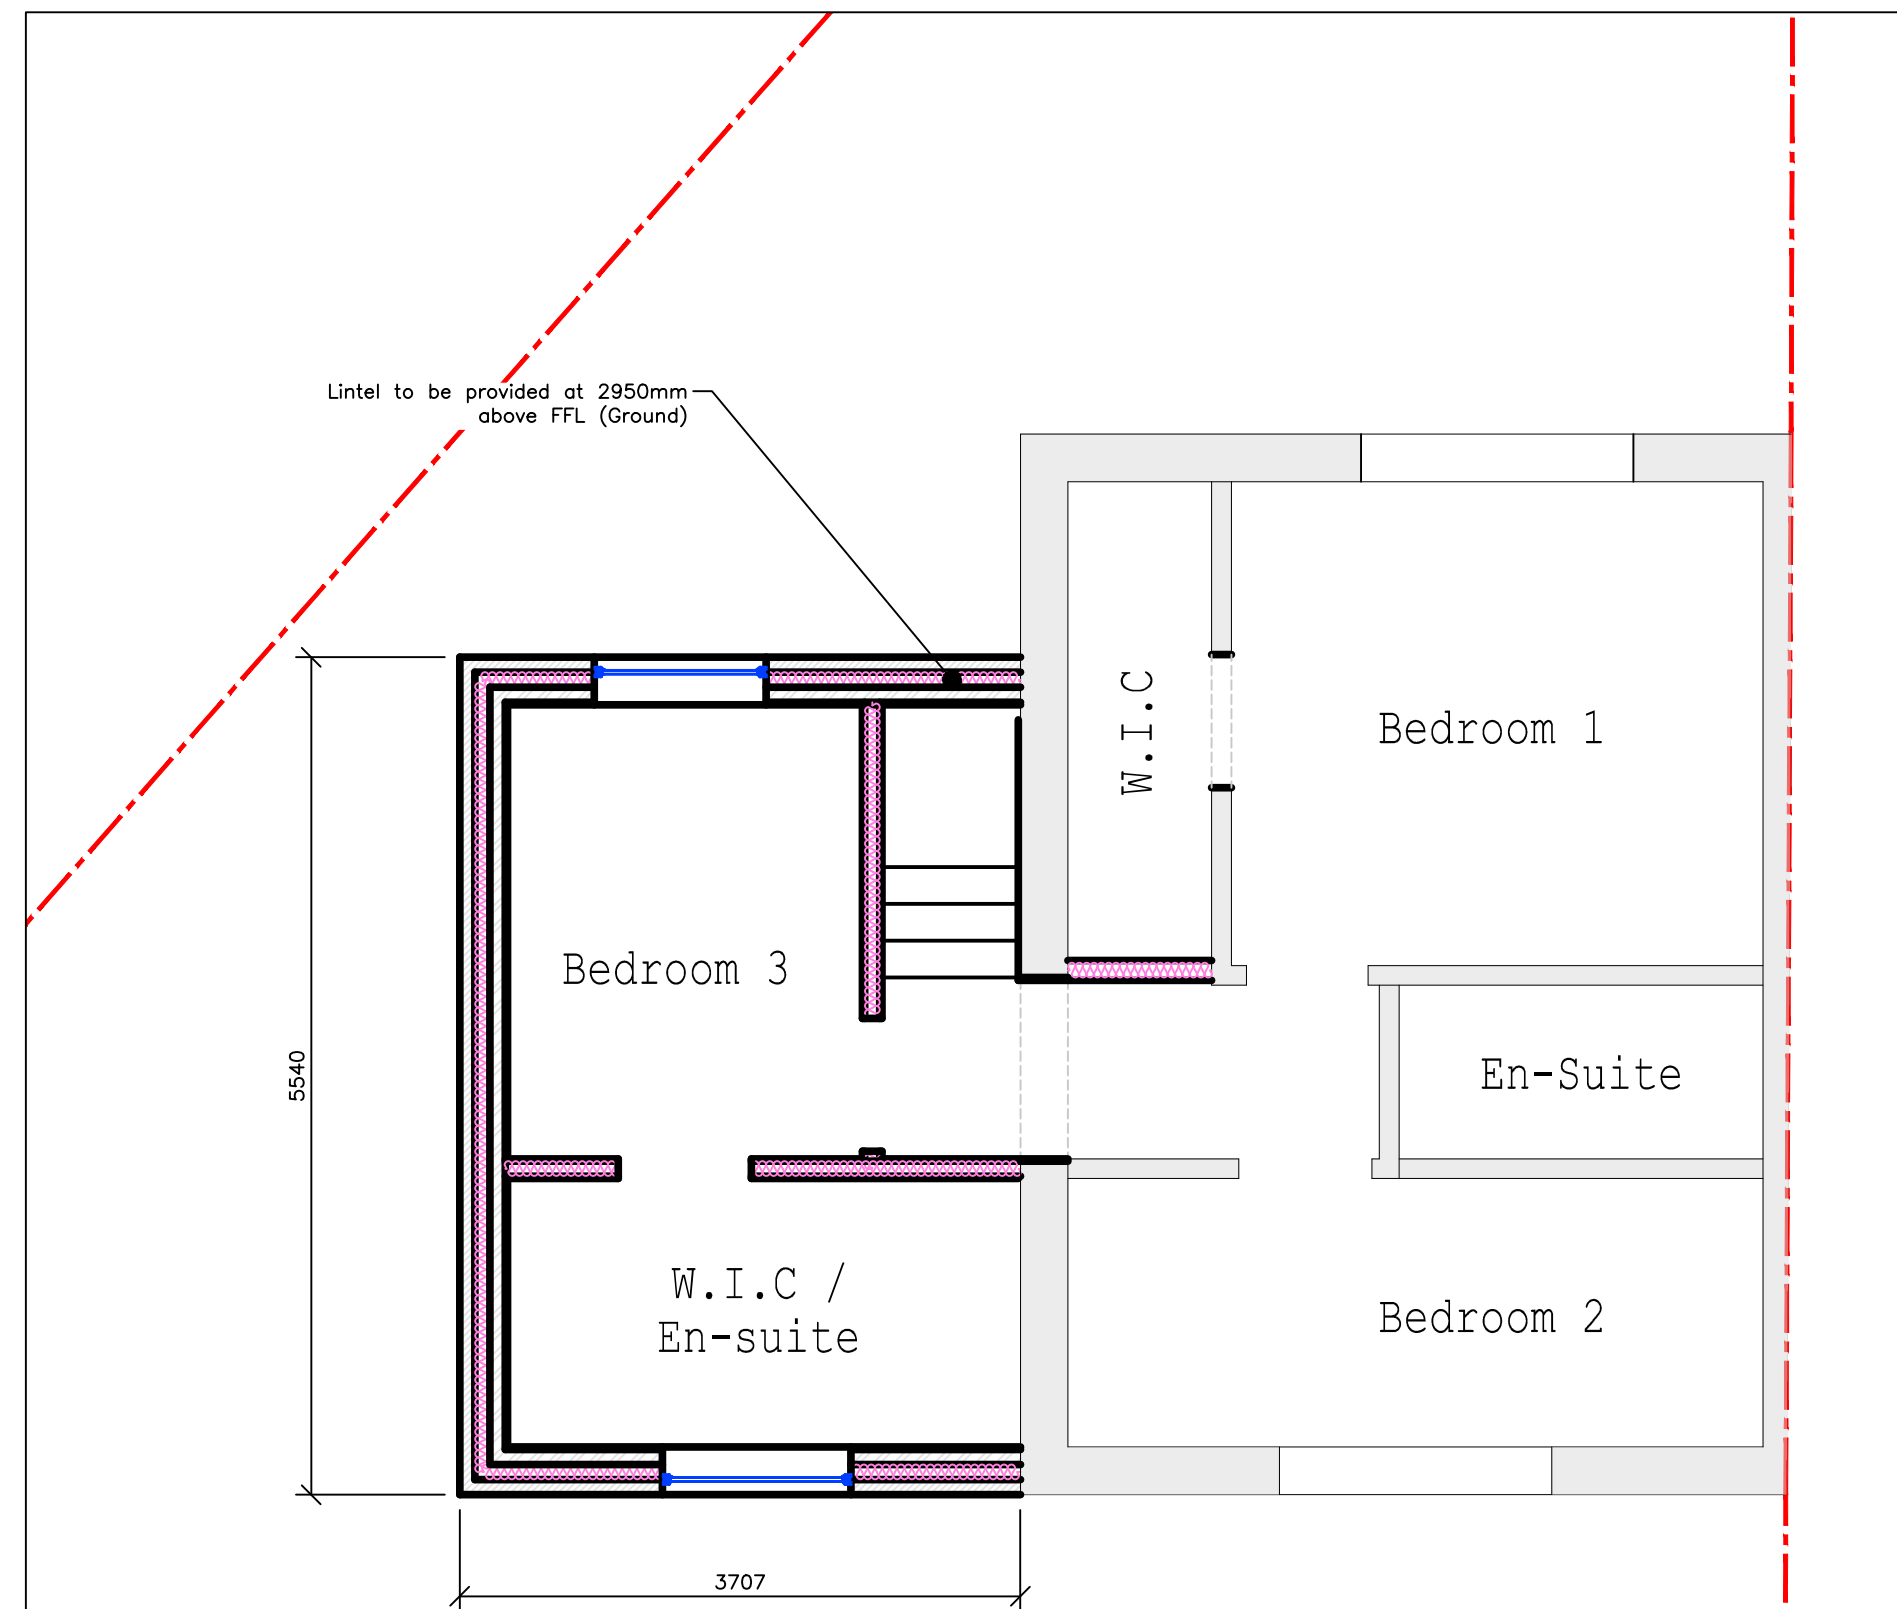

Proposed First Floor Plan @ 1:50

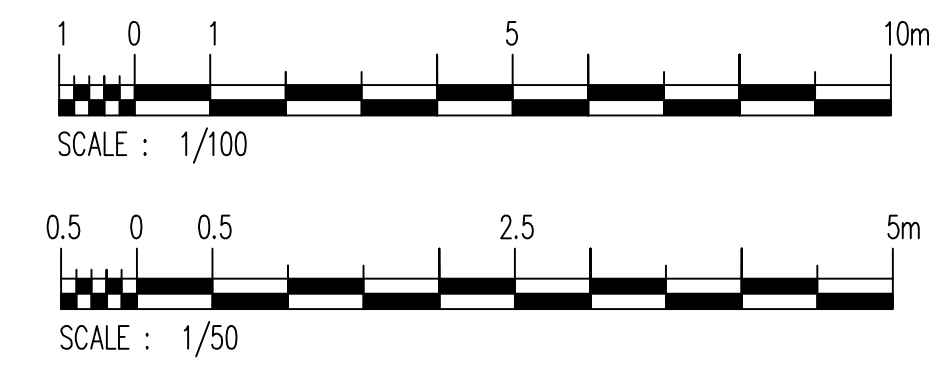

| General Notes                                           |                |       |
|---------------------------------------------------------|----------------|-------|
| No.                                                     | Revision/Issue | Date  |
| Firm Name and Address                                   |                |       |
| Project Name and Address                                |                |       |
| 16 Lancaster Avenue<br>Proposed Two Storey<br>Extension |                |       |
| Project                                                 | 2103A1         | Sheet |
| Date                                                    | 25.01.2022     |       |
| Scale                                                   | 1:50           |       |