

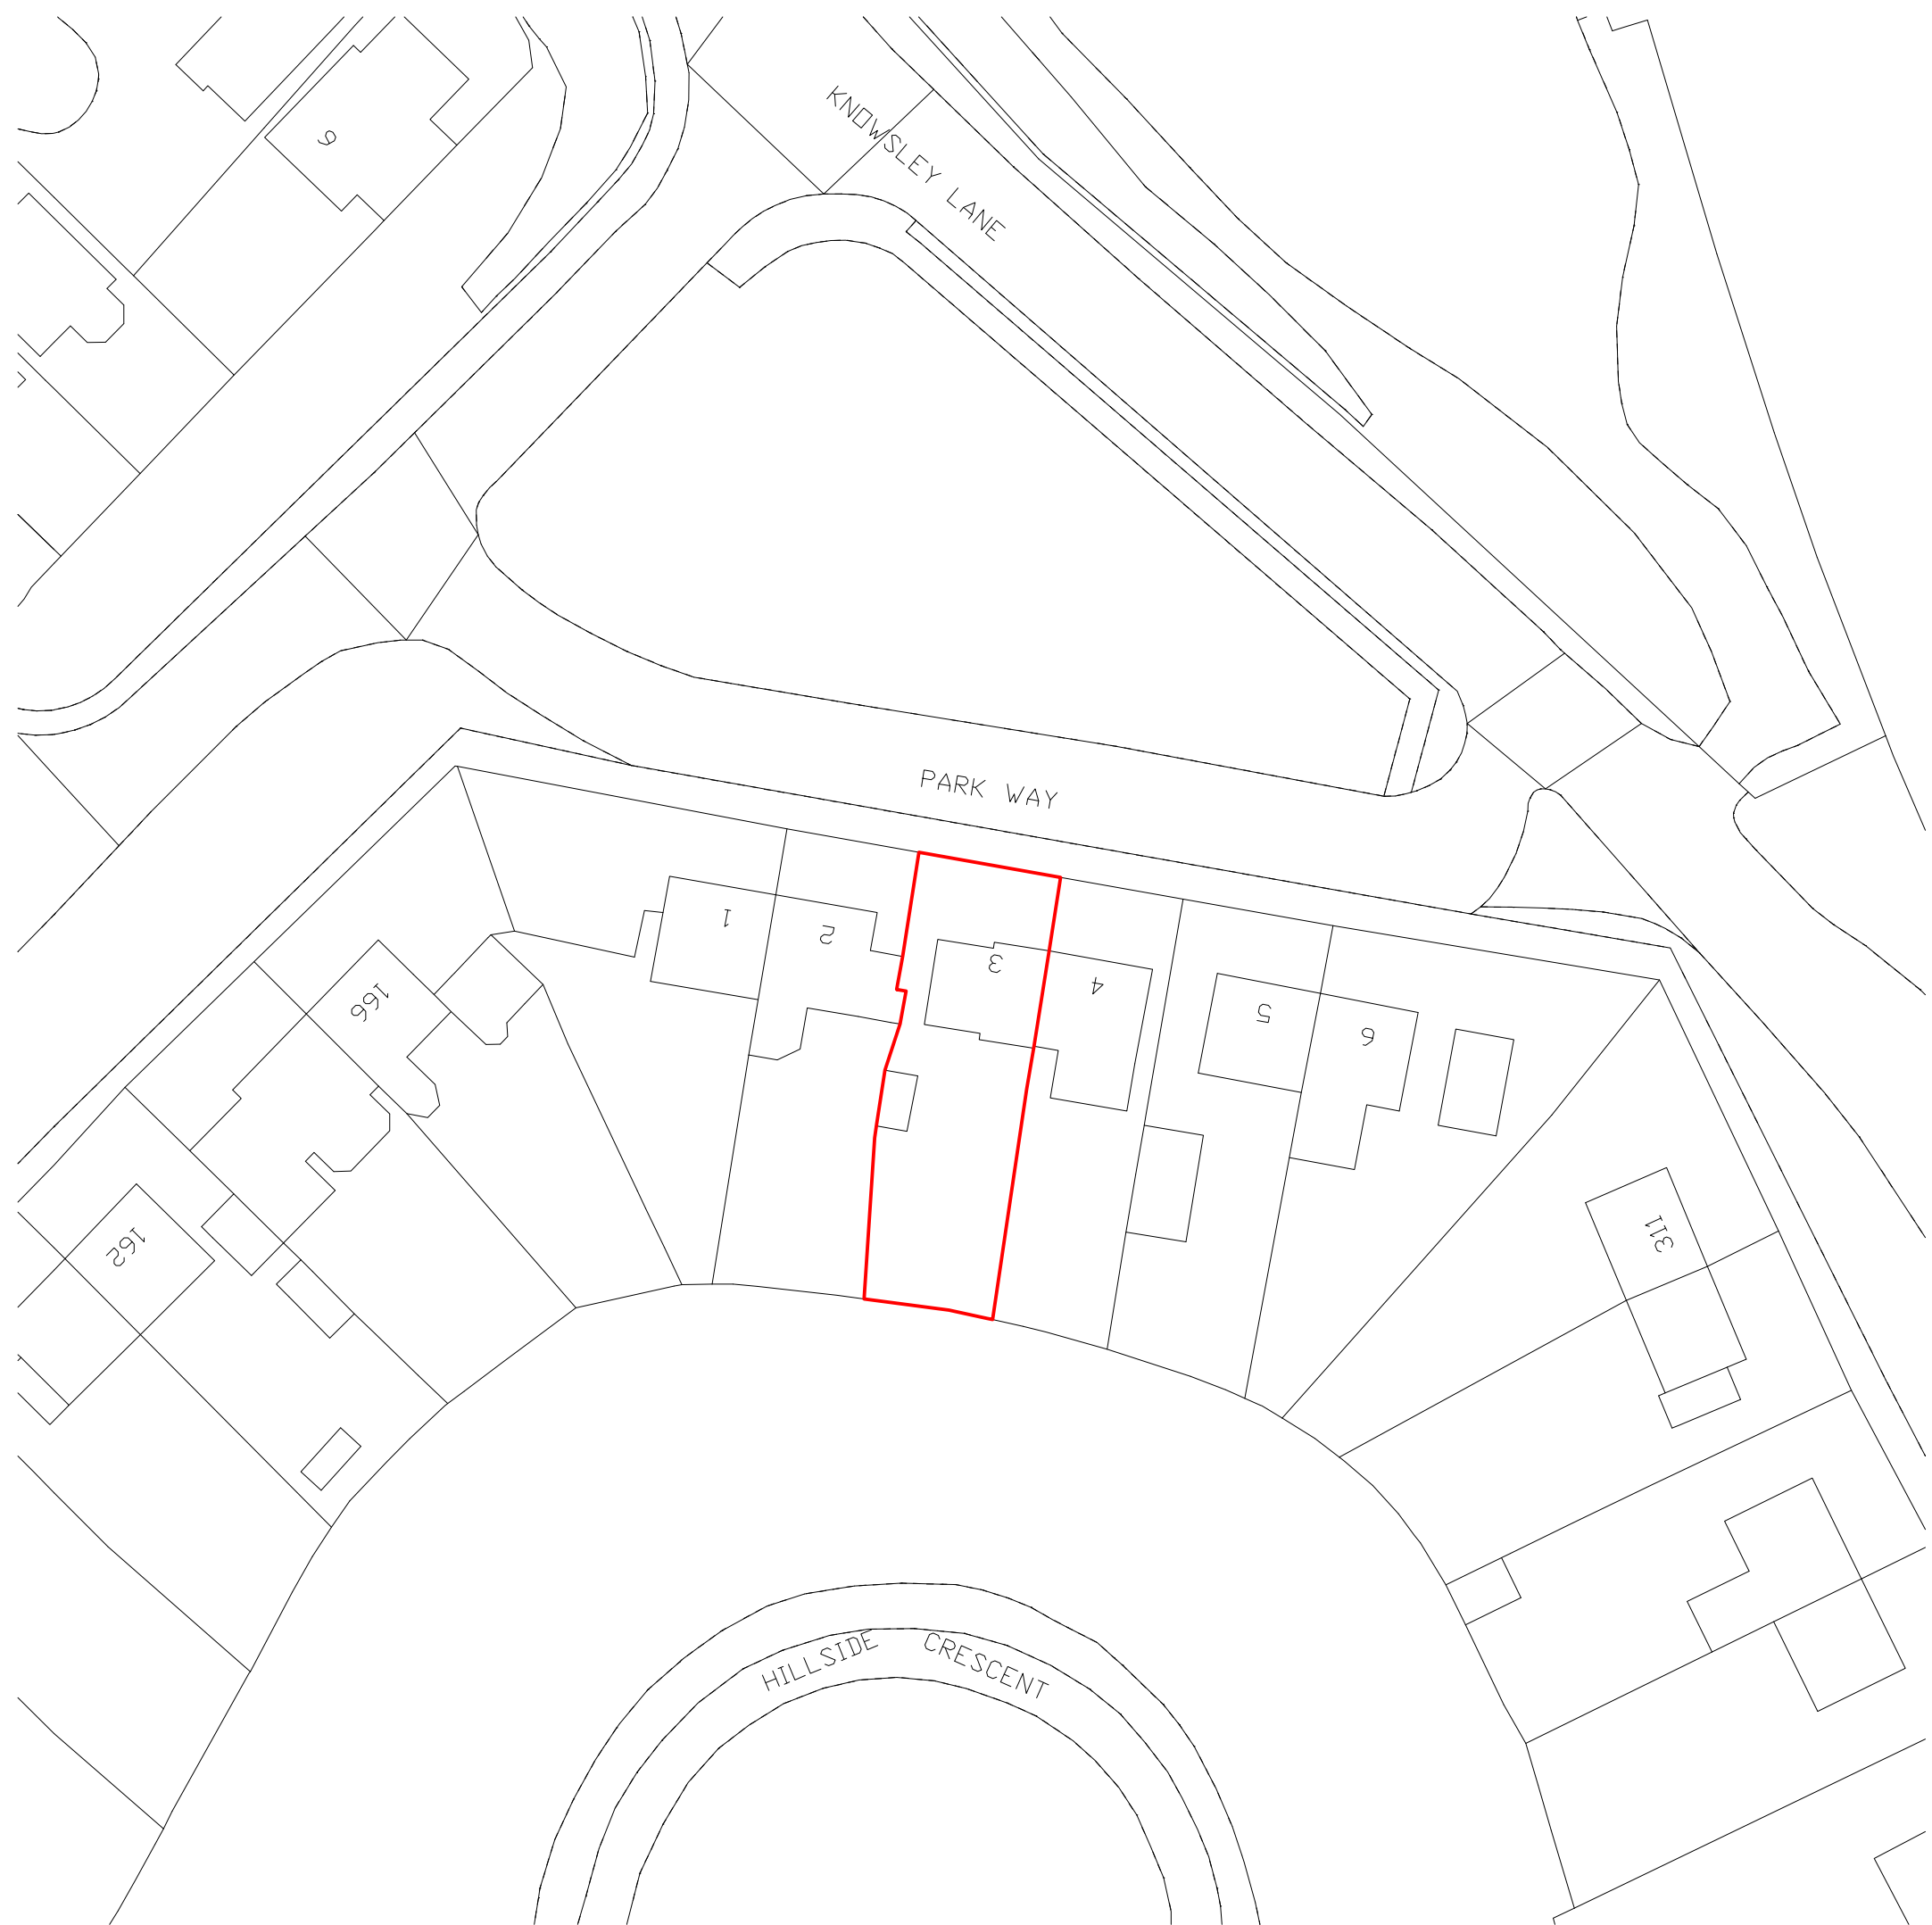
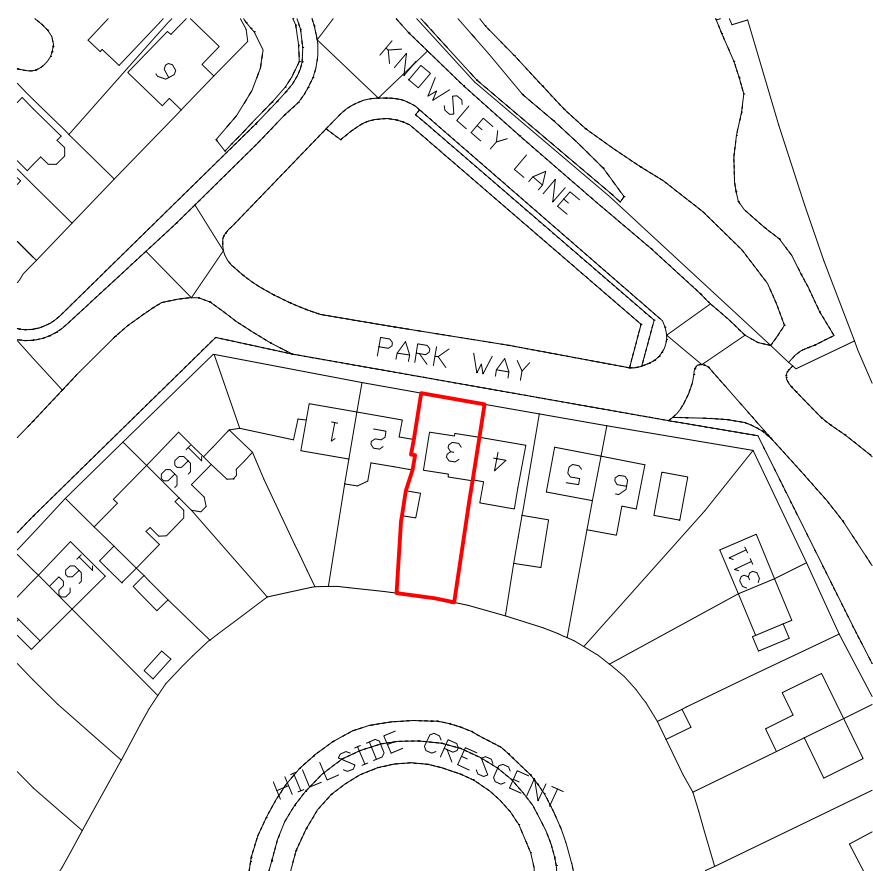


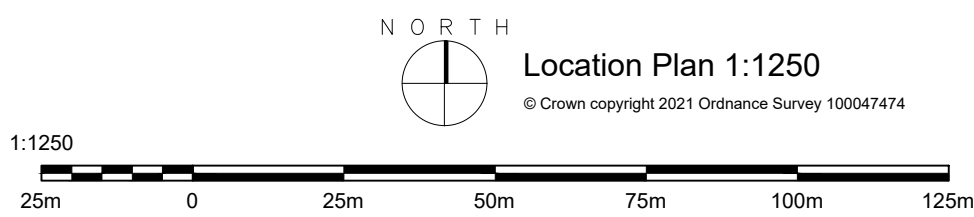

NORTH

Existing Site Plan 1:500

© Crown copyright 2021 Ordnance Survey 100047474

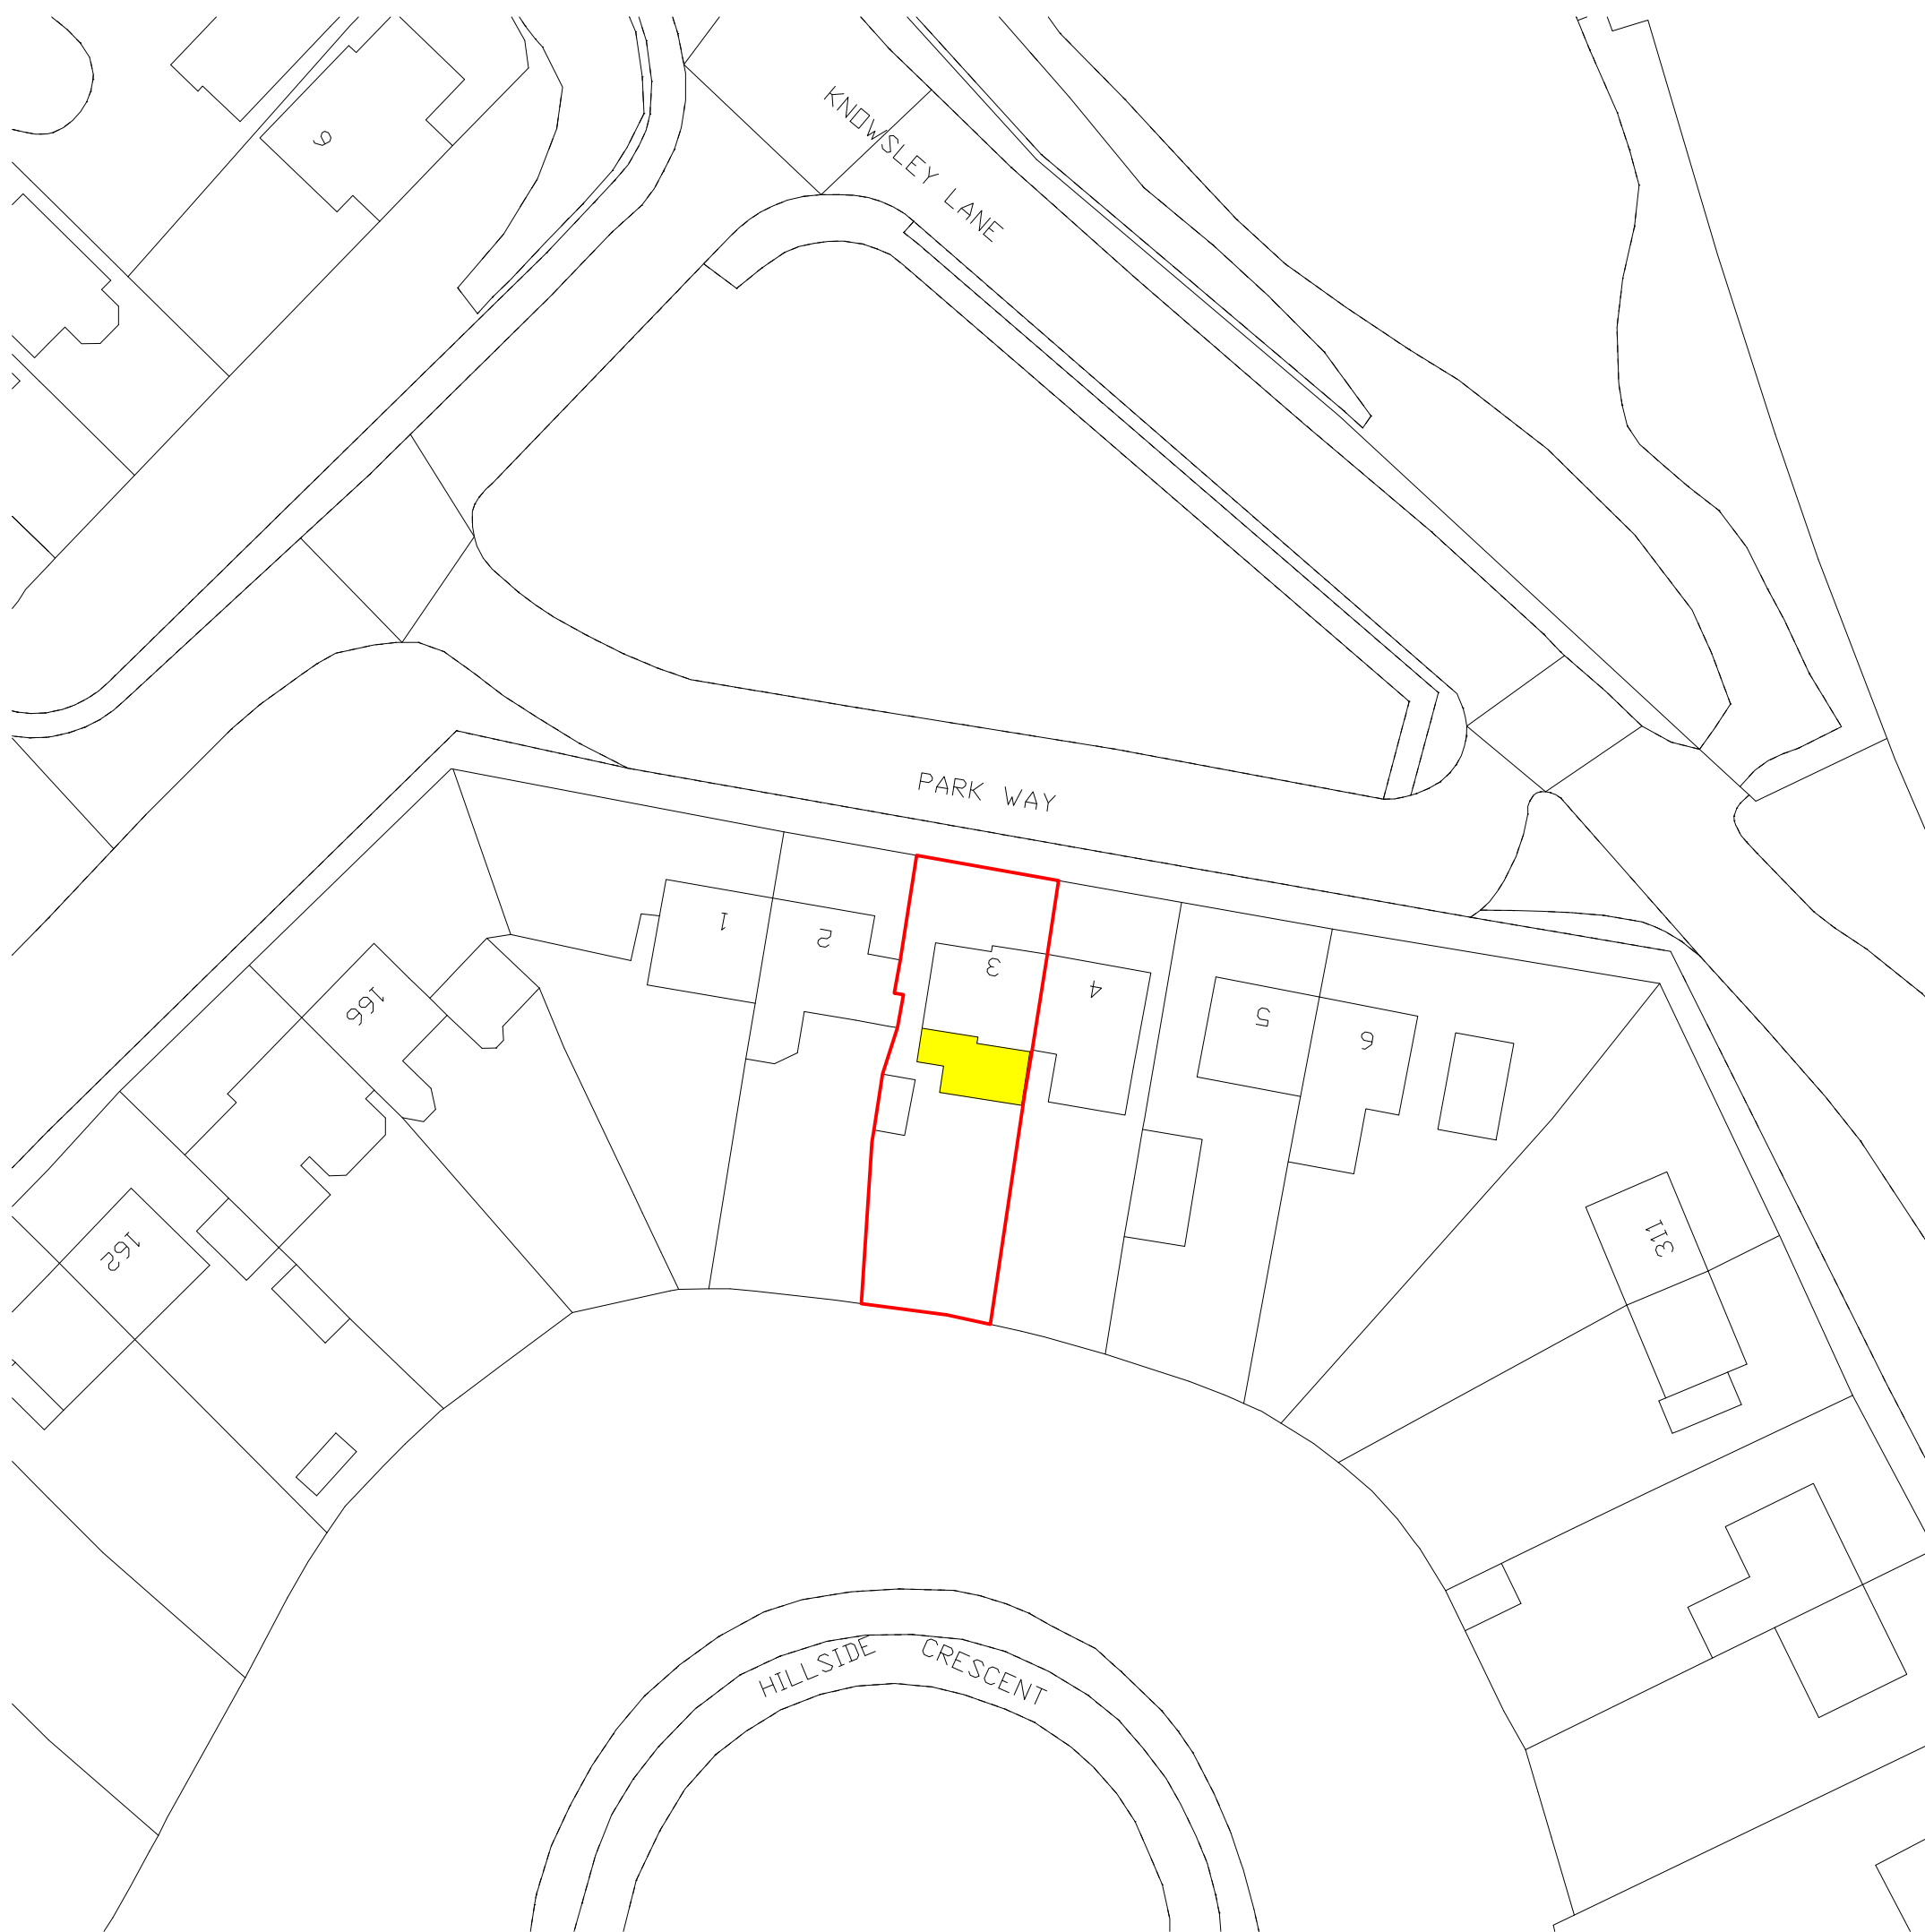

NORTH

Proposed Site Plan 1:500

© Crown copyright 2021 Ordnance Survey 100047474

These drawings are for the purposes of obtaining planning permission and/or building regulations approval only, and do not constitute full working drawings.

This drawing shall not be copied or reproduced without prior written consent from us.

Although care has been taken to ensure that dimensions are accurate, all dimensions and details shown on this drawing shall be checked by the contractor prior to work commencing. Any discrepancies shall be reported to us immediately.

All drawings shall be read in conjunction with the relevant specification, structural calculations and any other specialist reports.

No works shall commence until the proposals have been approved by Local Planning Authority (if required), and building control.



Office 19
Victoria Business
Centre
Croft Street
Widnes
WA8 0NQ
www.fairtech.co.uk

Client

3 Park Way
Huyton, Liverpool
L36 8EJ

Job

Rear Extension

Date

05.04.2022

Scale

1:500 @ A1
1:1250 @ A1

Title

Site Plans

Stage

FOR PLANNING APPROVAL

Revisions