

Project Title

68 Milbrook Drive
L32 1TH

Client Name

Jonathan Green

Project Address

68 Milbrook Drive, L32 1TH

Additional Notes

REV	Date	Description	Issued


Title

Site Layout Plan - Existing and Proposed


Drawing No.

1335-01-02-001

Scale	Date	Sheet Size	Drawn by	Checked by
1:200	18/11/25	A3	Author	DB

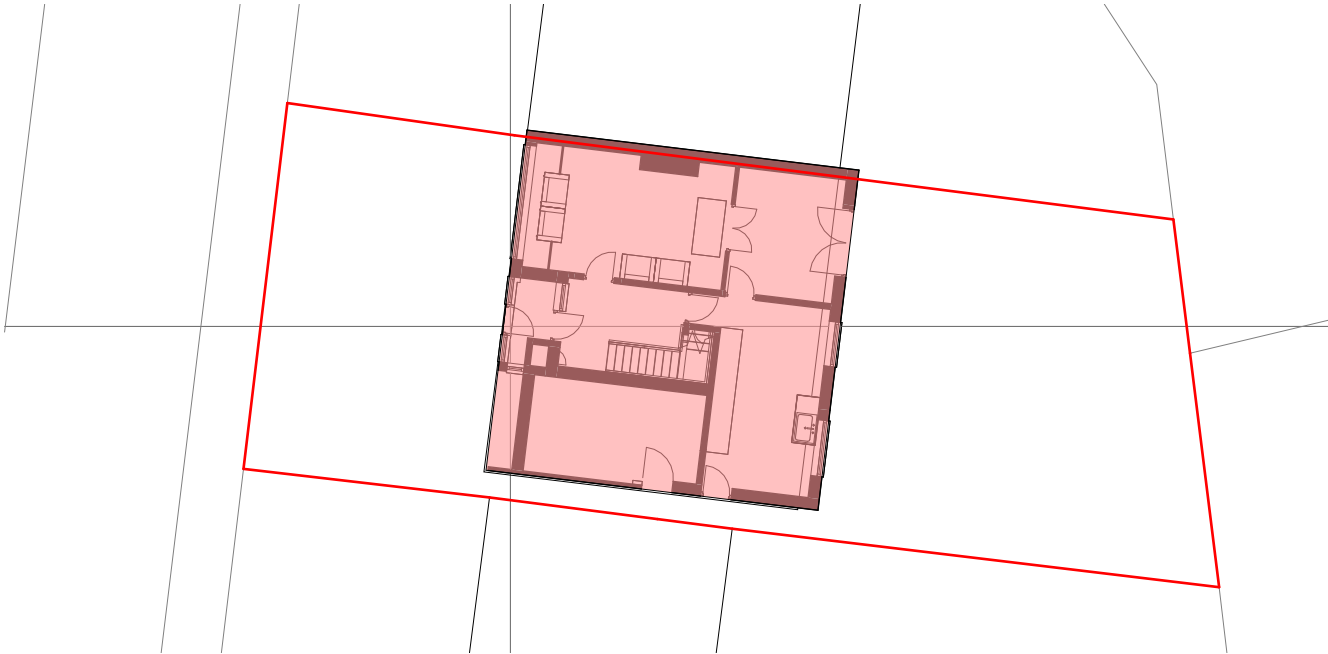

Site Layout - Existing

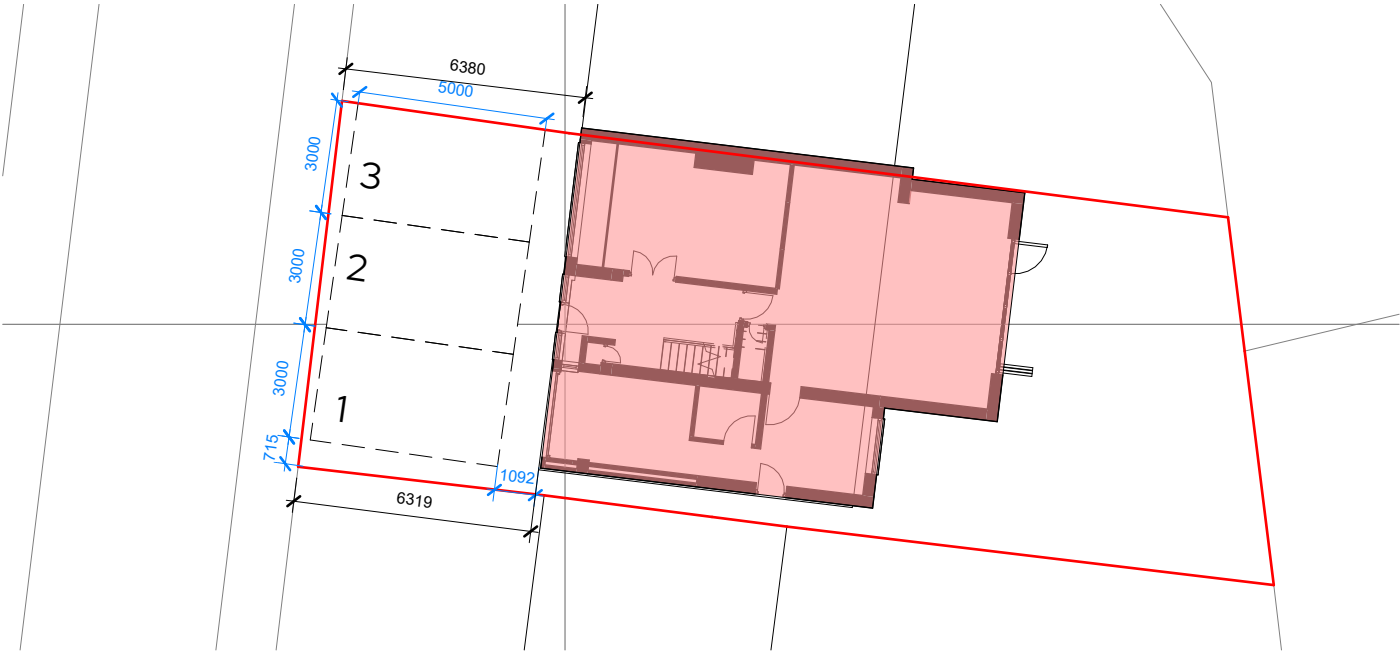

Site Layout - Proposed

