

Project Title

68 Milbrook Drive
L32 1TH

Client Name

Jonathan Green

Project Address

68 Milbrook Drive, L32 1TH

Additional Notes

REV	Date	Description	Issued

Title


Right Side Elevation - Proposed

Drawing No.

1335-01-04-006

Scale	Date	Sheet Size	Drawn by	Checked by
1:50	18/11/25	A3	JA	DB

© Copyright Studio 256 Design - Do not scale from this drawing. All dimensions to be checked and verified on site. This drawing is to be read in conjunction with all other relevant drawings and specifications. Any discrepancies in the drawings are to be reported immediately to Studio 256 Design. This drawing is not to be used for construction or sales purposes unless marked 'issued for construction'. Dimensions and area schedules are subject to change.

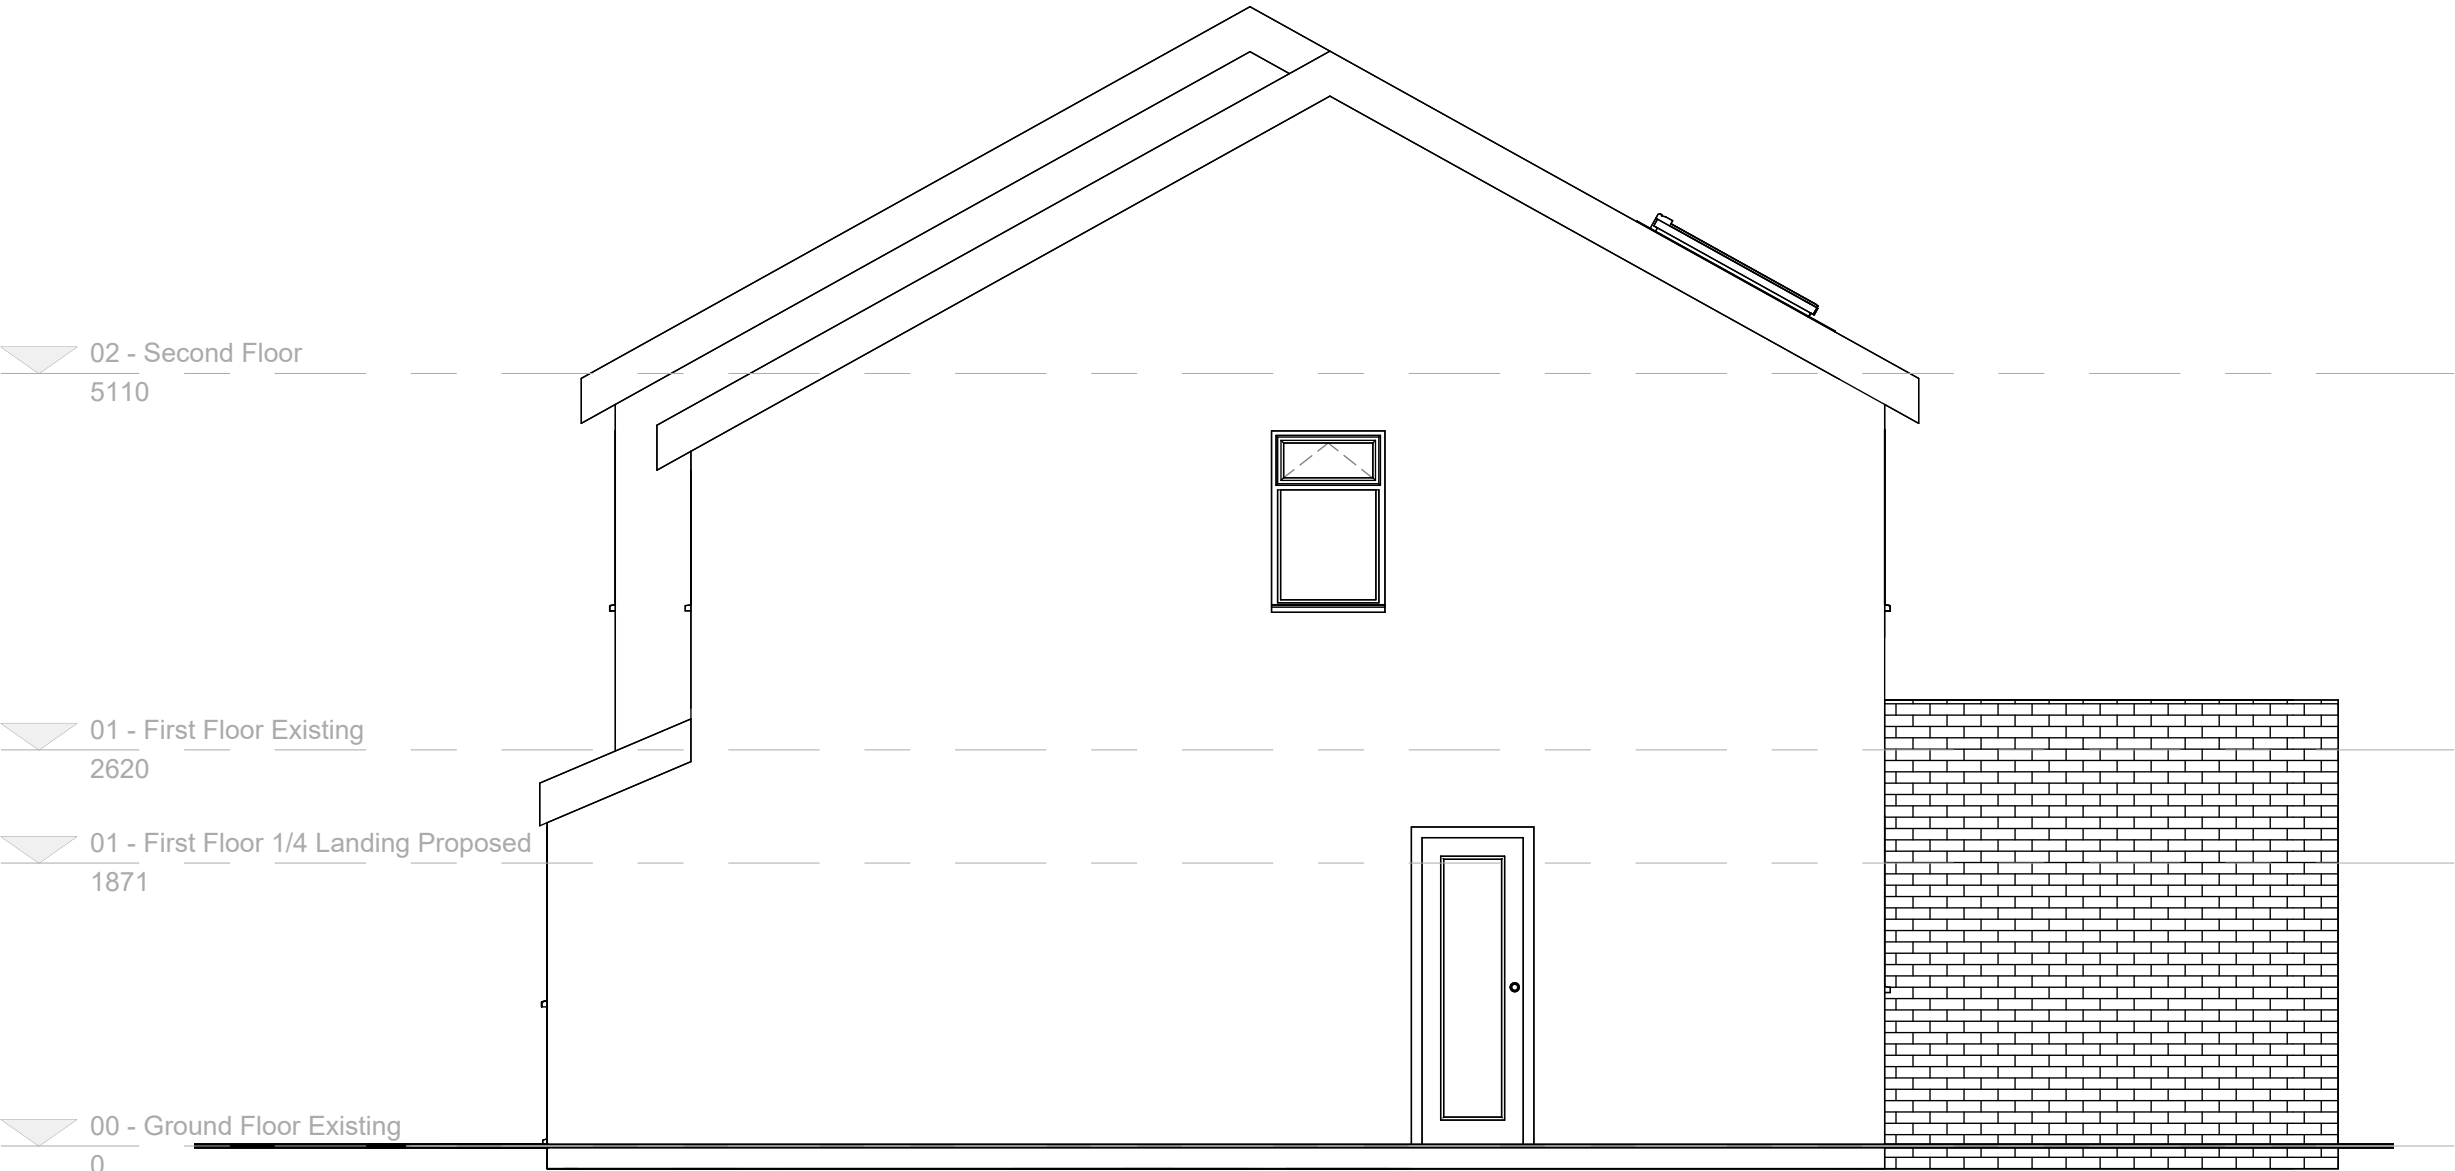

Right Side Elevation - Proposed

