


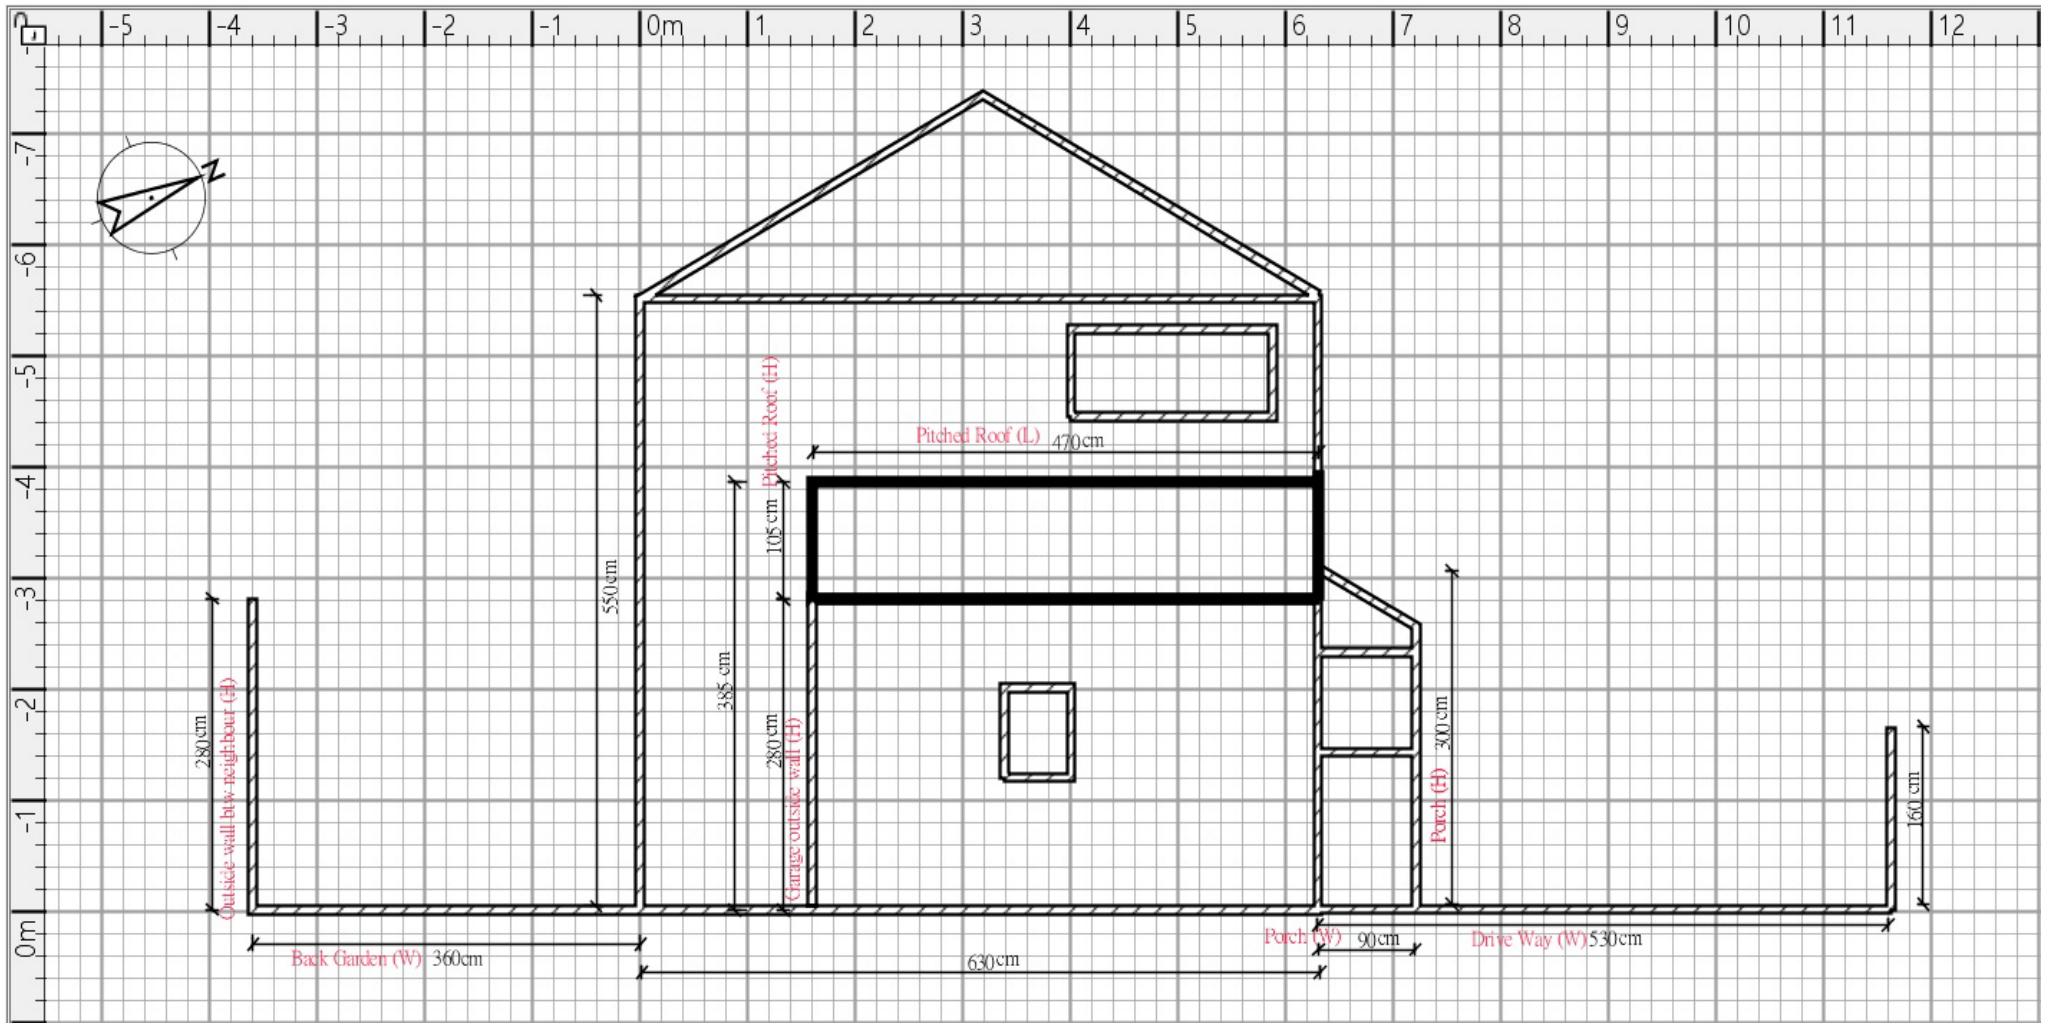

Side View

Address: 1 St James Road, Huyton, Liverpool L36 0XH

Scale: 1:100cm @A4

Pitched roof size: 470cm (L) x 375cm (W) x 105cm (H)

Pitched roof window size: 98cm (L) x 78cm (W)