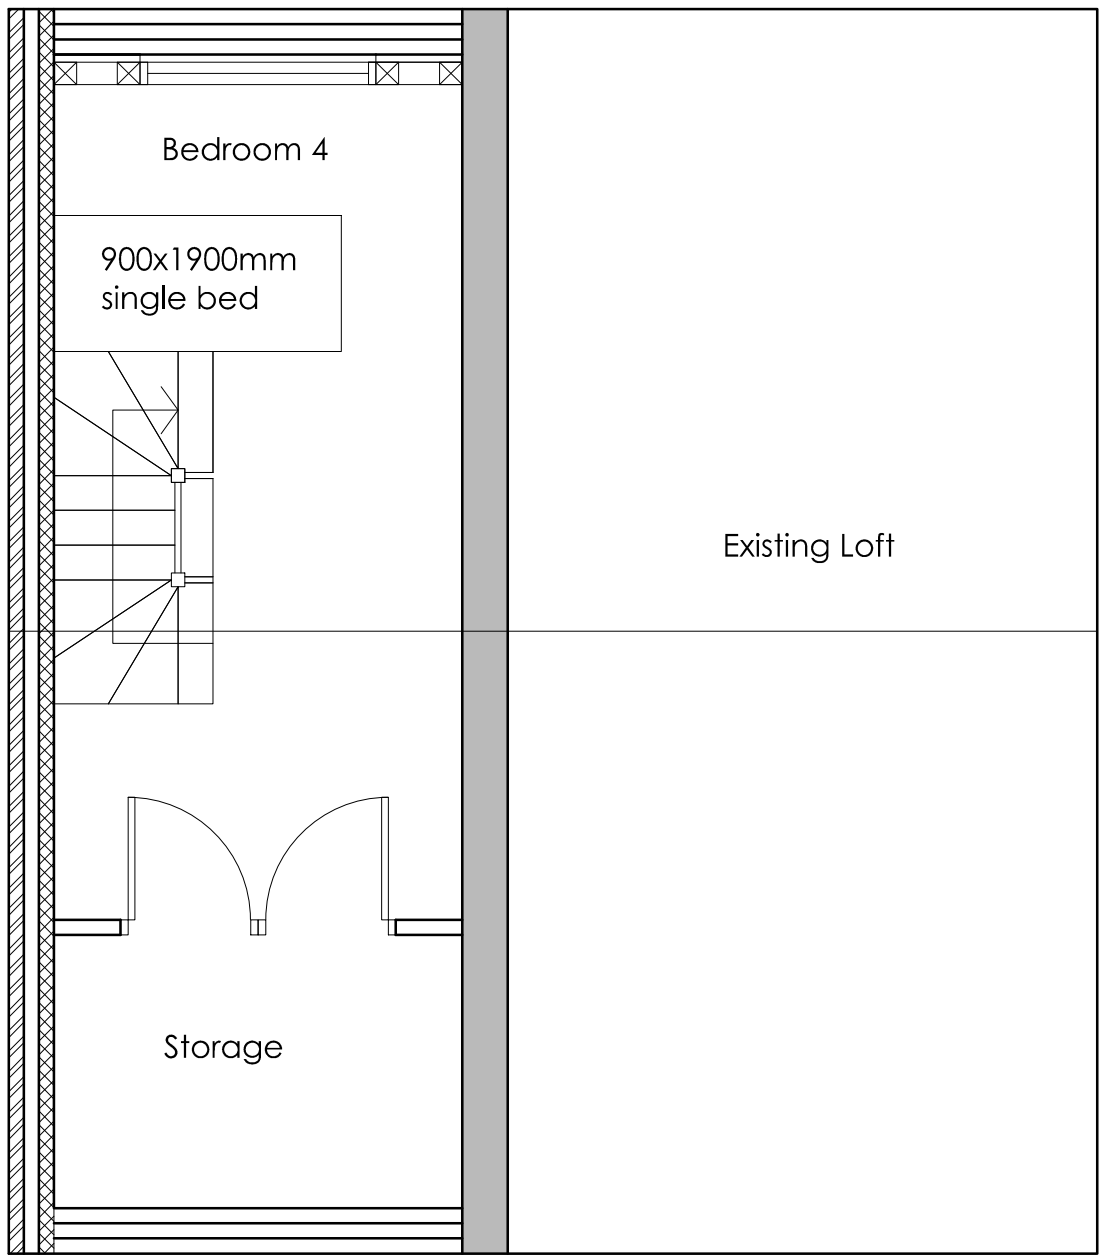
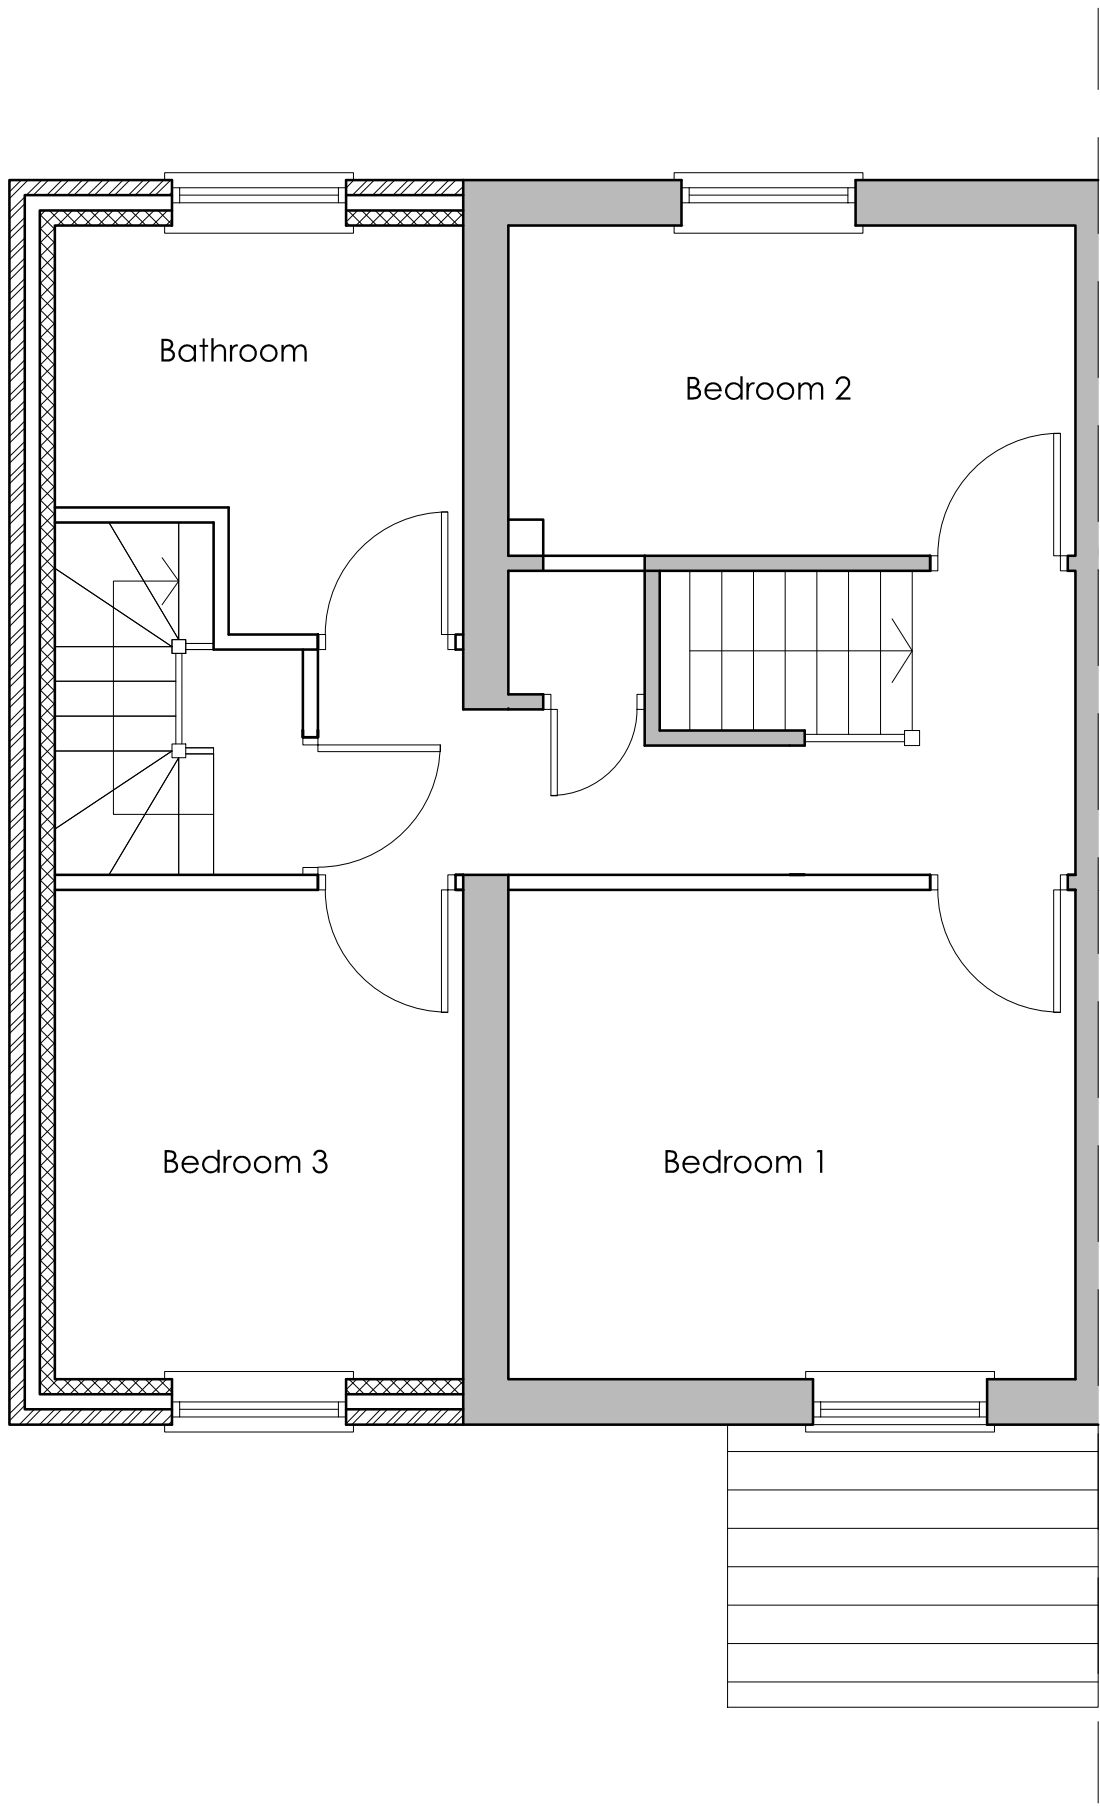
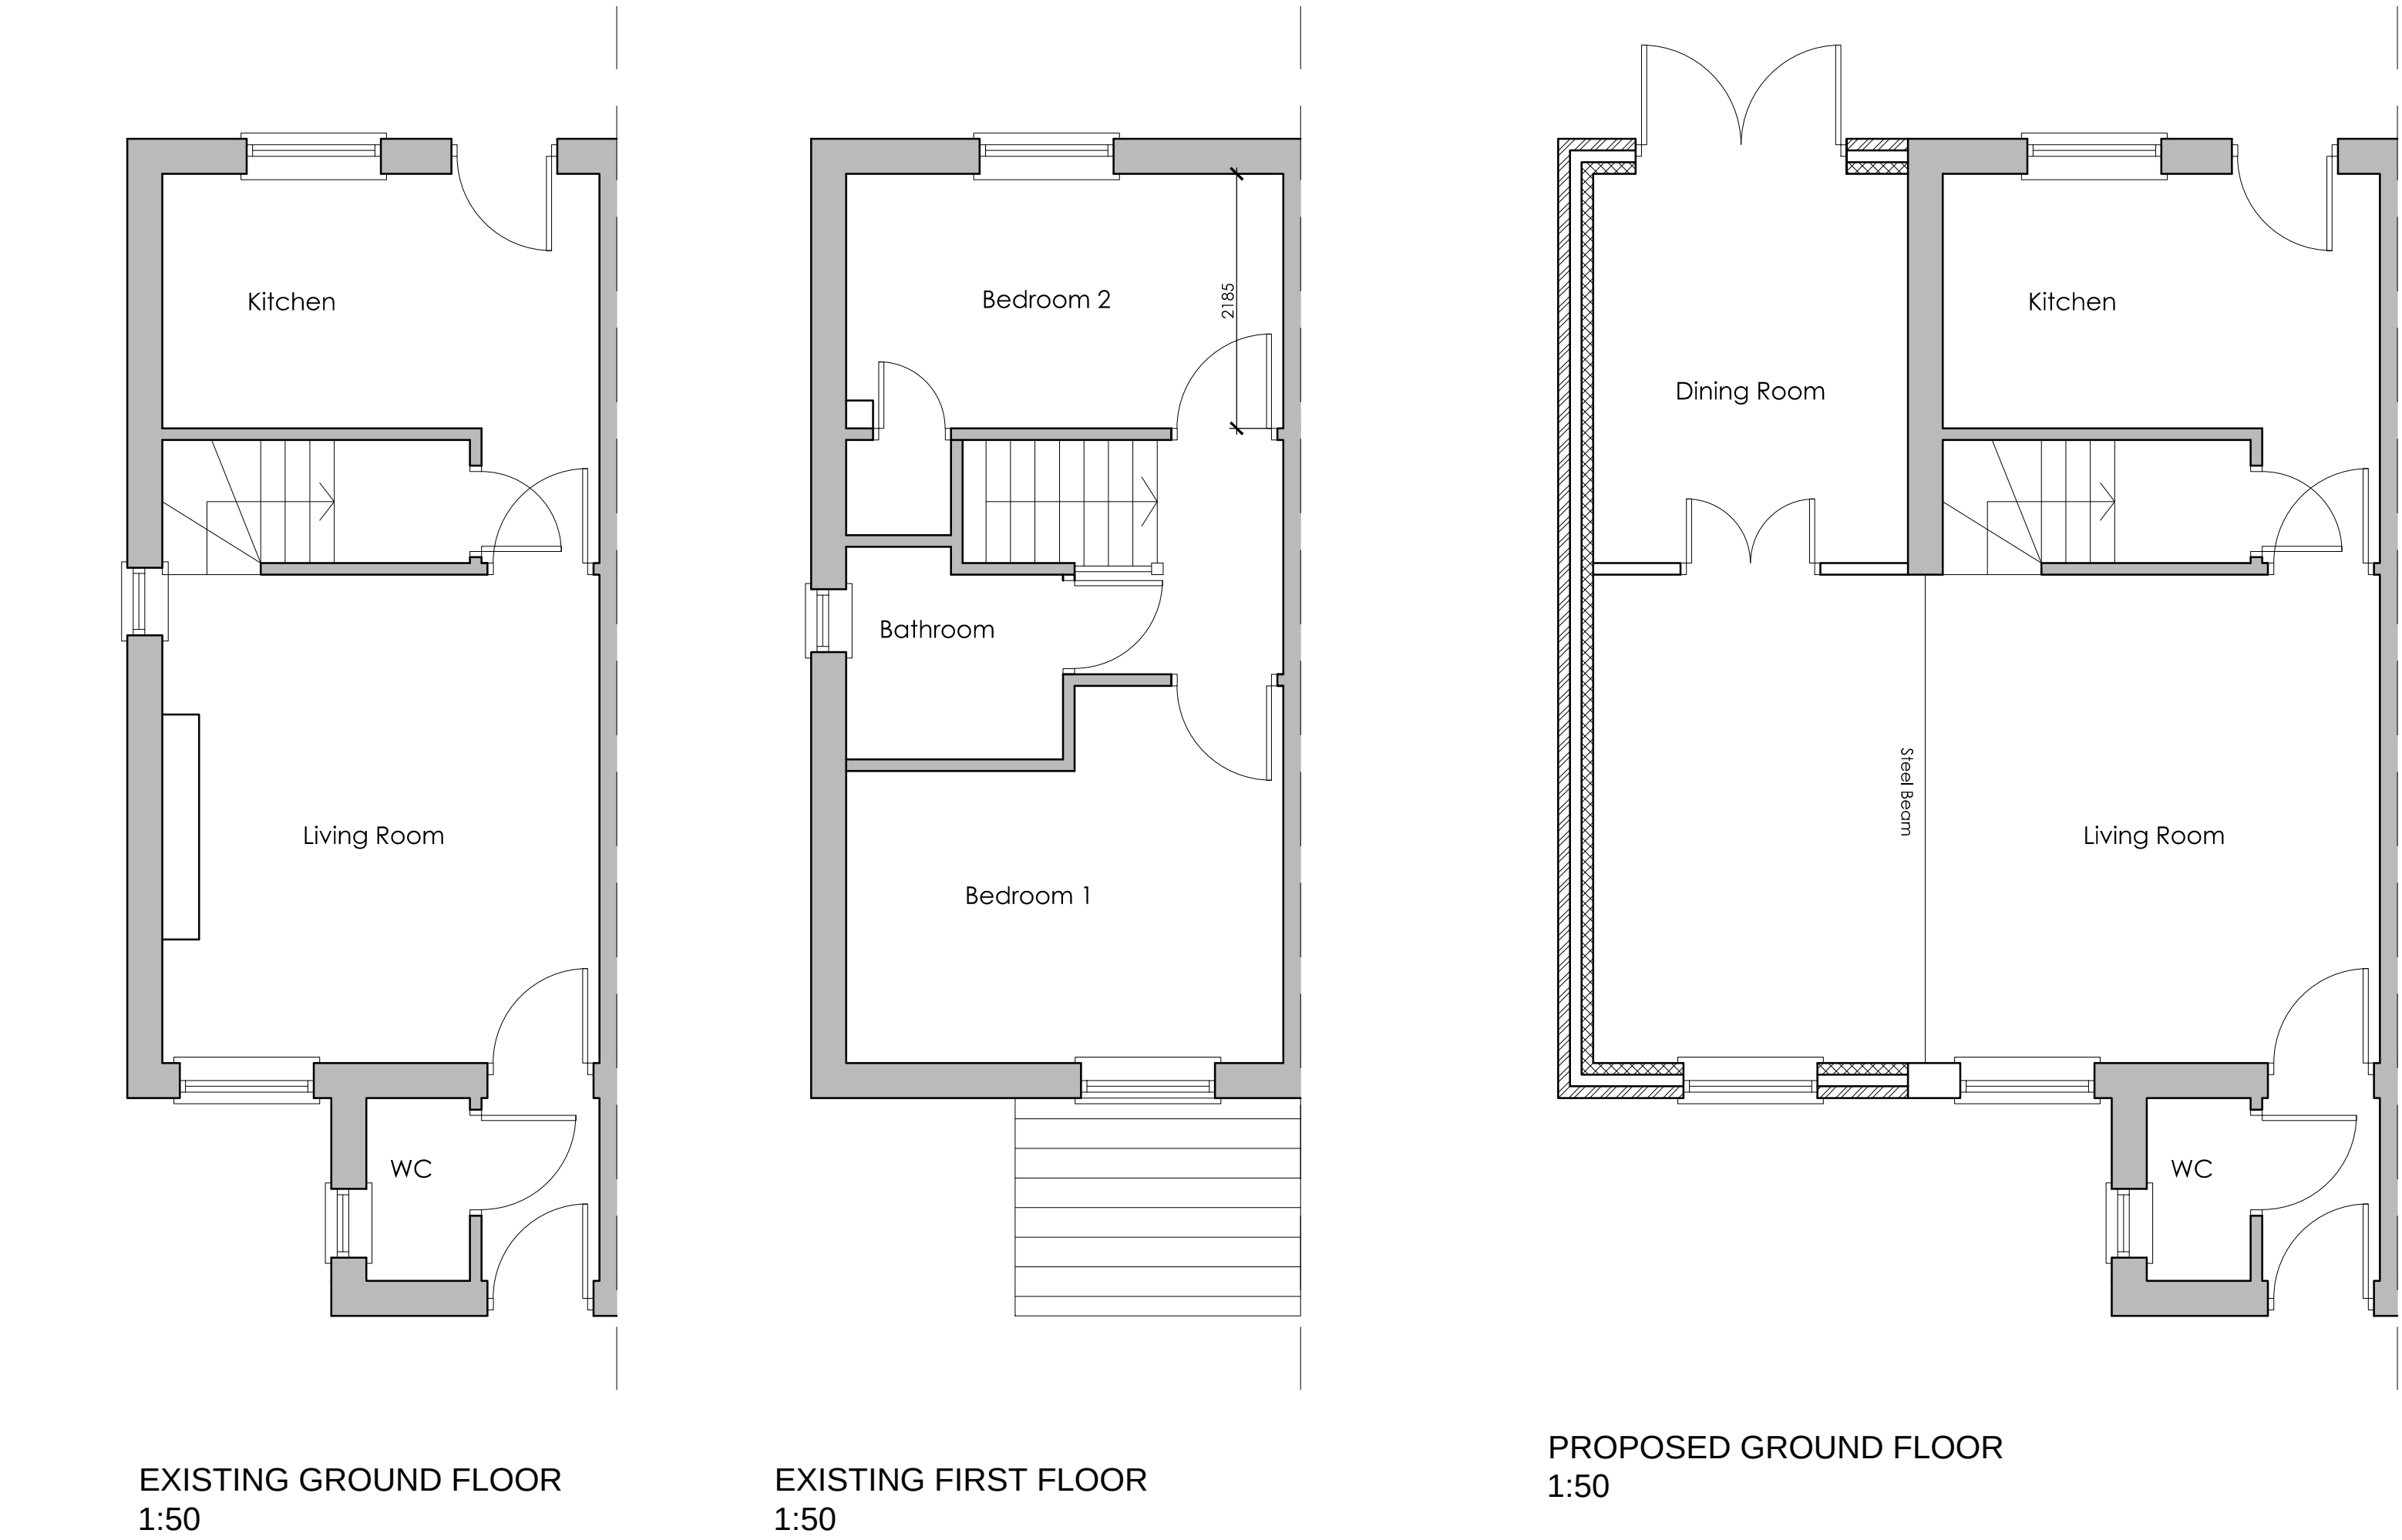
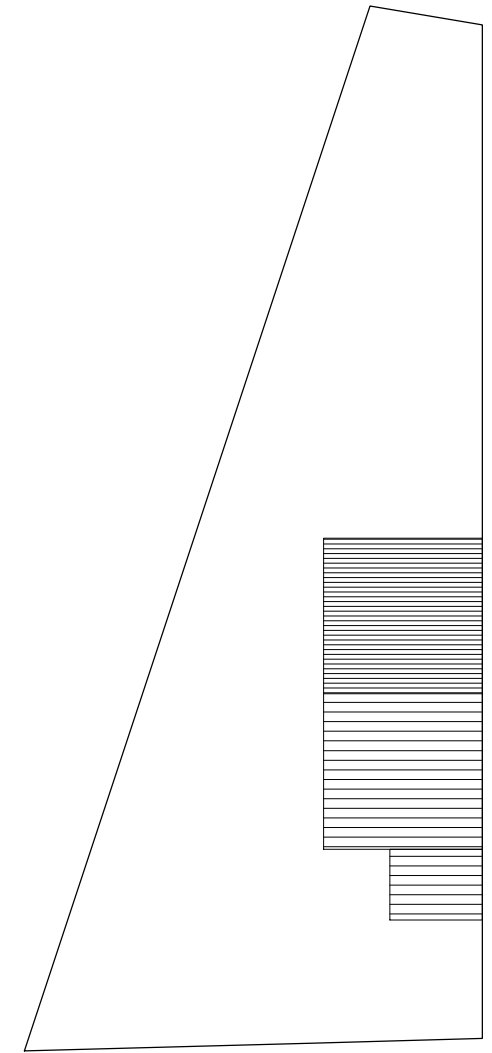
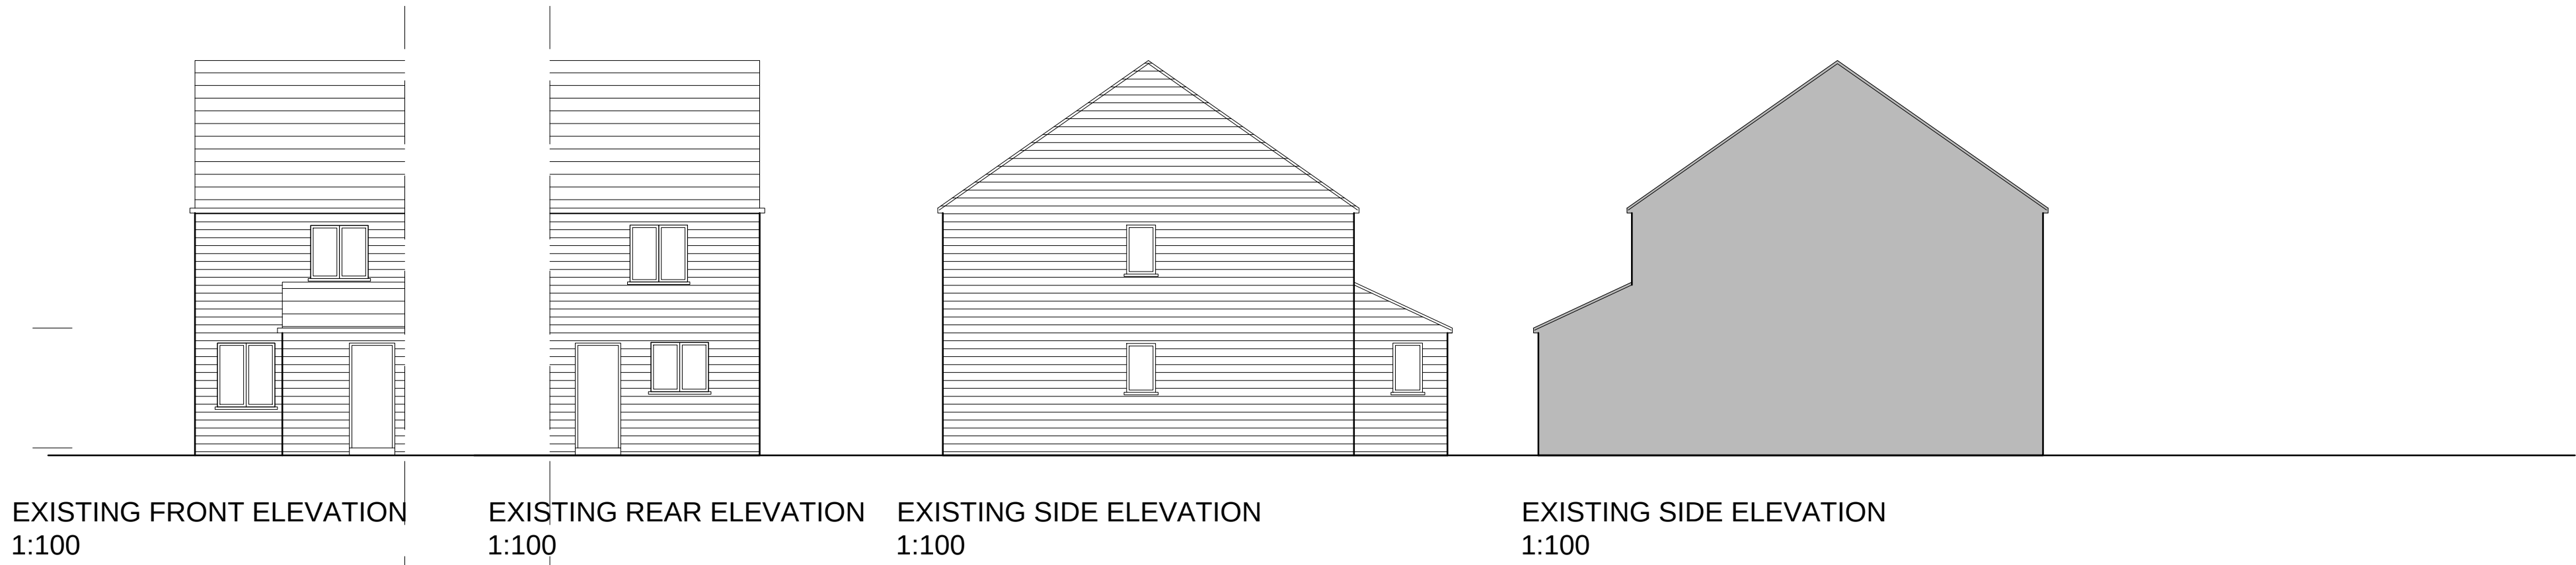


Client	Ayesha			
Job title	8 Rosebank Road Liverpool L36 3AB			
Drawing title	EXISTING AND PROPOSED PLANS AND ELEVATIONS			
Scale	As Stated @A1	Drawn ST	Checked ST	Date Oct 2021
Job number	-----	Drawing number 01	Rev	