
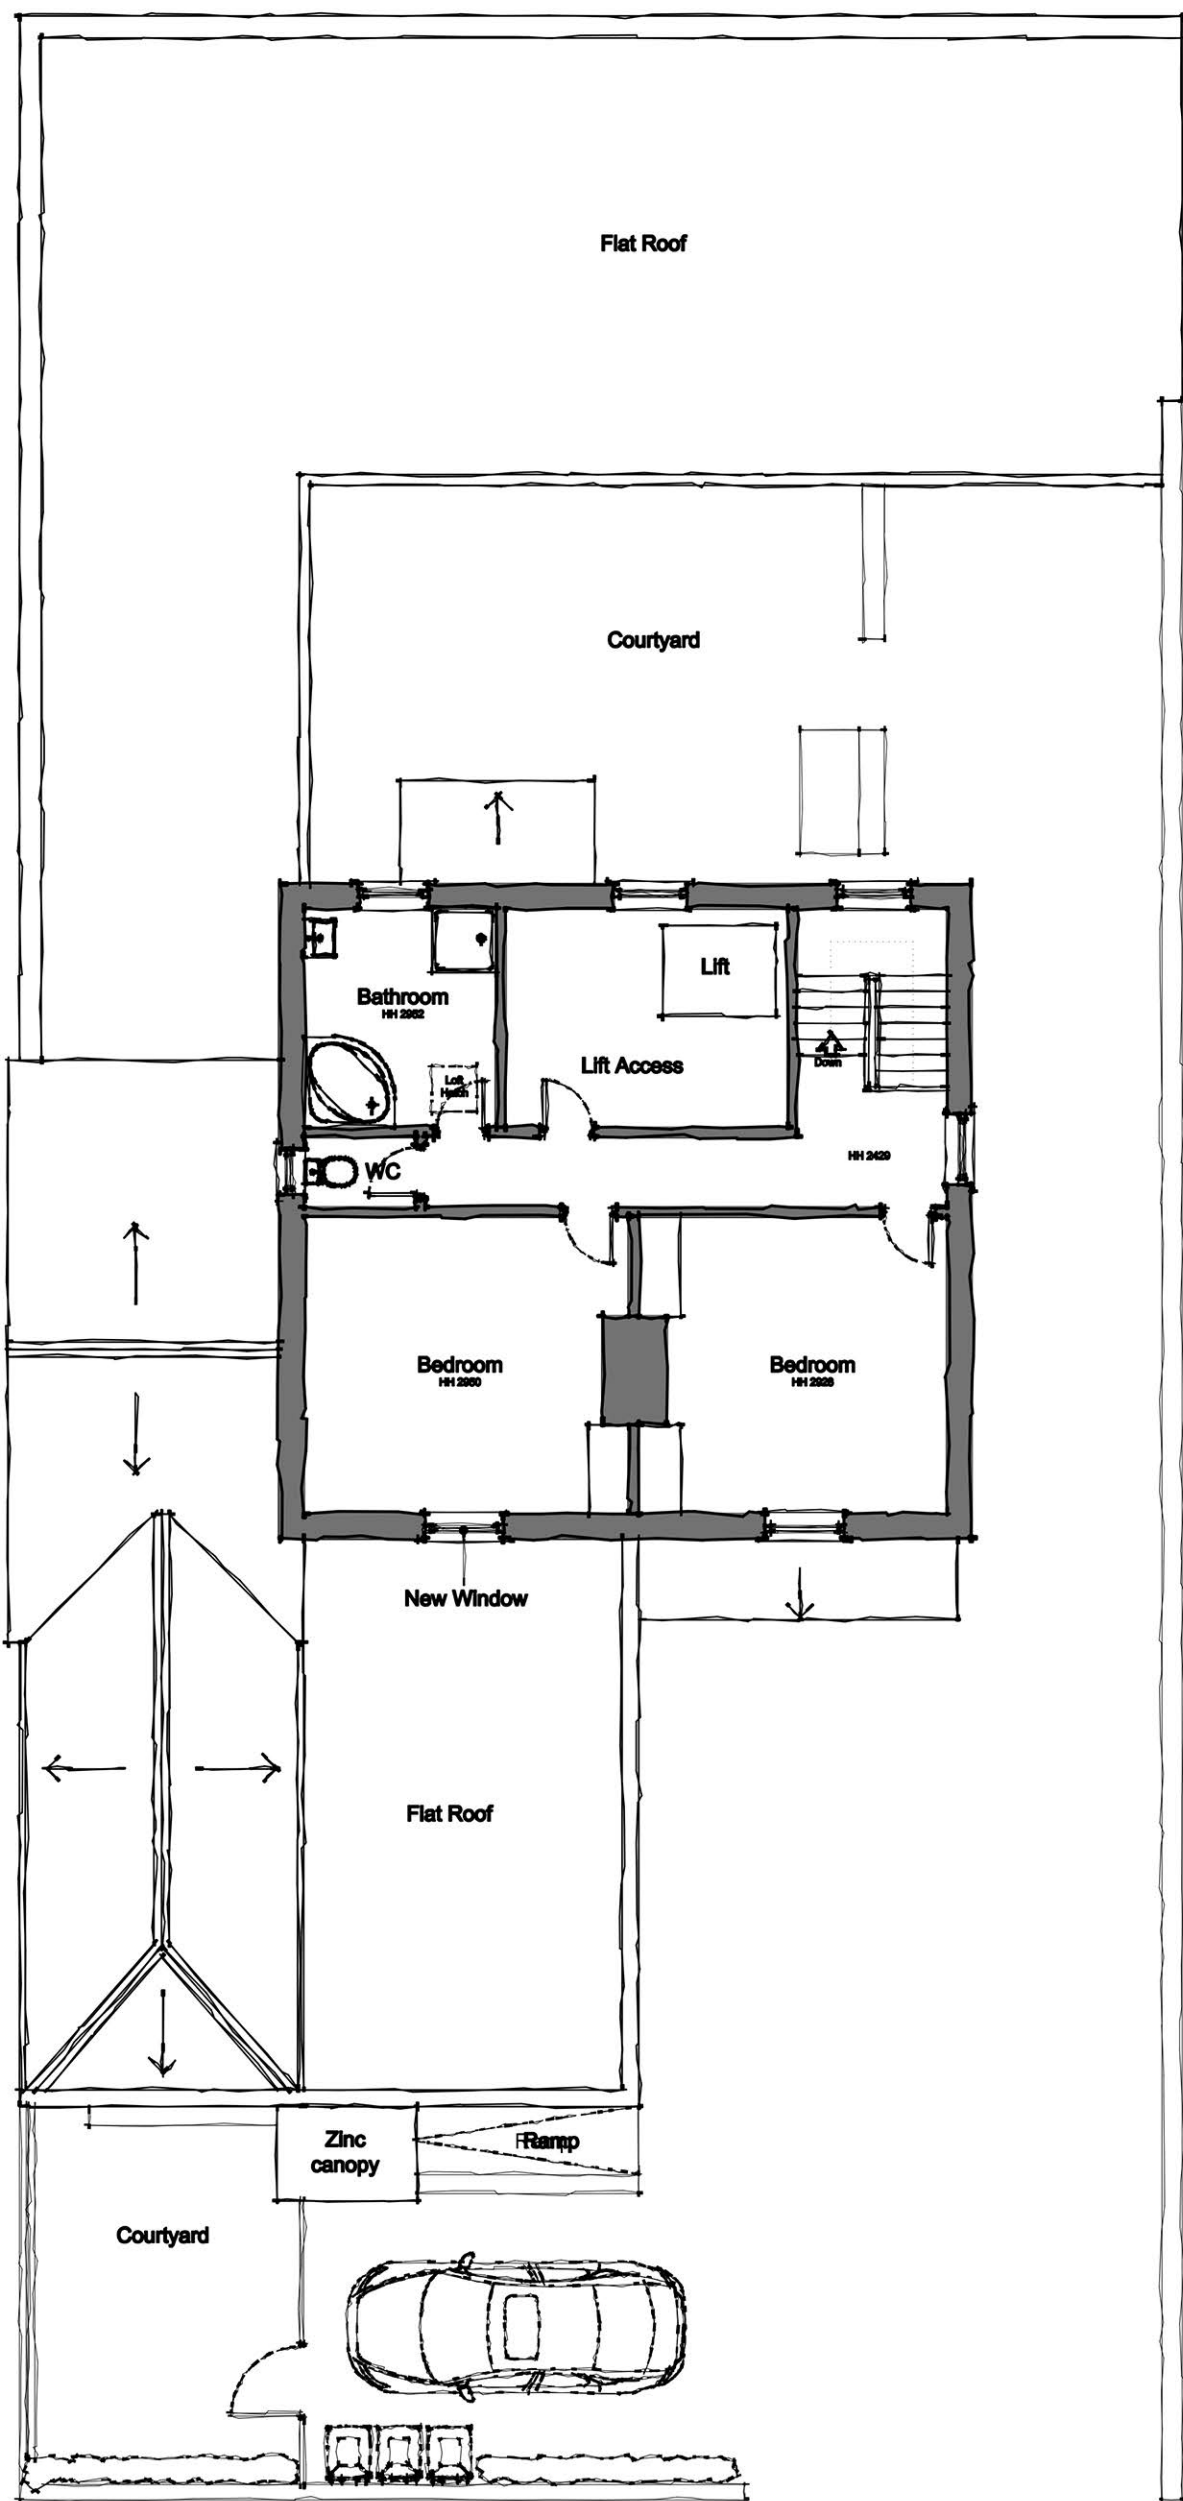
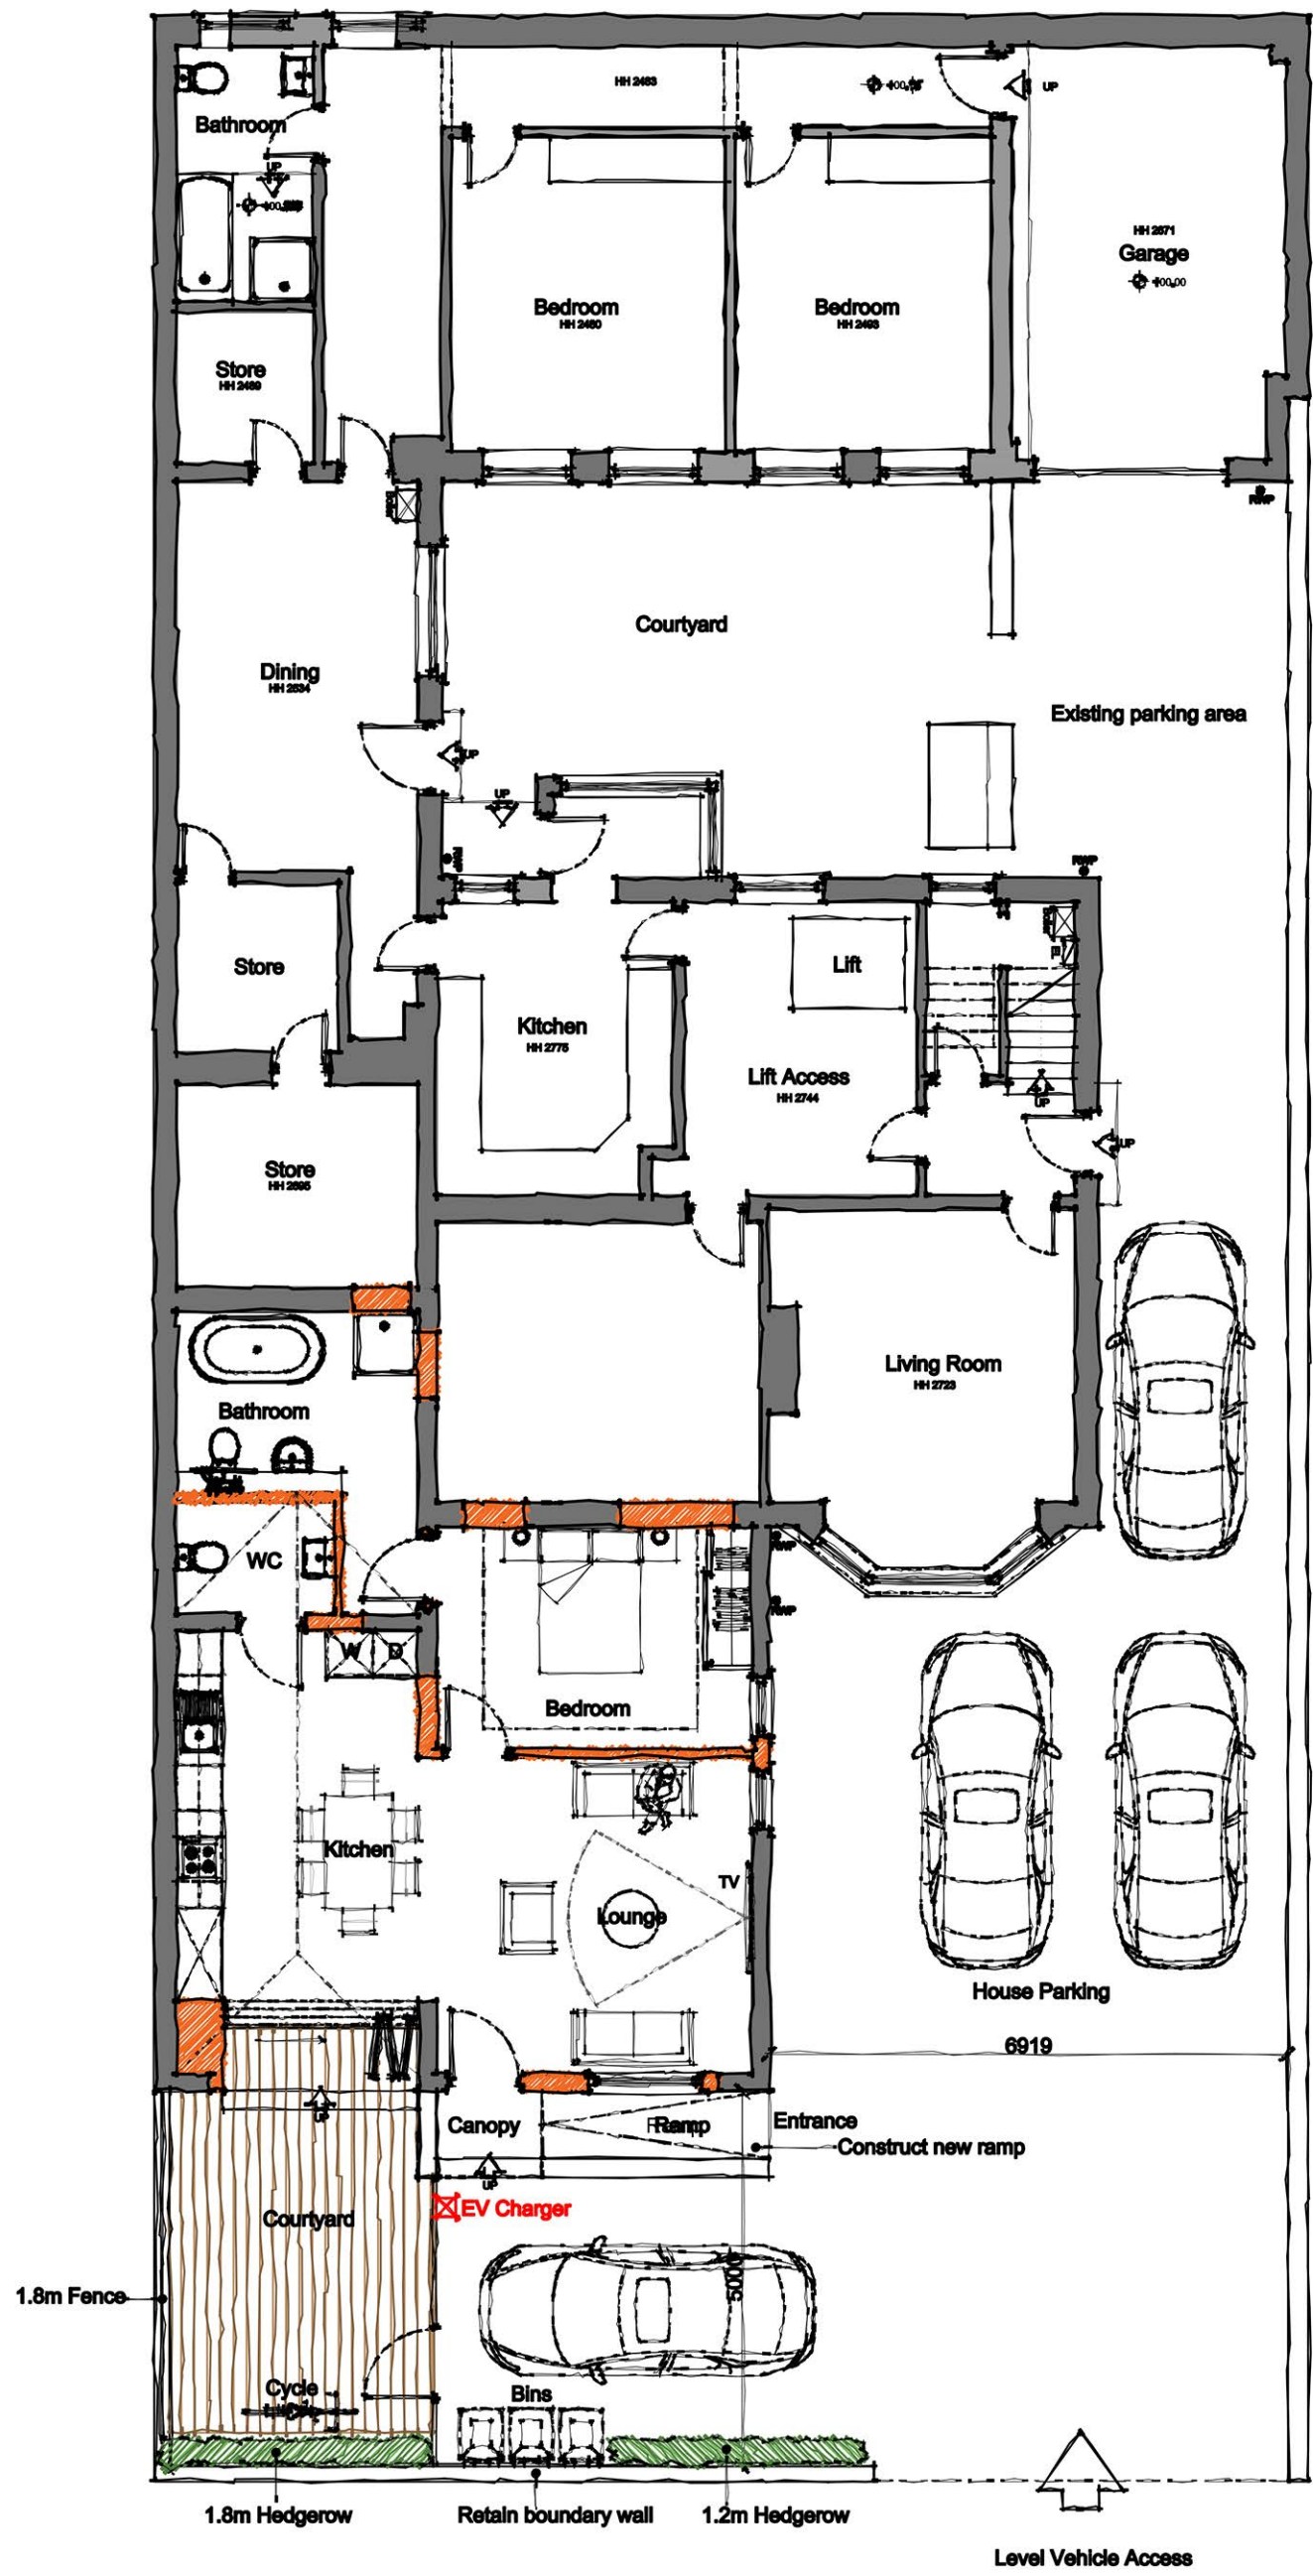
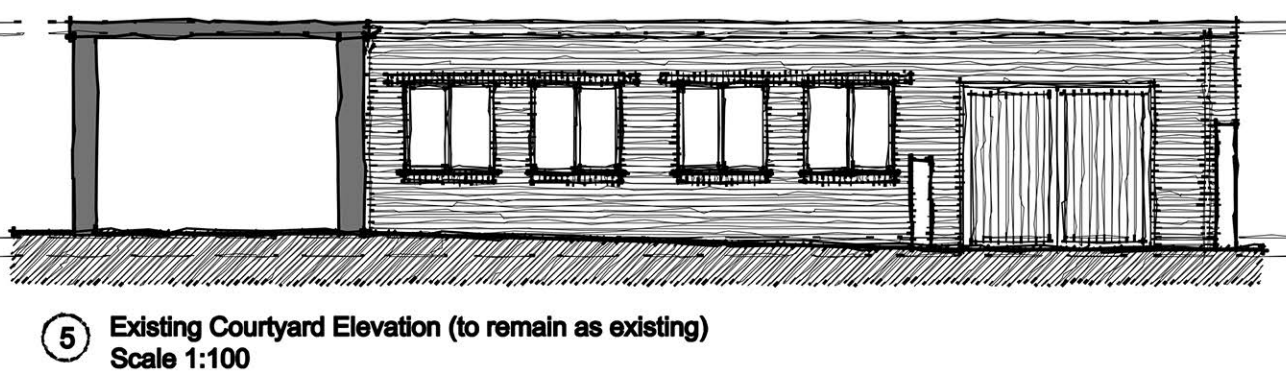
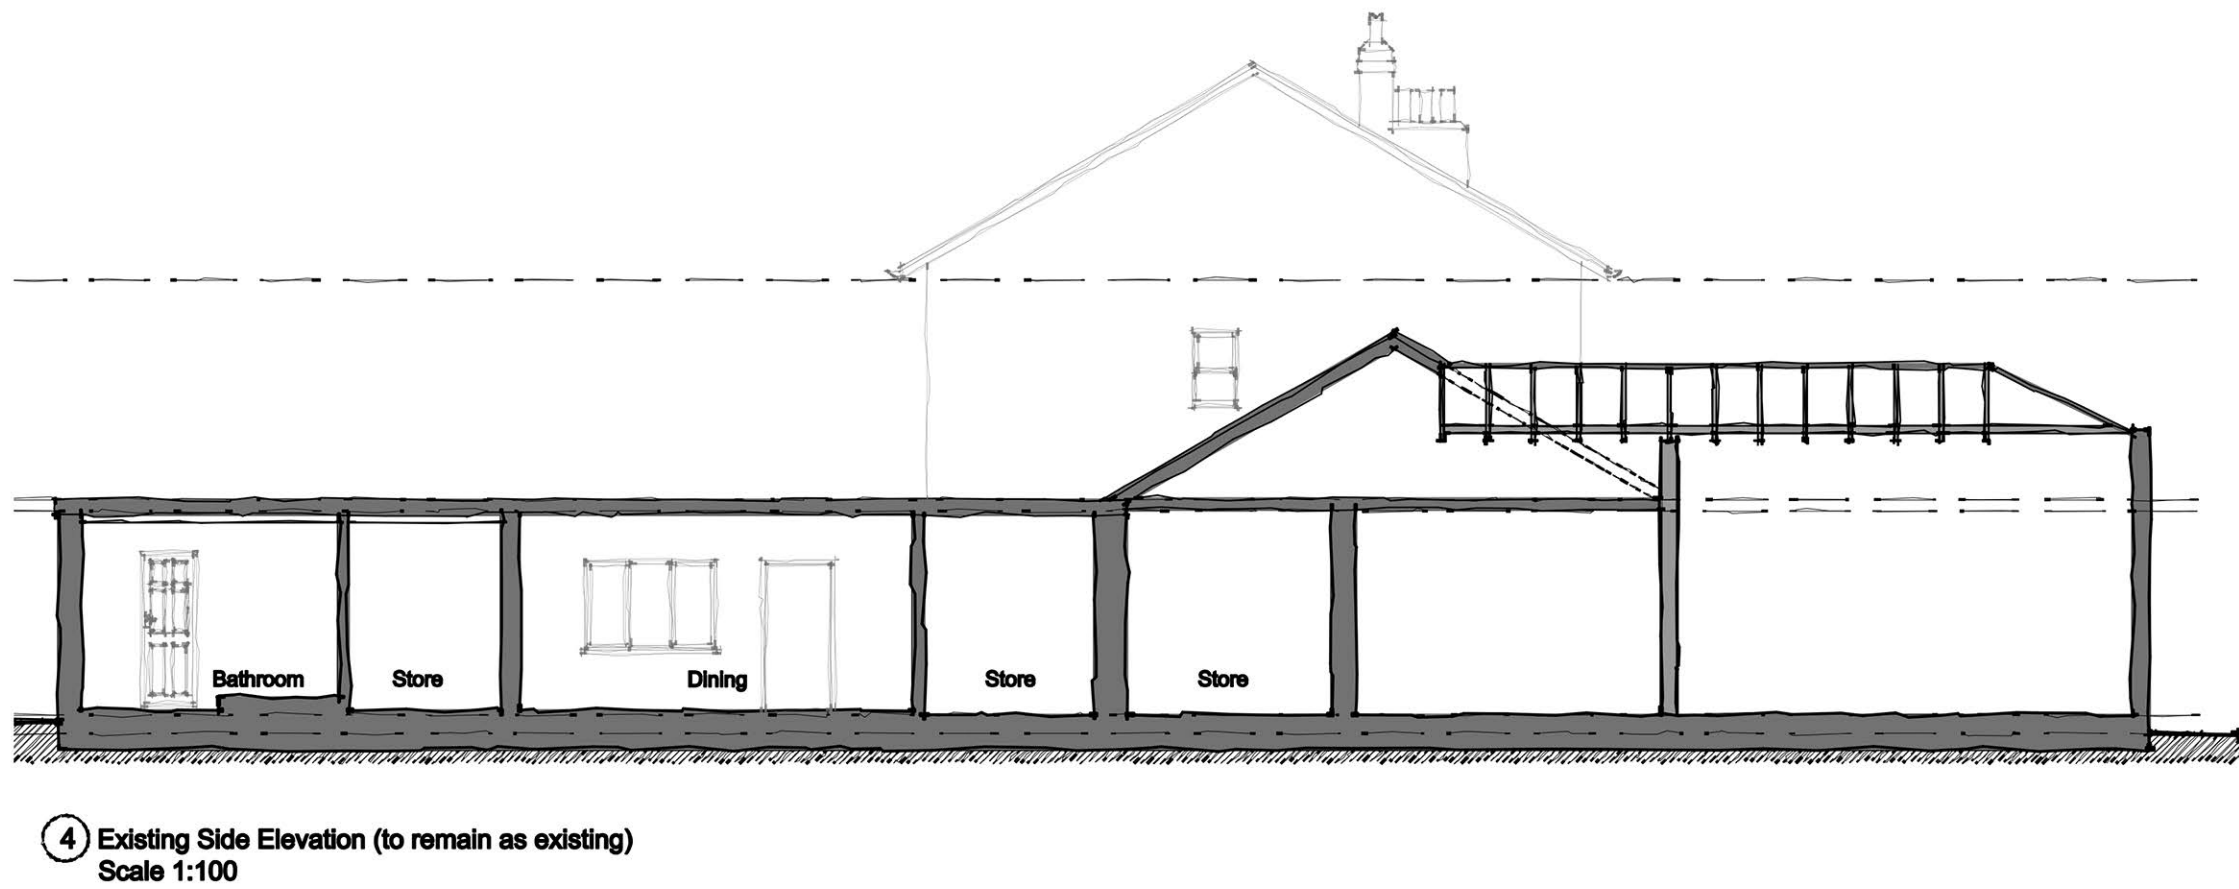
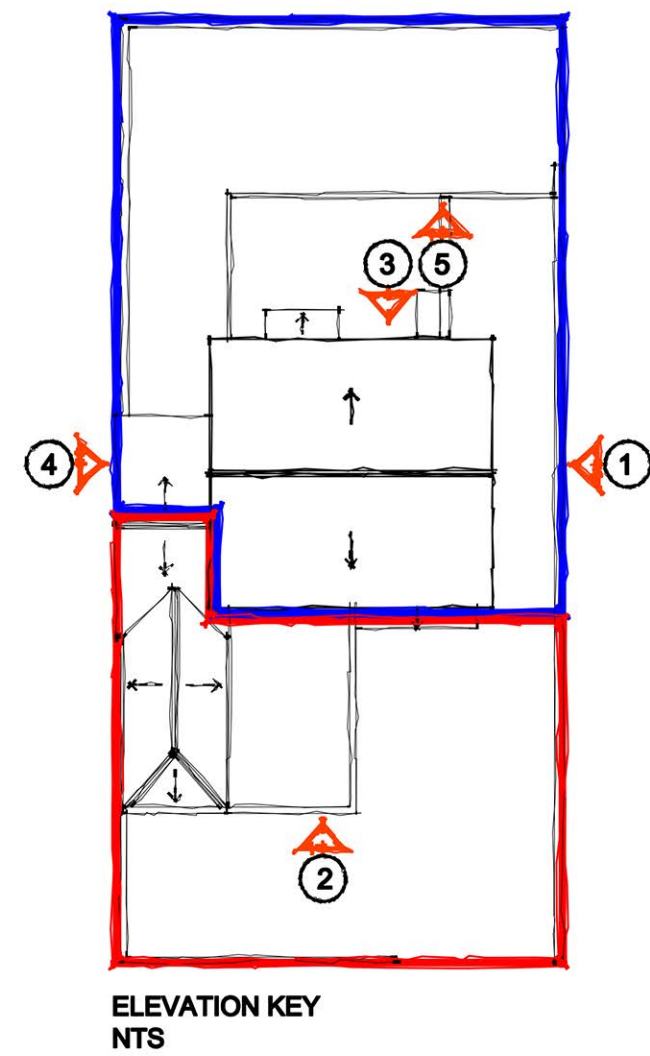
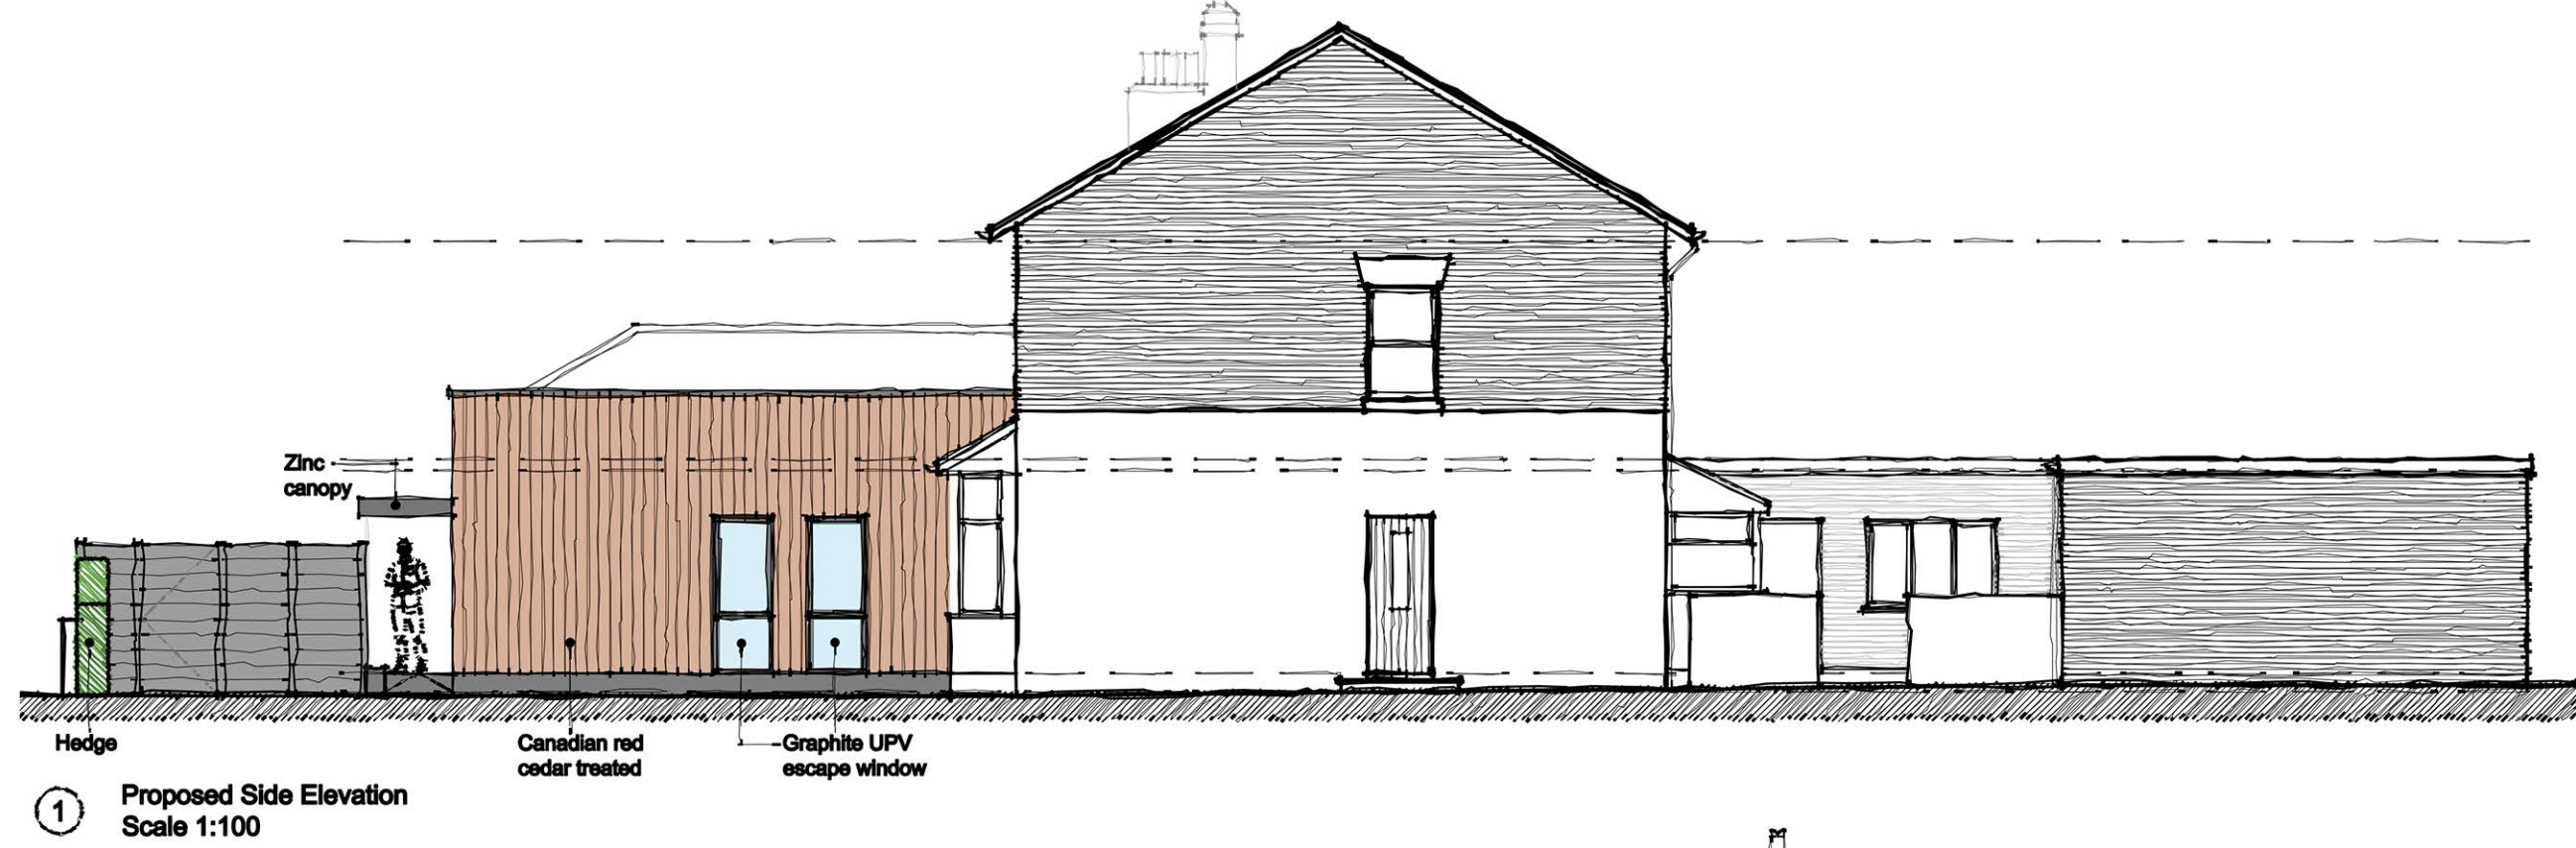


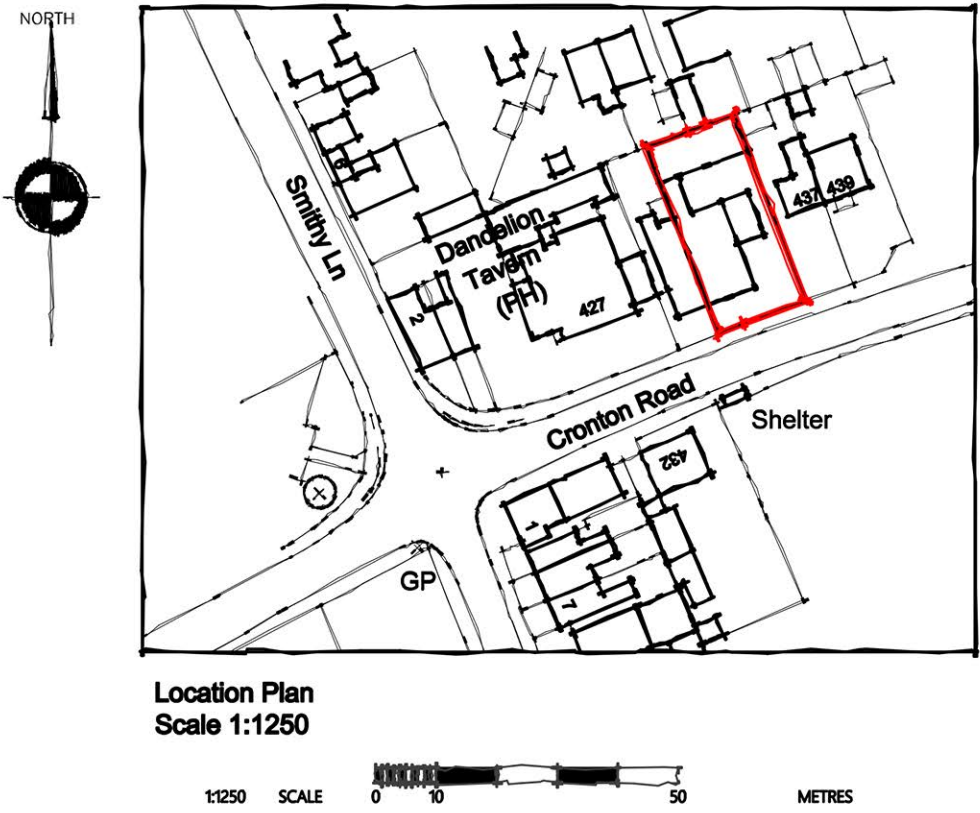

RA
Revival Architecture

revivalarchitecture.co.uk 0151 702 6700

The contractor is requested to check all dimensions before work is put in hand. Any discrepancies within the drawing should be reported prior to commencement of works.

This drawing is copyright and remains the property of Revival Architecture Ltd. This drawing must only be used for the purpose for which it is supplied and its contents must not be reproduced for any purpose without written permission.

Project:	433-435 Cronton Road
Client:	TBC
Title:	Proposed Plans and Elevations
Date:	02.08.24
Drawn:	SRD
Check:	SRD
Scale@A1:	1:100
Revision:	-
Status:	Planning

Drawing Number:
2036-RA-XX-XX-DR-A-0100