


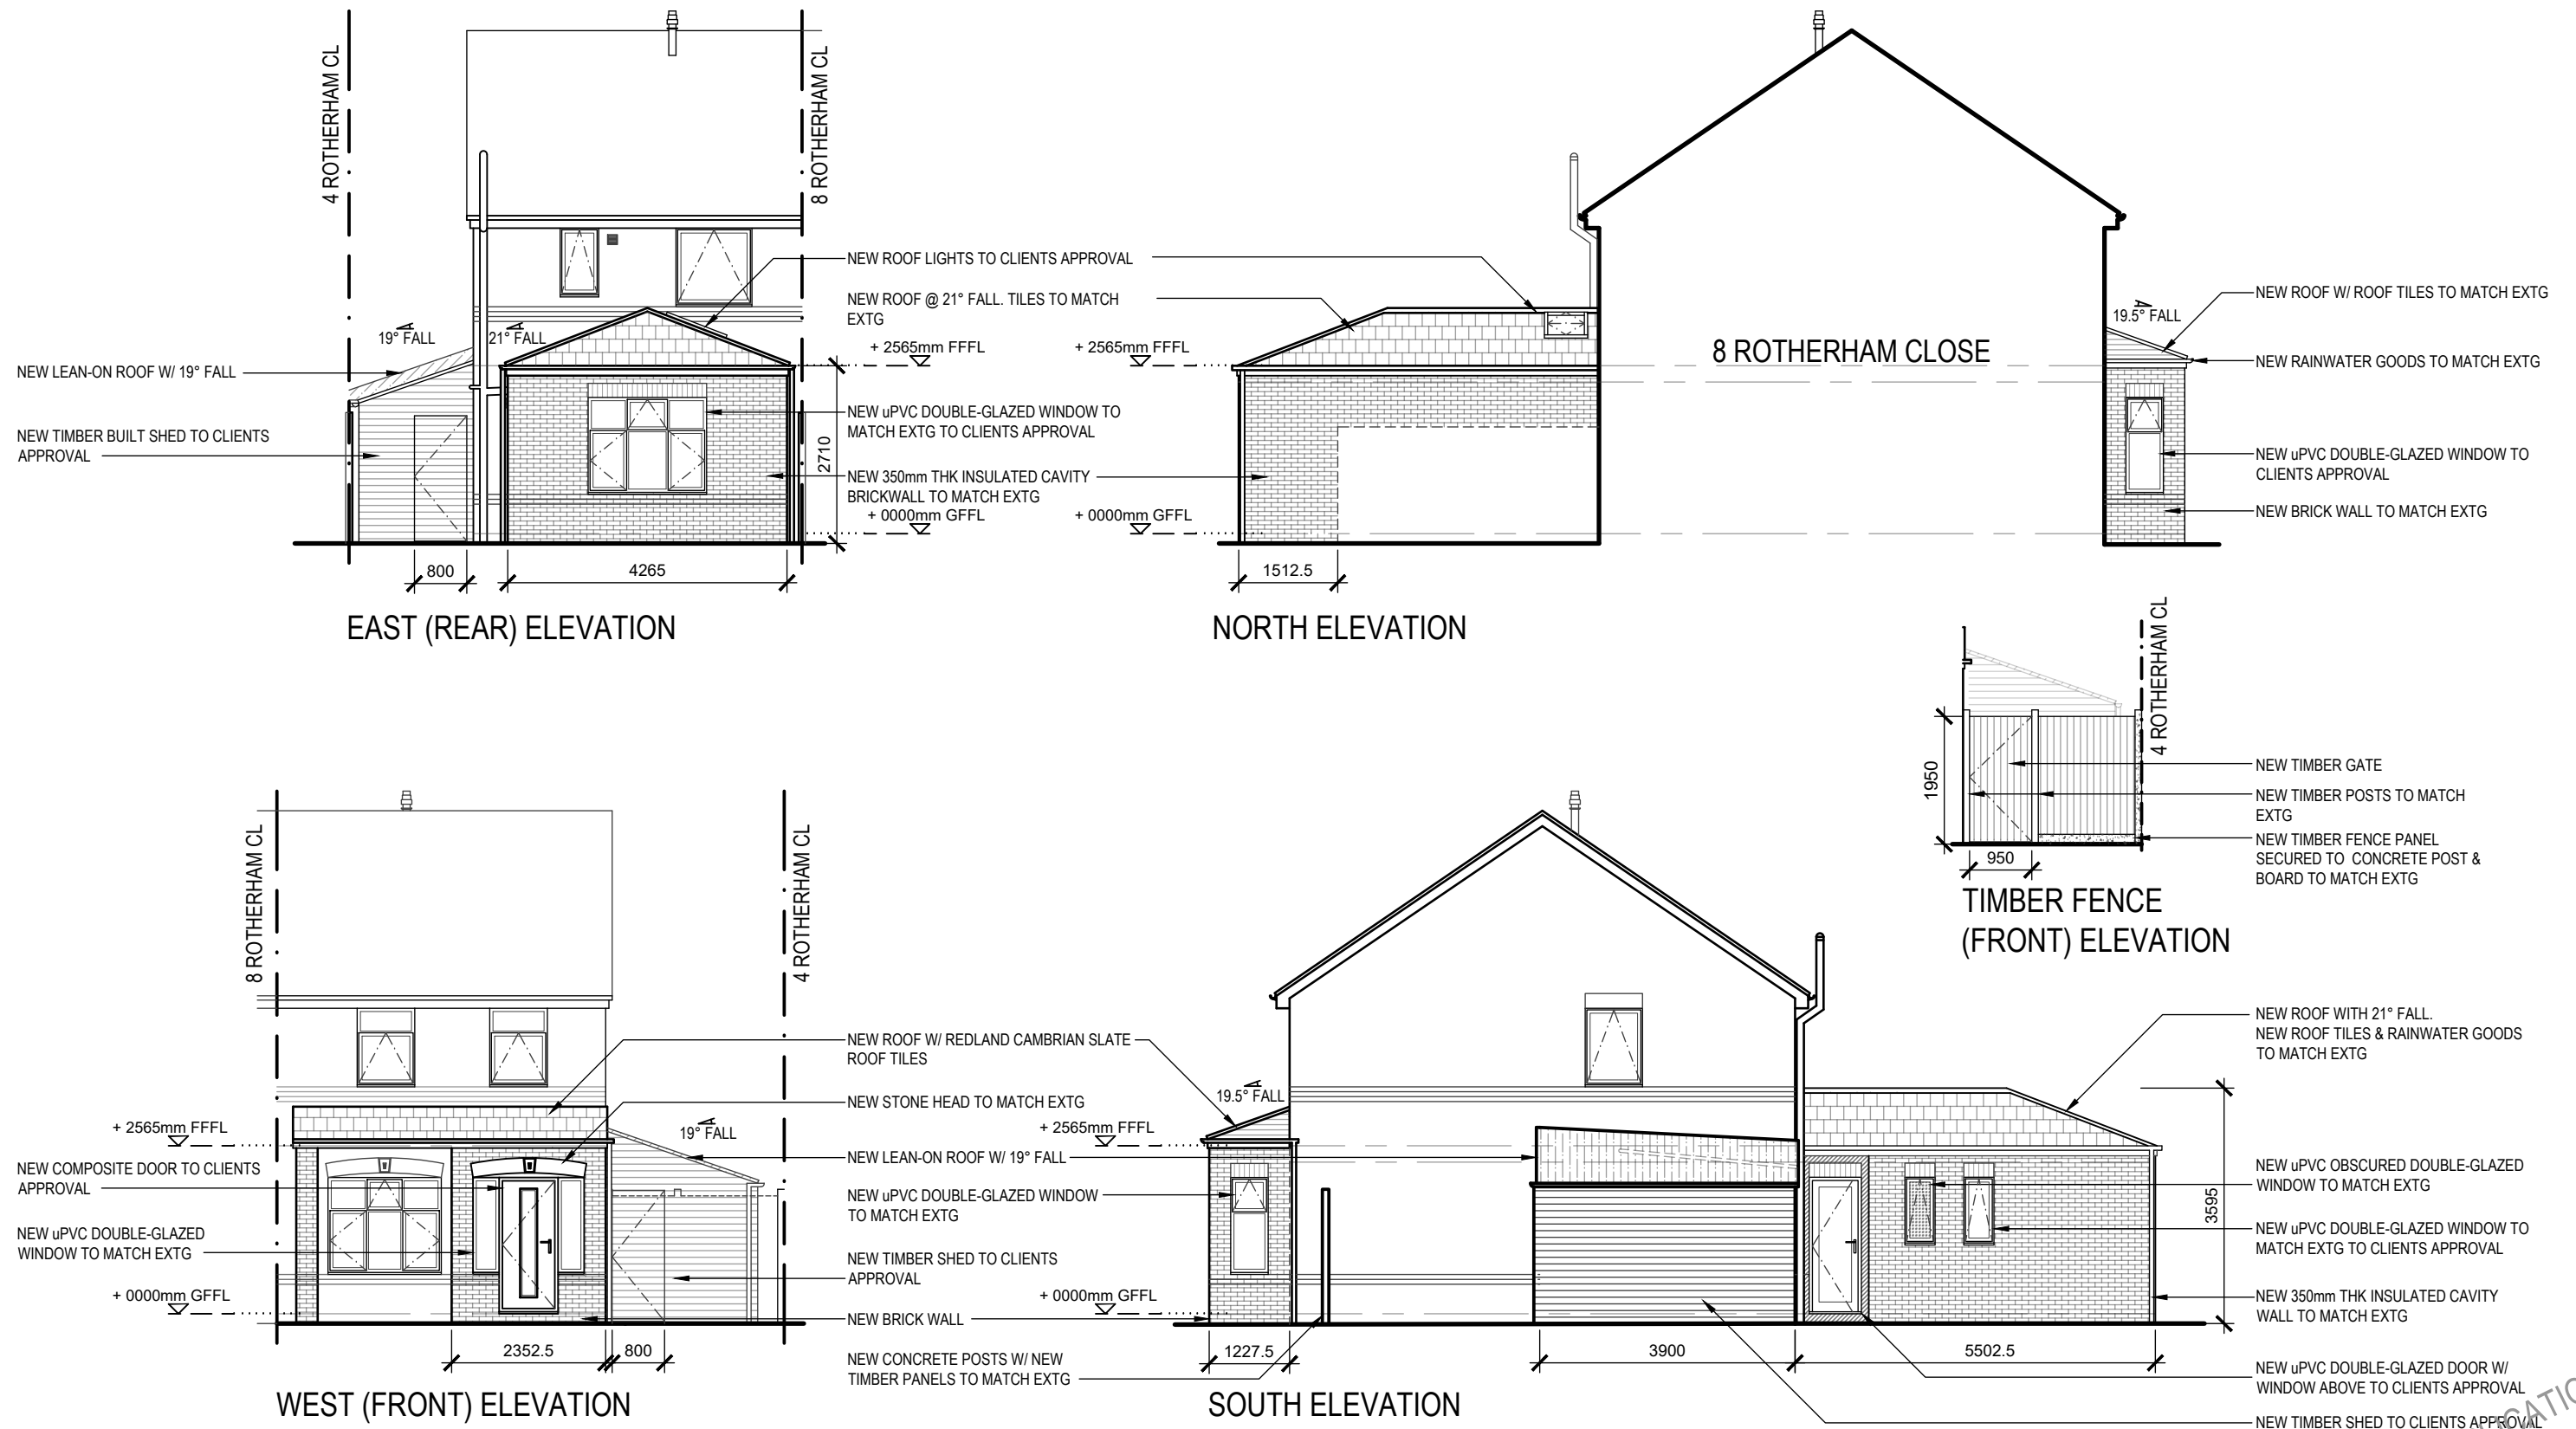

Copyright: All rights reserved. This drawing must not be copied, transmitted or disclosed to any third party or unauthorised person without prior permission of ArchiTeh Ltd. This drawing is to be read in conjunction with all other relevant drawings prepared by consultants and sub-contractors. All dimensions must be checked on site. Report any discrepancies to the Architect.

Rev:	Description:	Date:	Rev:	Description:	Date:	Project Name:	Drawing Title:	ArchiTeh Ltd. Bridge Chapel Centre Heath Road Liverpool L19 4XR +44 (0)151 345 1810			
A	Prior Approval Application	21/10/22	E	as per request by LPA	15/11/22	HOUSE EXTENSION & ALTERATIONS 9 ROTHERHAM CLOSE HUYTON L36 7RP	PROPOSED ELEVATIONS				
B	Planning Application	01/11/22		Reduce depth of rear extension by 450mm &	04/01/23						
C	Edge site boundary with solid red line & omit "must not be scaled" included shed on to elevations as per request by LPA	11/11/22		& length of shed by 1300mm							
D	Amendmended timber gate & fence elevation										
							Scale: 1:100@A3	Drawn by: RW	Project No.: HE22-28	Drawing No.: AG(00)05	Rev. E
							Date: 29/09/2022	Check by: ET			