


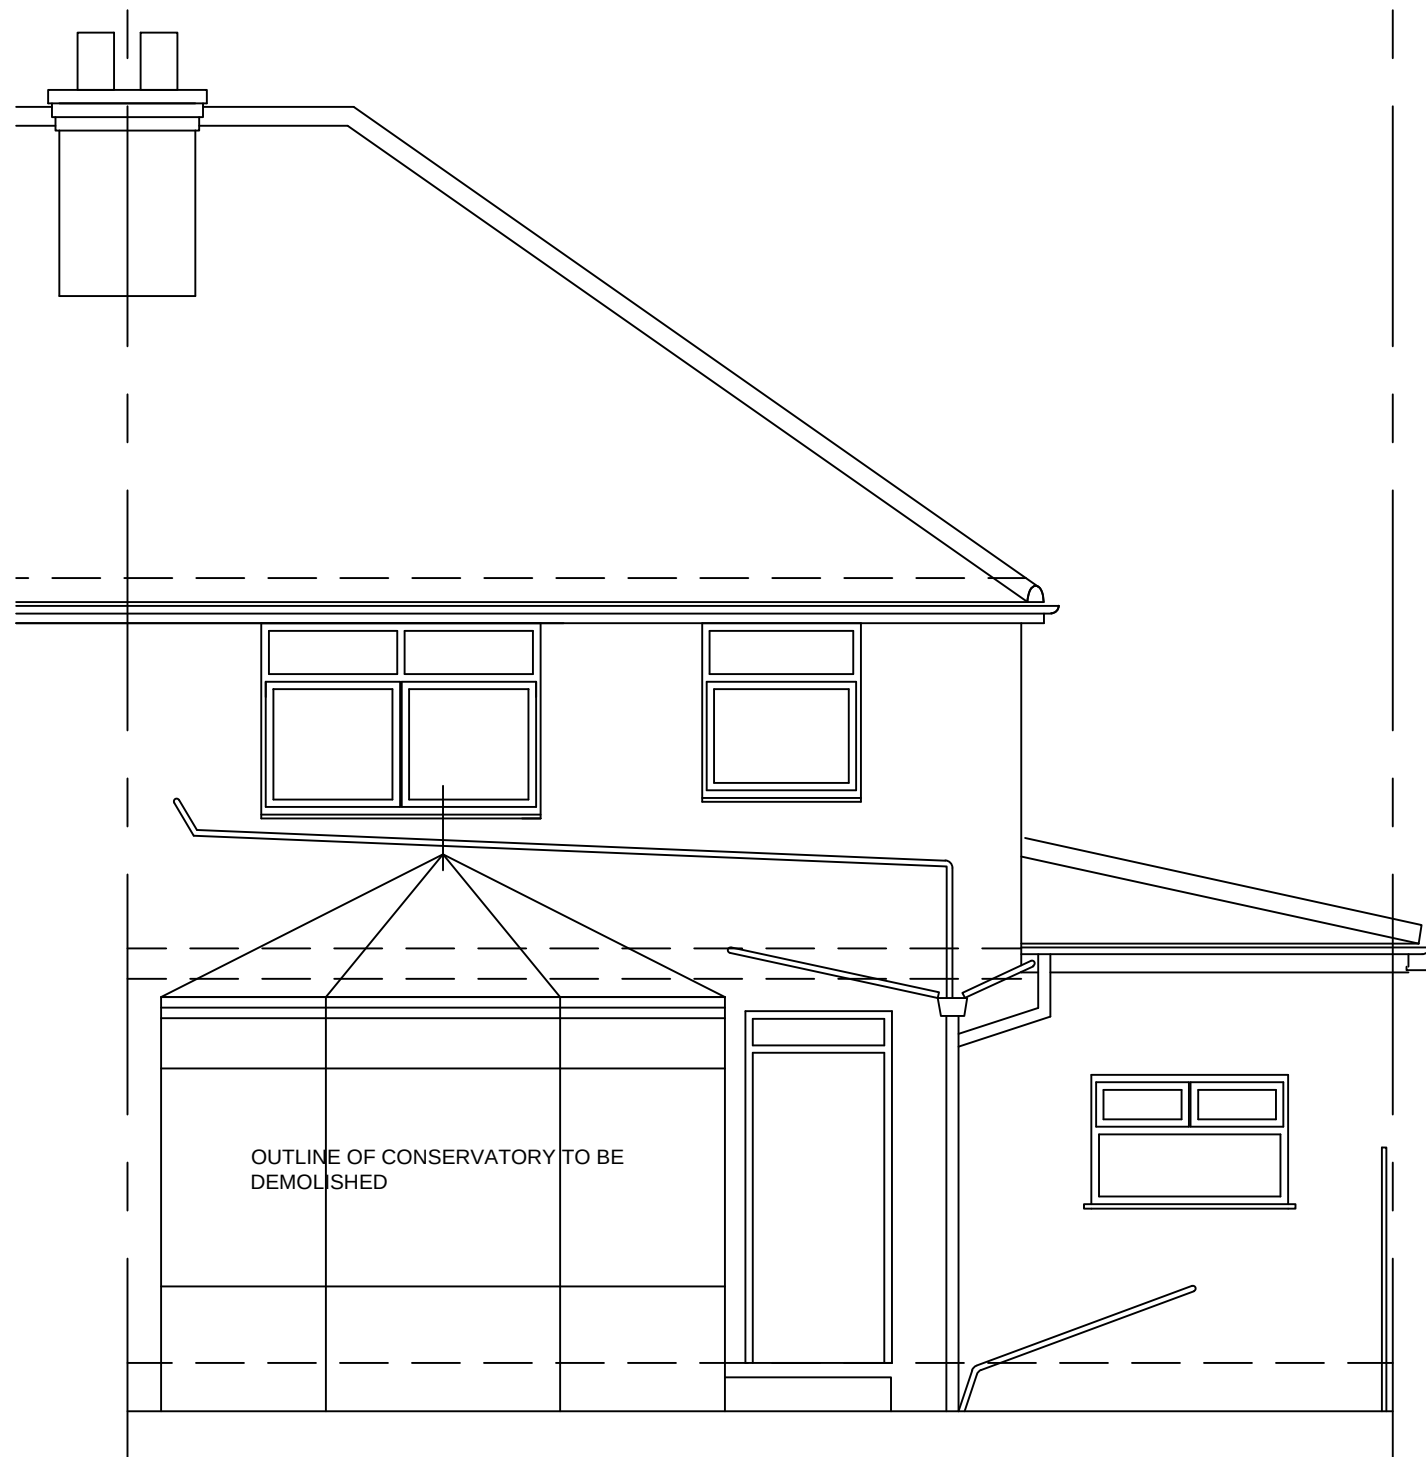

EXISTING REAR
ELEVATION



EXISTING FRONT
ELEVATION

0 3M

PROPOSED 2 STOREY SIDE EXTENSION
& SINGLE STOREY REAR EXTENSION
64 THINGWALL HALL DRIVE
LIVERPOOL L14 5PF

SCALE 1=50
APR 2024
DRG No2A

1-50 @ A3