


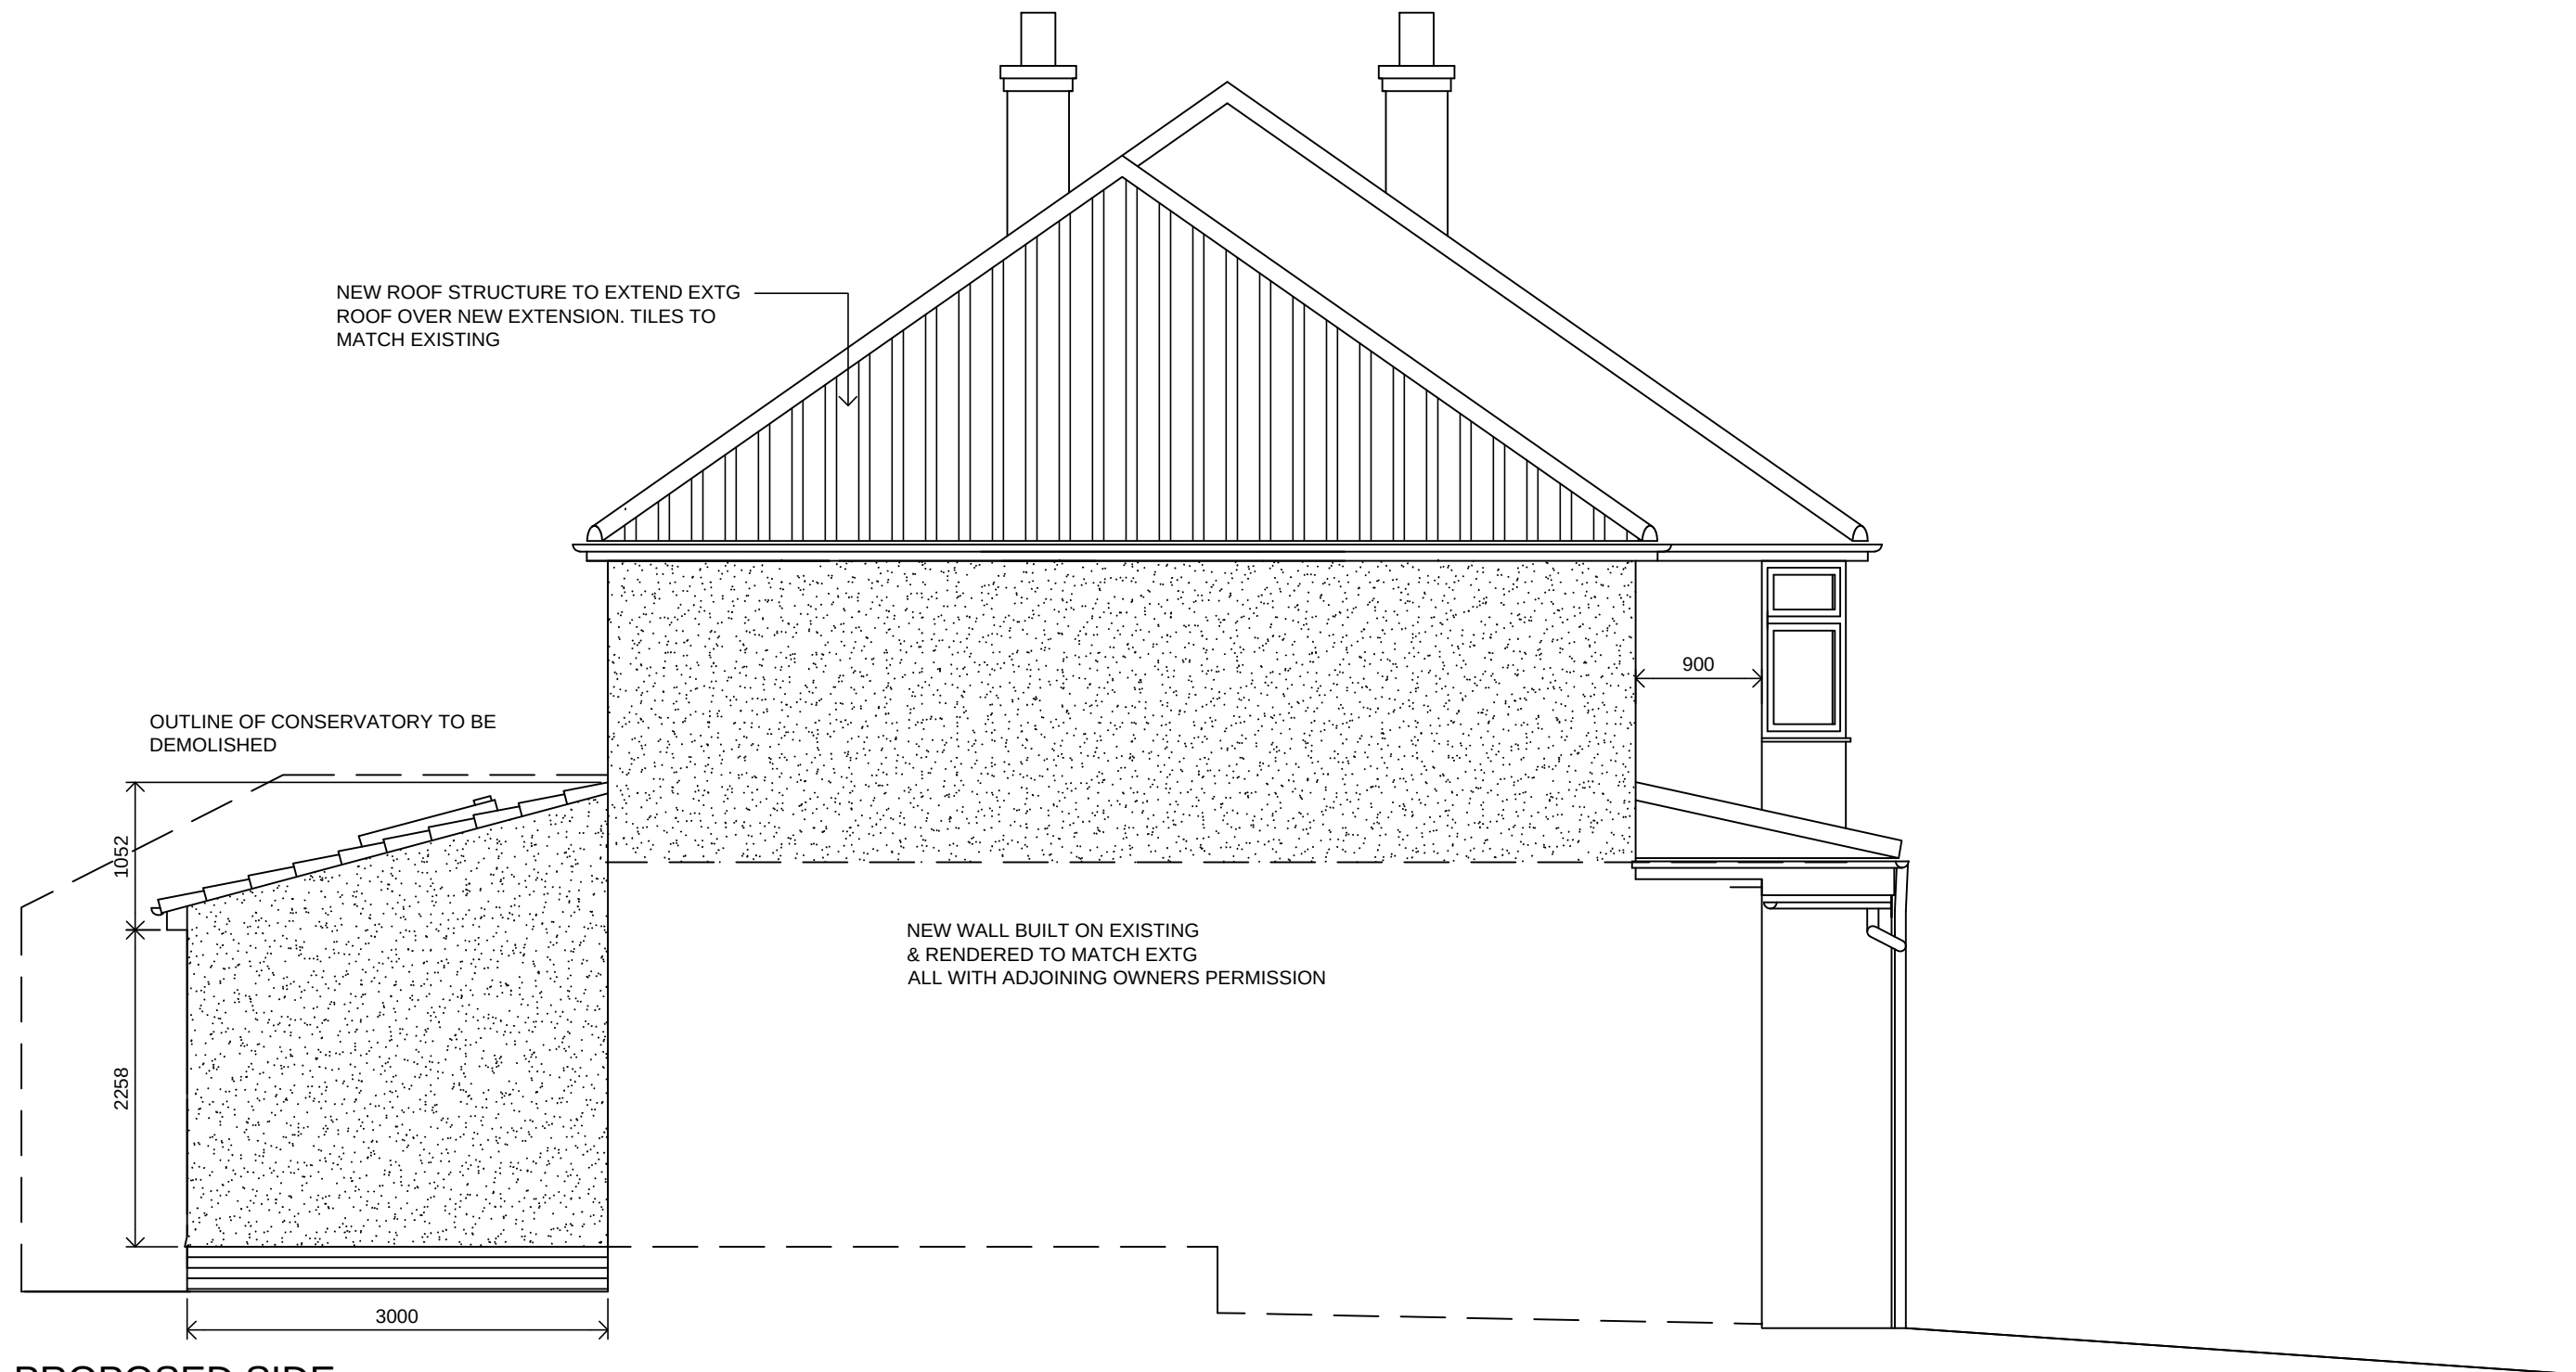

PROPOSED SIDE
ELEVATION FACING No 66

0 3M

PROPOSED 2 STOREY SIDE EXTENSION
& SINGLE STOREY REAR EXTENSION
64 THINGWALL HALL DRIVE
LIVERPOOL L14 5PF

SCALE 1=50
MAY 2024
DRG No7C

1-50 @ A3