


Berryhill Avenue

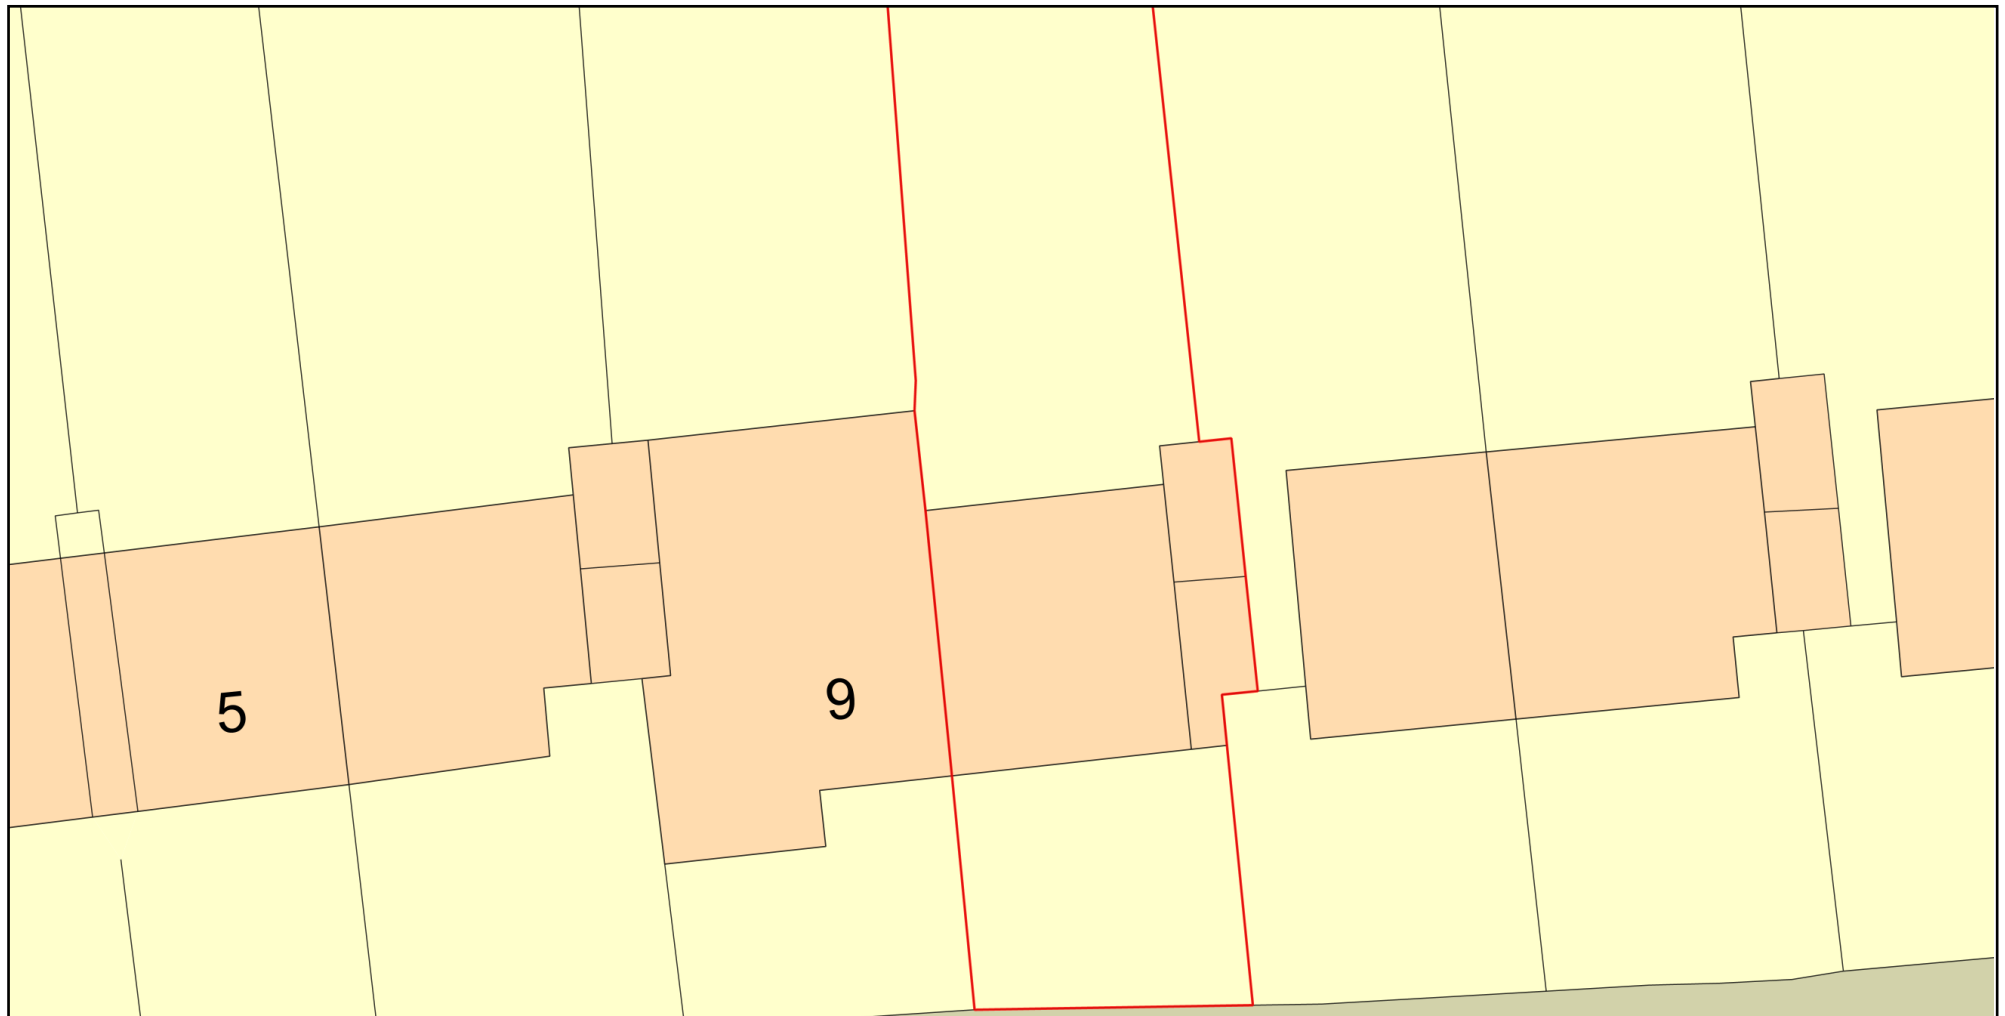

0 10
Metres



Plan Produced for: Knowsley Council

Date Produced: 19 Apr 2023

Plan Reference Number: TQRQM23109172916336

Scale: 1:200 @ A4

© Crown copyright and database rights 2023 OS 100042766

