


Scale bar for main drawing

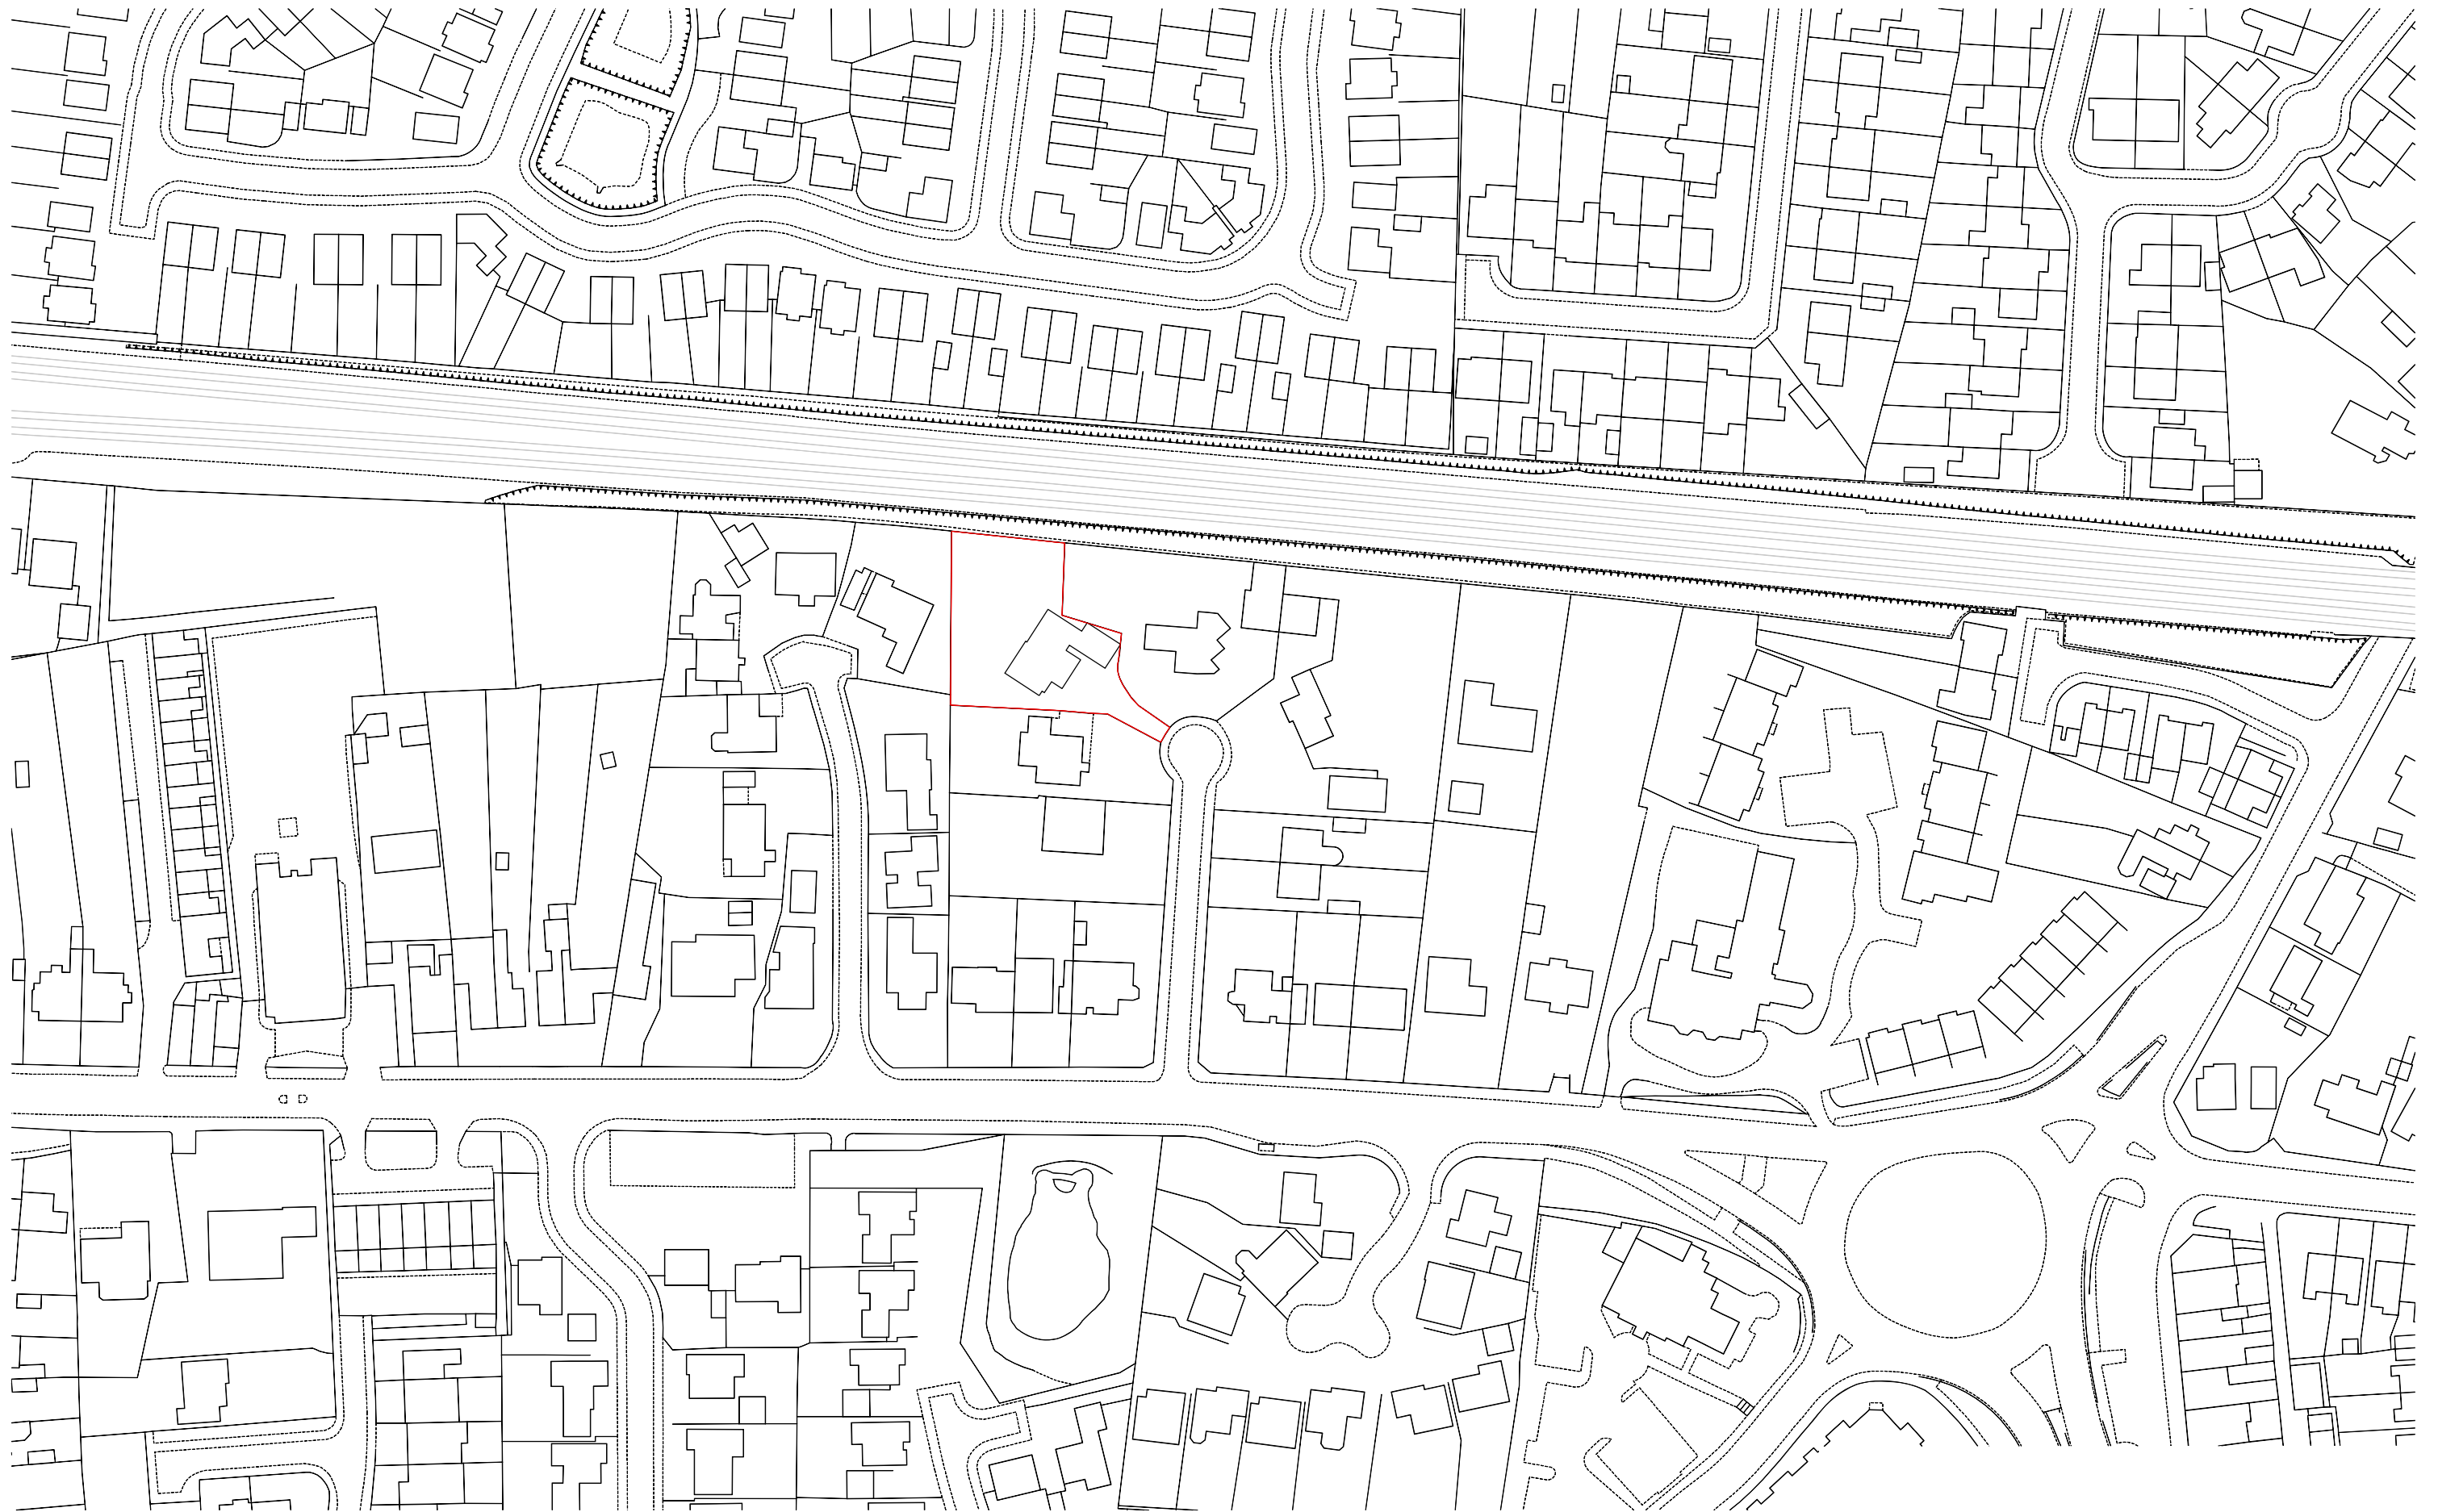

Site Boundary

Project: **3 Roby Mount Avenue**

Location Plan - date: 2.3.2022

1:1250 @ A3