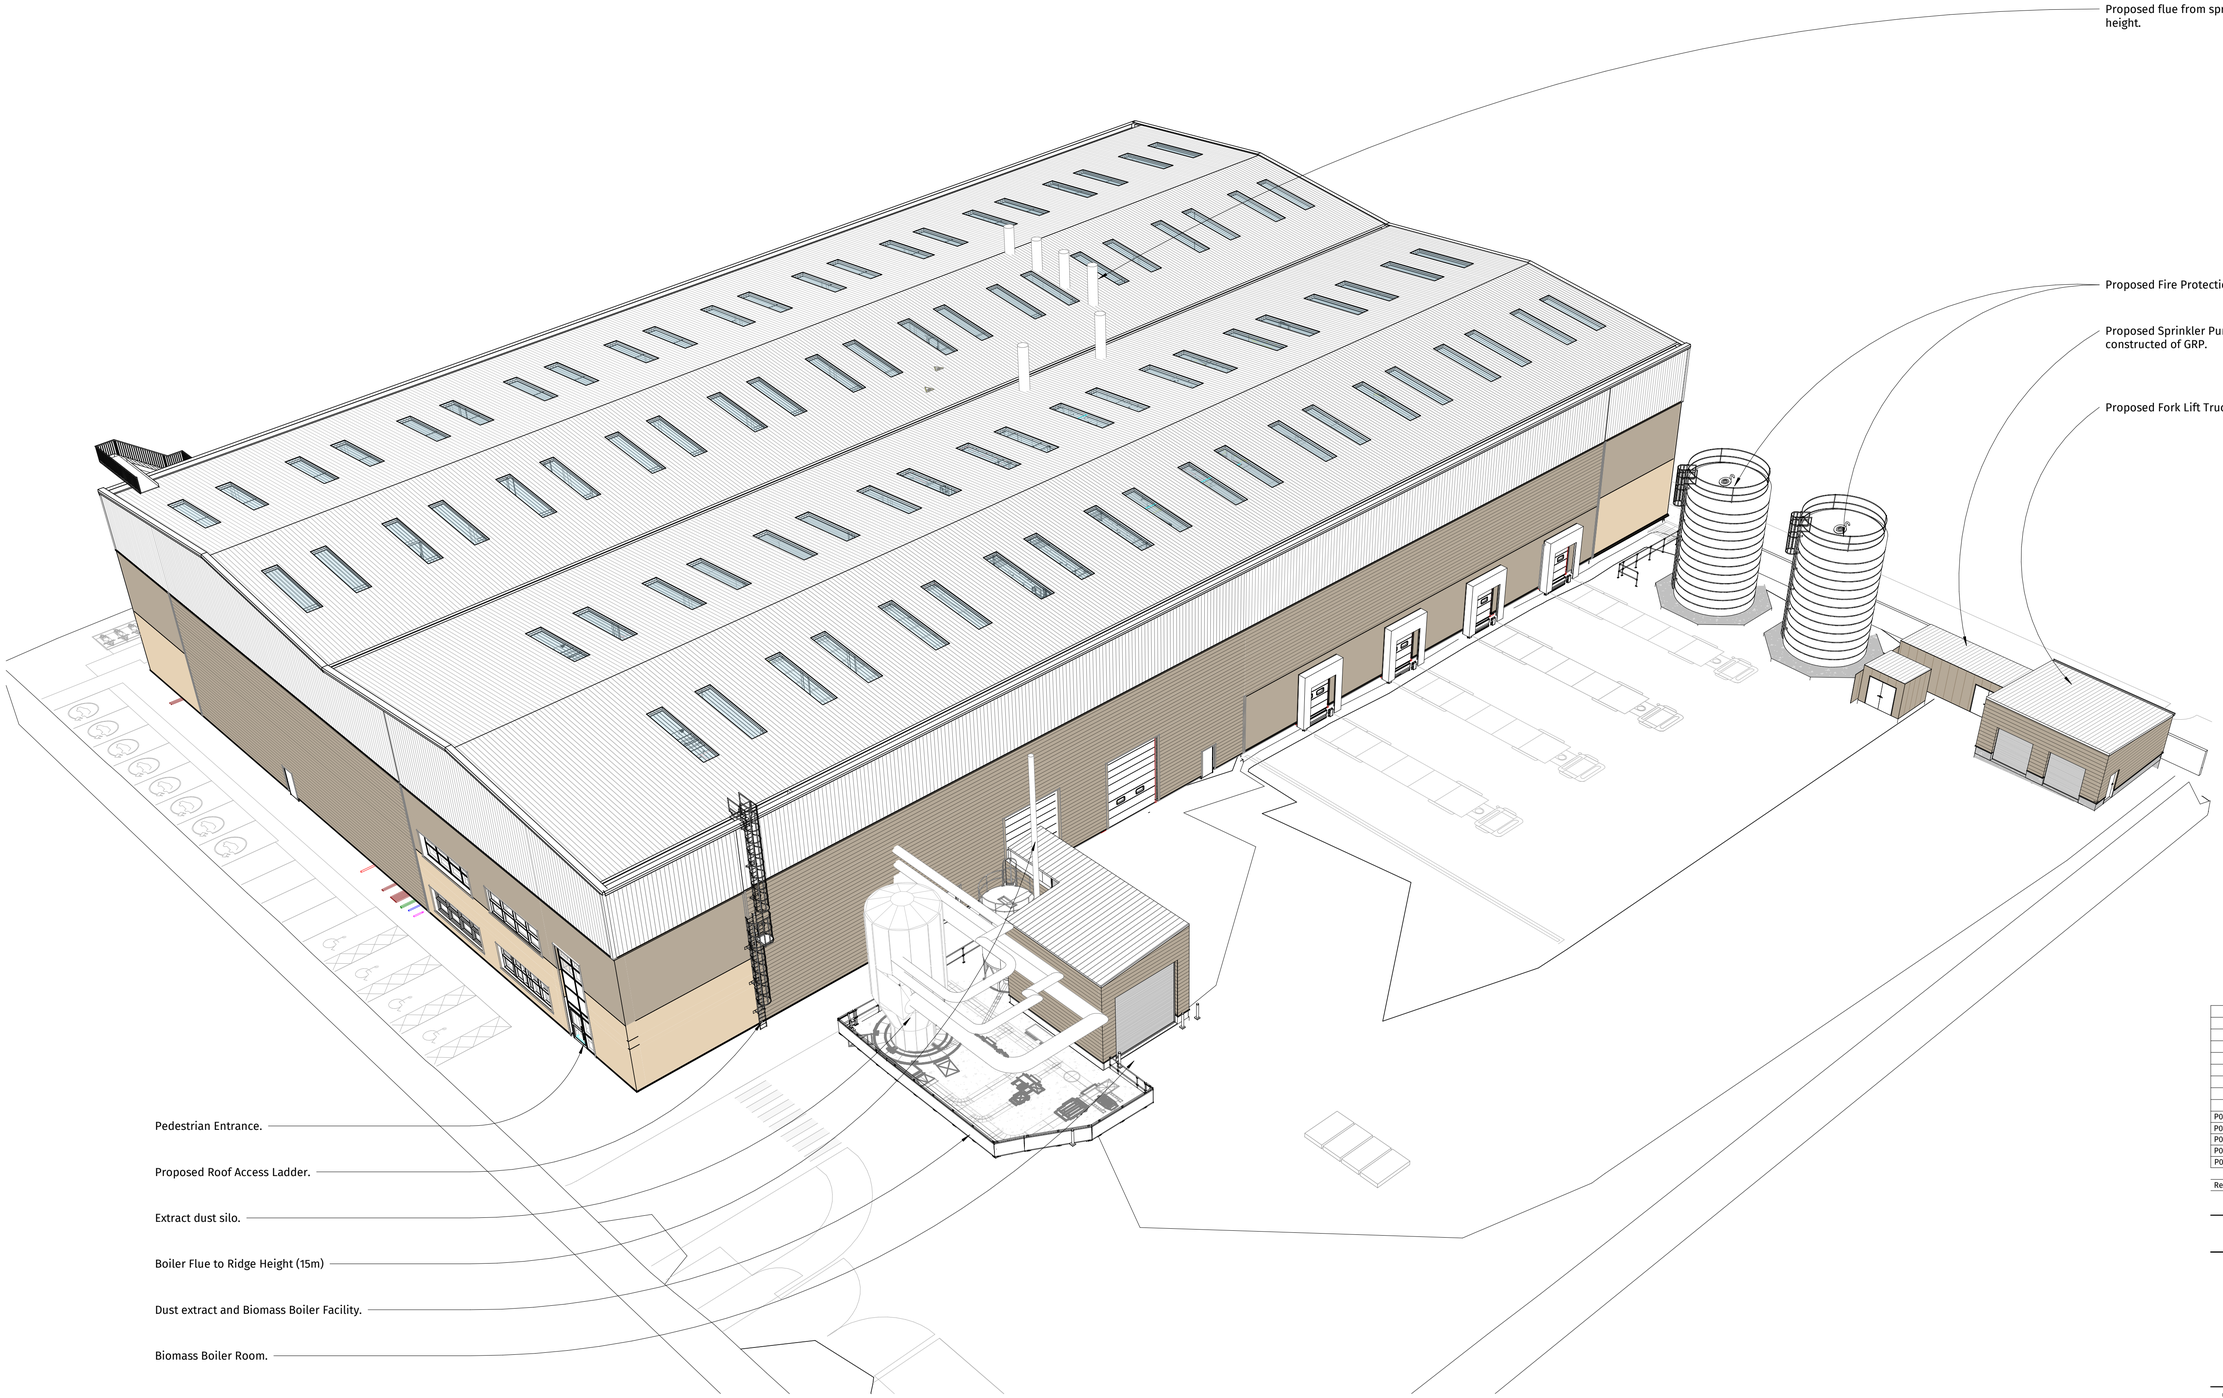

1 | Aerial Perspective

SCALE:

Rev	Date	Description	By	Chk
P05	09.06.26	SPRAY FLUES ADDED	KC	CY
P04	13.05.26	ISSUED FOR CONSTRUCTION	KC	CY
P03	30.04.26	NOTE UPDATED		
P02	09.04.26	ISSUED FOR APPROVAL	NP	CY
P01	31.03.26	ISSUED FOR COMMENT	NP	CY

PLANNING

DB3

GLASGOW

Studio 01, 2nd Floor, 124 St Vincent Street, Glasgow G2 5HF

Tel: 0141 353 1187 www.db3group.com

CLIENT

CDP Projects Ltd.

PROJECT

Project TONE

TITLE

Aerial Perspective as Proposed

CREATION DATE	SCALE @ A1	DRN	CHK	APP	SUIT
APRIL 2026		CM	CY	ER	A4

SHEET NO.

16367 - DB3 - B01 - ZZ - DR - A - 90112

PROJECT NO | ORIGINATOR | ZONE | LEVEL | TYPE | ROLE | NUMBER

REVISION

P05

© COPYRIGHT: ALL RIGHTS RESERVED.
THIS DRAWING MUST BE READ IN CONJUNCTION WITH ALL OTHER RELEVANT DRAWINGS AND INFORMATION.
ALL DIMENSIONS ARE IN MILLIMETRES UNLESS OTHERWISE INDICATED.
THE DRAWING OR INFORMATION MUST NOT BE USED FOR CONSTRUCTION UNLESS EXPRESSLY ISSUED FOR CONSTRUCTION.

DO NOT SCALE OFF DRAWINGS, USE DISPLAYED DIMENSIONS.

PLOT DATE 15/06/2026 12:55:31