


TAYLOR 371430321 - 1250



0 50
Metres

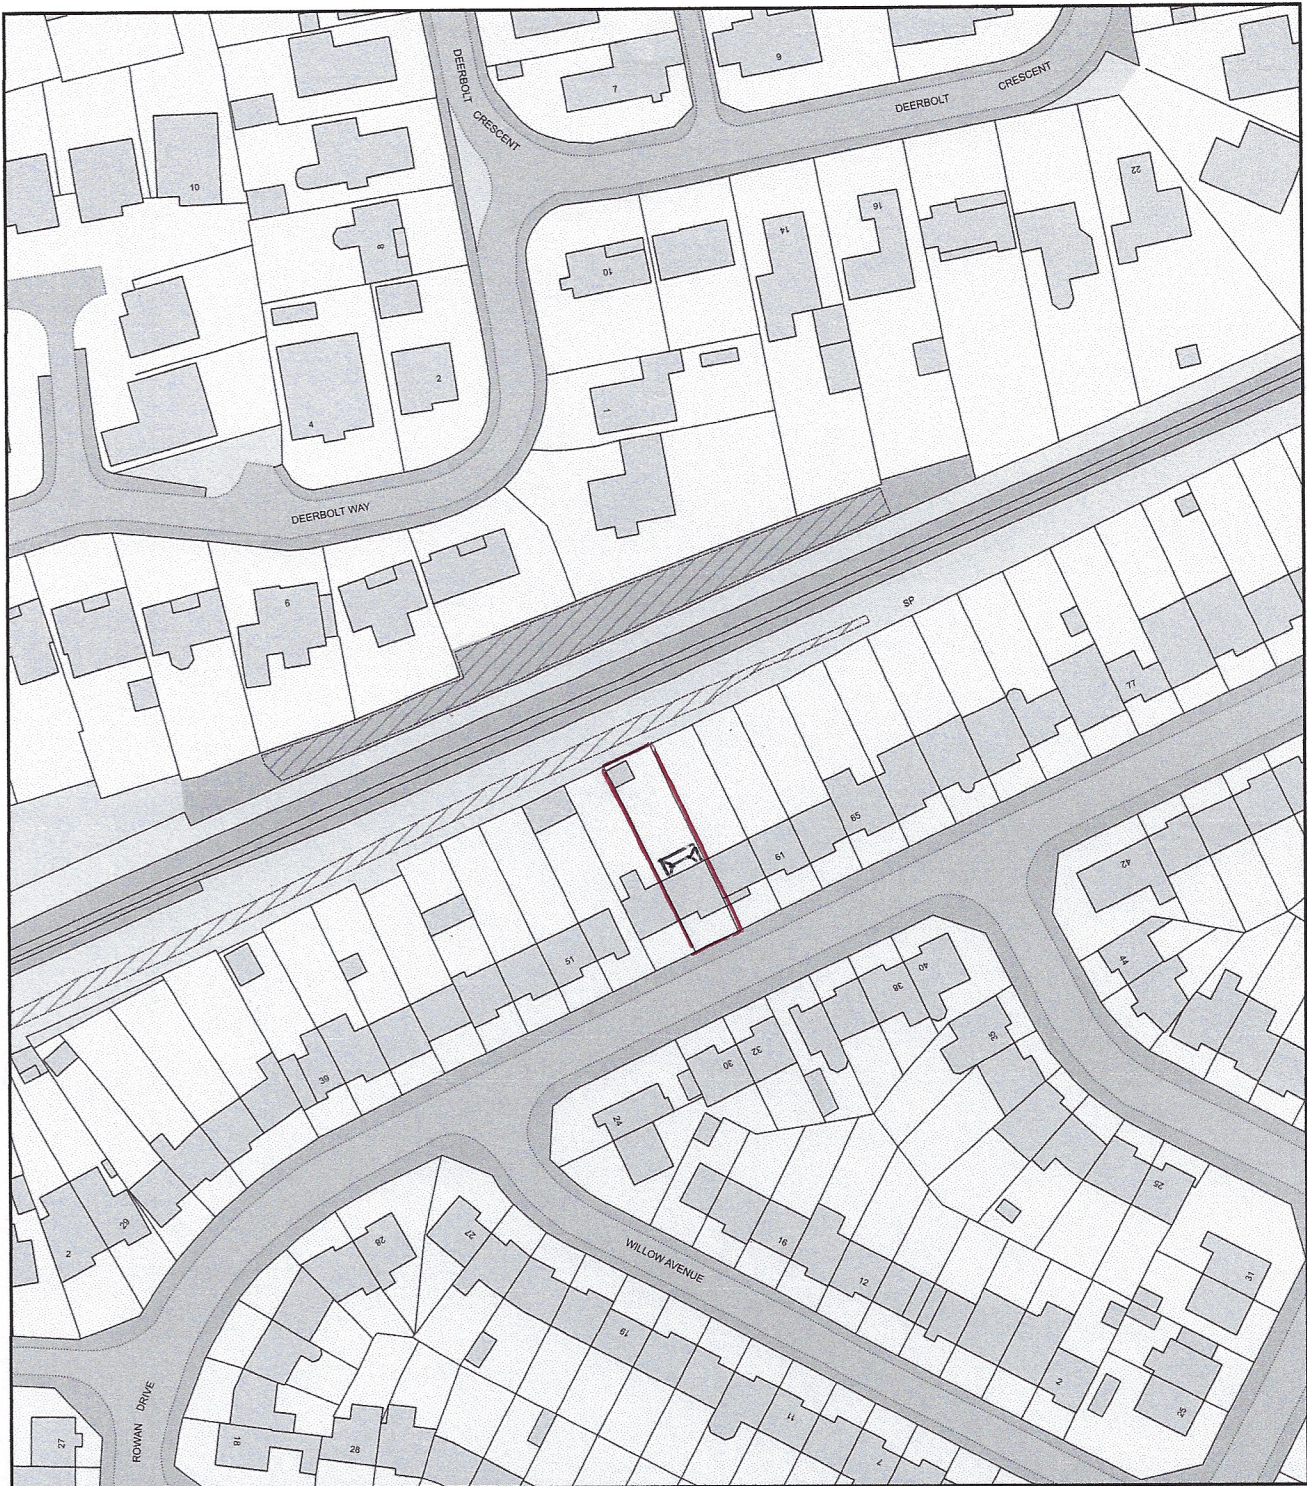


Plan Produced for: clearview home improvements

Date Produced: 30 Mar 2021

Plan Reference Number: TQRQM21089132729421

Scale: 1:1250 @ A4

TAYLOR 371430321 - 500

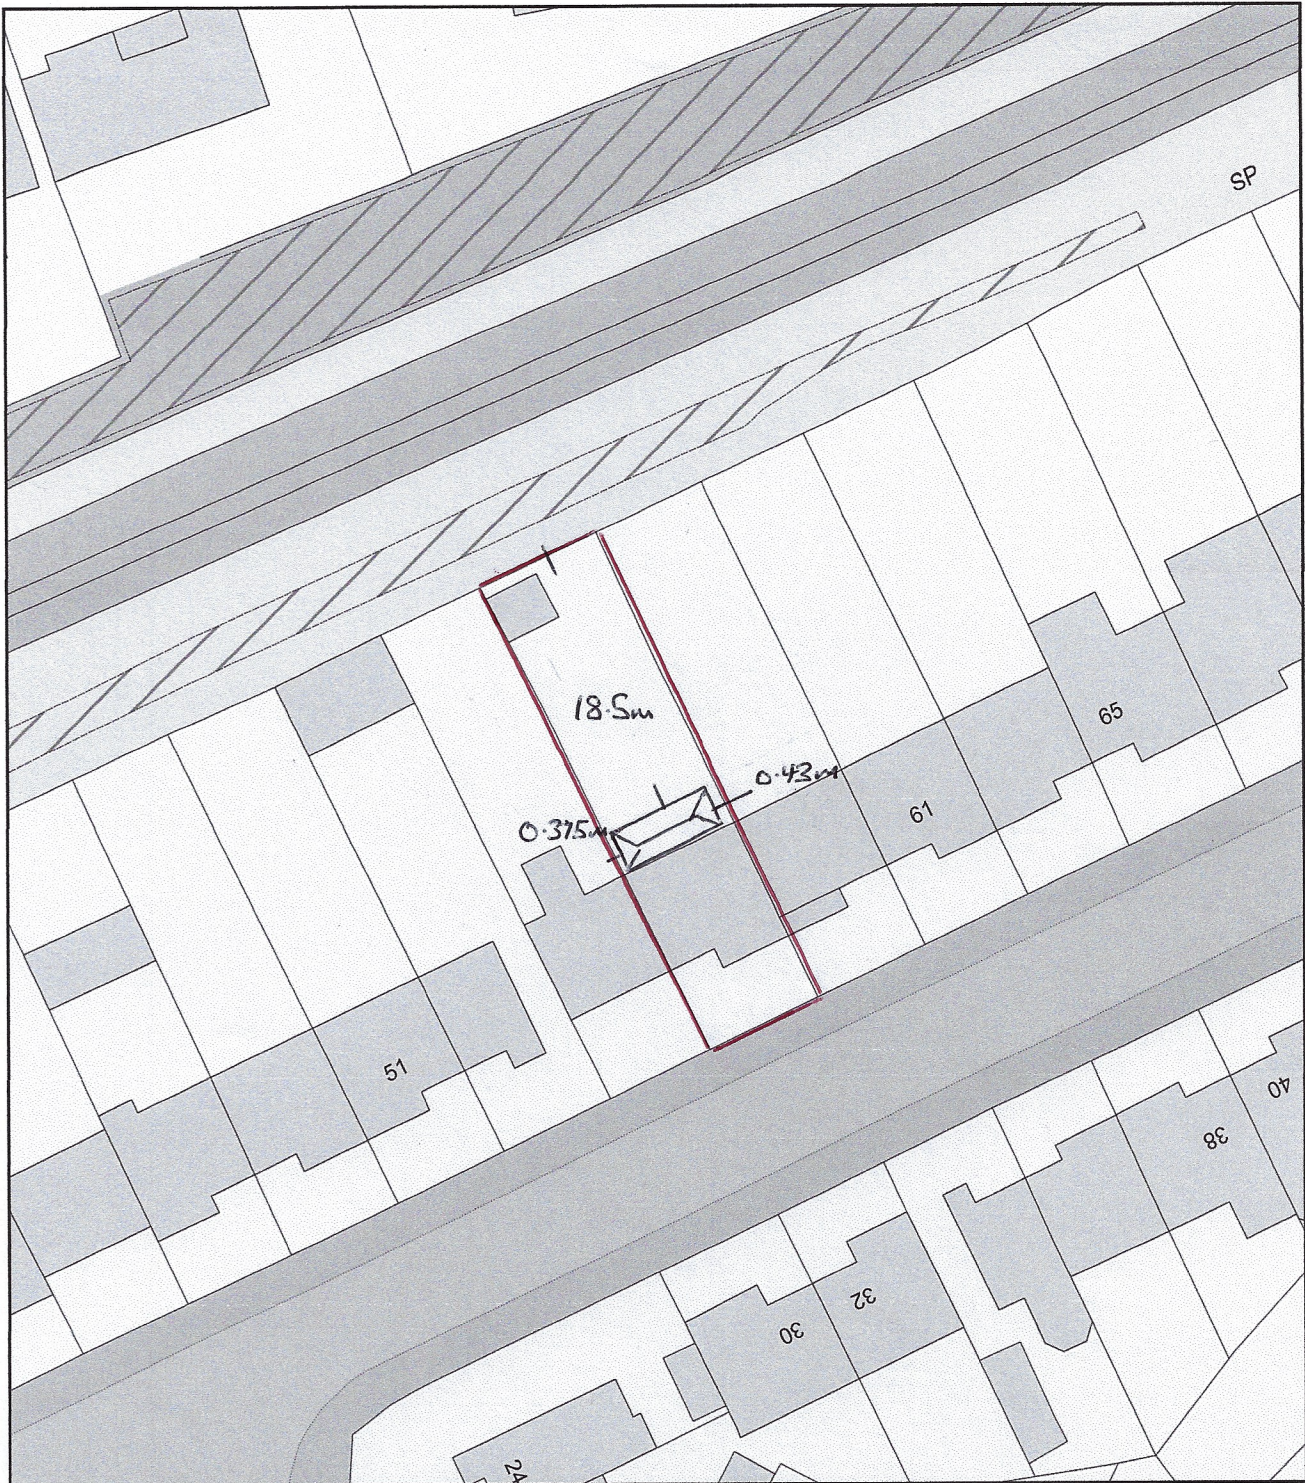

0 20
Metres



Plan Produced for: clearview home improvements
Date Produced: 30 Mar 2021
Plan Reference Number: TQRQM21089132818437
Scale: 1:500 @ A4