



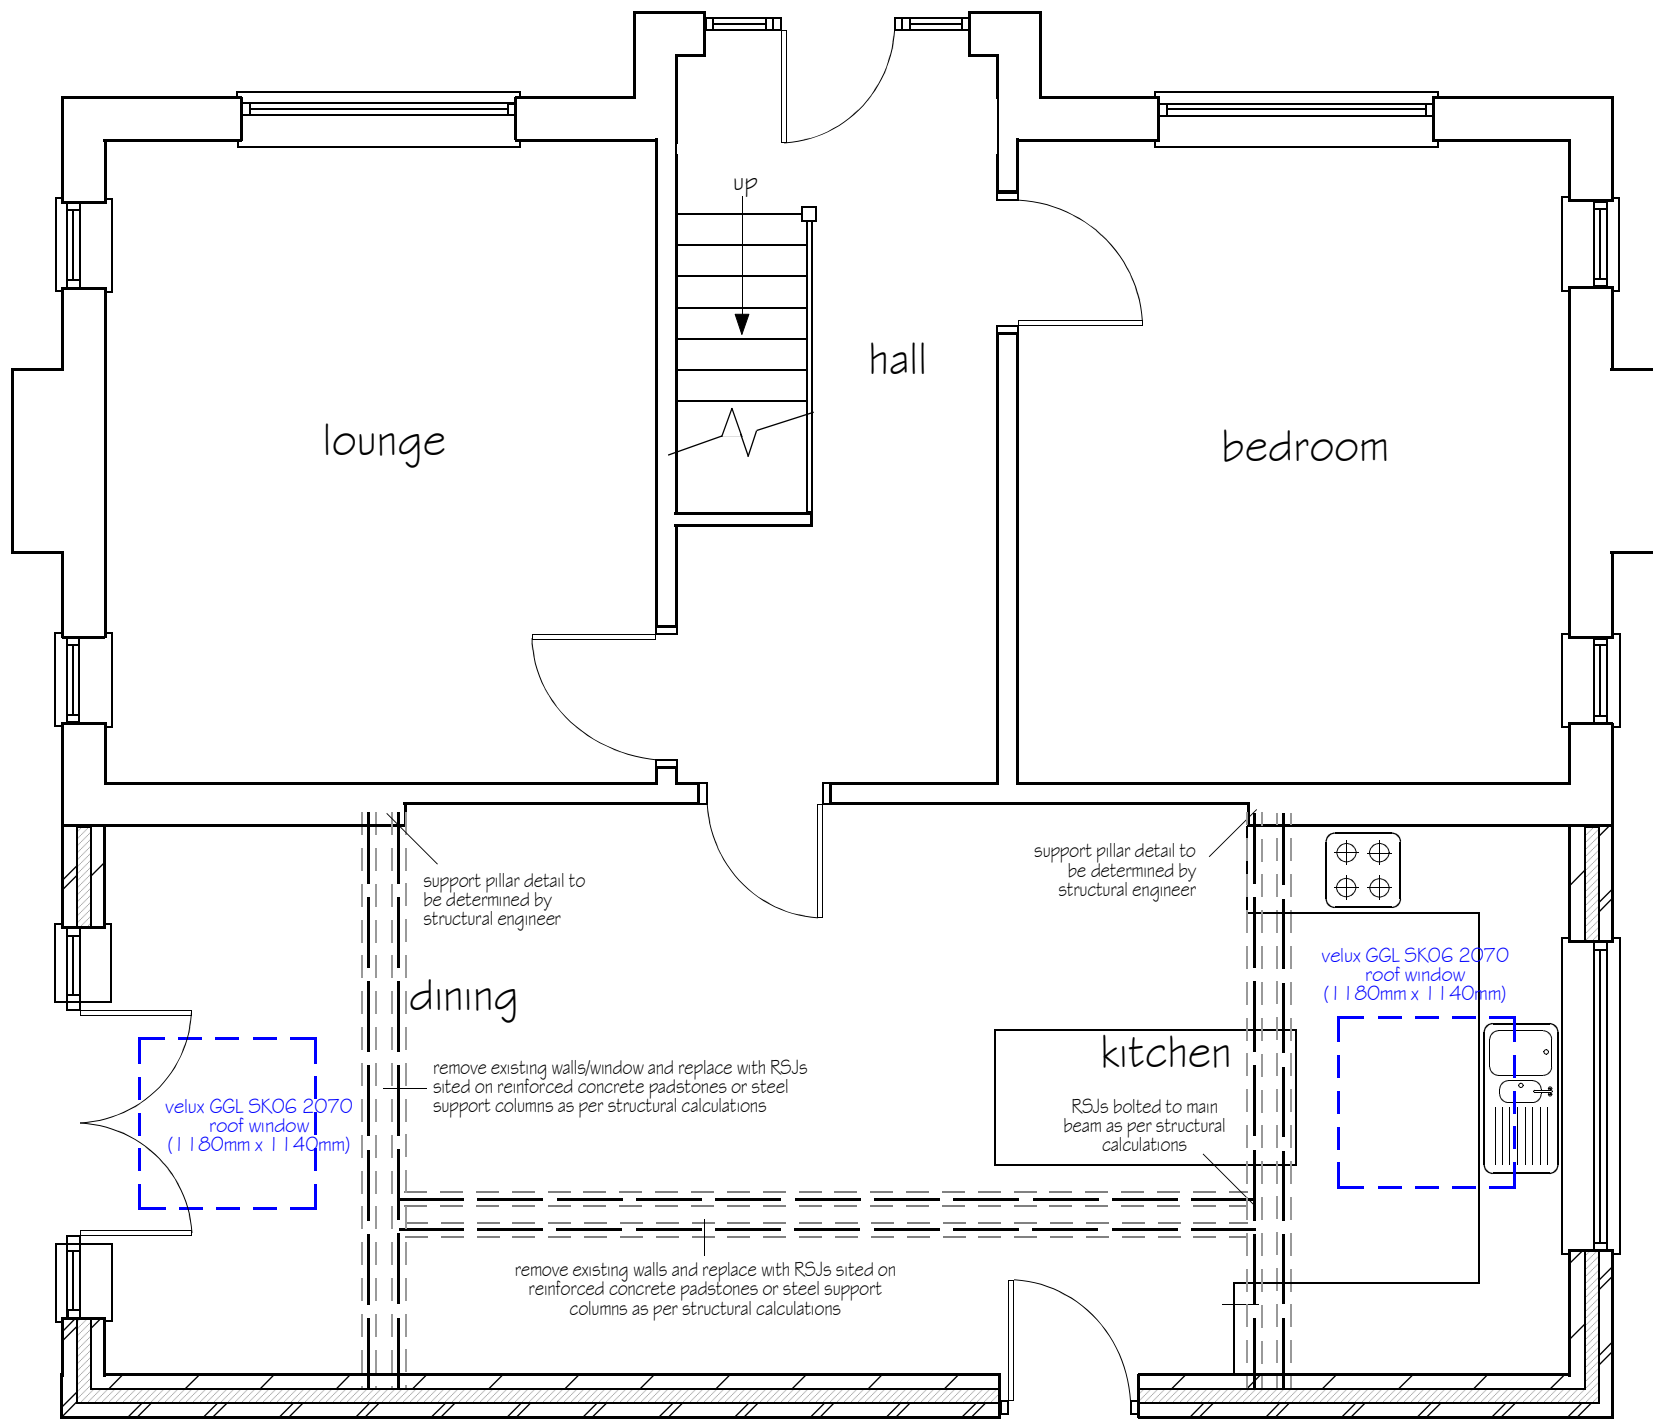

GROUND FLOOR
(proposed)

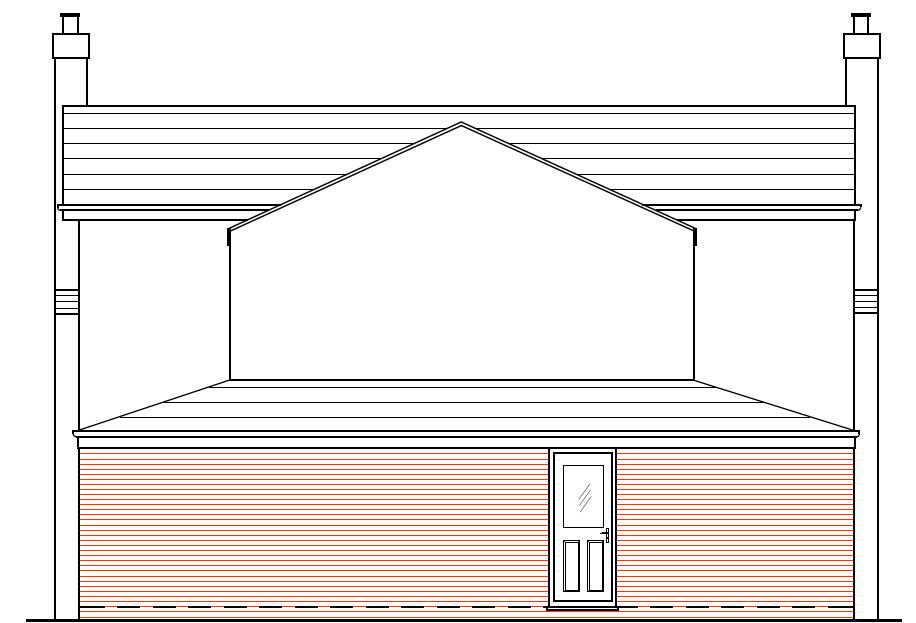

REAR ELEVATION
(proposed)



SIDE ELEVATION
(proposed)



SIDE ELEVATION
(proposed)

PROJECT

Erection of single storey extension to rear of dwelling at:

1 Liverpool Road, Prescot, L34 1LP

TITLE

proposed ground floor plan & elevations

SCALE:

1:50 & 1:100

ref: SGLR/21 - B