




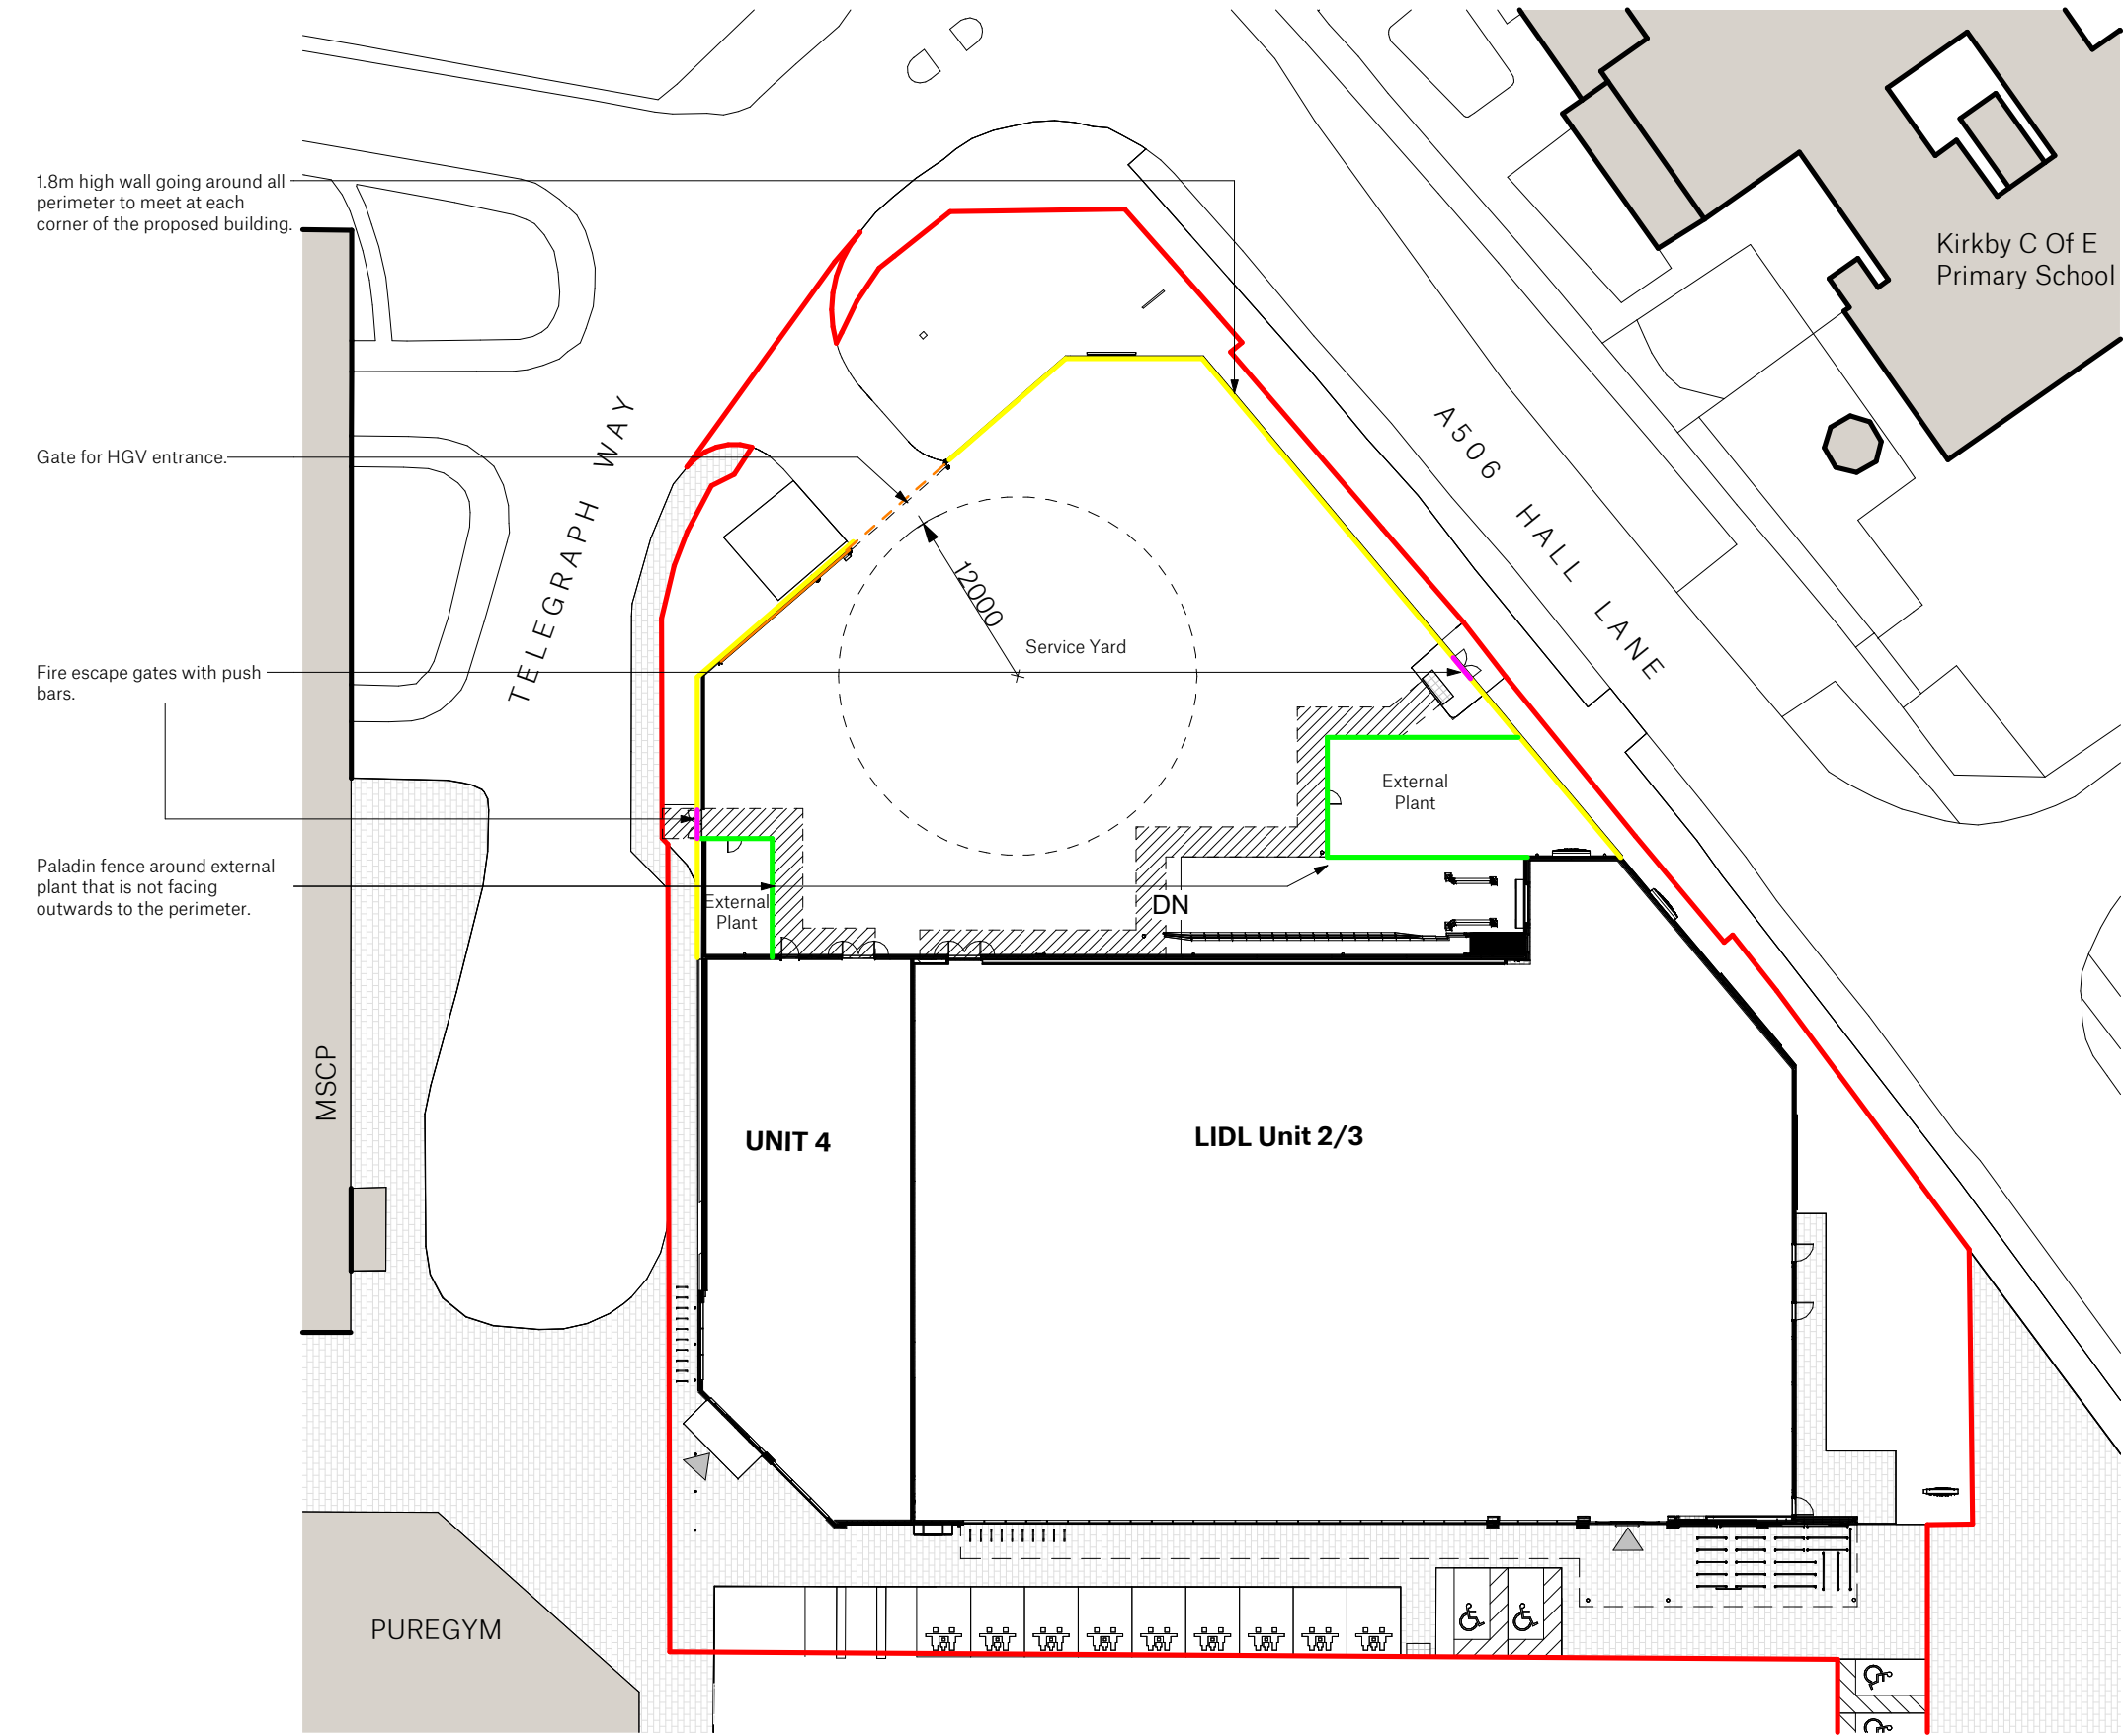


Proposed Boundary Treatment Plan
1:500

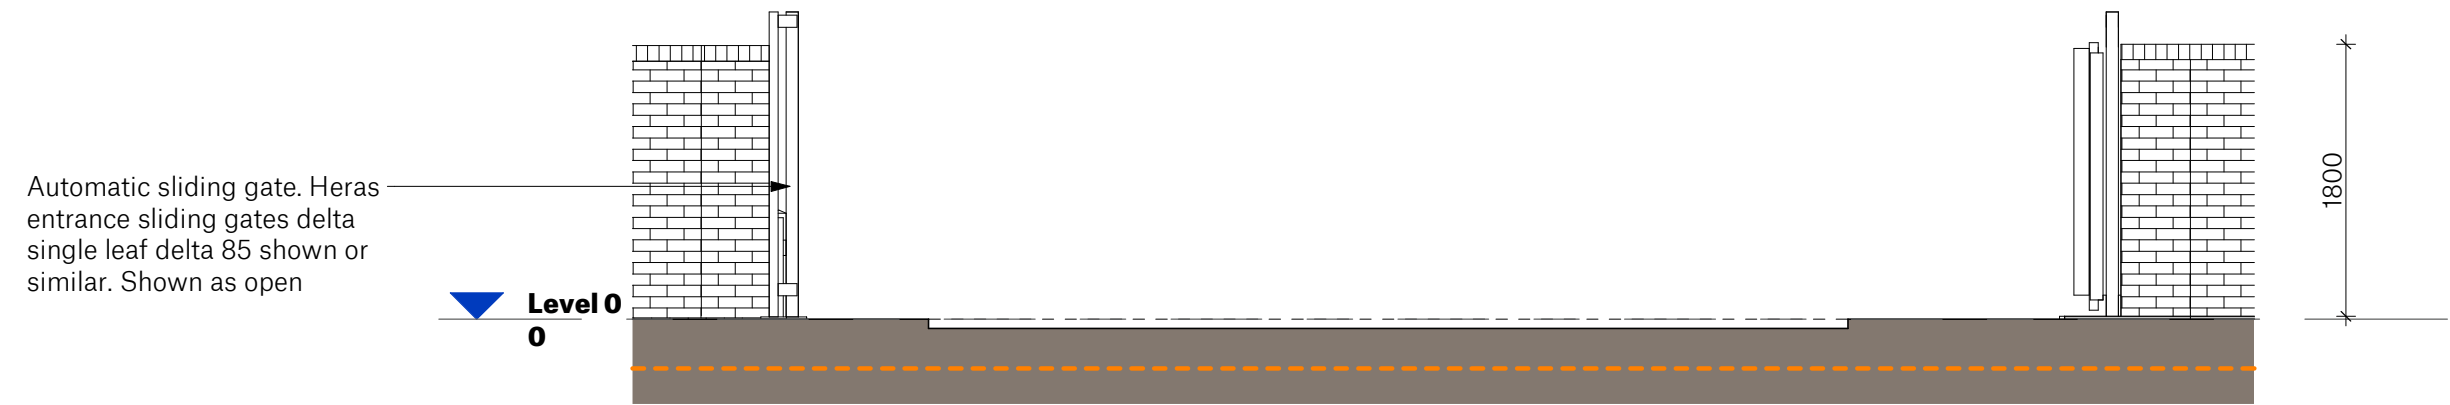


Service Yard Gates
1:50

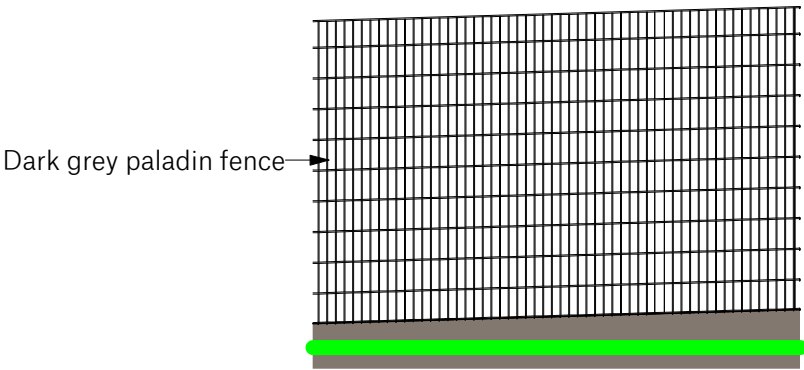

Paladin Fencing
1:50

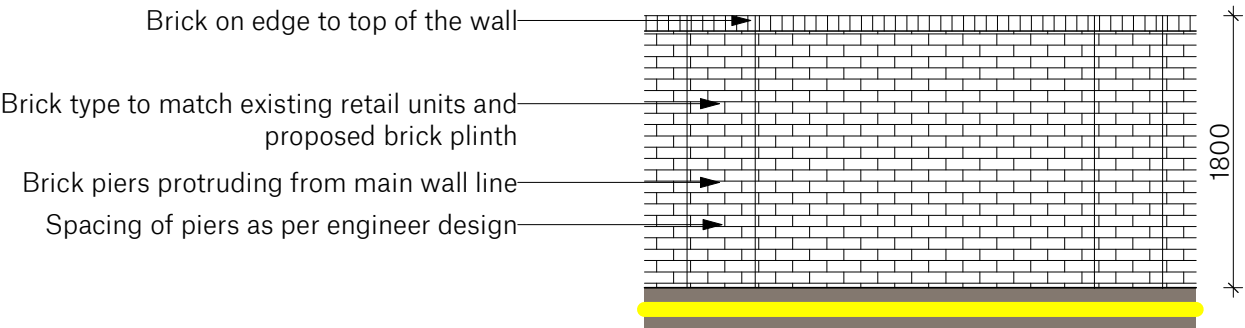

Brick Wall
1:50

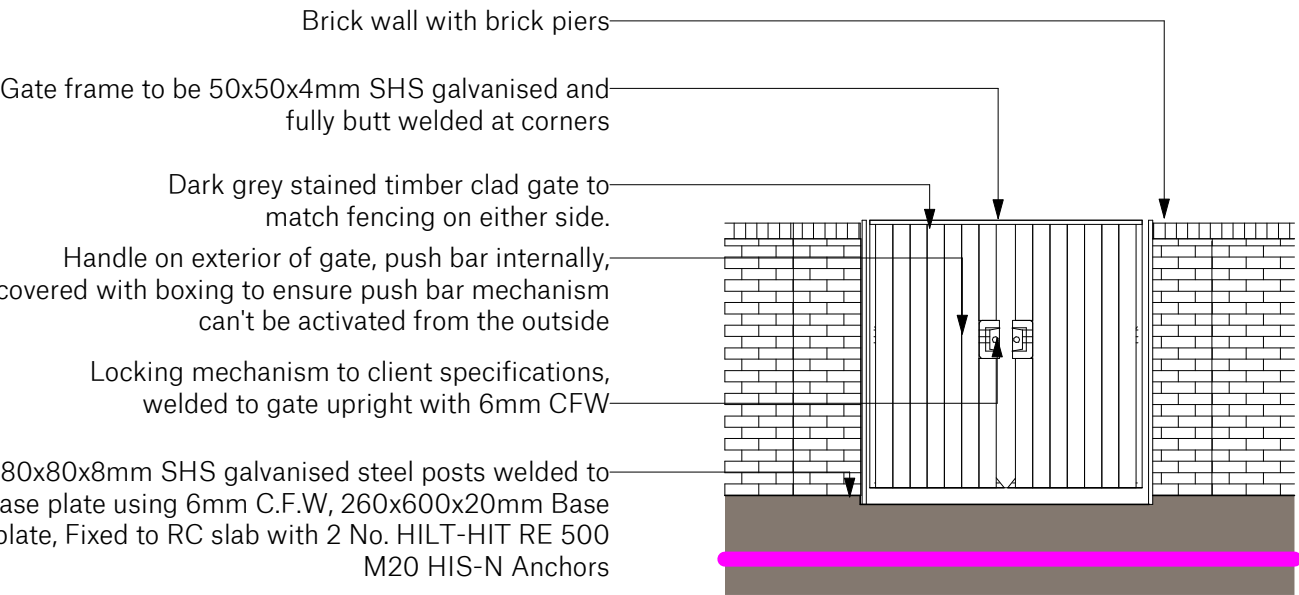


Escape Gates
1:50



Example of Automatic sliding door into service yard

SITE BOUNDARY TREATMENT KEY	
	Proposed - 1.8m Brick wall with piers
	Proposed - 2m LIDL spec grey paladin fence
	Proposed - Paladin fence escape access gates
	Proposed - Automated metal sliding gate
	Proposed - Automated metal sliding gate - opening

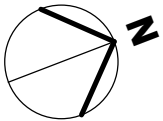

Store Specification Bespoke	
Drawing Purpose PLANNING	
This drawing has been prepared for the sole purpose of forming part of a planning application, and should not be used for any other purpose.	

SPACE

Spaceworks, Benton Park Road, Newcastle upon Tyne, NE7 7LX
T: +44 (0)844 800 6660
www.spacearchitects.co.uk

Project Lidl Kirkby				
Drawing Title Proposed Boundary Treatment Plan				
Project No. 08984	Drawing No. XX-XX-D-A-99001	Status S3	Rev. P22	Scale at A2 As indicated
File Reference: 08984-SPACE-XX-XX-D-A-99001-S3-P22				

This drawing is Copyright - Check all dimensions on site - Inform originator of any discrepancies - Work to figured dimensions only - Do not scale