


Rev.	Author	Checker	Date
P09	MJT		20.07.26

Existing Site Section A

1:500

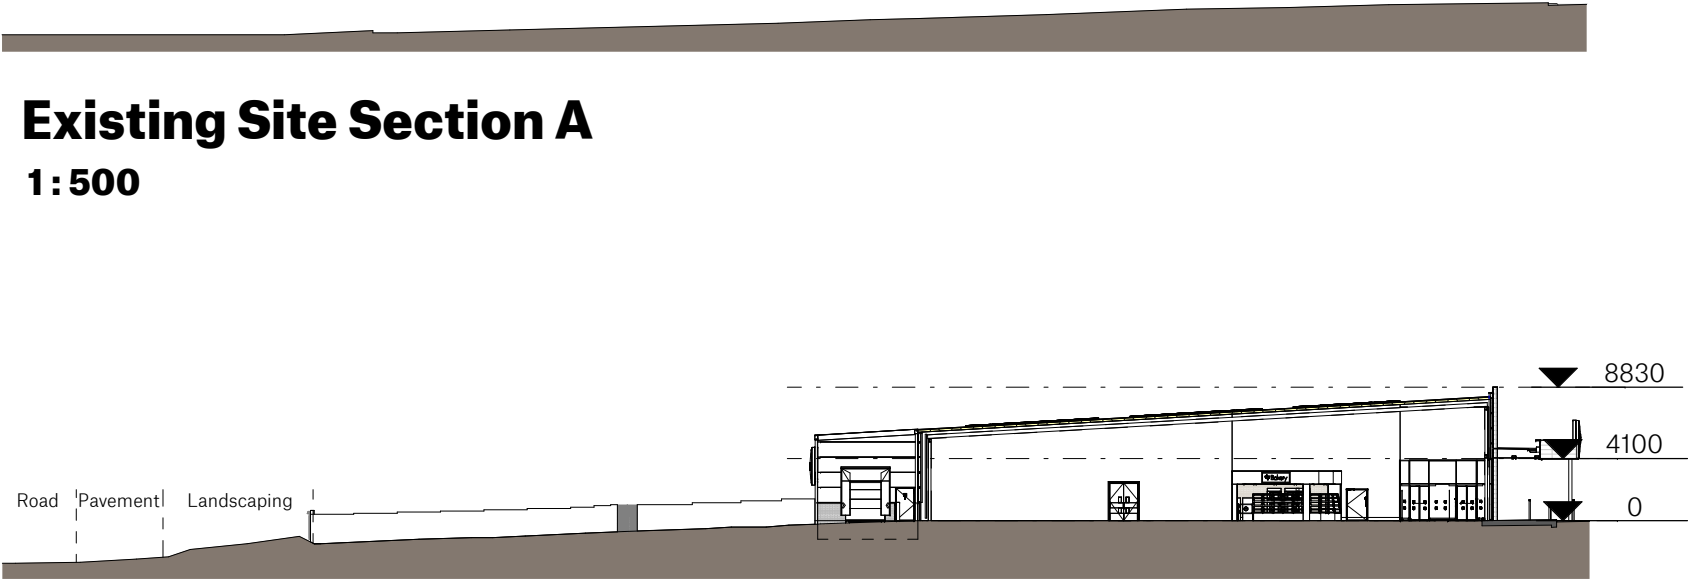


Proposed Site Section A

1:500




Existing Site Section B

1:500

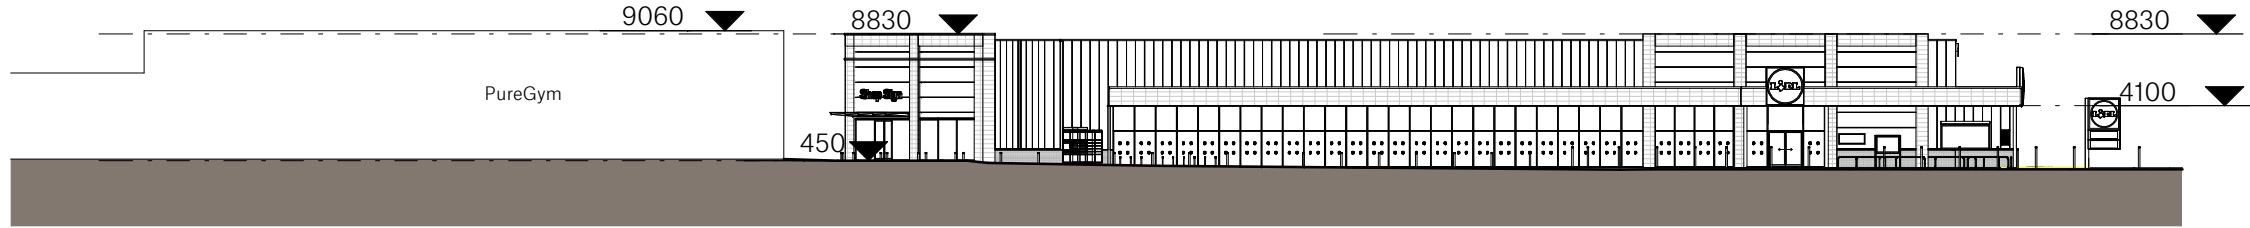


Proposed Site Section B

1:500

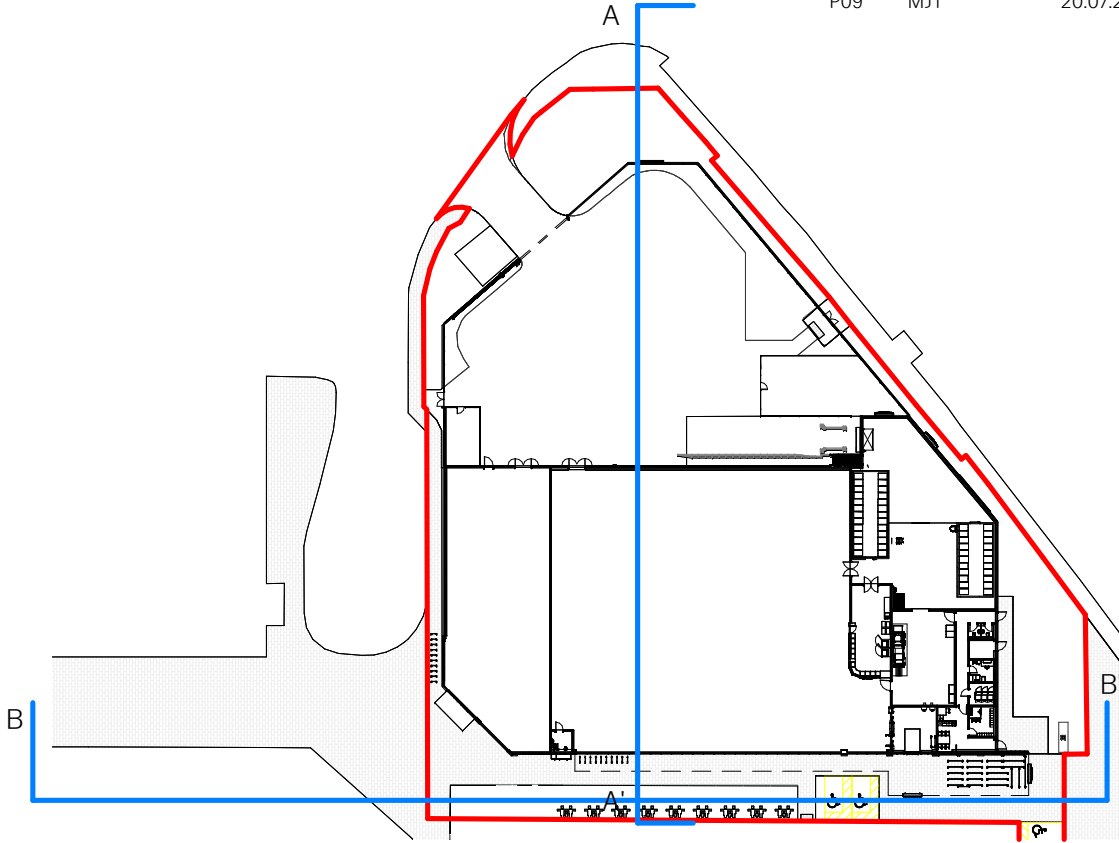

Site Section Key

1:1000

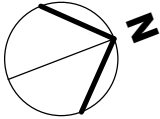

Store Specification

Bespoke

Drawing Purpose

PLANNING

This drawing has been prepared for the sole purpose of forming part of a planning application, and should not be used for any other purpose.



SPACE

Spaceworks, Benton Park Road, Newcastle upon Tyne, NE7 7LX
T: +44 (0)844 800 6660
www.spacearchitects.co.uk

Project

Lidl Kirkby

Drawing Title

Site Sections

Project No.	Drawing No.	Status	Rev.	Scale at A3
08984	XX-XX-D-A-99005	S3	P09	As indicated

File Reference: 08984-SPACE-XX-XX-D-A-99005-S3-P09

This drawing is Copyright - Check all dimensions on site - Inform originator of any discrepancies - Work to figured dimensions only - Do not scale

