



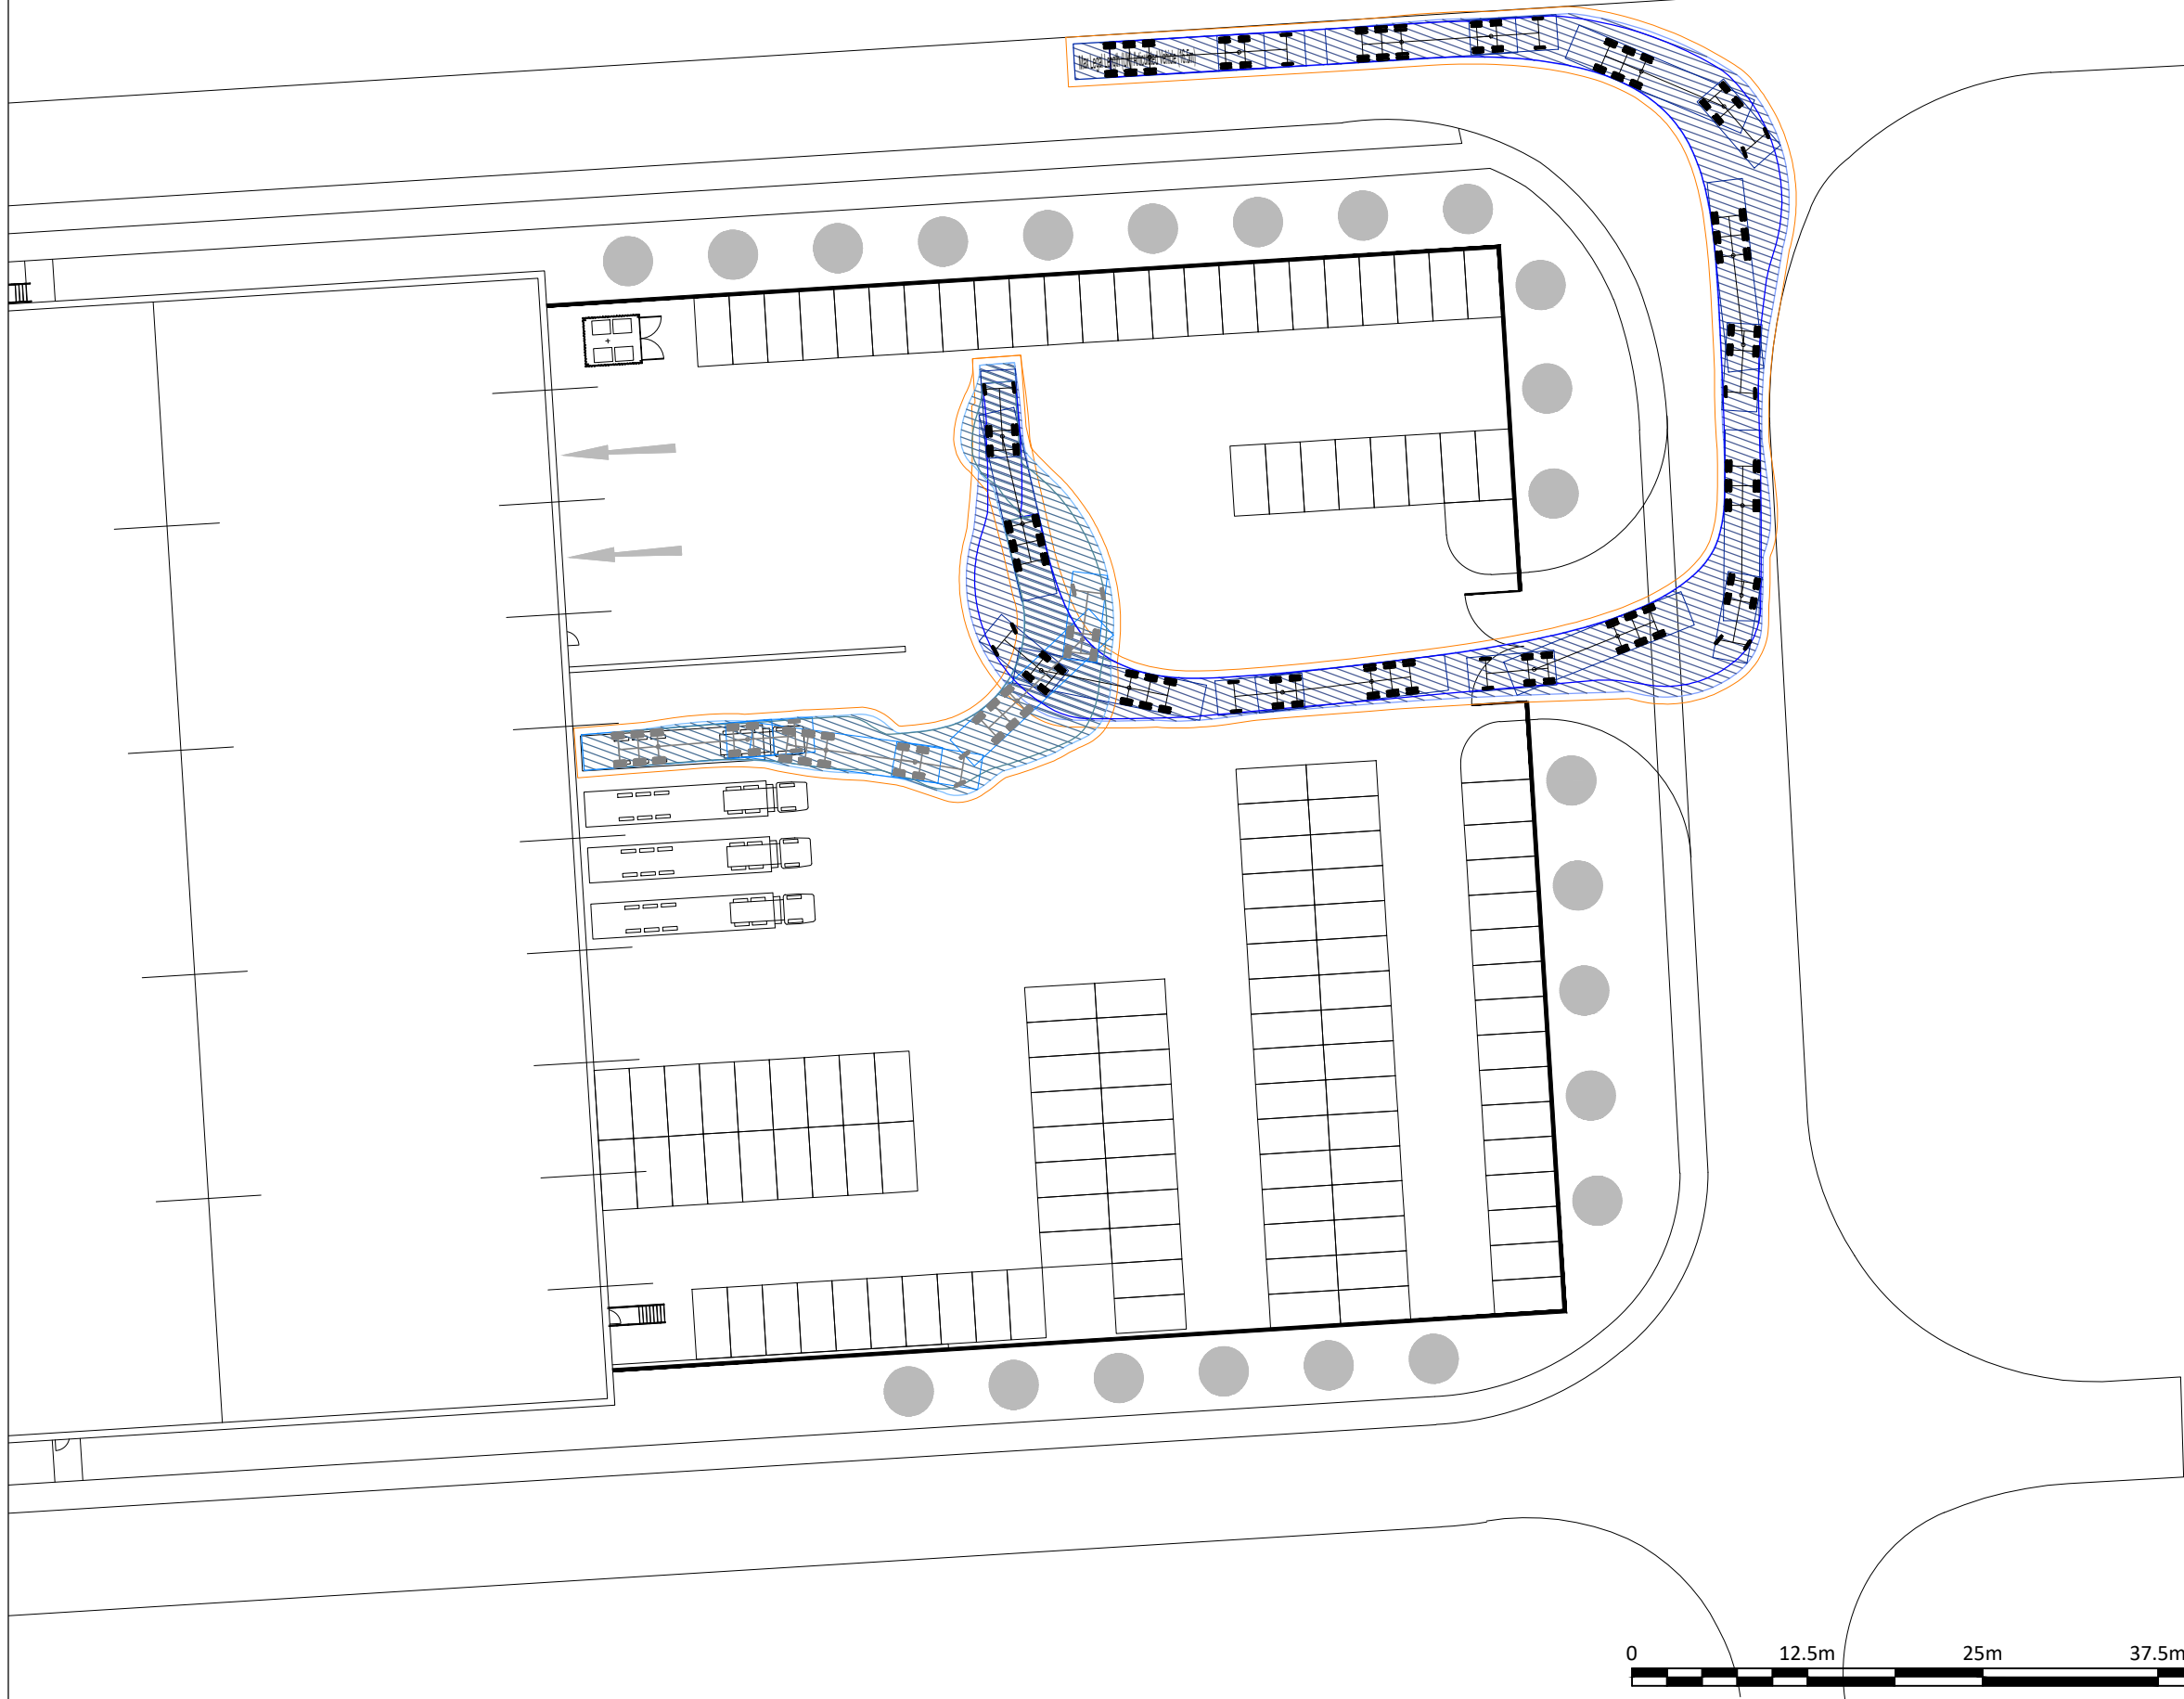

NOTES:

1. THIS DRAWING IS BASED ON '6982 - 025 Preliminary Site Layout Plan.DWG' PROVIDED BY AJA ARCHITECTS ON 26/05/2022.
2. ALL DIMENSIONS IN METRES UNLESS OTHERWISE SPECIFIED.
3. DO NOT SCALE FROM THIS DRAWING.

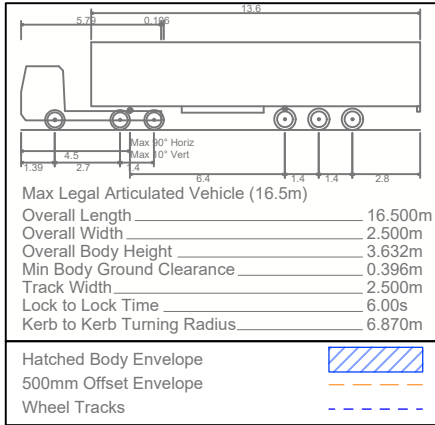

PO	27MAY22	ORIGINAL ISSUE			
REV	DATE	DESCRIPTION	DES	CHK	APP

steer

www.steergroup.com

Client:
PEMBURY DEVELOPMENTS LTD

Project Title:
PENRHYN ROAD, KNOWSLEY

Drawing Title:
**ILLUSTRATIVE
ALTERNATIVE YARD LAYOUT
SWEEP PATH ANALYSIS
ENTERING LOADING DOCK**

Status:
WORK IN PROGRESS

Size: A3	Scale: 1:500	Suitability S0	Rev. P0
--------------------	------------------------	--------------------------	-------------------

Drawing No.
24158402-STR-HGN-100-DR-D-00102

DATE: 27/05/2022 C:\00 REFERENCE: \\ajadraws\red\Draws\Locales\J\penr\B88\penr\app\aja\24158402-STR-HGN-100-DR-D-00102