



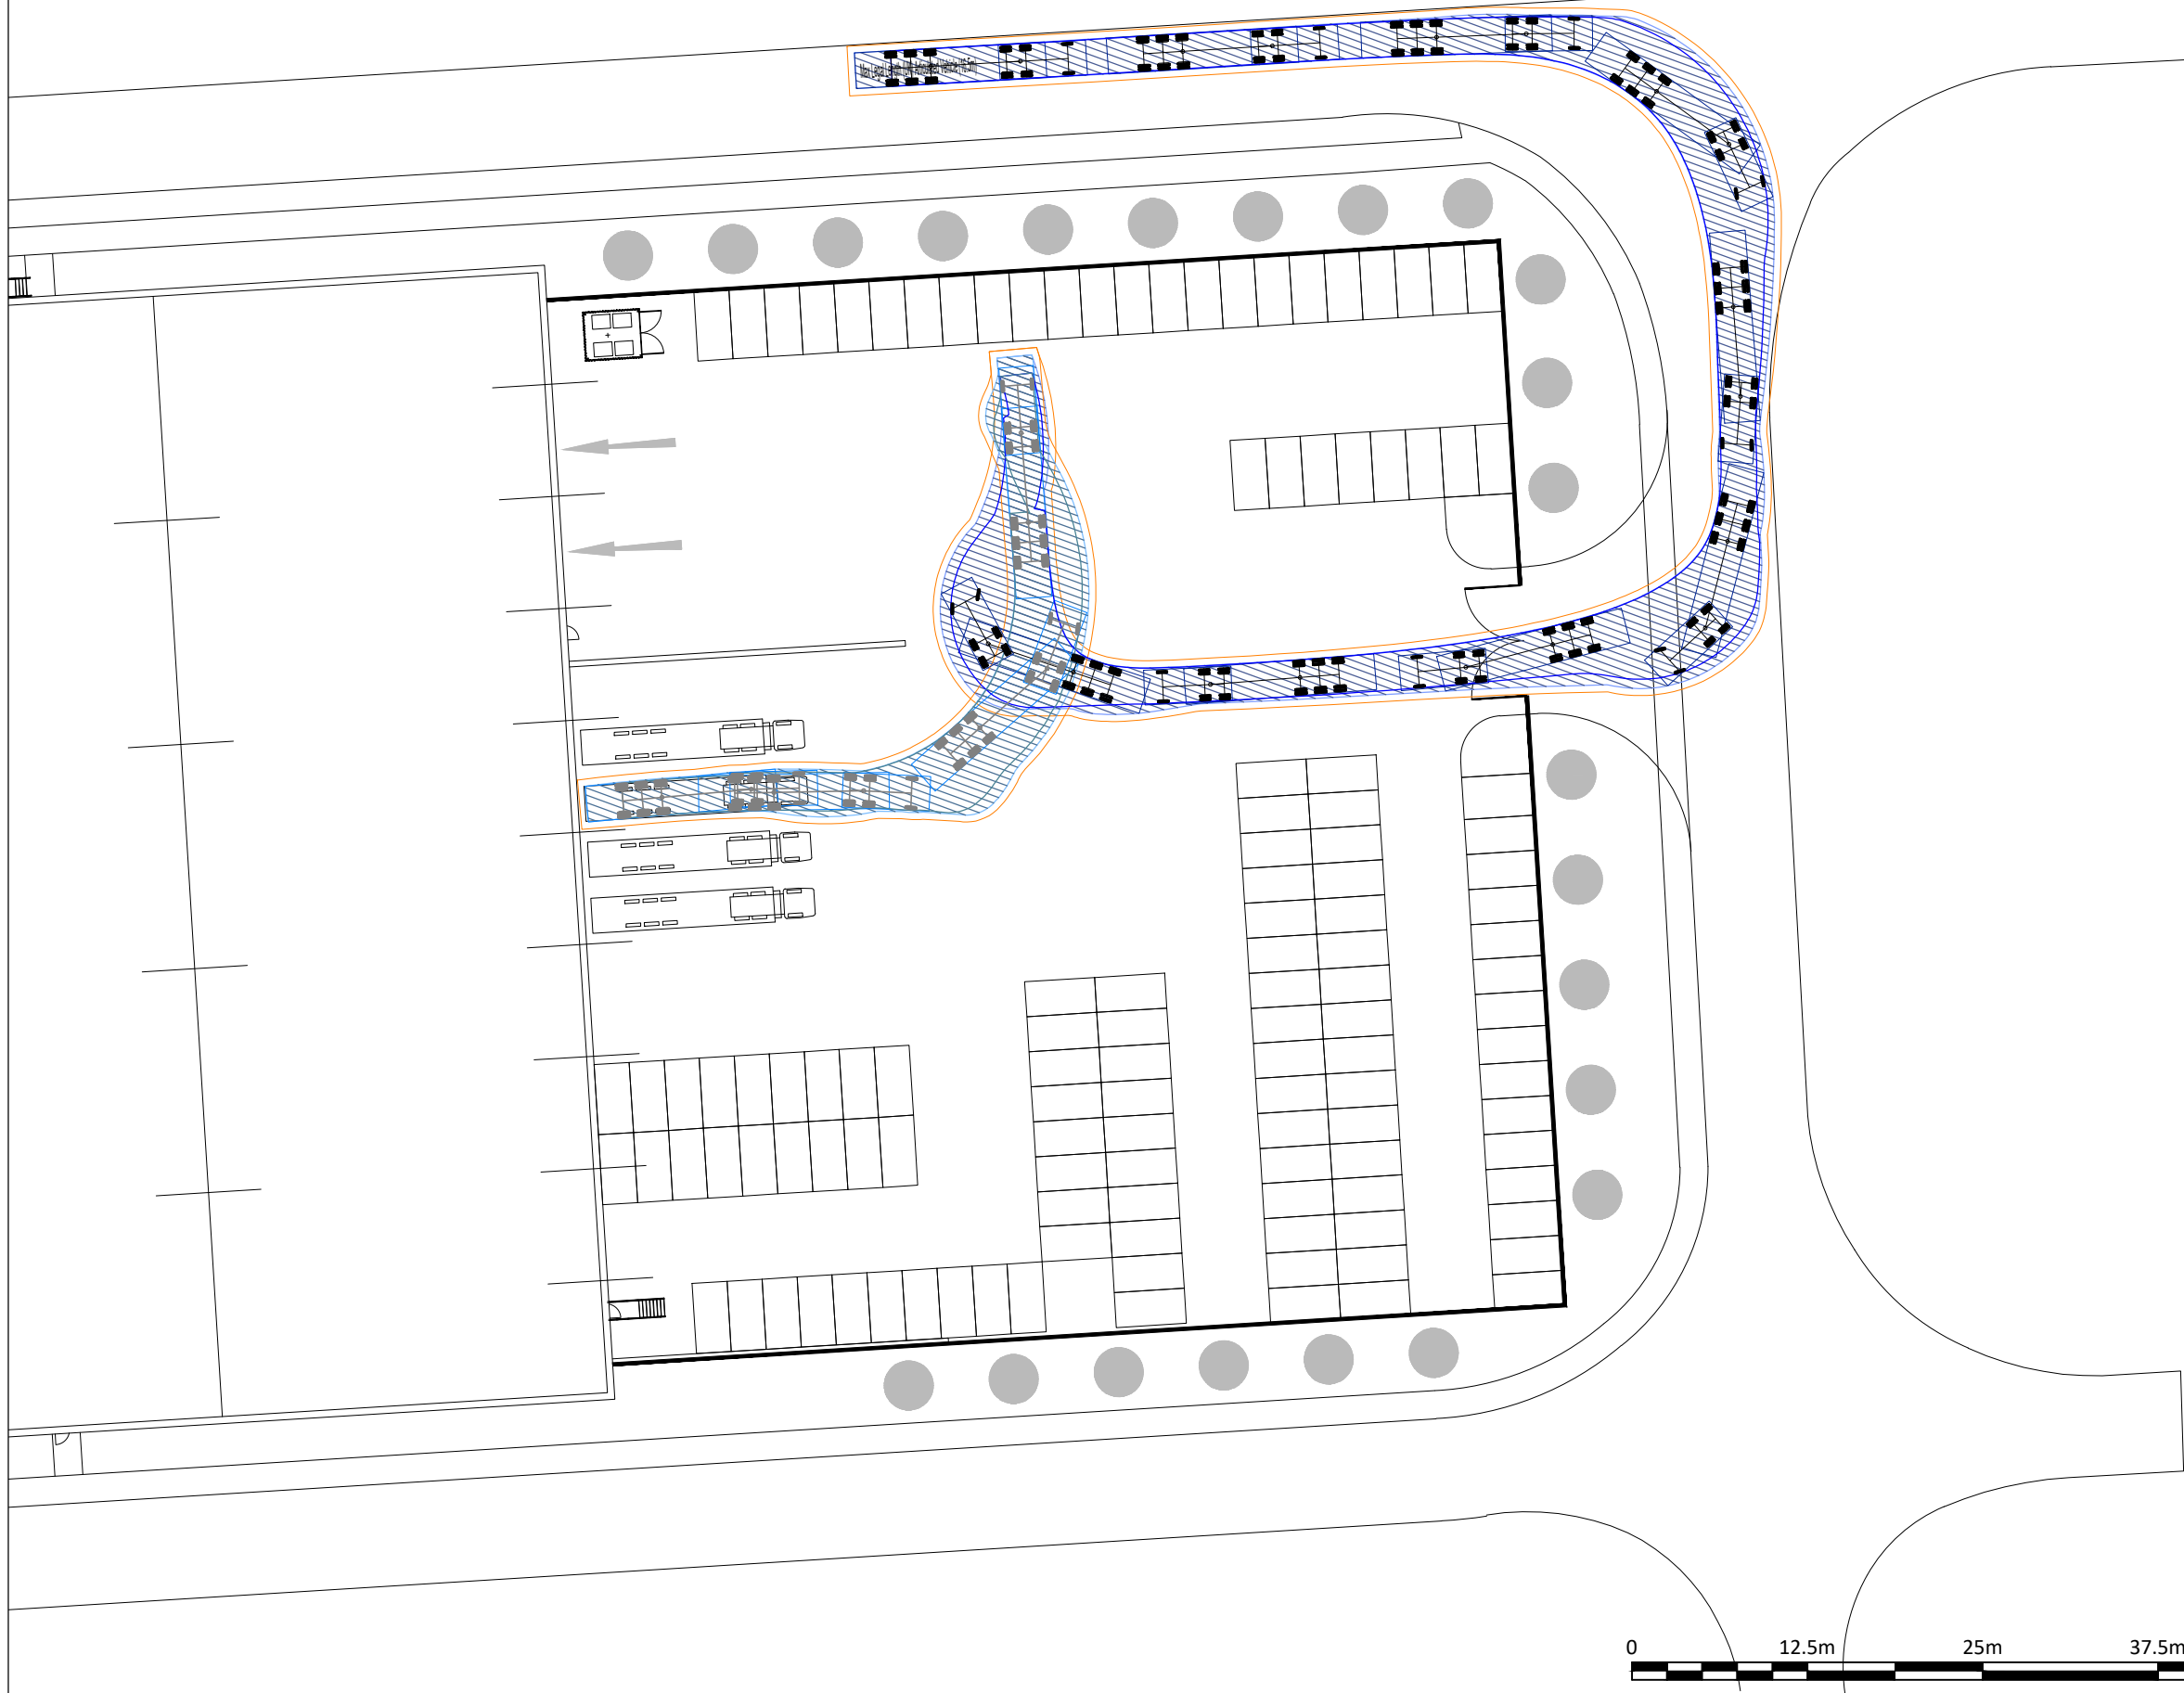

- NOTES:**
1. THIS DRAWING IS BASED ON '6982 - 025 Preliminary Site Layout Plan.DWG' PROVIDED BY AJA ARCHITECTS ON 26/05/2022.
 2. ALL DIMENSIONS IN METRES UNLESS OTHERWISE SPECIFIED.
 3. DO NOT SCALE FROM THIS DRAWING.

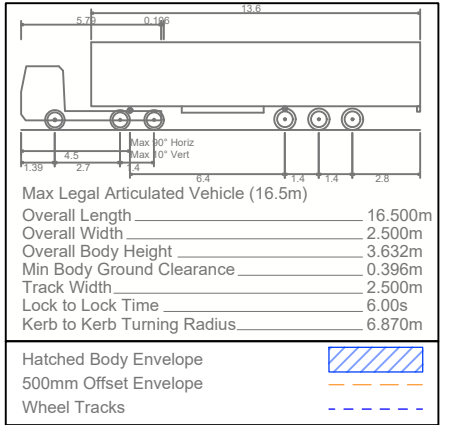

P0	27MAY22	ORIGINAL ISSUE			
REV	DATE	DESCRIPTION	DES	CHK	APP

steer

www.steergroup.com

Client: **PEMBURY DEVELOPMENTS LTD**

Project Title: **PENRHYN ROAD, KNOWSLEY**

Drawing Title: **ILLUSTRATIVE
ALTERNATIVE YARD LAYOUT
SWEEP PATH ANALYSIS
ENTERING LOADING DOCK**

Status: **WORK IN PROGRESS**

Size: A3	Scale: 1:500	Suitability S0	Rev. P0
-----------------	---------------------	-----------------------	----------------

Drawing No. **24158402-STR-HGN-100-DR-D-00103**

DATE: 27/05/2022 CAD REFERENCE: \\ajadraws\ajadraws\Users\Bjorn\my_ajadraws\24158402-STR-HGN-100-DR-D-00103