



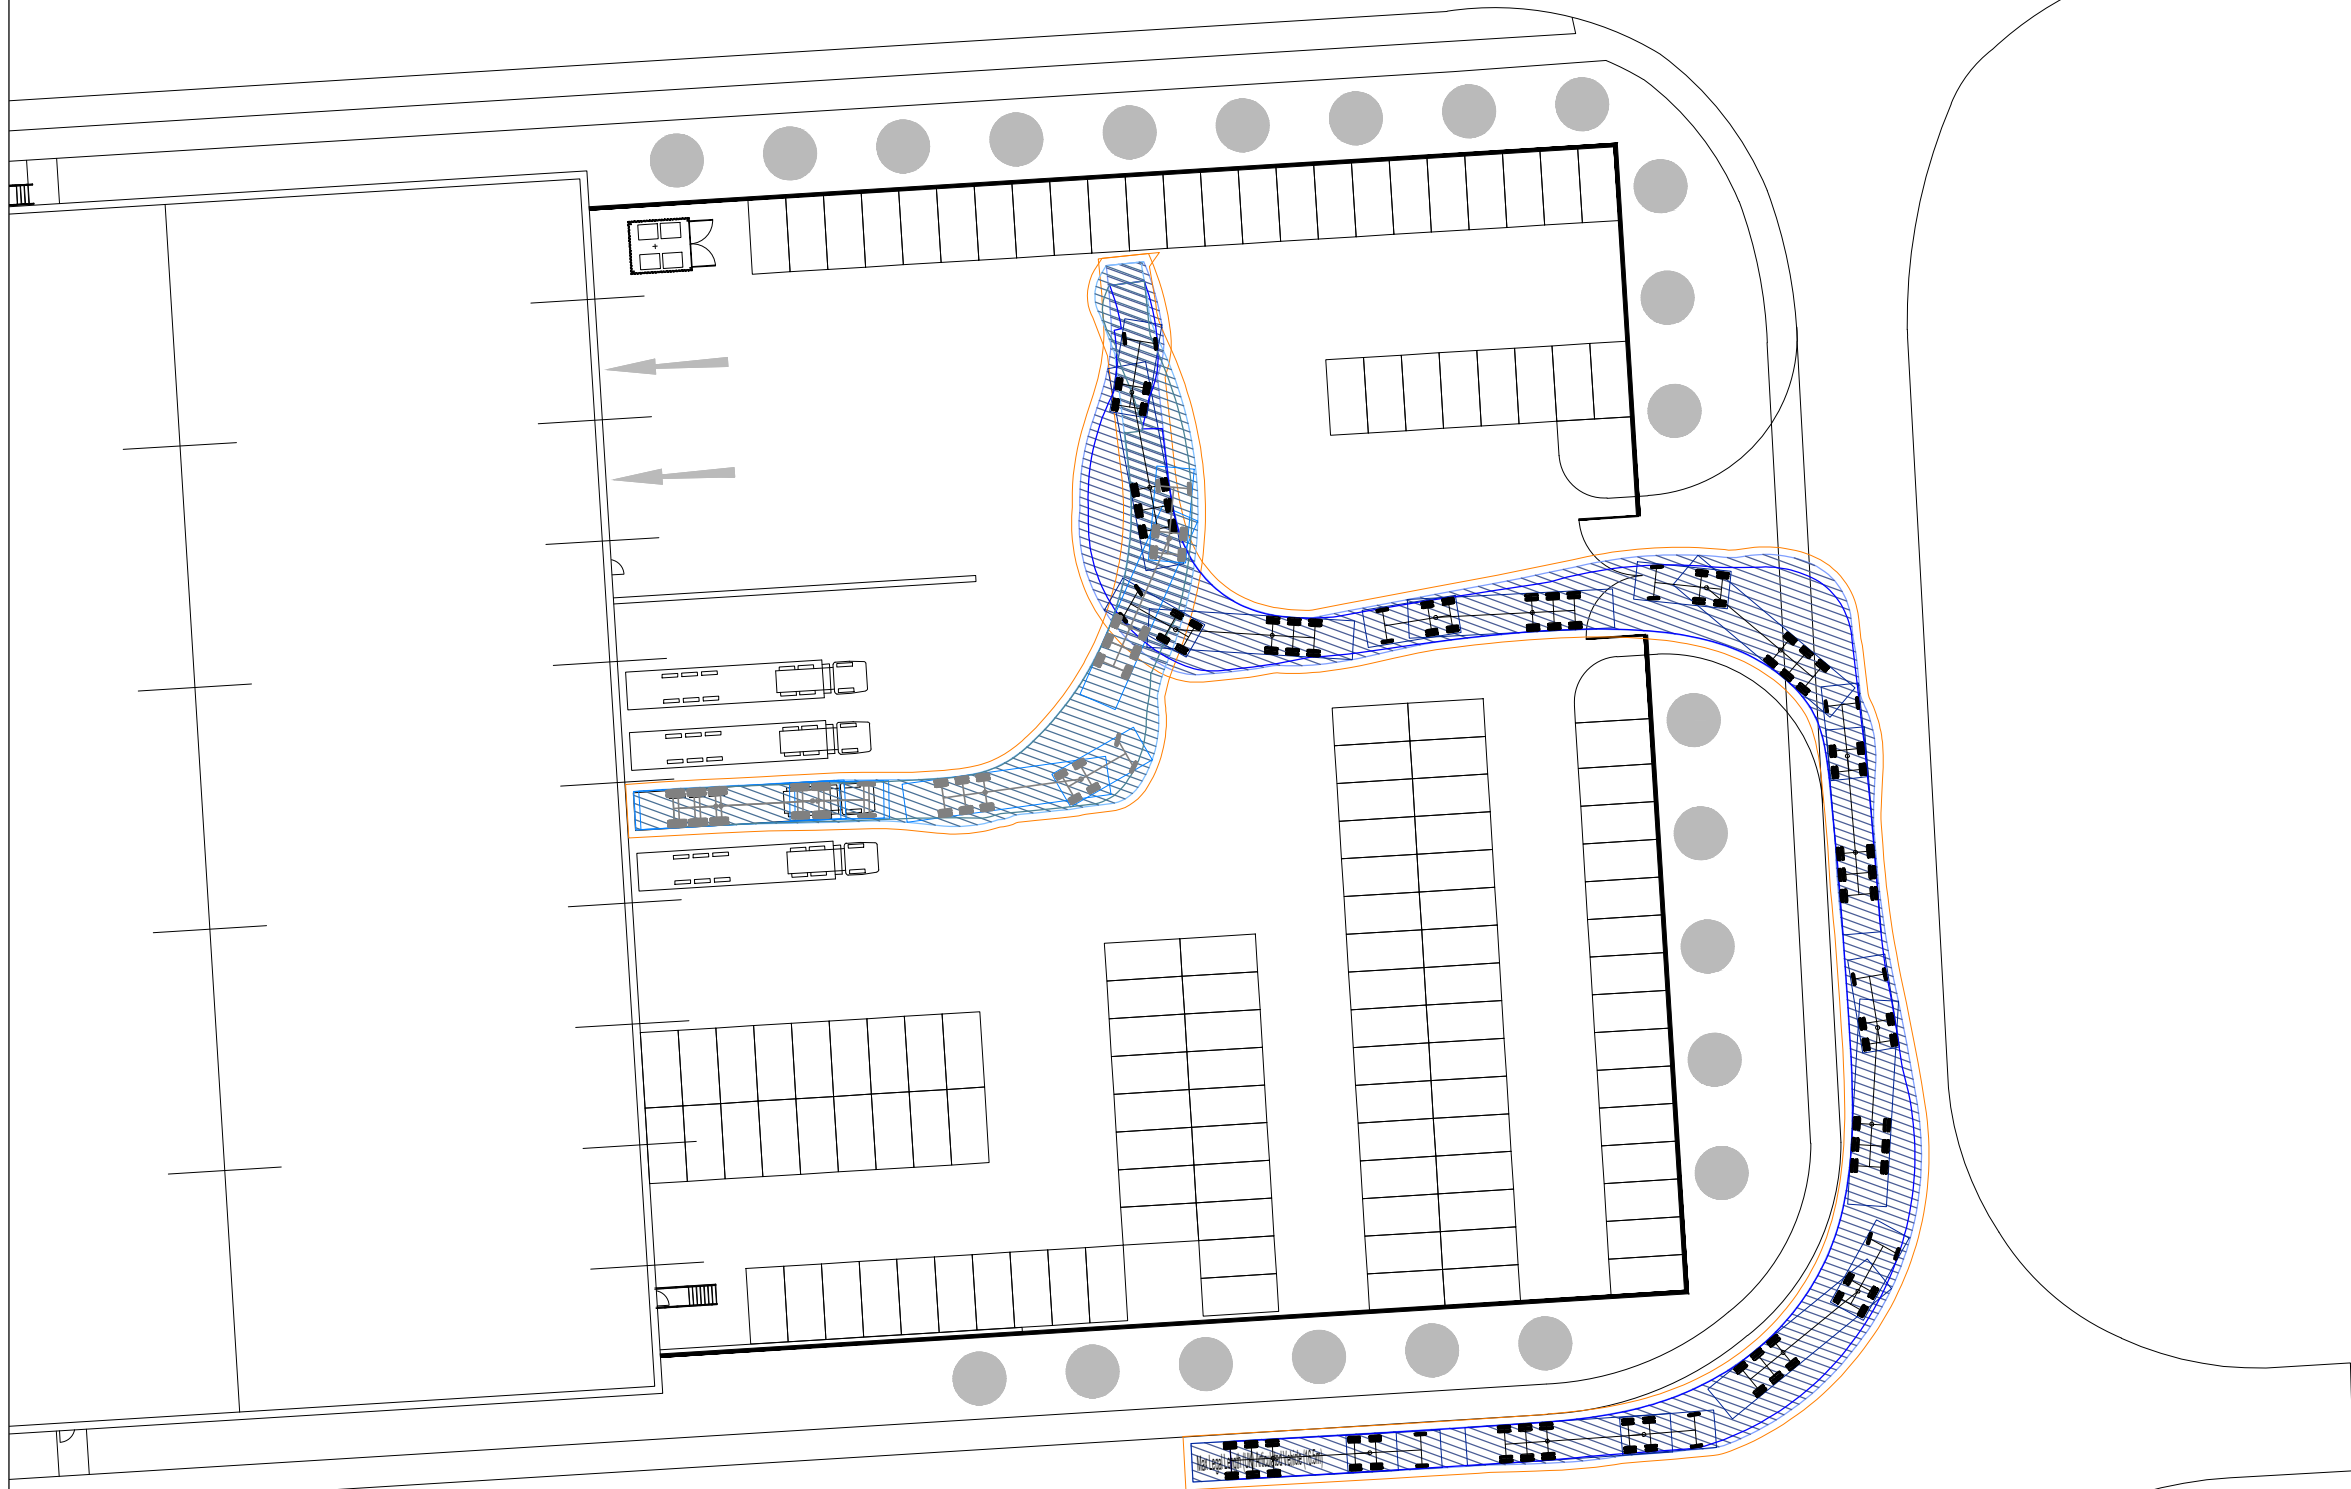

- NOTES:**
1. THIS DRAWING IS BASED ON '6982 - 025 Preliminary Site Layout Plan.DWG' PROVIDED BY AJA ARCHITECTS ON 26/05/2022.
  2. ALL DIMENSIONS IN METRES UNLESS OTHERWISE SPECIFIED.
  3. DO NOT SCALE FROM THIS DRAWING.

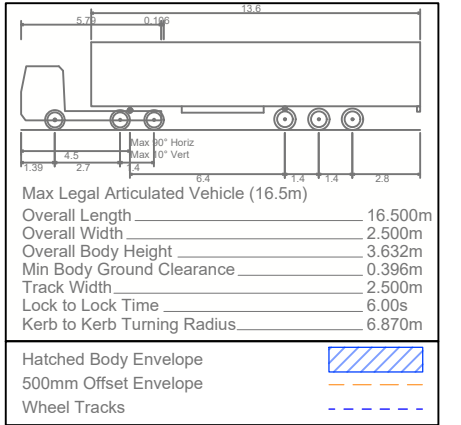

|     |         |                |     |     |     |
|-----|---------|----------------|-----|-----|-----|
| PO  | 27MAY22 | ORIGINAL ISSUE |     |     |     |
| REV | DATE    | DESCRIPTION    | DES | CHK | APP |

**steer**

www.steergroup.com

Client:  
**PEMBURY DEVELOPMENTS LTD**

Project Title:  
**PENRHYN ROAD, KNOWSLEY**

Drawing Title:  
**ILLUSTRATIVE  
ALTERNATIVE YARD LAYOUT  
SWEEP PATH ANALYSIS  
ENTERING LOADING DOCK**

Status:  
**WORK IN PROGRESS**

|                    |                        |                          |                   |
|--------------------|------------------------|--------------------------|-------------------|
| Size:<br><b>A3</b> | Scale:<br><b>1:500</b> | Suitability<br><b>S0</b> | Rev.<br><b>P0</b> |
|--------------------|------------------------|--------------------------|-------------------|

Drawing No.  
**24158402-STR-HGN-100-DR-D-00104**

