



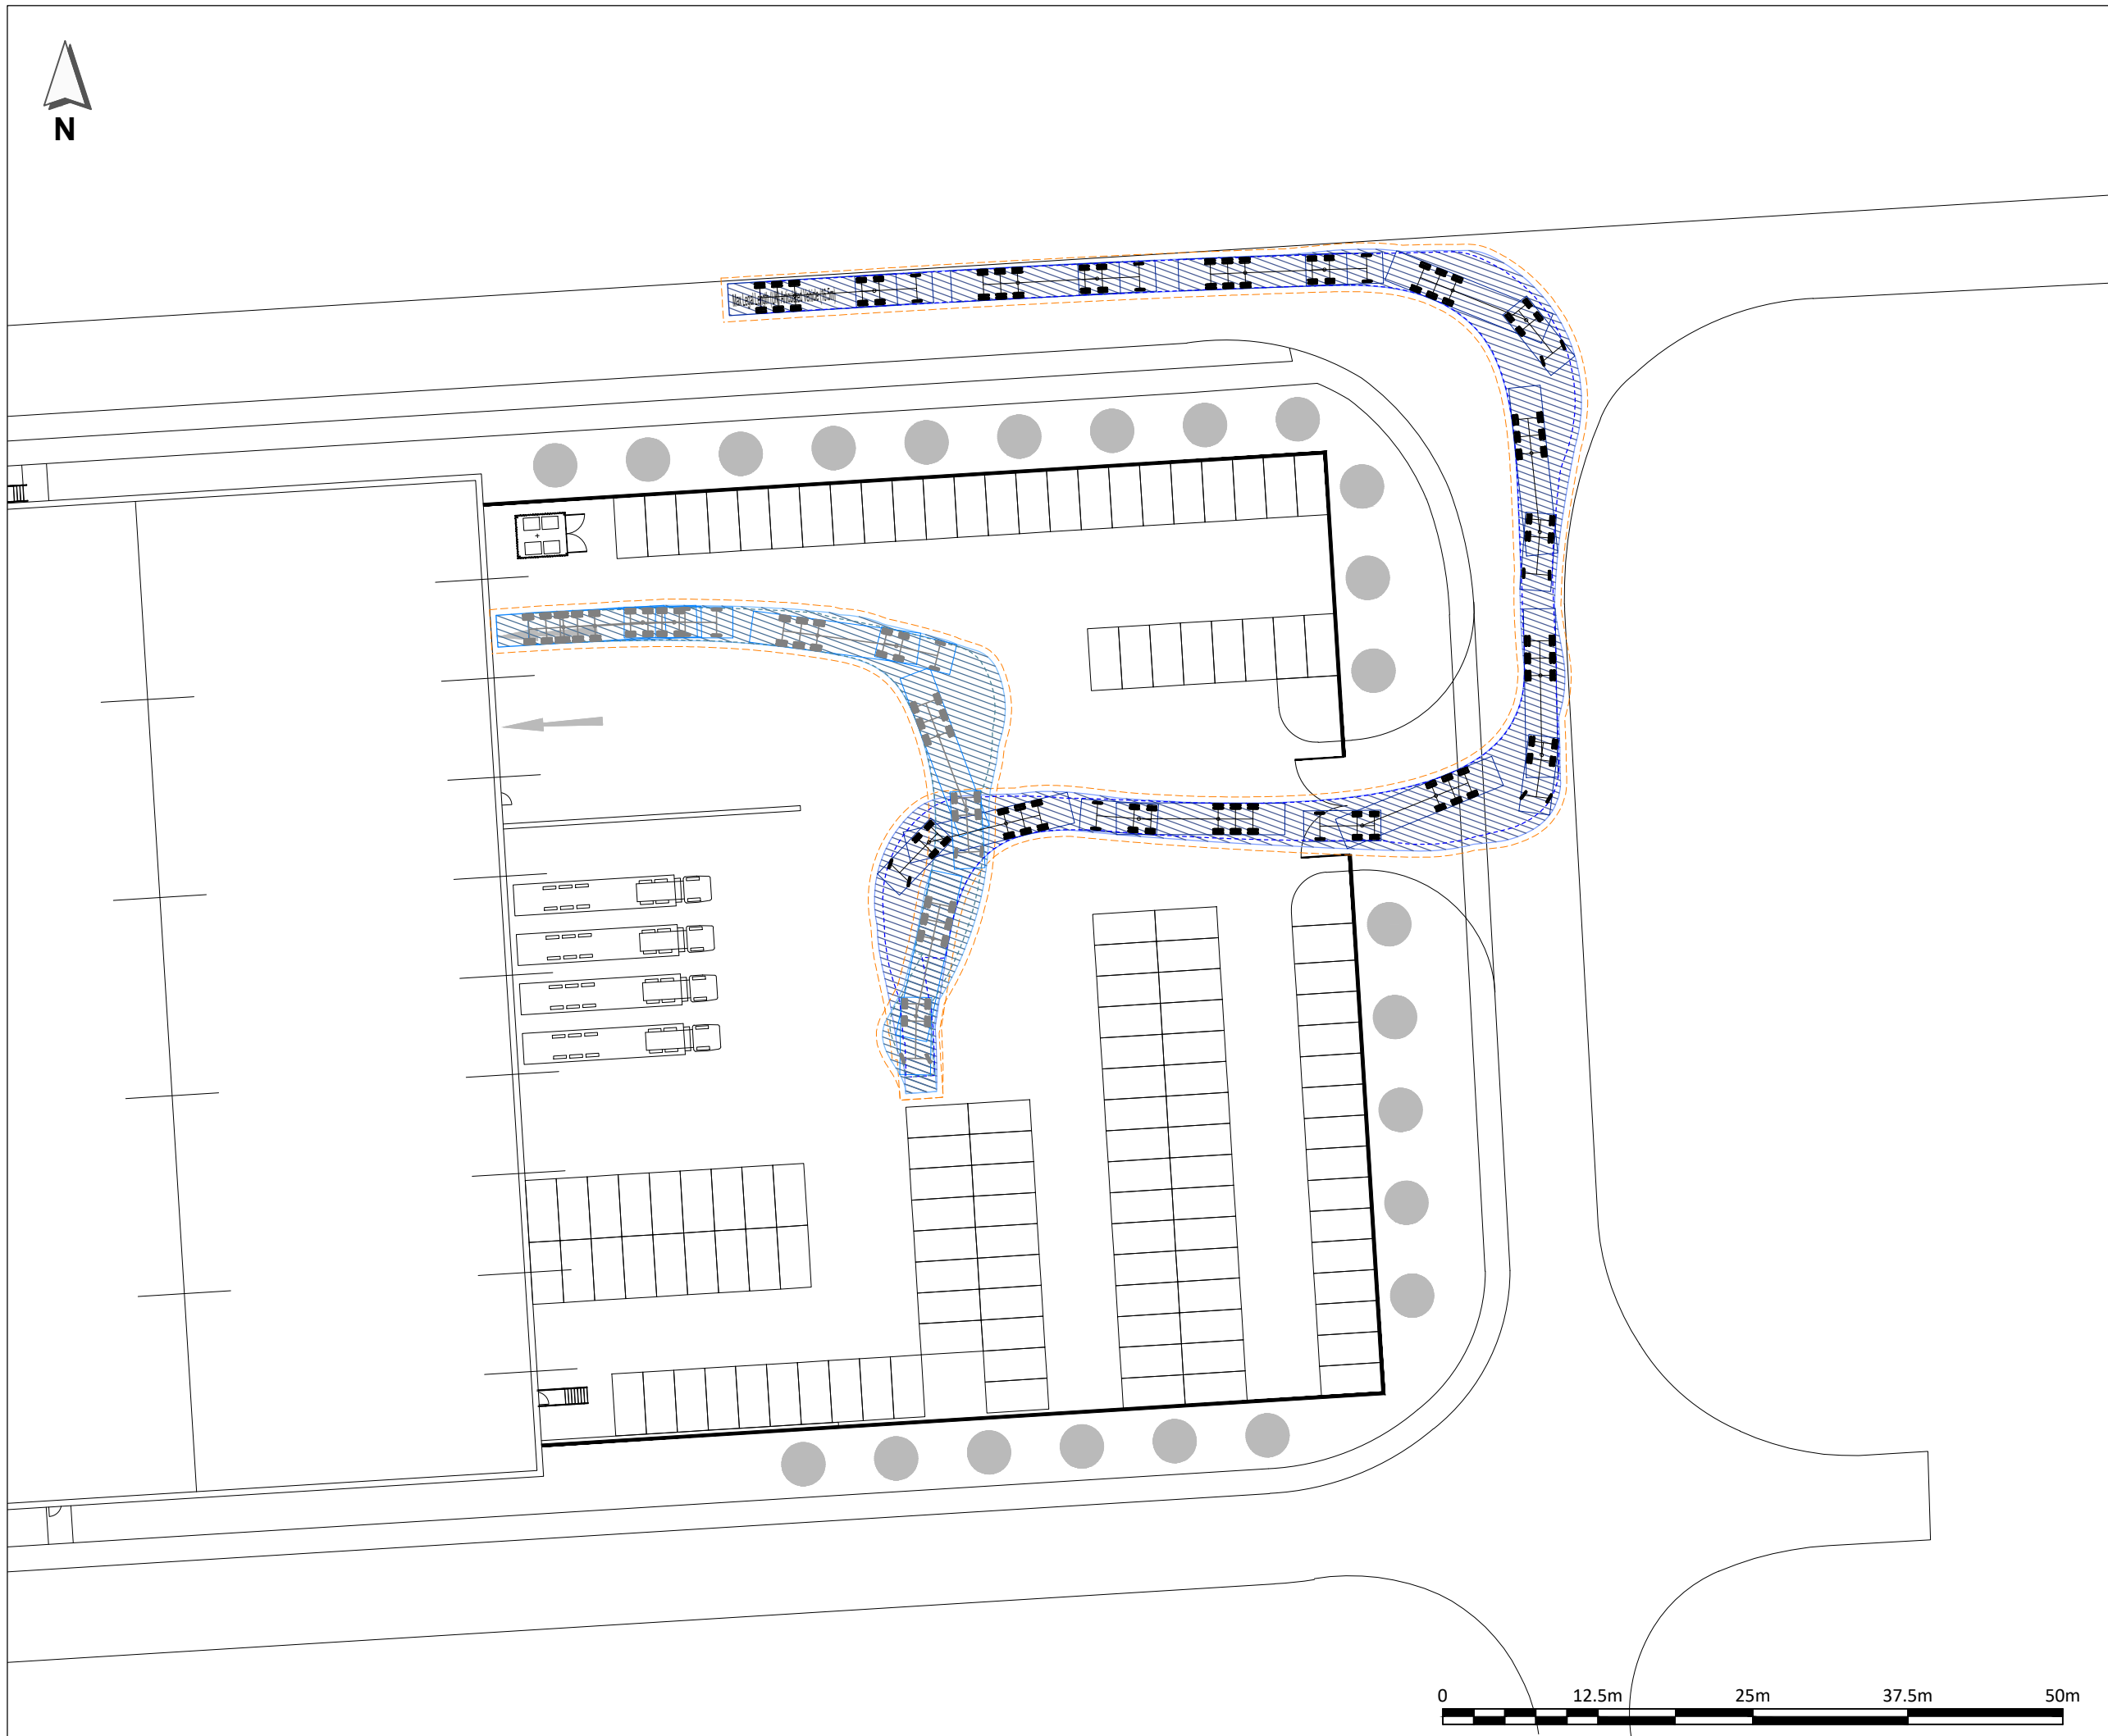

1. THIS DRAWING IS BASED ON '6982 - 025 Preliminary Site Layout Plan.DWG' PROVIDED BY AJA ARCHITECTS ON 26/05/2022.
2. ALL DIMENSIONS IN METRES UNLESS OTHERWISE SPECIFIED.
3. DO NOT SCALE FROM THIS DRAWING.

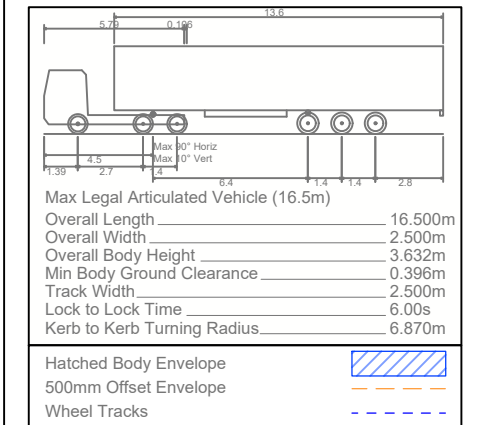

P0	27MAY22	ORIGINAL ISSUE			
REV	DATE	DESCRIPTION	DES	CHK	APP

steer

Client: **PEMBURY DEVELOPMENTS LTD**

Drawing Title:

ILLUSTRATIVE
ALTERNATIVE YARD LAYOUT
SWEEP PATH ANALYSIS
ENTERING LOADING DOCK

Status: **WORK IN PROGRESS**

Size: A3	Scale: 1:500	Suitability S0	Rev. P0
-------------	-----------------	-------------------	------------

Drawing No.	24158402-STR-HGN-100-DR-D-00106
-------------	---------------------------------