



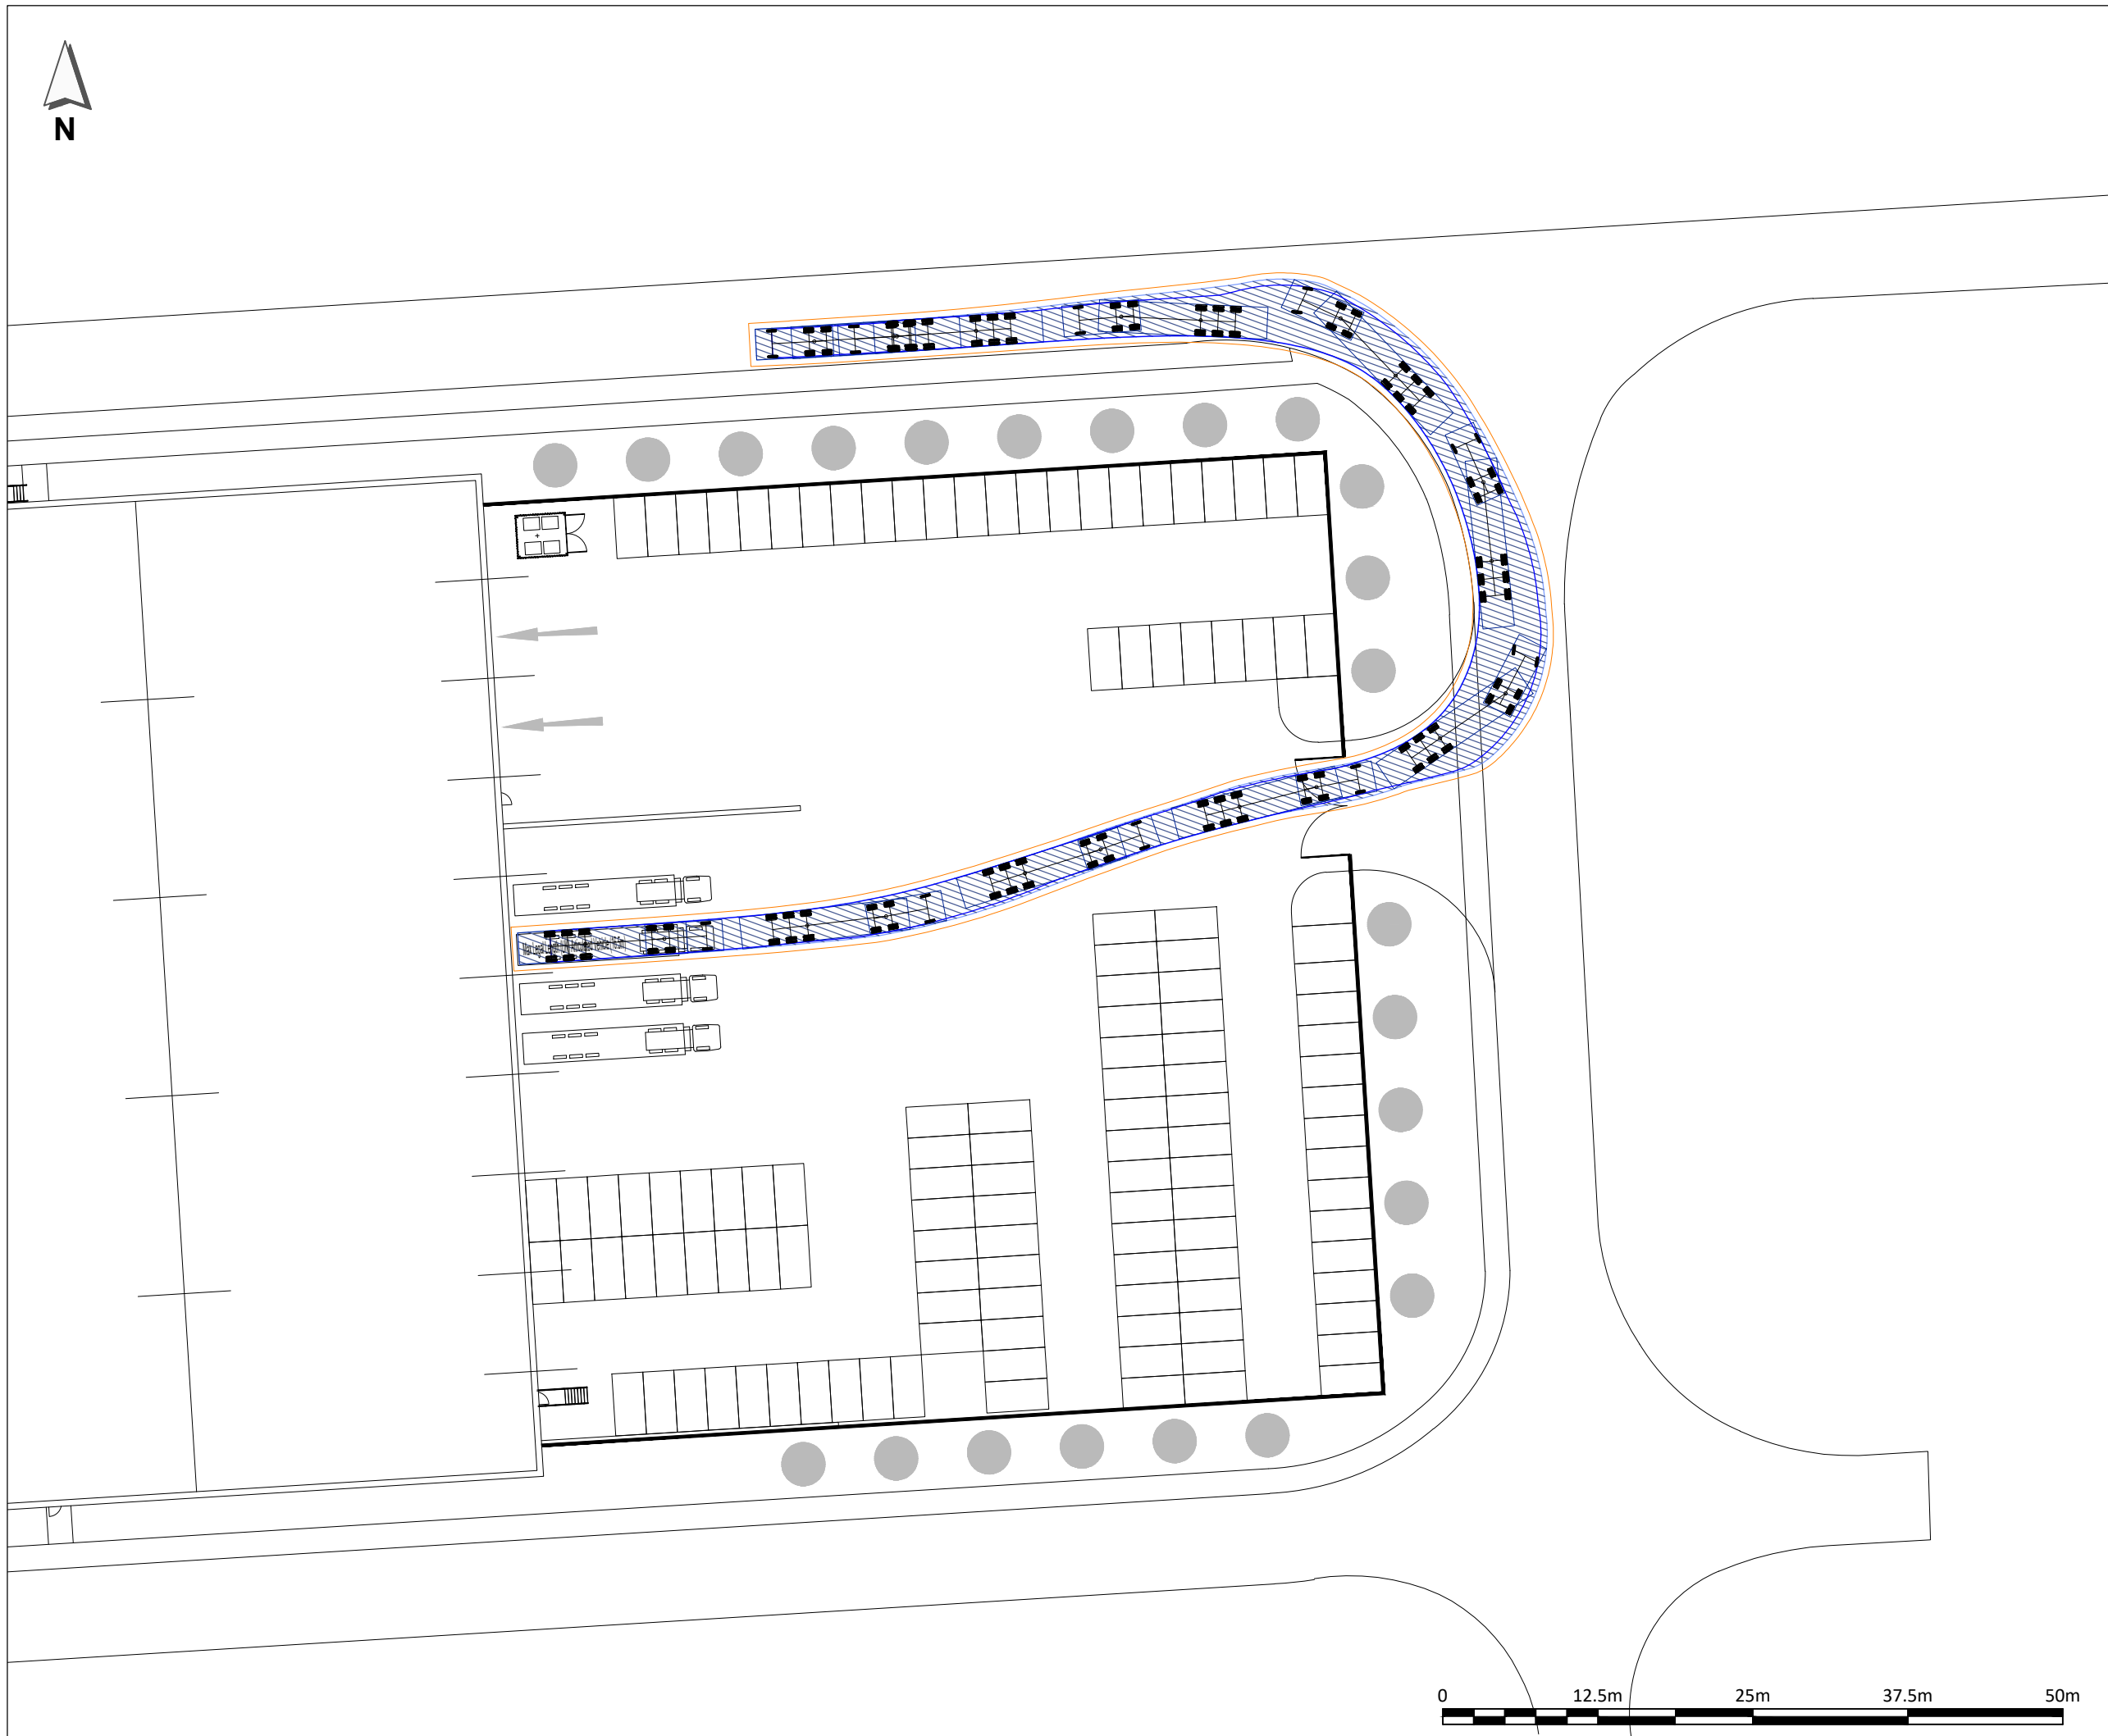

1. THIS DRAWING IS BASED ON '6982 - 025 Preliminary Site Layout Plan.DWG' PROVIDED BY AJA ARCHITECTS ON 26/05/2022.
2. ALL DIMENSIONS IN METRES UNLESS OTHERWISE SPECIFIED.
3. DO NOT SCALE FROM THIS DRAWING.

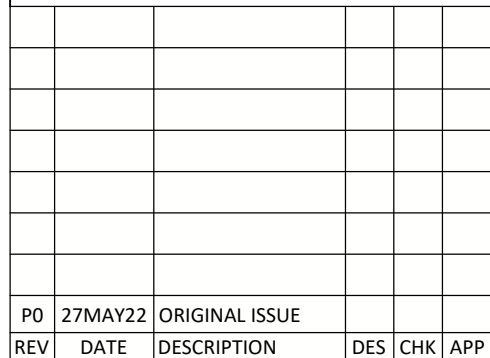

www.steergroup.com

Drawing Title:

ILLUSTRATIVE
ALTERNATIVE YARD LAYOUT
SWEEP PATH ANALYSIS
EXITING LOADING DOCK

Size: A3	Scale: 1:500	Suitability S0	Rev. PC
-------------	-----------------	-------------------	------------

Drawing No.	24158402-STR-HGN-100-DR-D-00109
-------------	---------------------------------

7					
---	--	--	--	--	--