


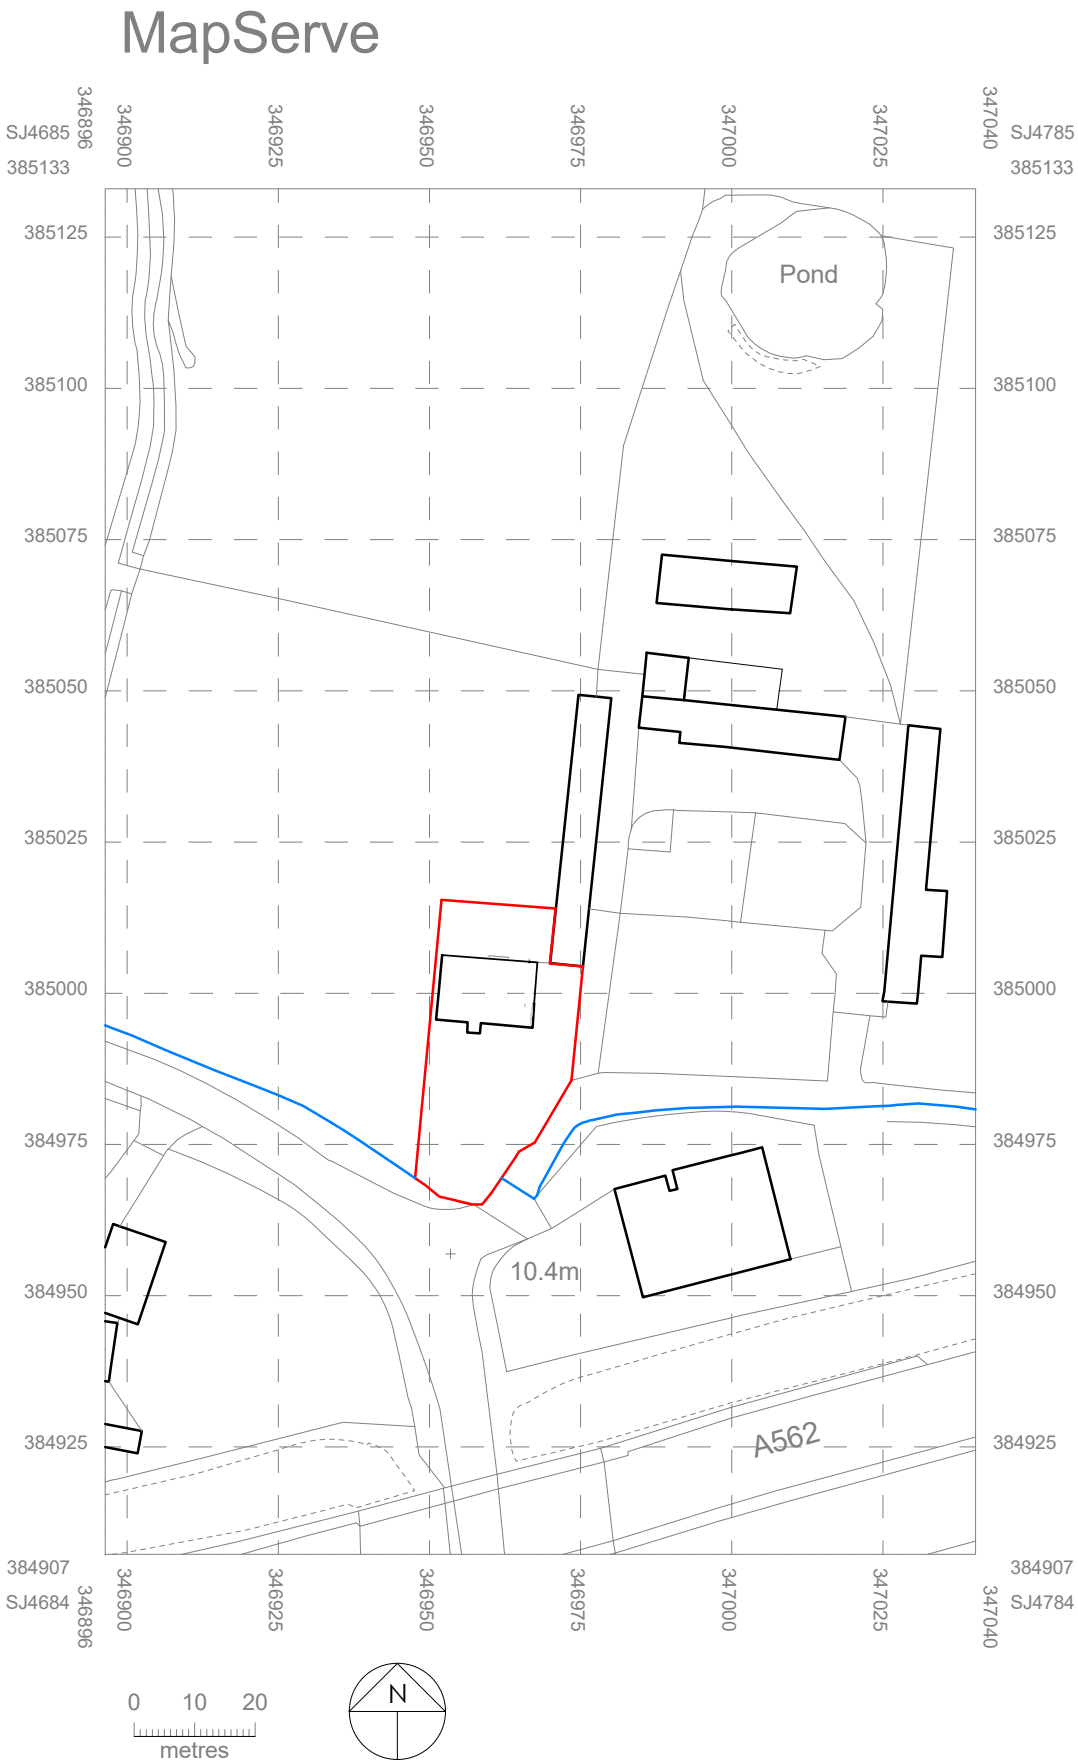

© Crown copyright 2019 Ordnance Survey 100053143
Cadastral data is subject to Crown copyright and is reproduced with permission of HM Land Registry.

ARCHIPHONIC

Unit 256, Slater Studios, 9 Slater Street, Liverpool, L1 4BW

info@ArchiPhonic.co.uk / +44 (0)151 345 7600

Project Title

Proposed Change of Building Use

Client Name

Mr O. Harrison

Project Address

Brook House Farm, L26 3UB

Additional Notes

REV	Date	Description	Issued
-	02/07/20	Issued for Planning.	JN
A	04/08/20	Site Boundary Amended and Scale Bar Included.	JN
B	30/11/20	Site layout and boundary amended	AY
C	14/05/21	Issued for planning - amended application	AY

Title

Existing Site Location Plan

Drawing No.

0975-02-02-001 Rev C

Scale

1 : 1250

Date

14/05/21

Drawn by

JN

Checked by

DB

© Copyright ArchiPhonic - Do not scale from this drawing. All dimensions to be checked and verified on site. This drawing is to be read in conjunction with all other relevant drawings and specifications. Any discrepancies in the drawings are to be reported immediately to ArchiPhonic. This drawing is not to be used for construction or sales purposes unless marked 'issued for construction'. Dimensions and area schedules are subject to change.