




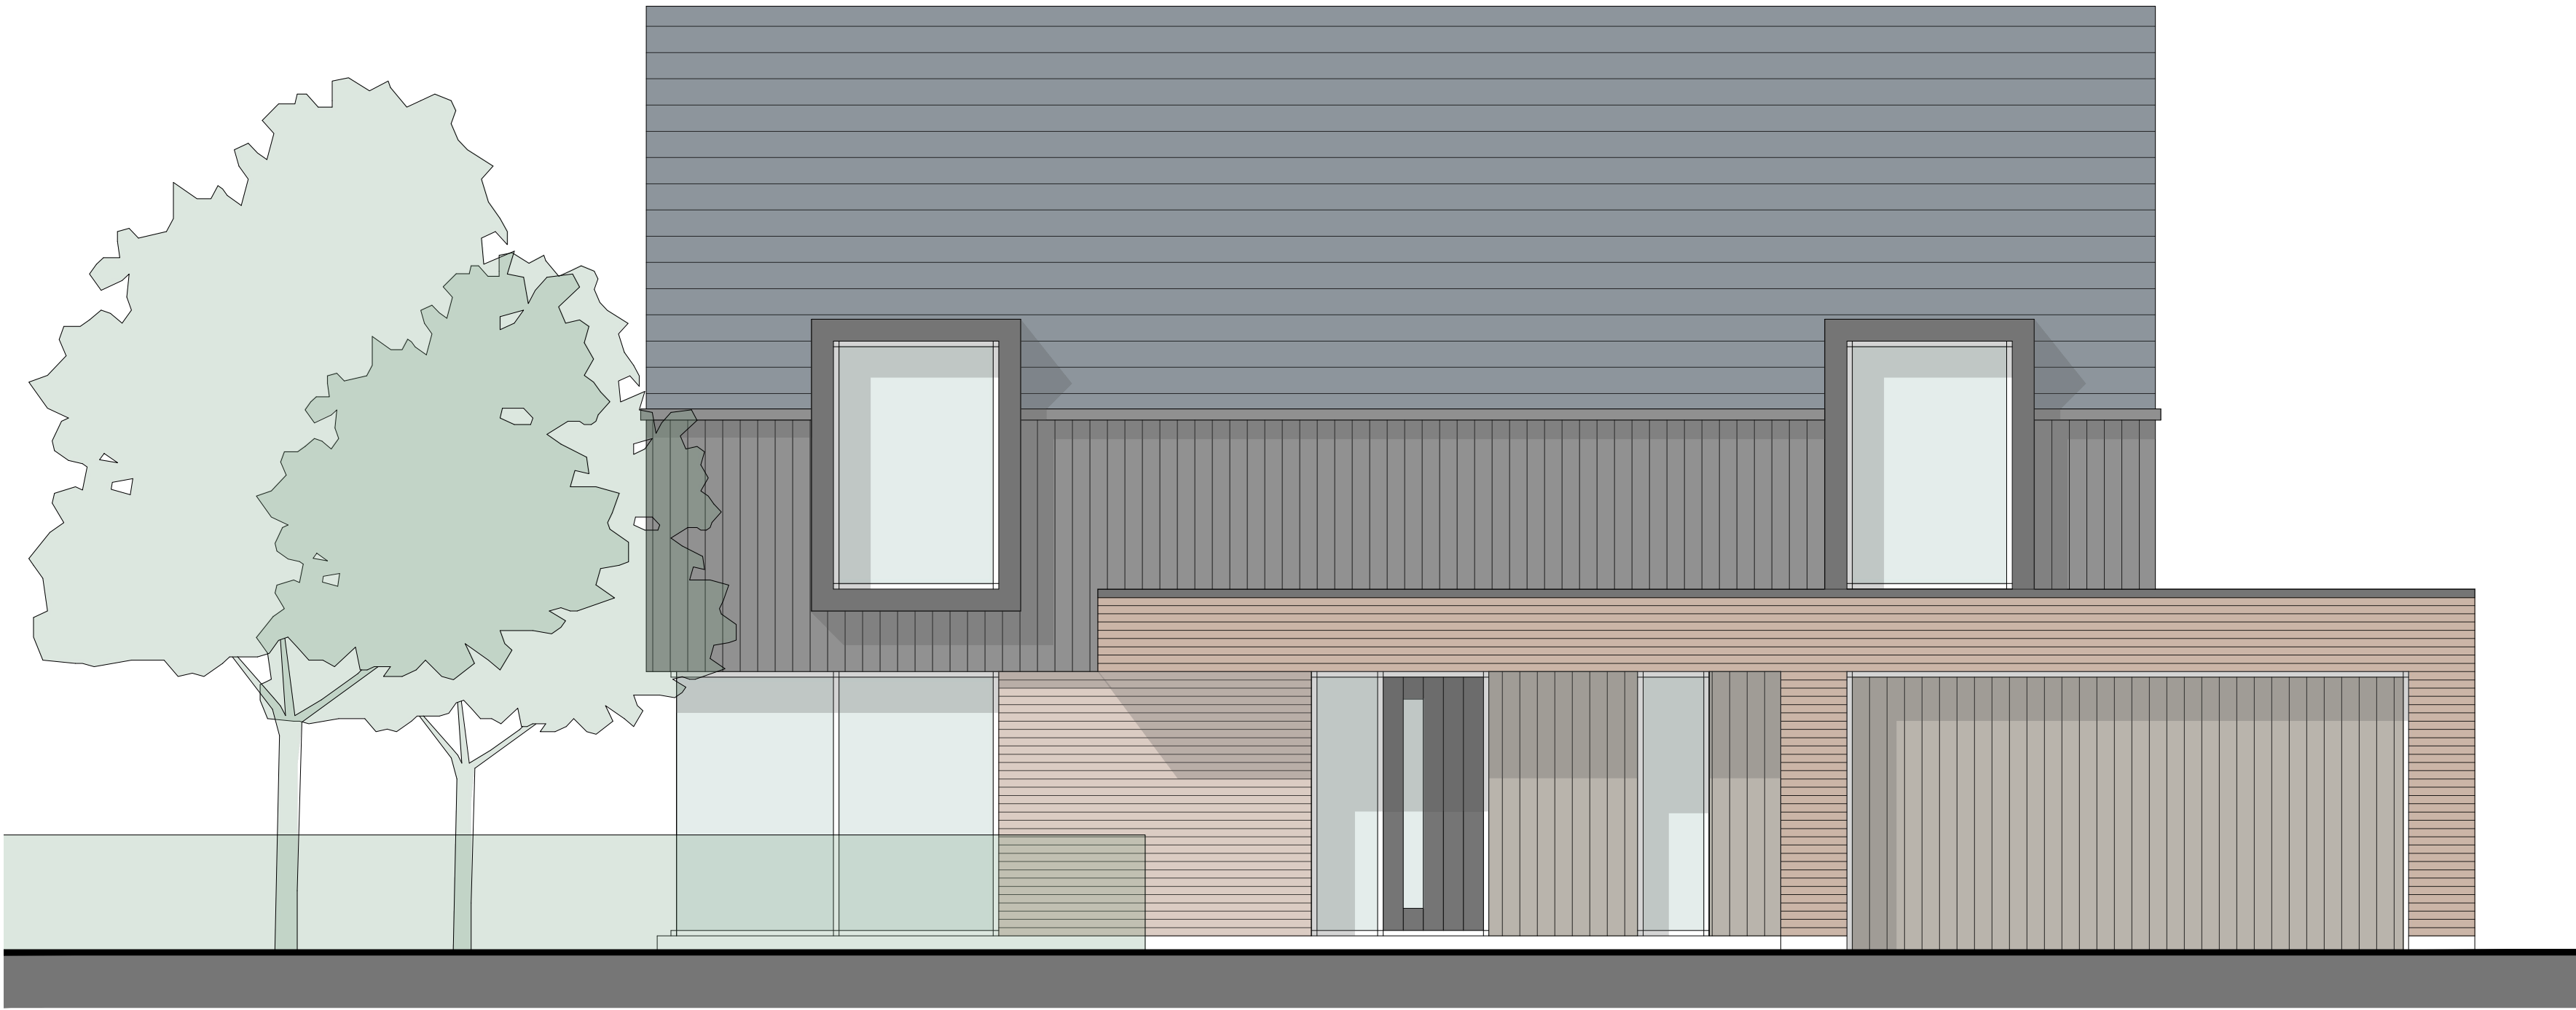


FE Front Elevation
1:50

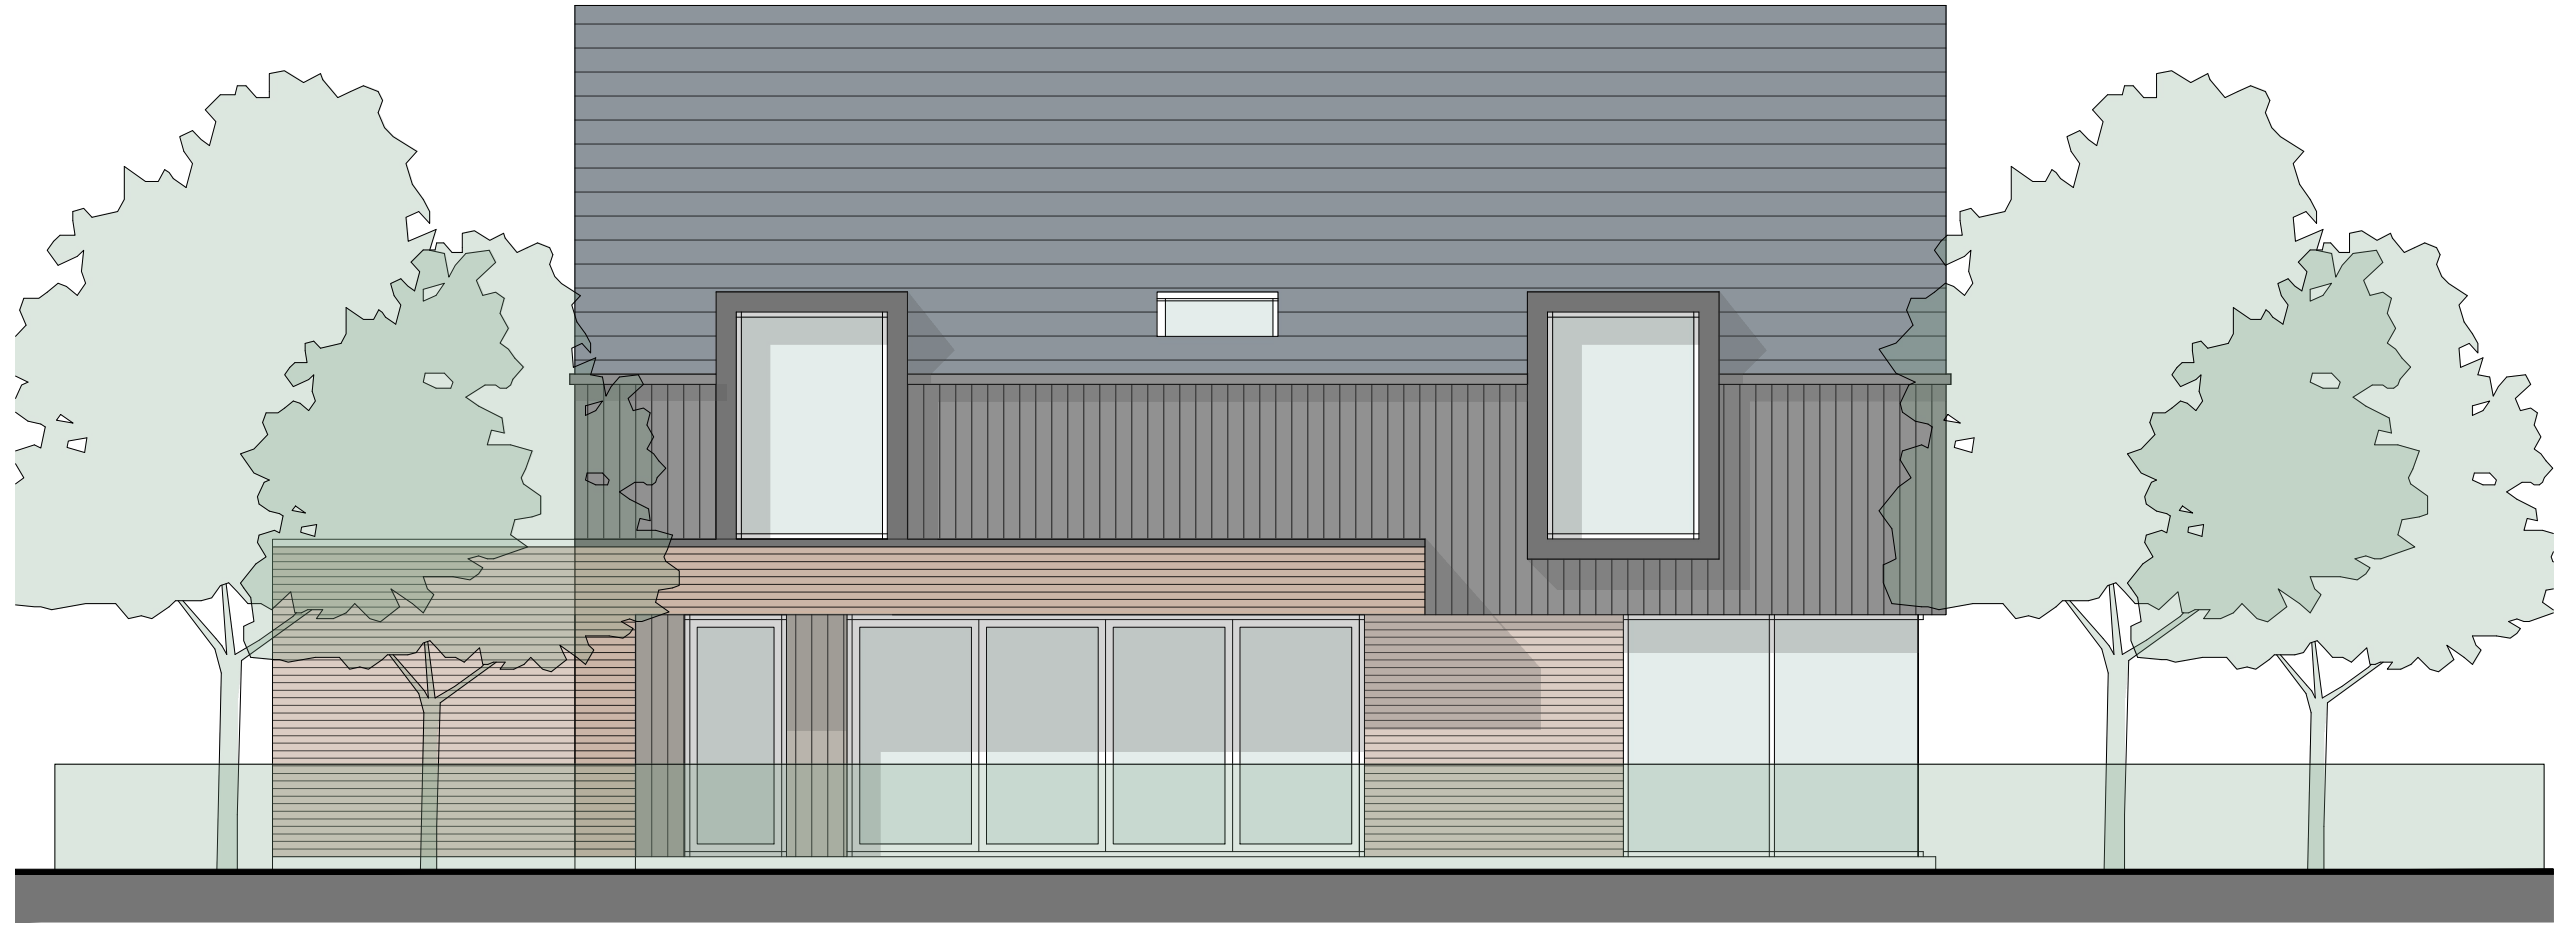


RE Rear Elevation
1:75

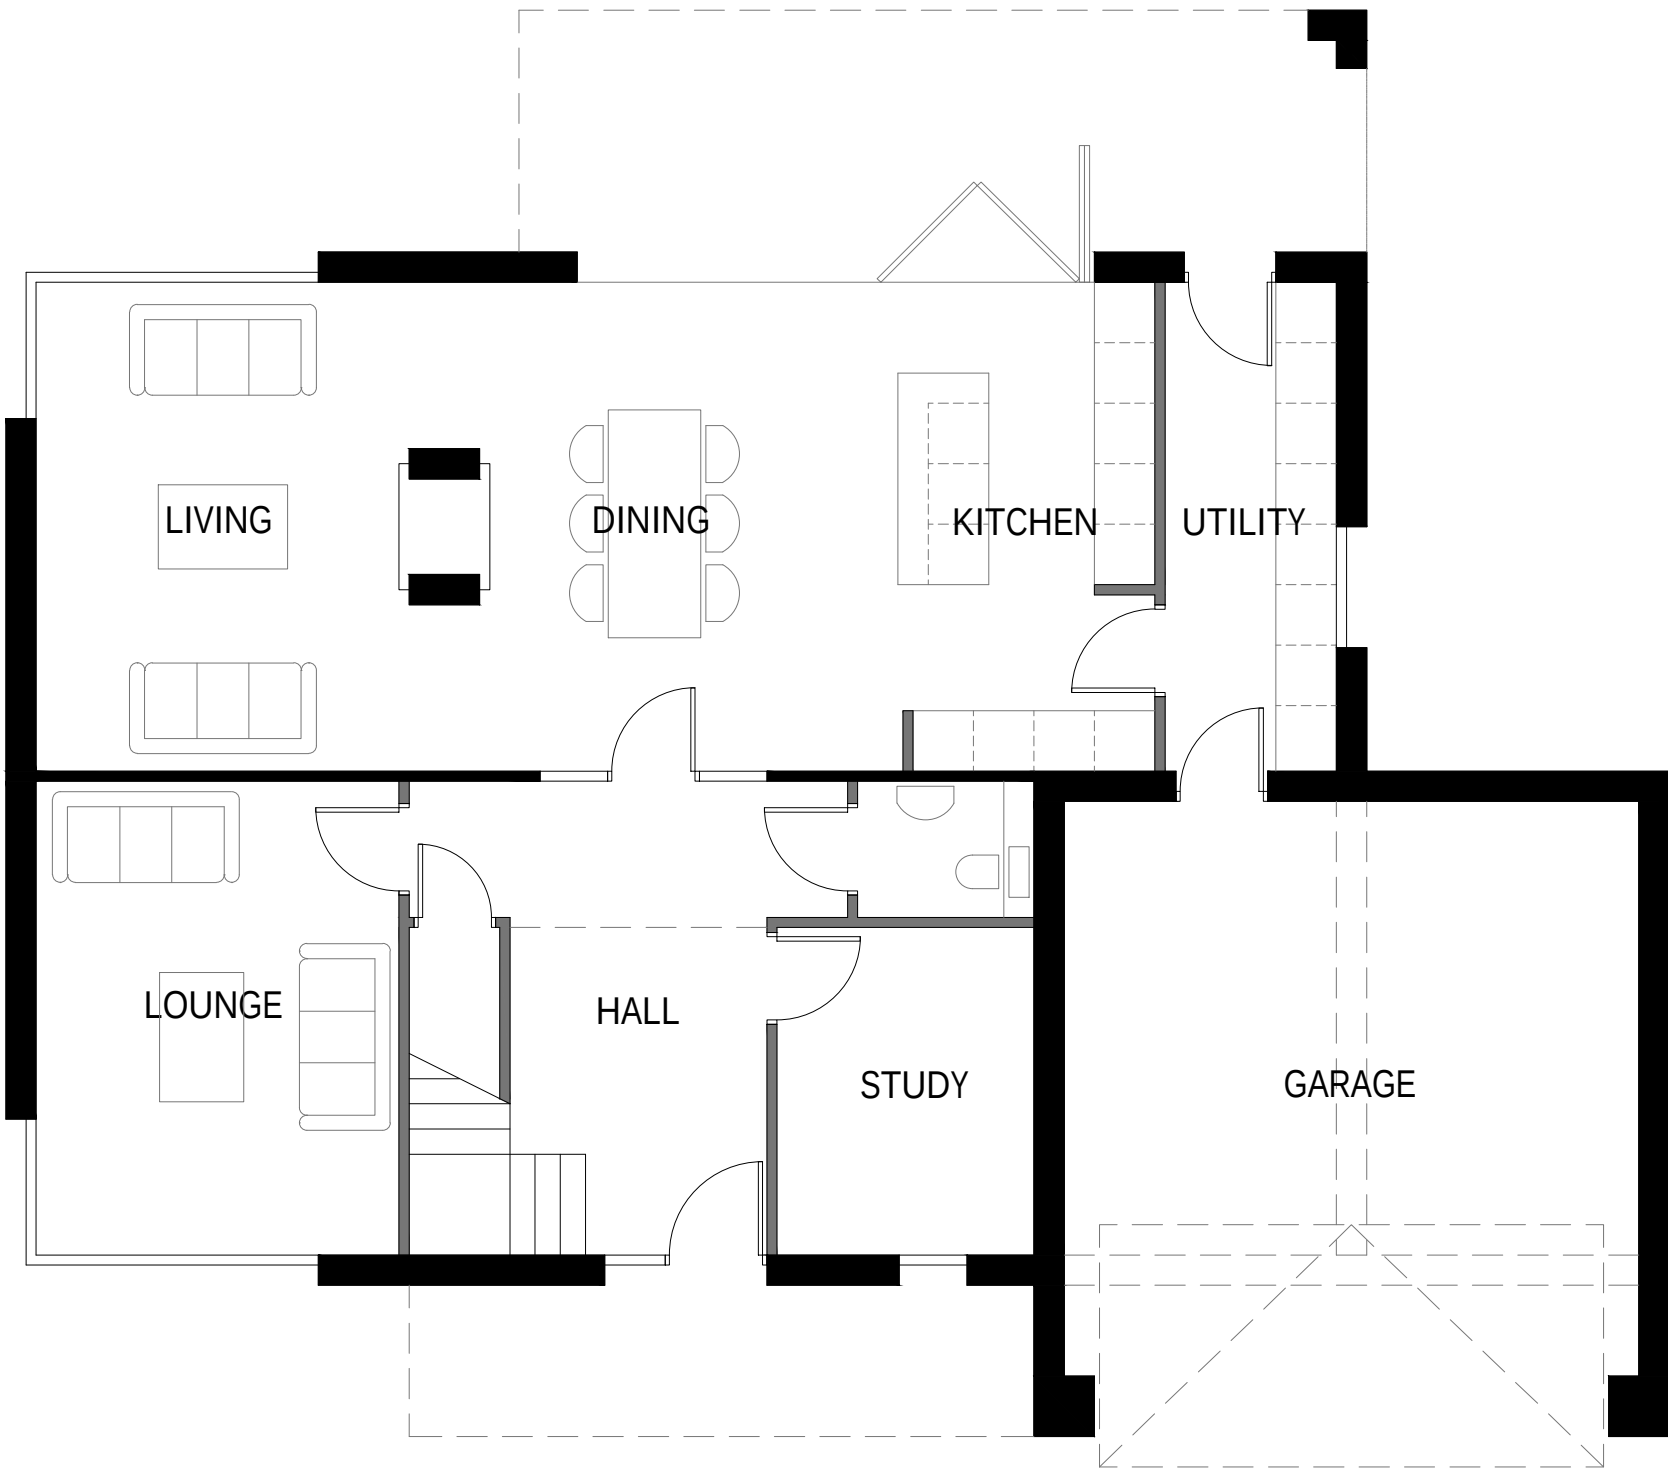


GF Ground Floor Plan
1:75

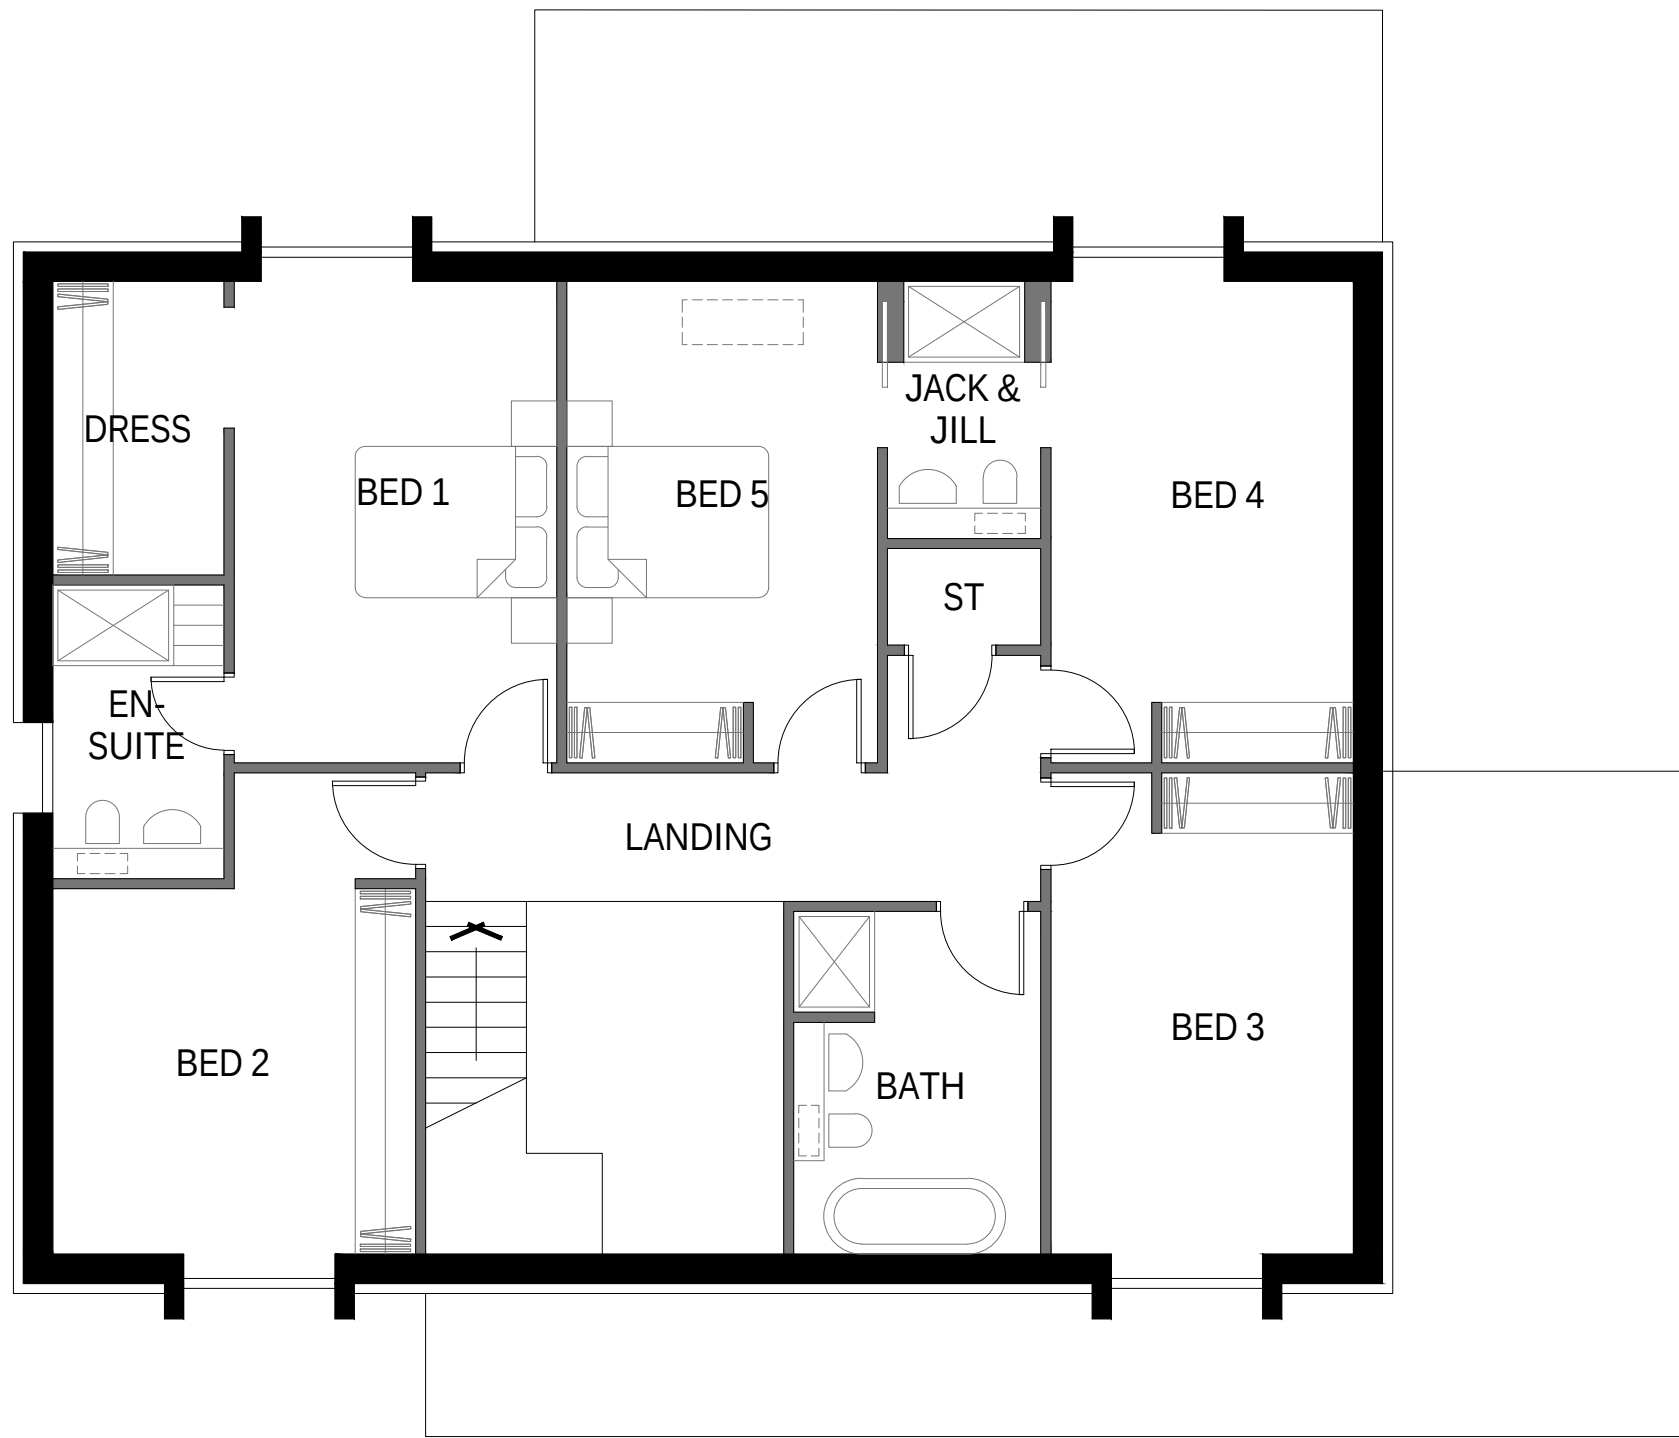

1F First Floor Plan
1:75

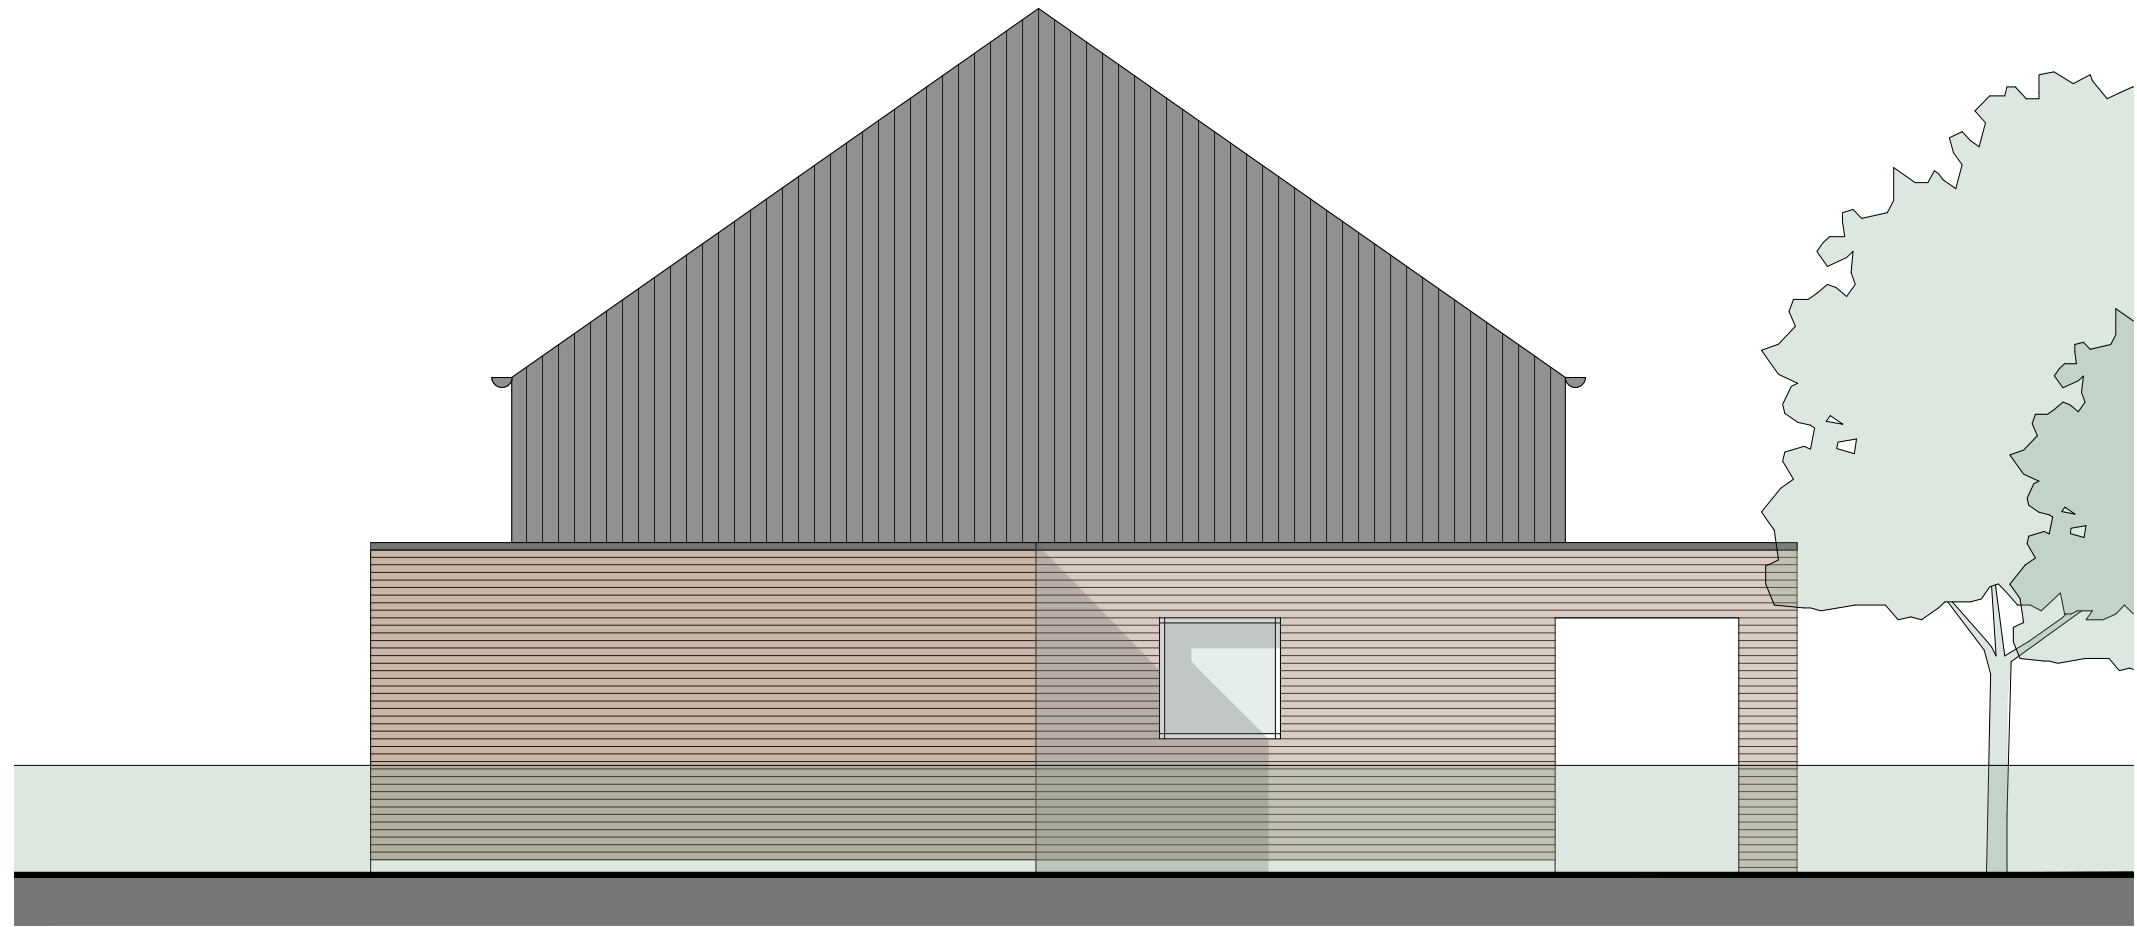

SE Side Elevation
1:75

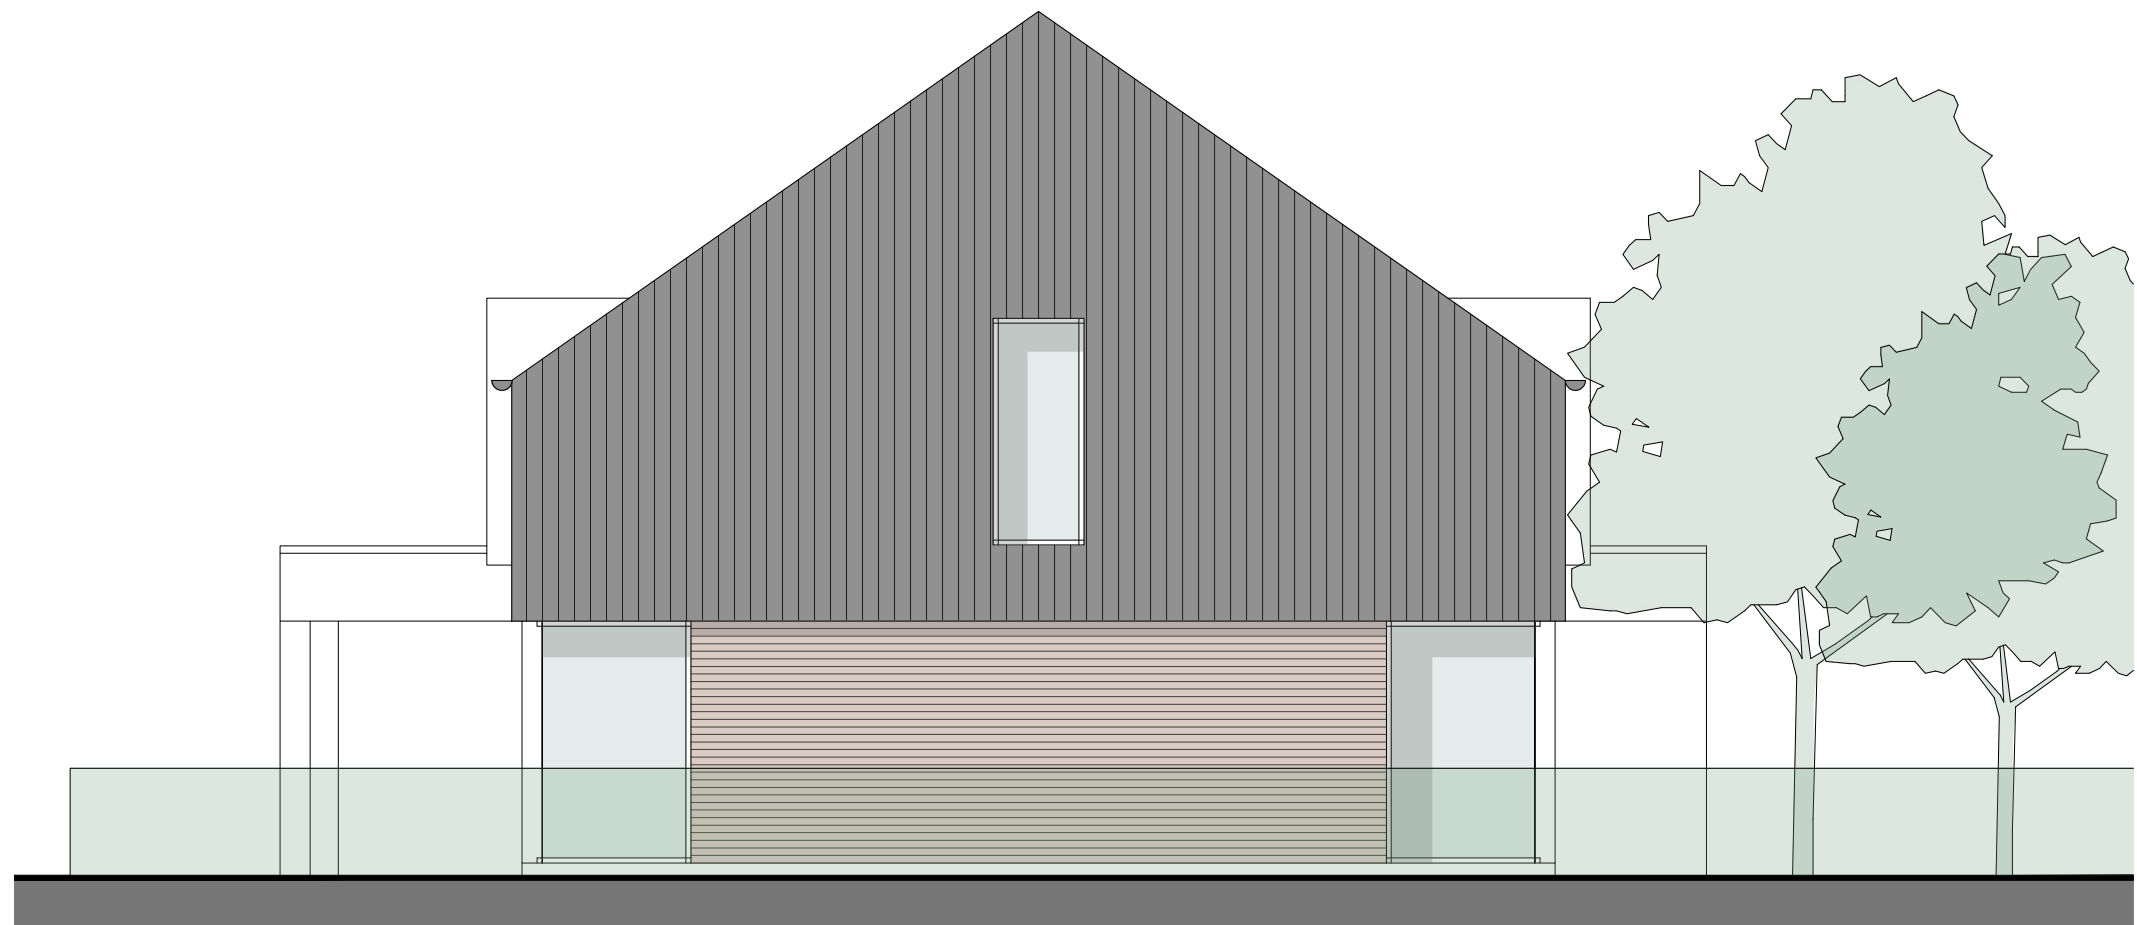

SE Side Elevation
1:75