



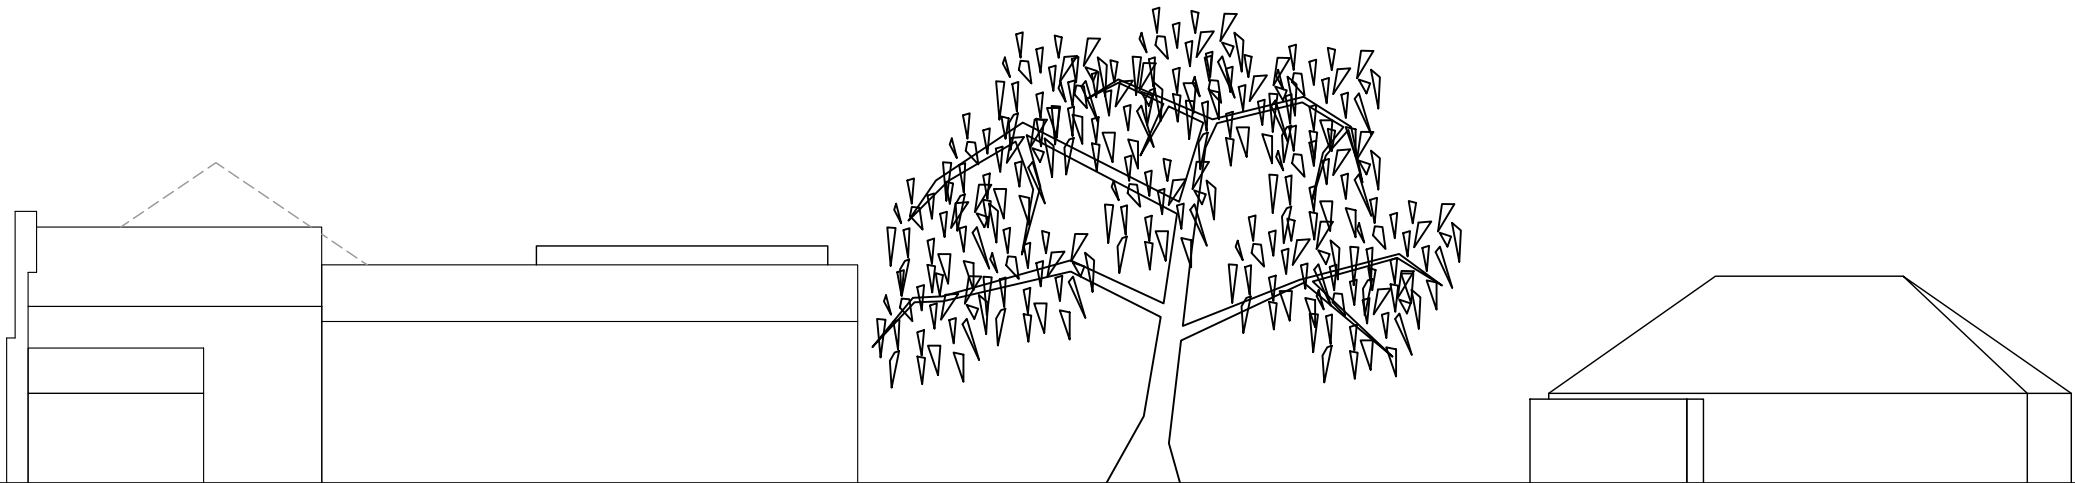

Farm House 1 Farm House 2 Bungalow

South West Elevation

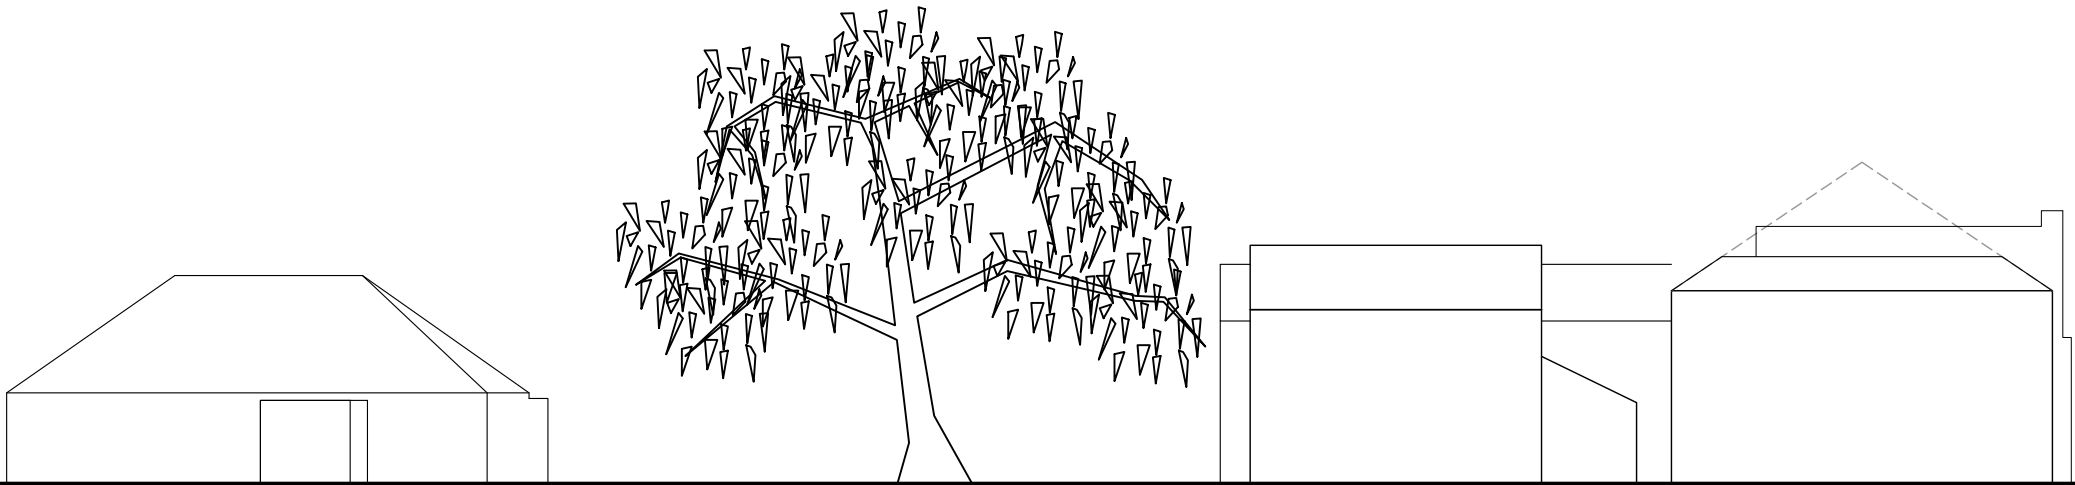

Bungalow Farm House 2 Barn

North East Elevation