



Foxhill Farm Farmstead Foxhill Lane Halewood Knowsley L26 4XG.GL

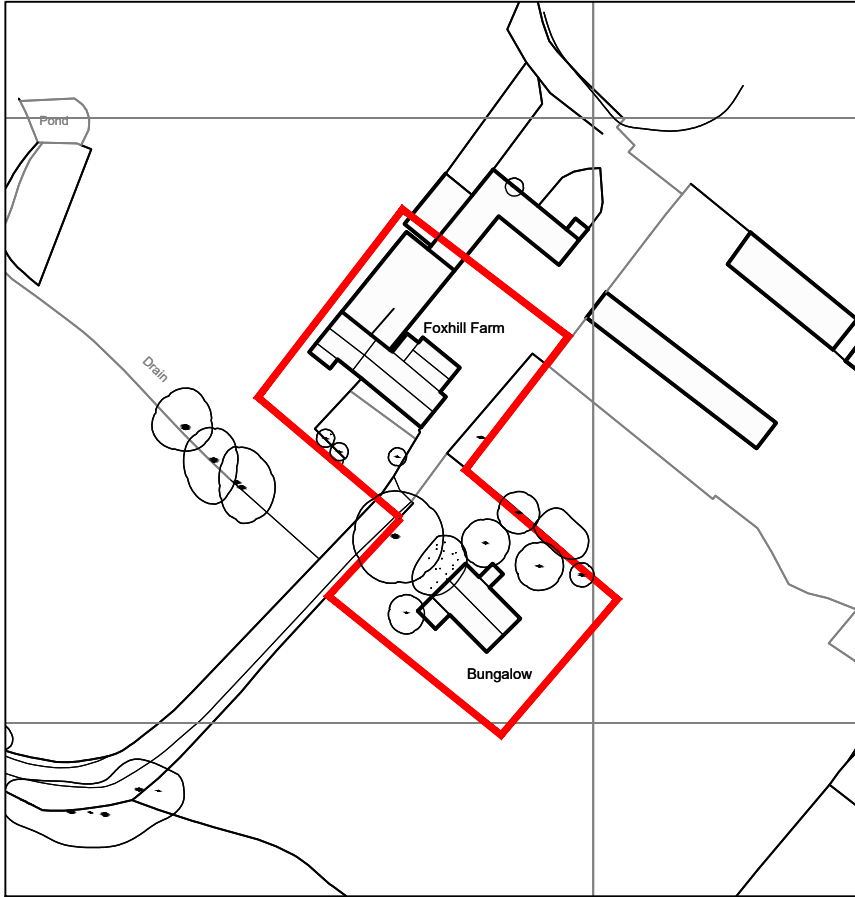


1:1250 Location Plan

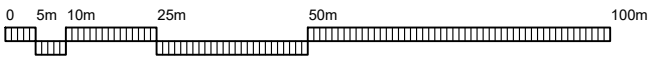

	Footprint Area	Volume
Existing	497.5m ²	2589m ³
Proposed	419m ²	2094m ³

1:500 Site Plan Existing

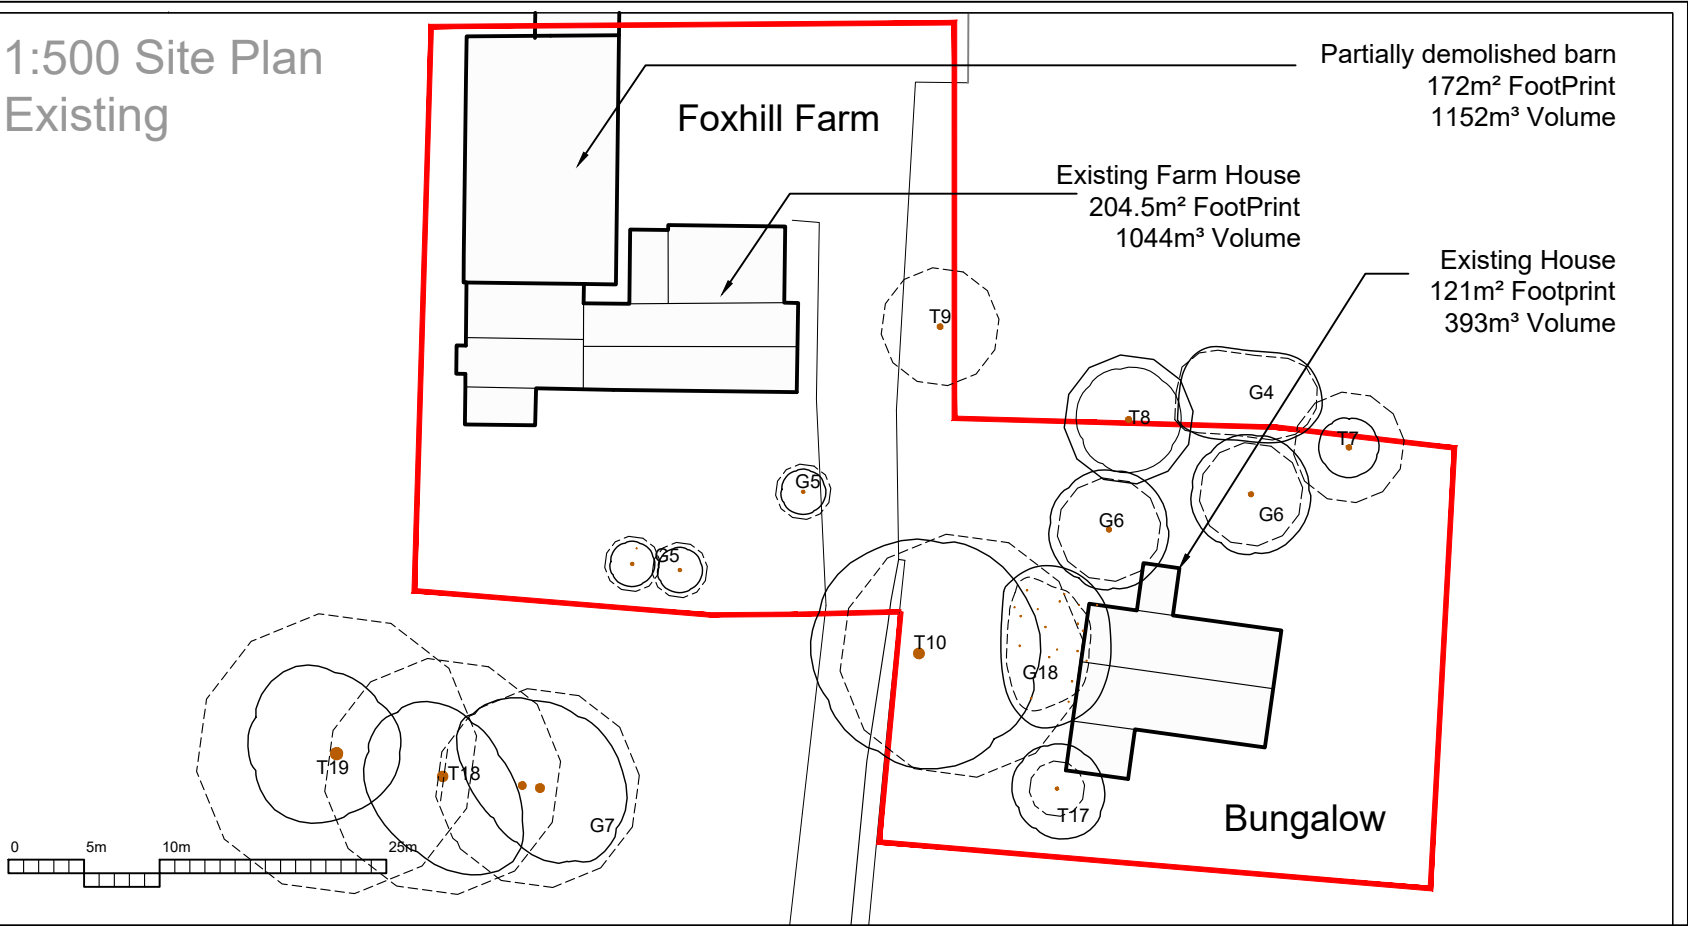

1:500 Site Plan Proposed

