

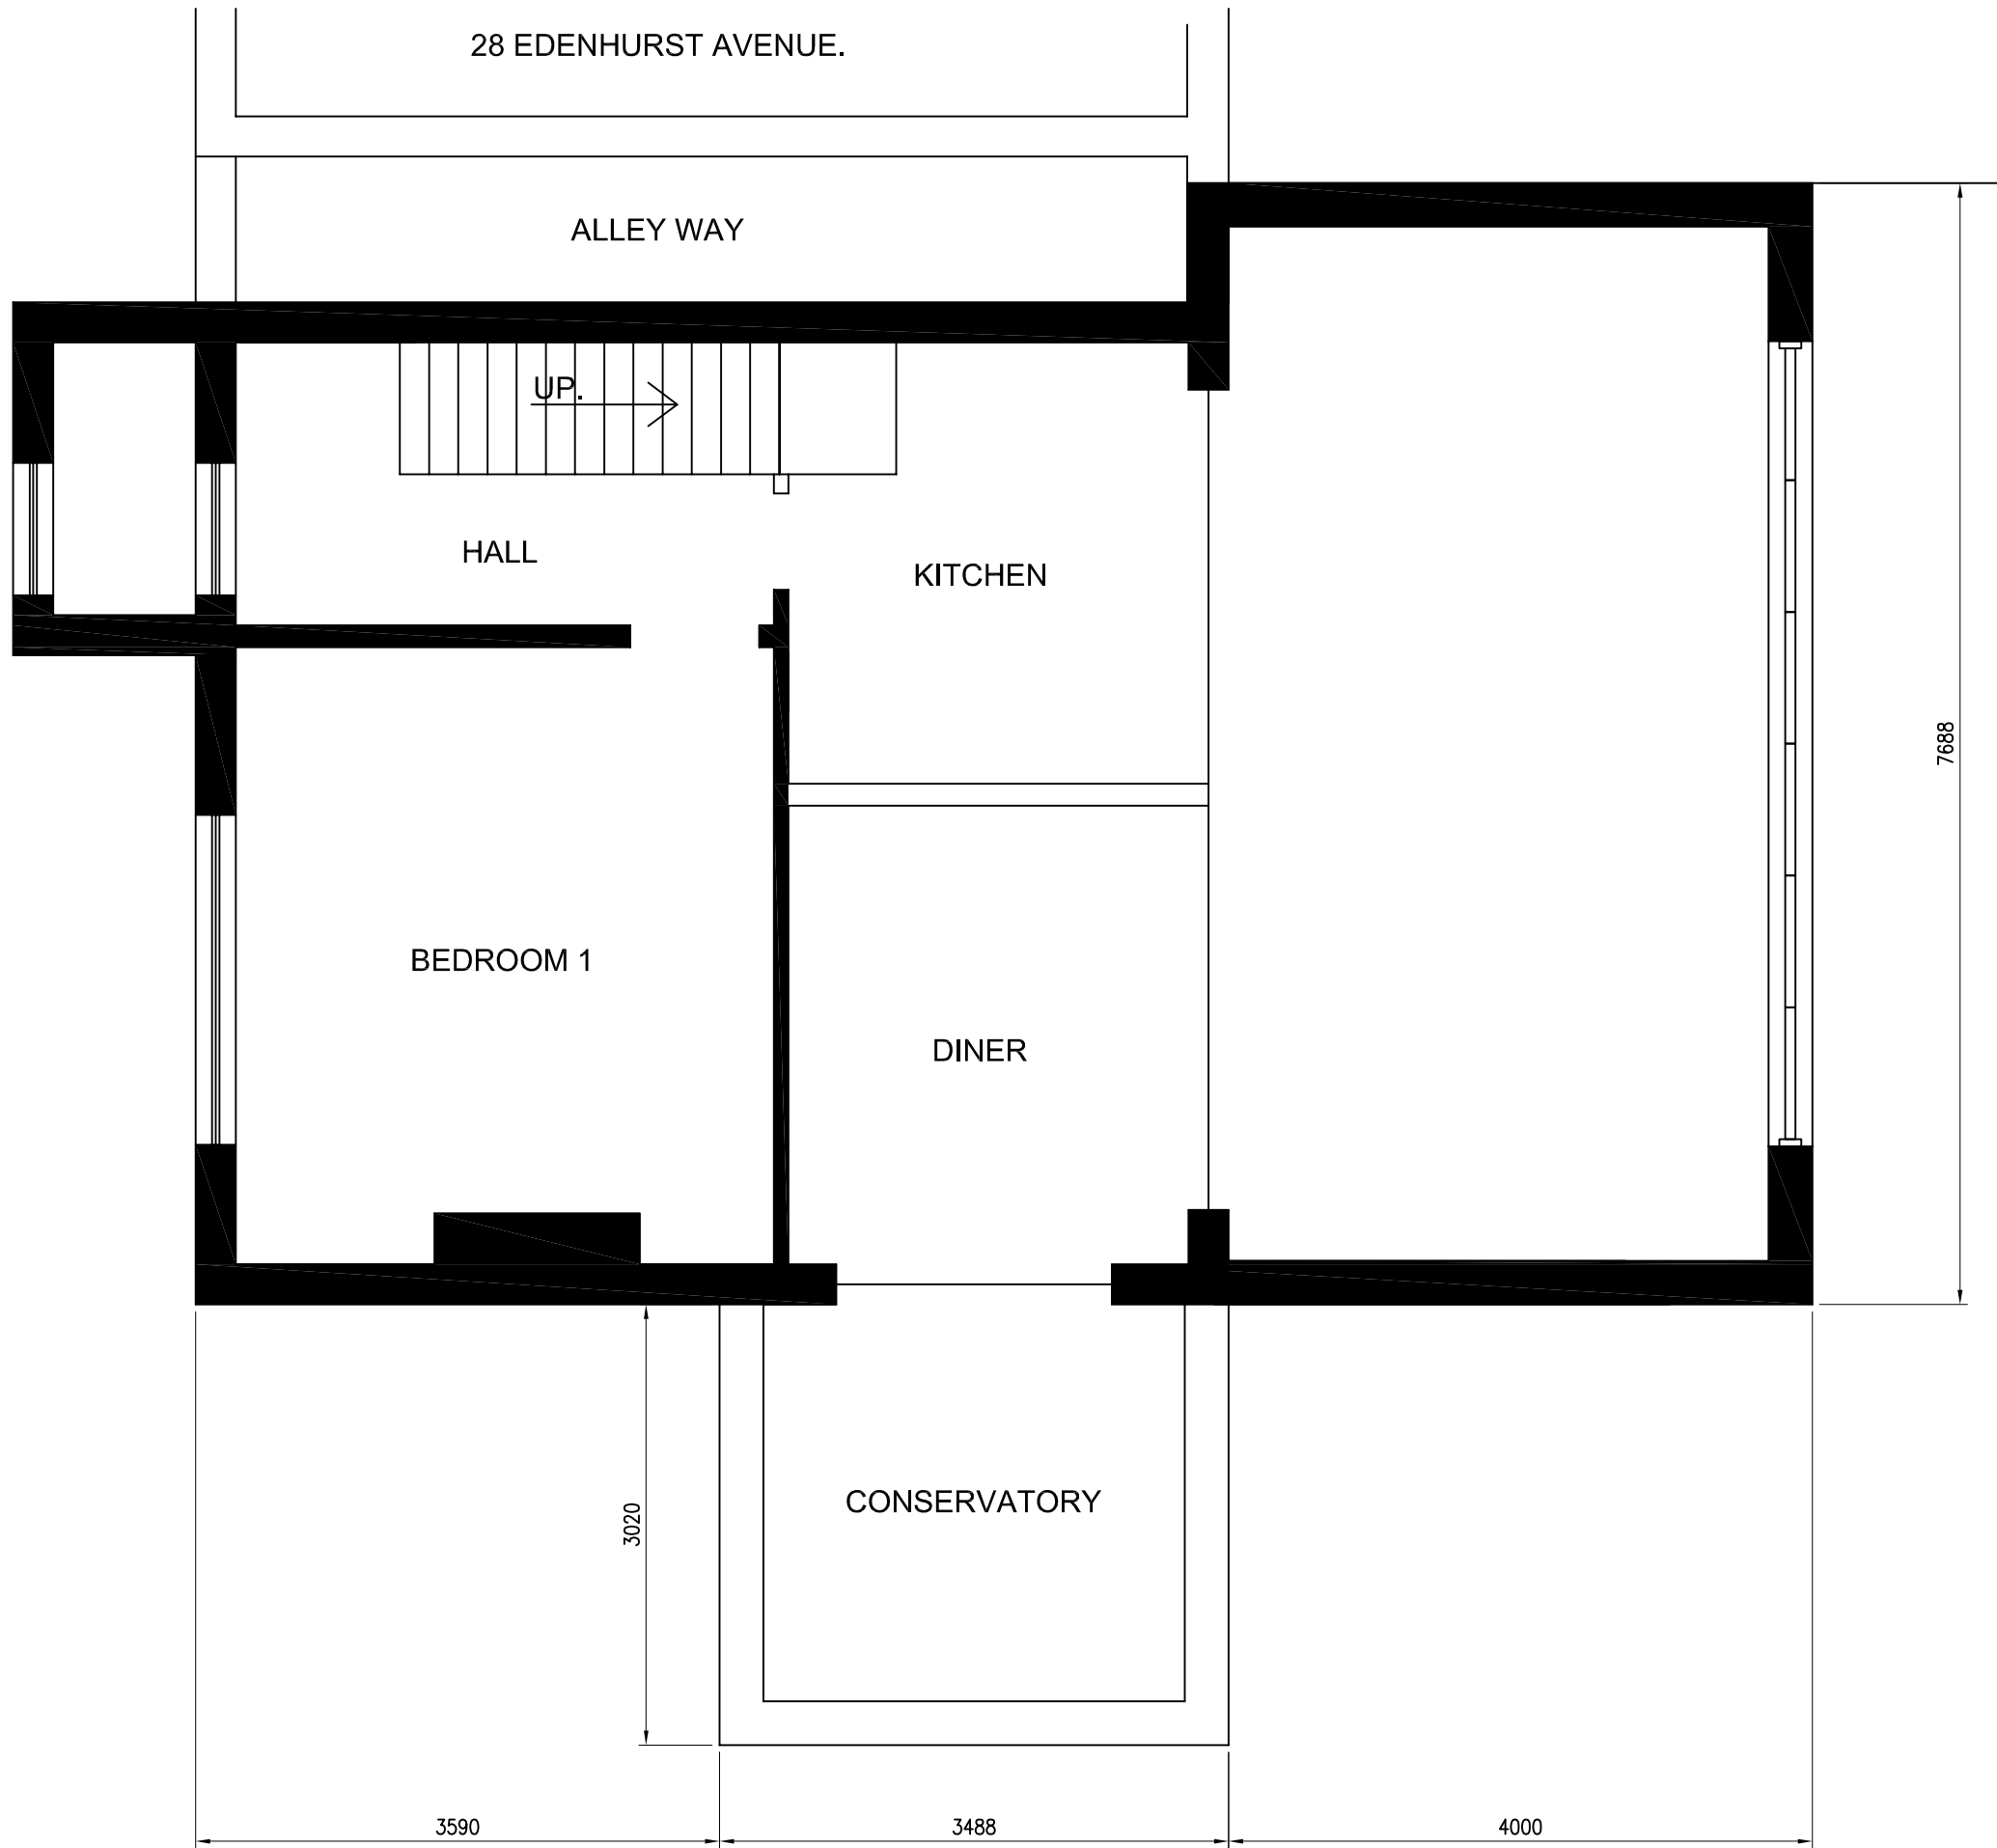


PROPOSED GROUND FLOOR LAYOUT.

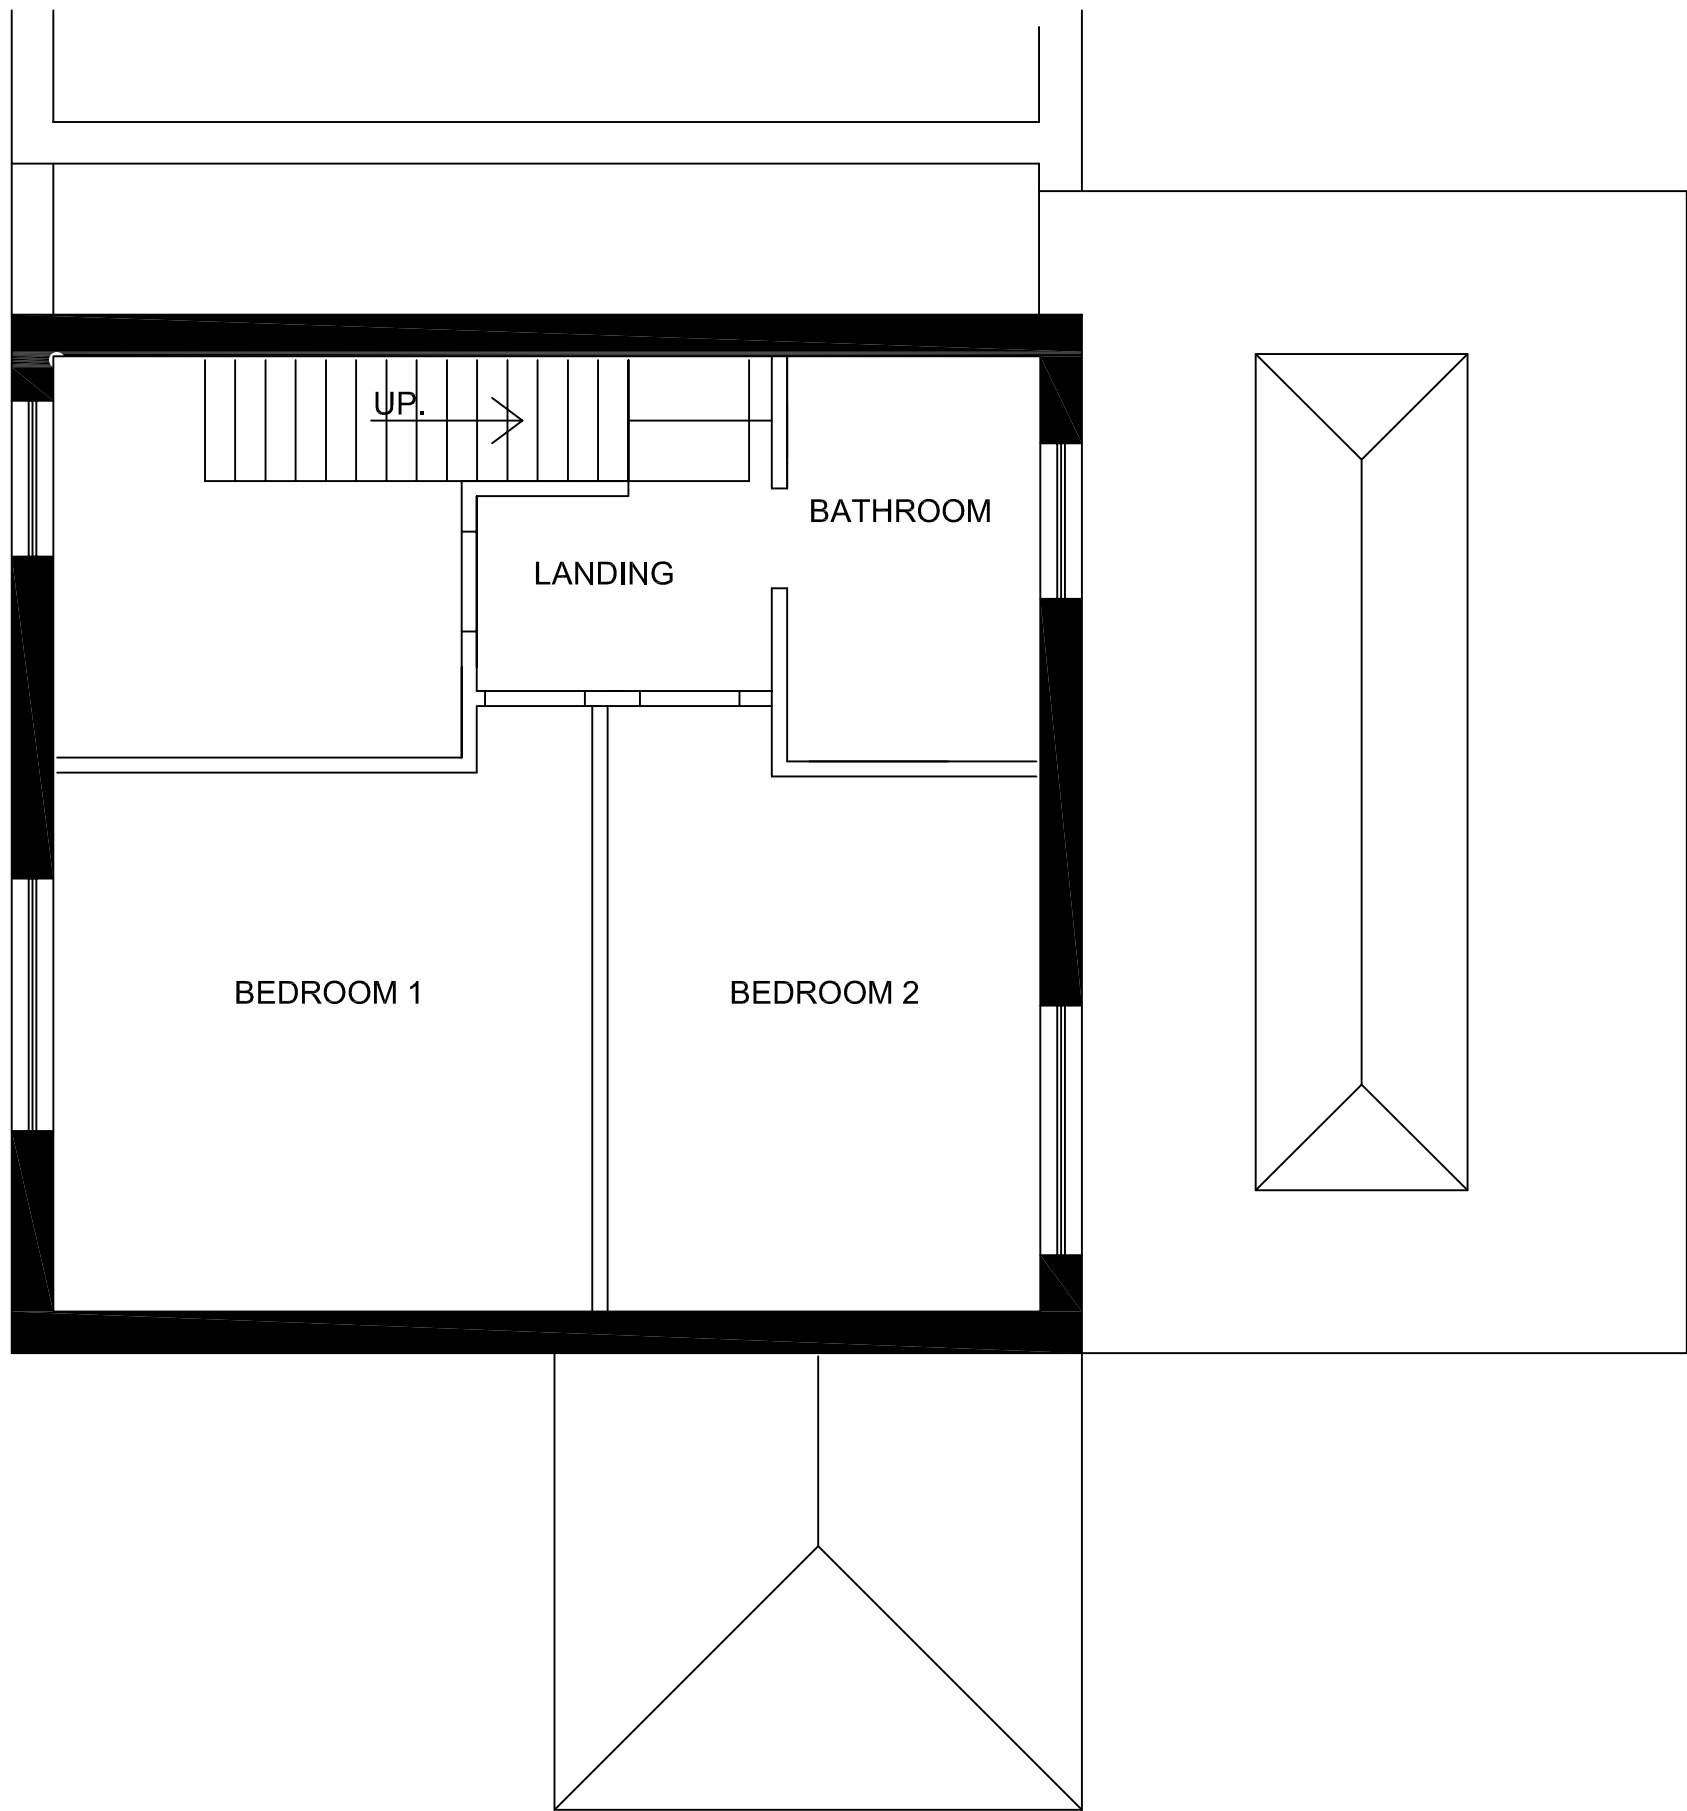

PROPOSED FIRST FLOOR LAYOUT.

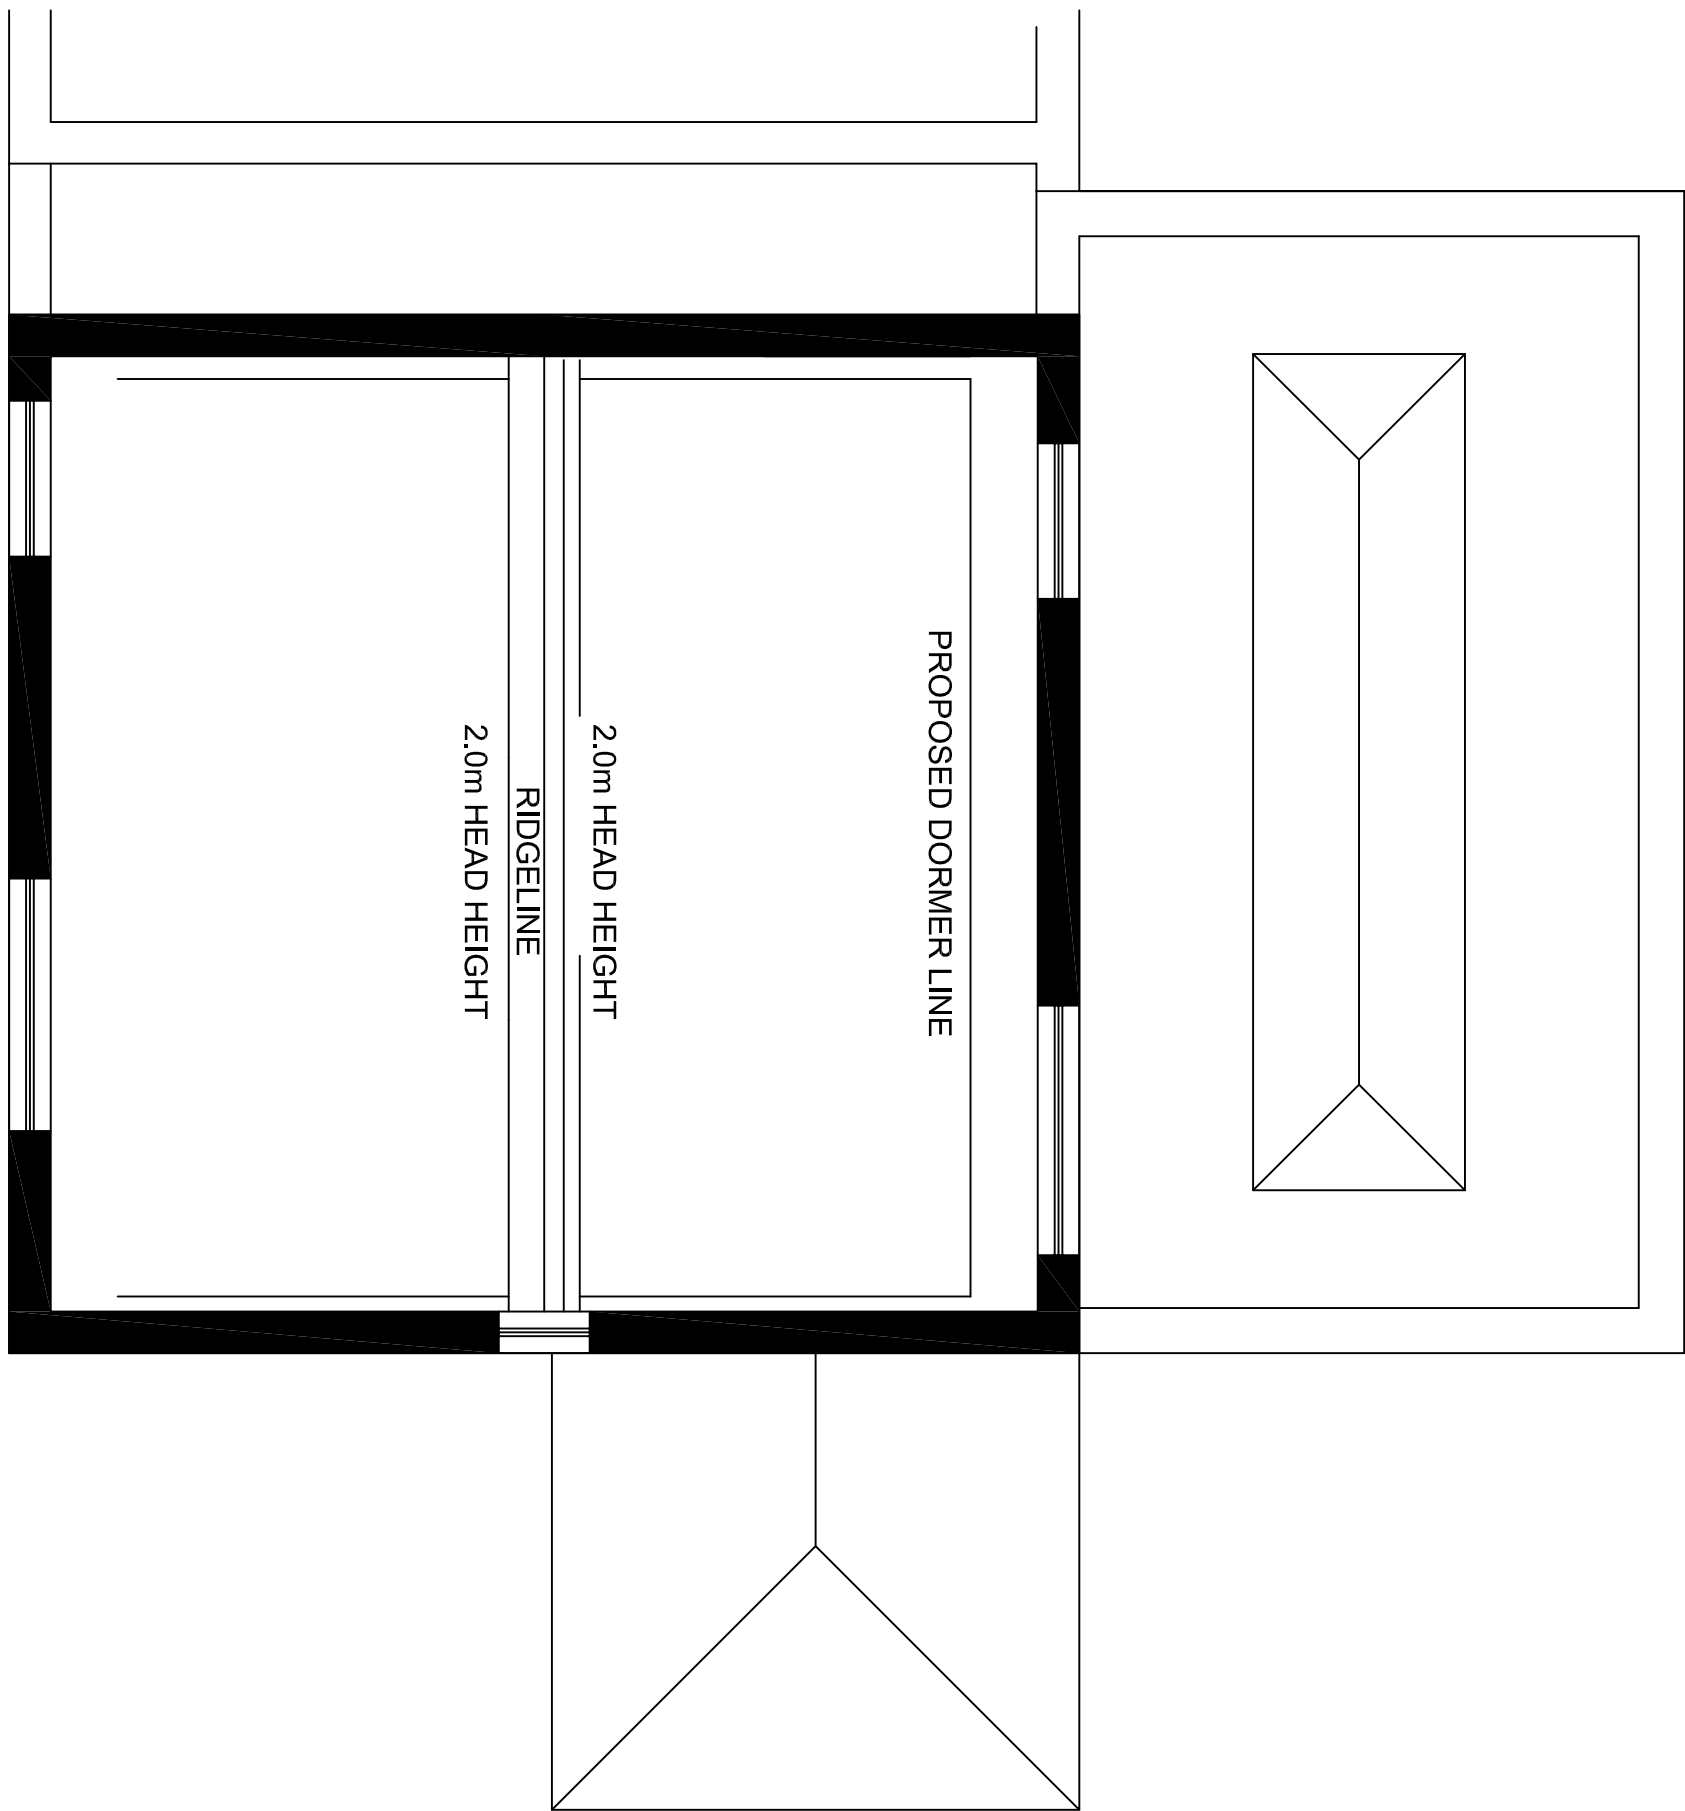

PROPOSED ROOF LAYOUT.

<u>PLANNING</u>			
P2	DIMENSIONS AND SCALE ADDED.	10.03.2021	VPR
P1	PLANNING ISSUE	18.01.2021	VPR
Rev	Amendments	Date	Ints

AWK Engineers Ltd
 Consulting Civil & Structural Engineers
 78 Christorpher Way
 Liverpool
 L16 1JQ
 Tel: 07752 658709
 Email: office@awkengineers.co.uk
 Website: www.awkengineers.co.uk

Project
 PROPOSED EXTENSION &
 ALTERATIONS TO
 29 EDENHURST AVENUE
 LIVERPOOL

Drawing Title
 PROPOSED LAYOUTS –RevB

Drawn	VPR	Checked	AC
Date	JAN 2021	Scale	1:25 & 1:10

Drawing No.	10012–V1–XX–S–104	Rev.	P2
-------------	-------------------	------	----