



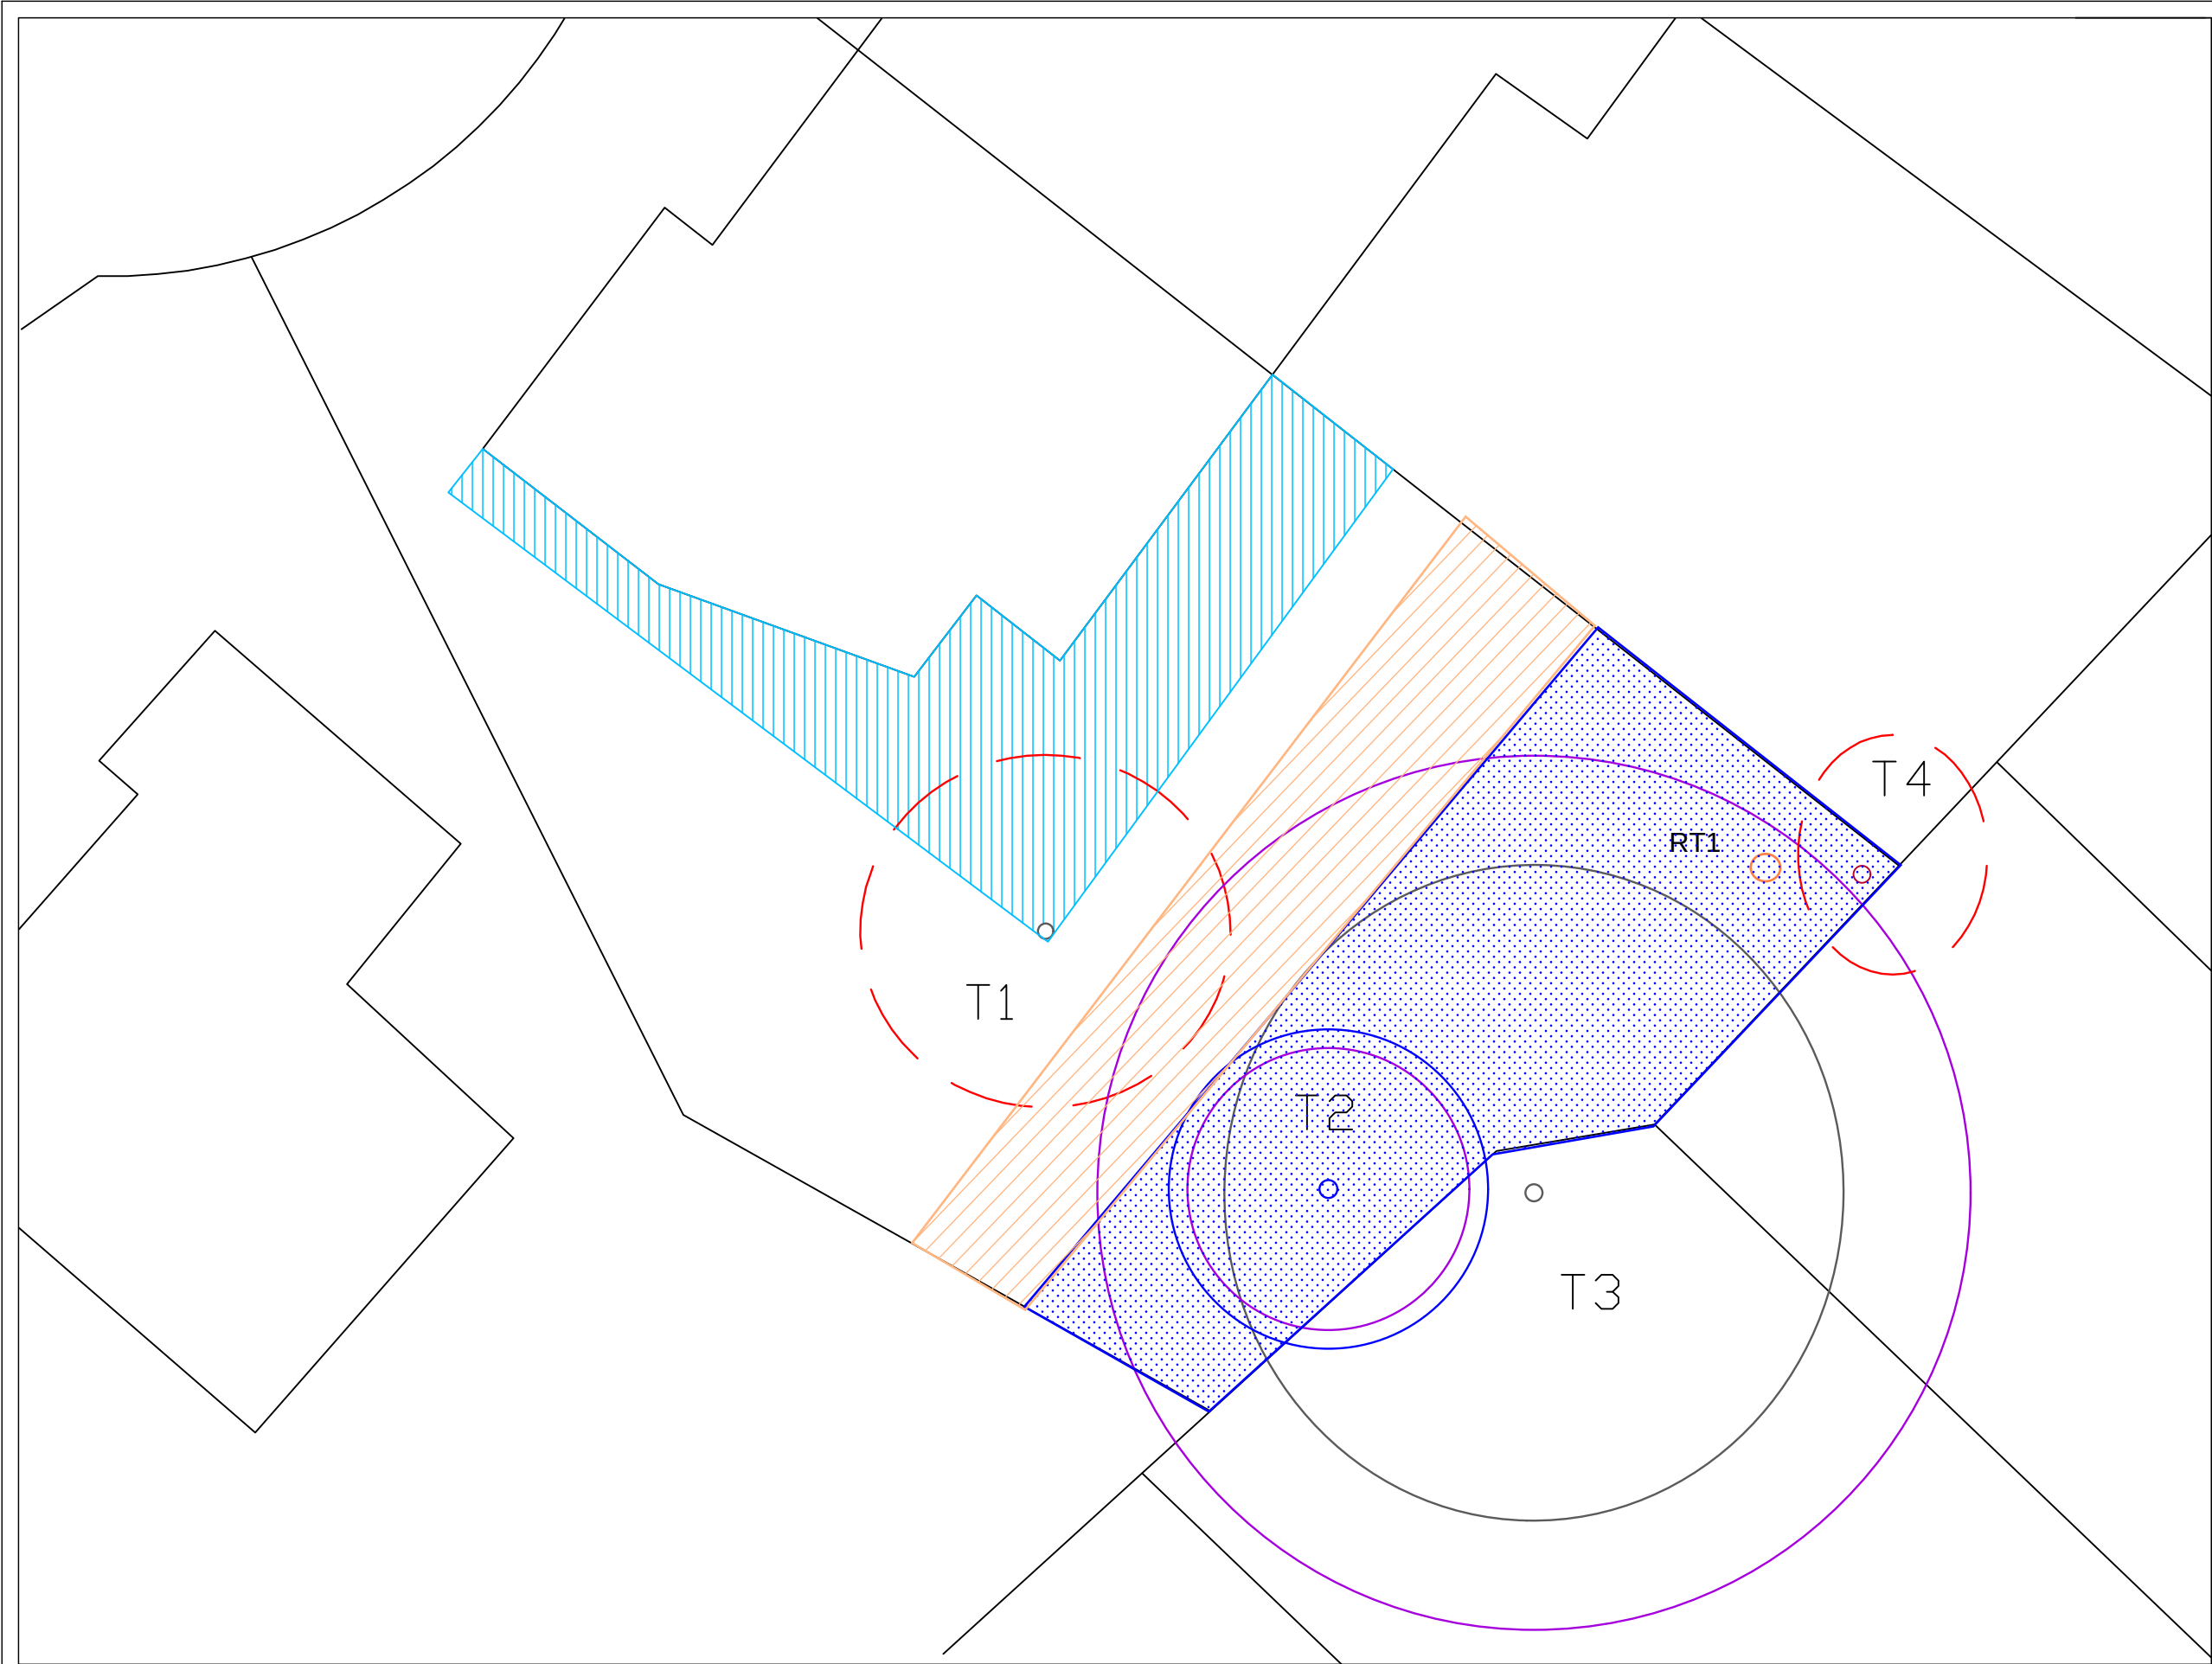

Symbol Guide

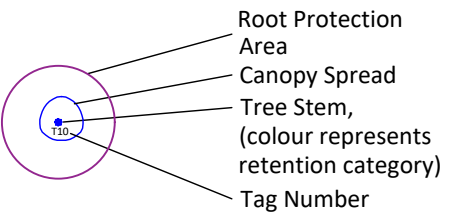

BS5837:2012 - Tree Category

- | | |
|--|--|
|  Category A Trees |  Category C Trees |
|  Category B Trees |  Category U Trees |

Tree Protection & Removal

- | | |
|---|--|
|  Proposed Tree Removal |  Restricted Activity zone |
|  Construction Exclusion Zone |  Remedial Planting Strategy |

The original of this drawing is produced in colour; a monochrome copy should not be relied upon as trees are categorised using a colour code.

Canopy spread (N, S, E, W) is approximate. Stem diameter (DBH) is taken at 1.5m above ground level, whether of single or multi-stem trees. Stem diameter is functional to determine the extent of the Root Protection Area (RPA).

Project Name:
39 Fernbank Avenue

Drawing Title:
Tree Protection Plan

Drawing Number:
21-062

Drawn By:
AM

Approved By:
DE

Date:
December 2021

Scale:
1:100 @A3