
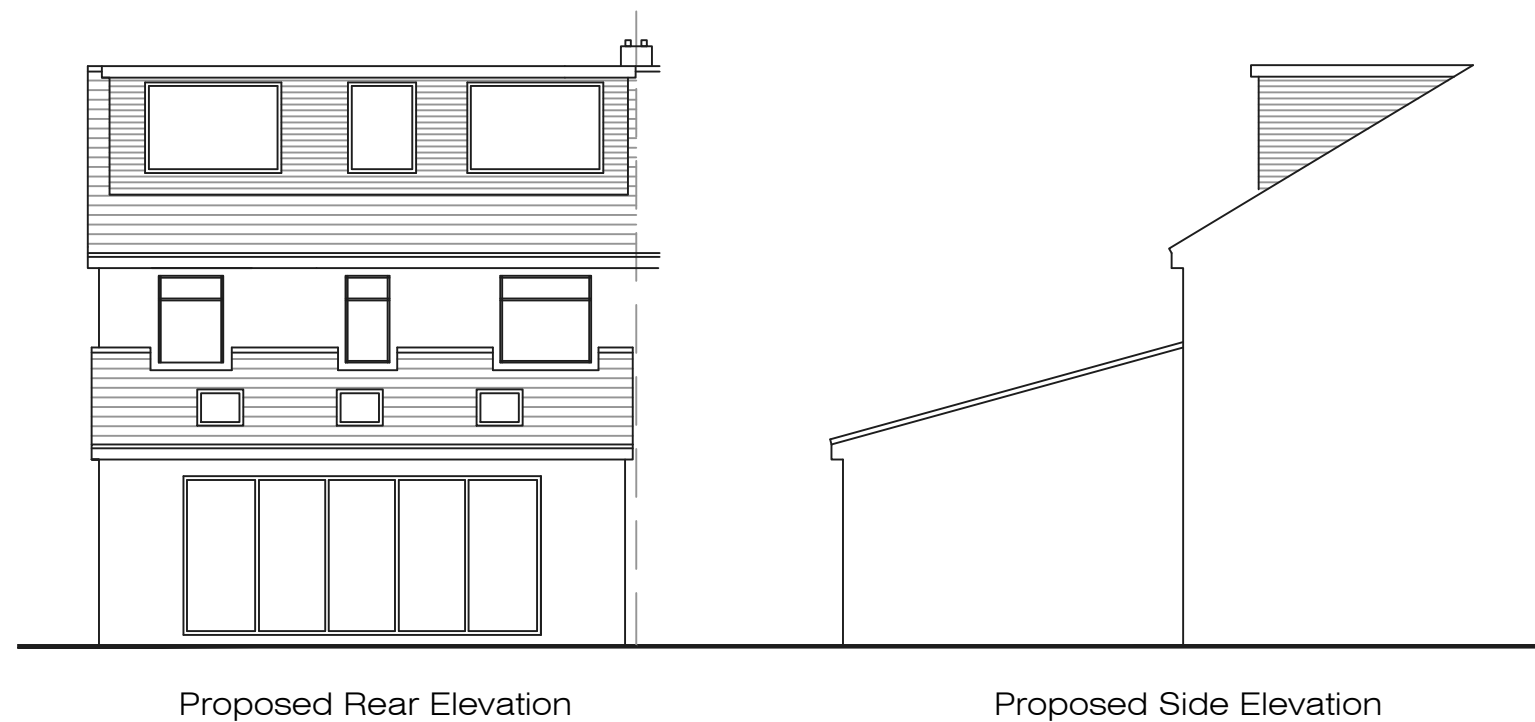


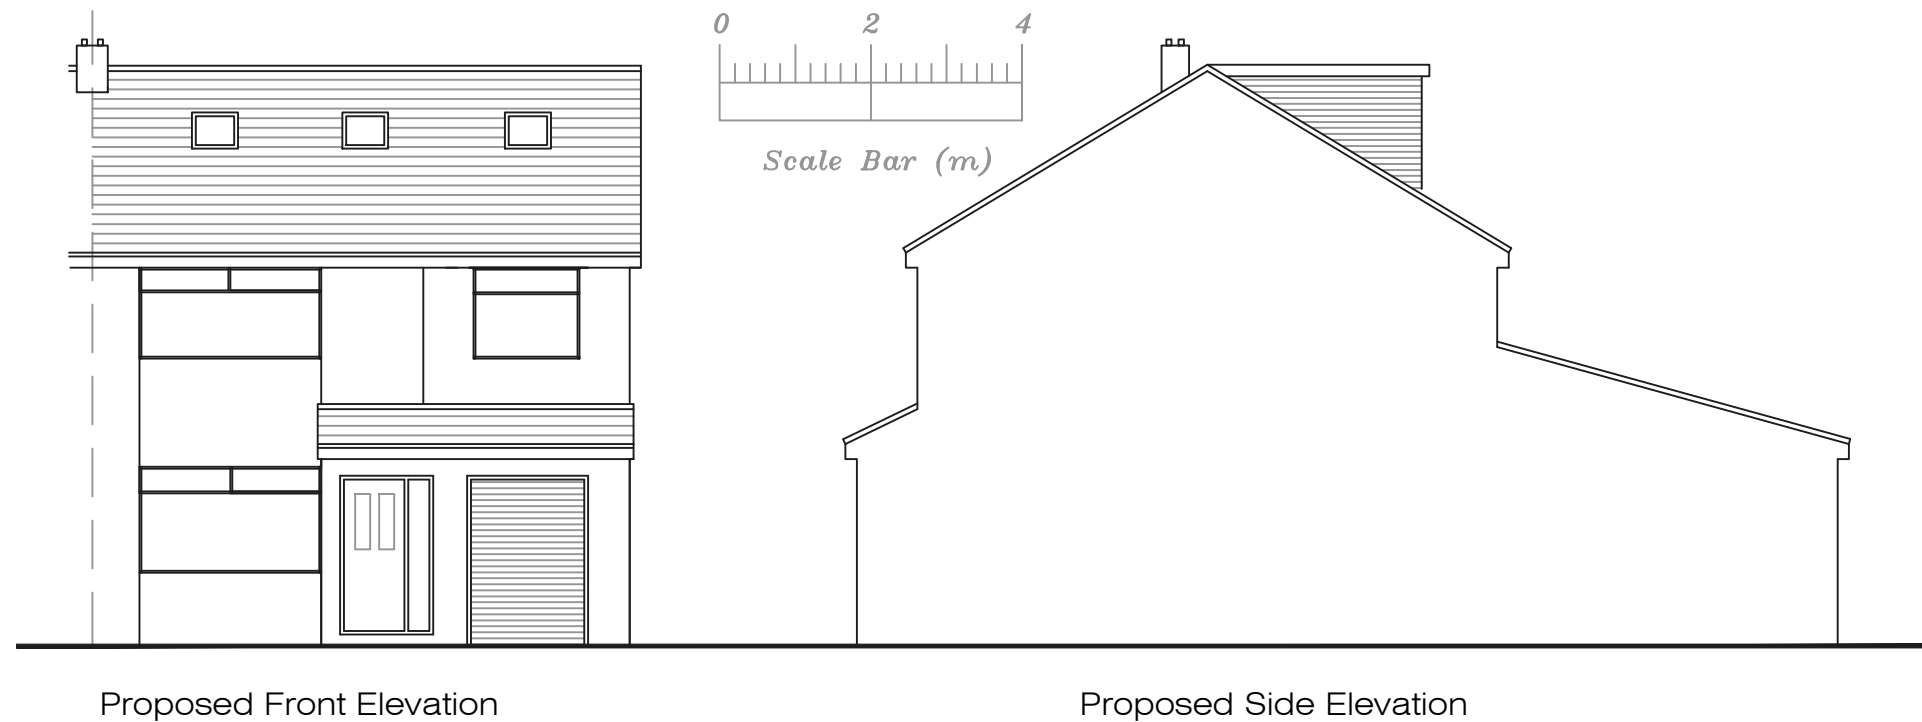

Address				
49 Pottery Close, L35				
Job Title				
Two storey side/rear extension with loft conversion				
Drawing title				
Proposed Elevations				
Chkd	Appvd	date	scale	dwg no.
		April '21	1:100 @ A3	005