
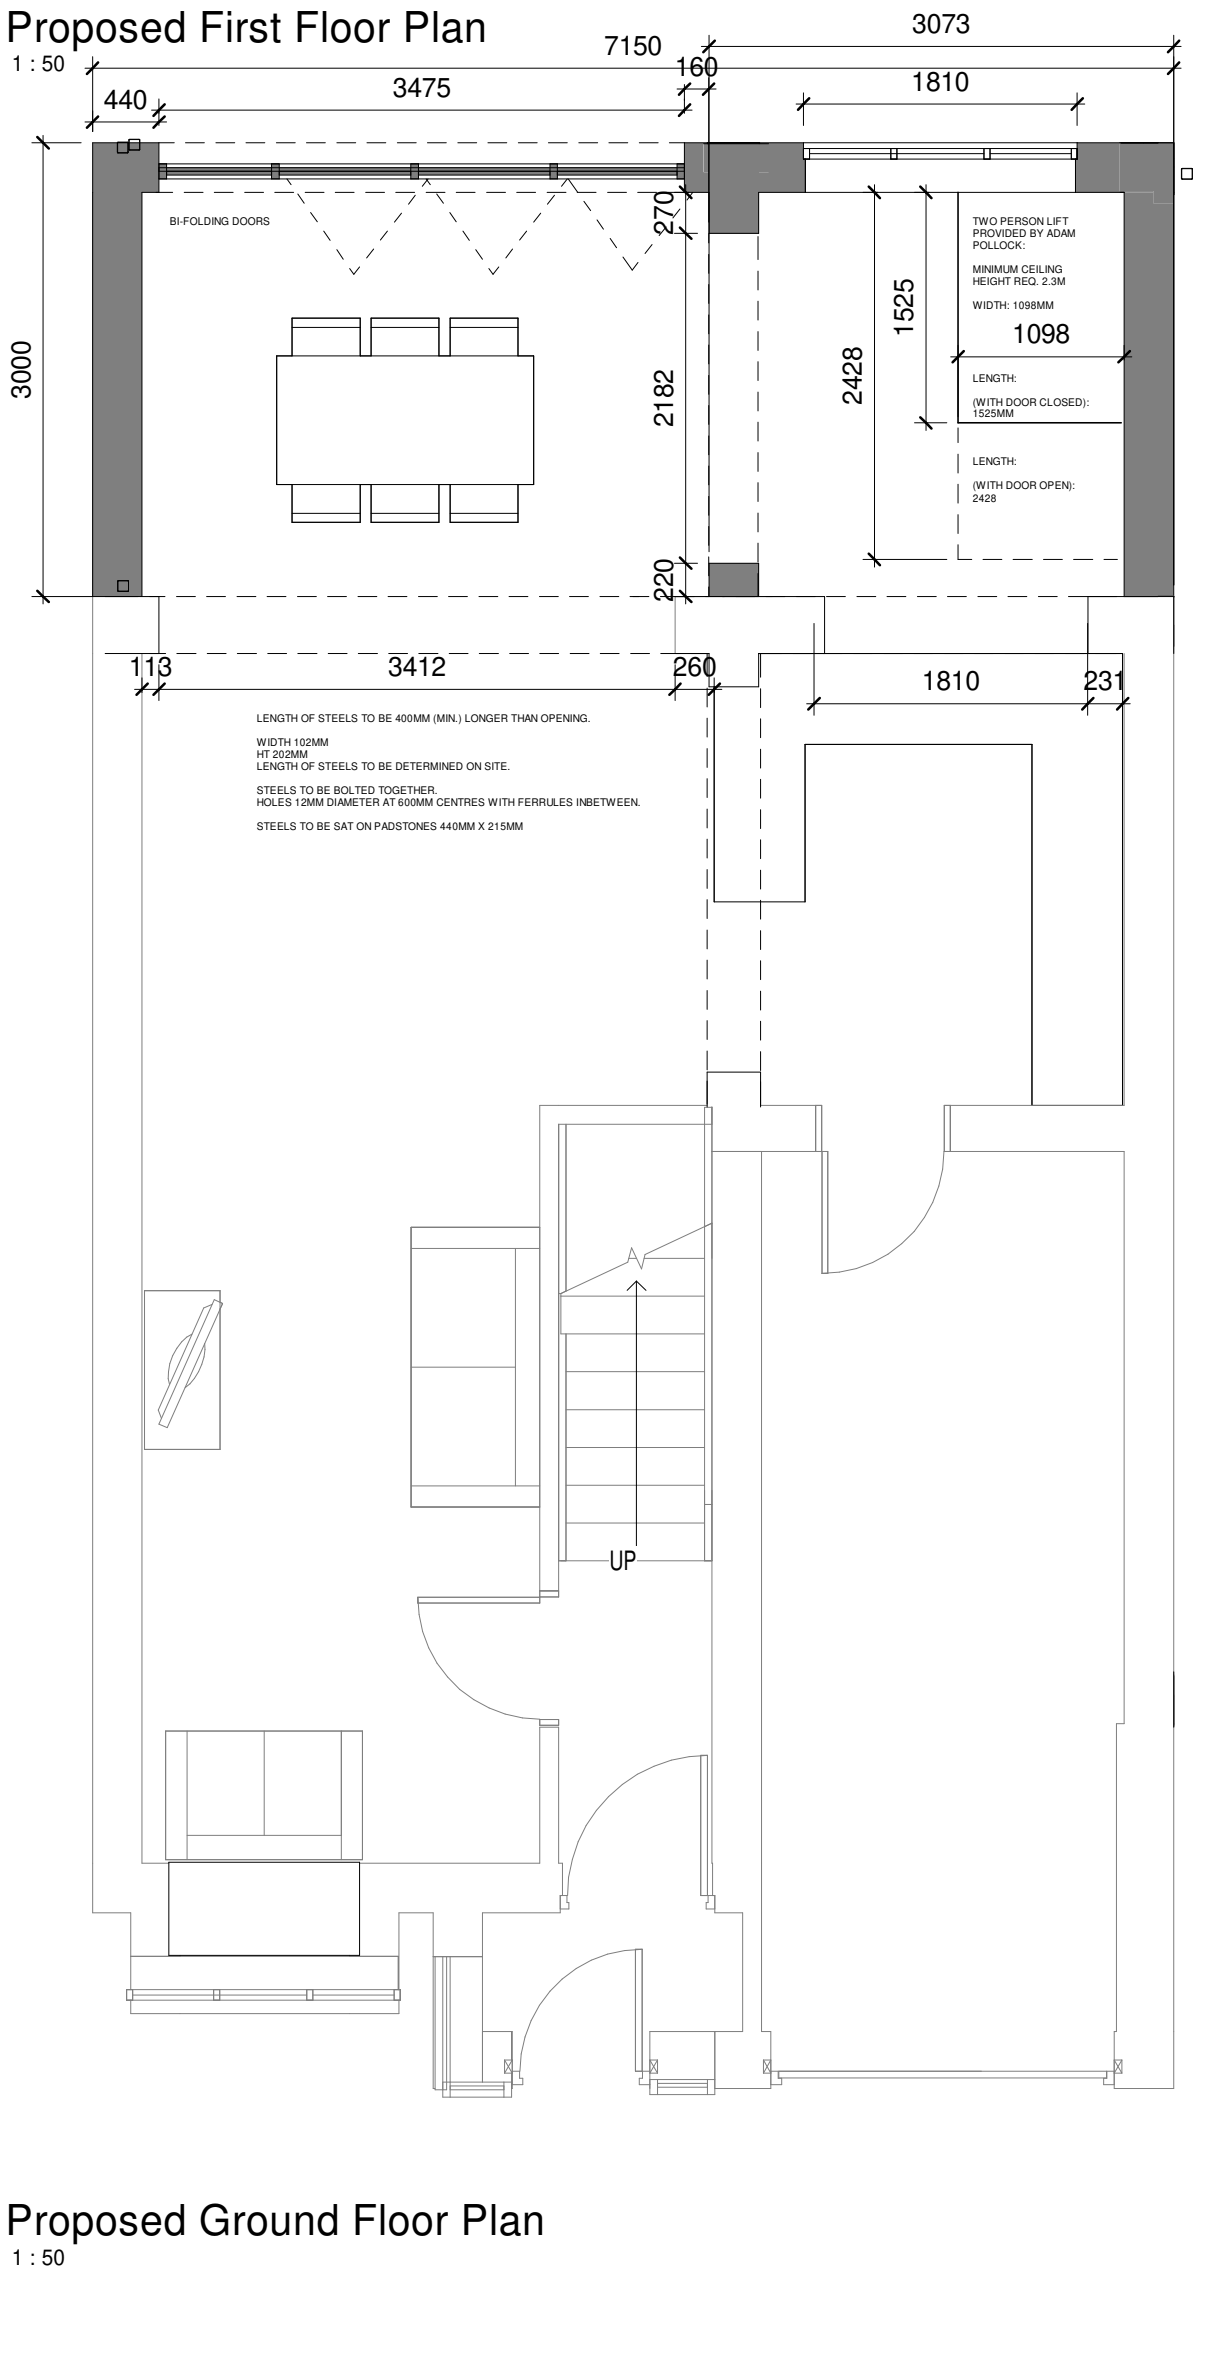
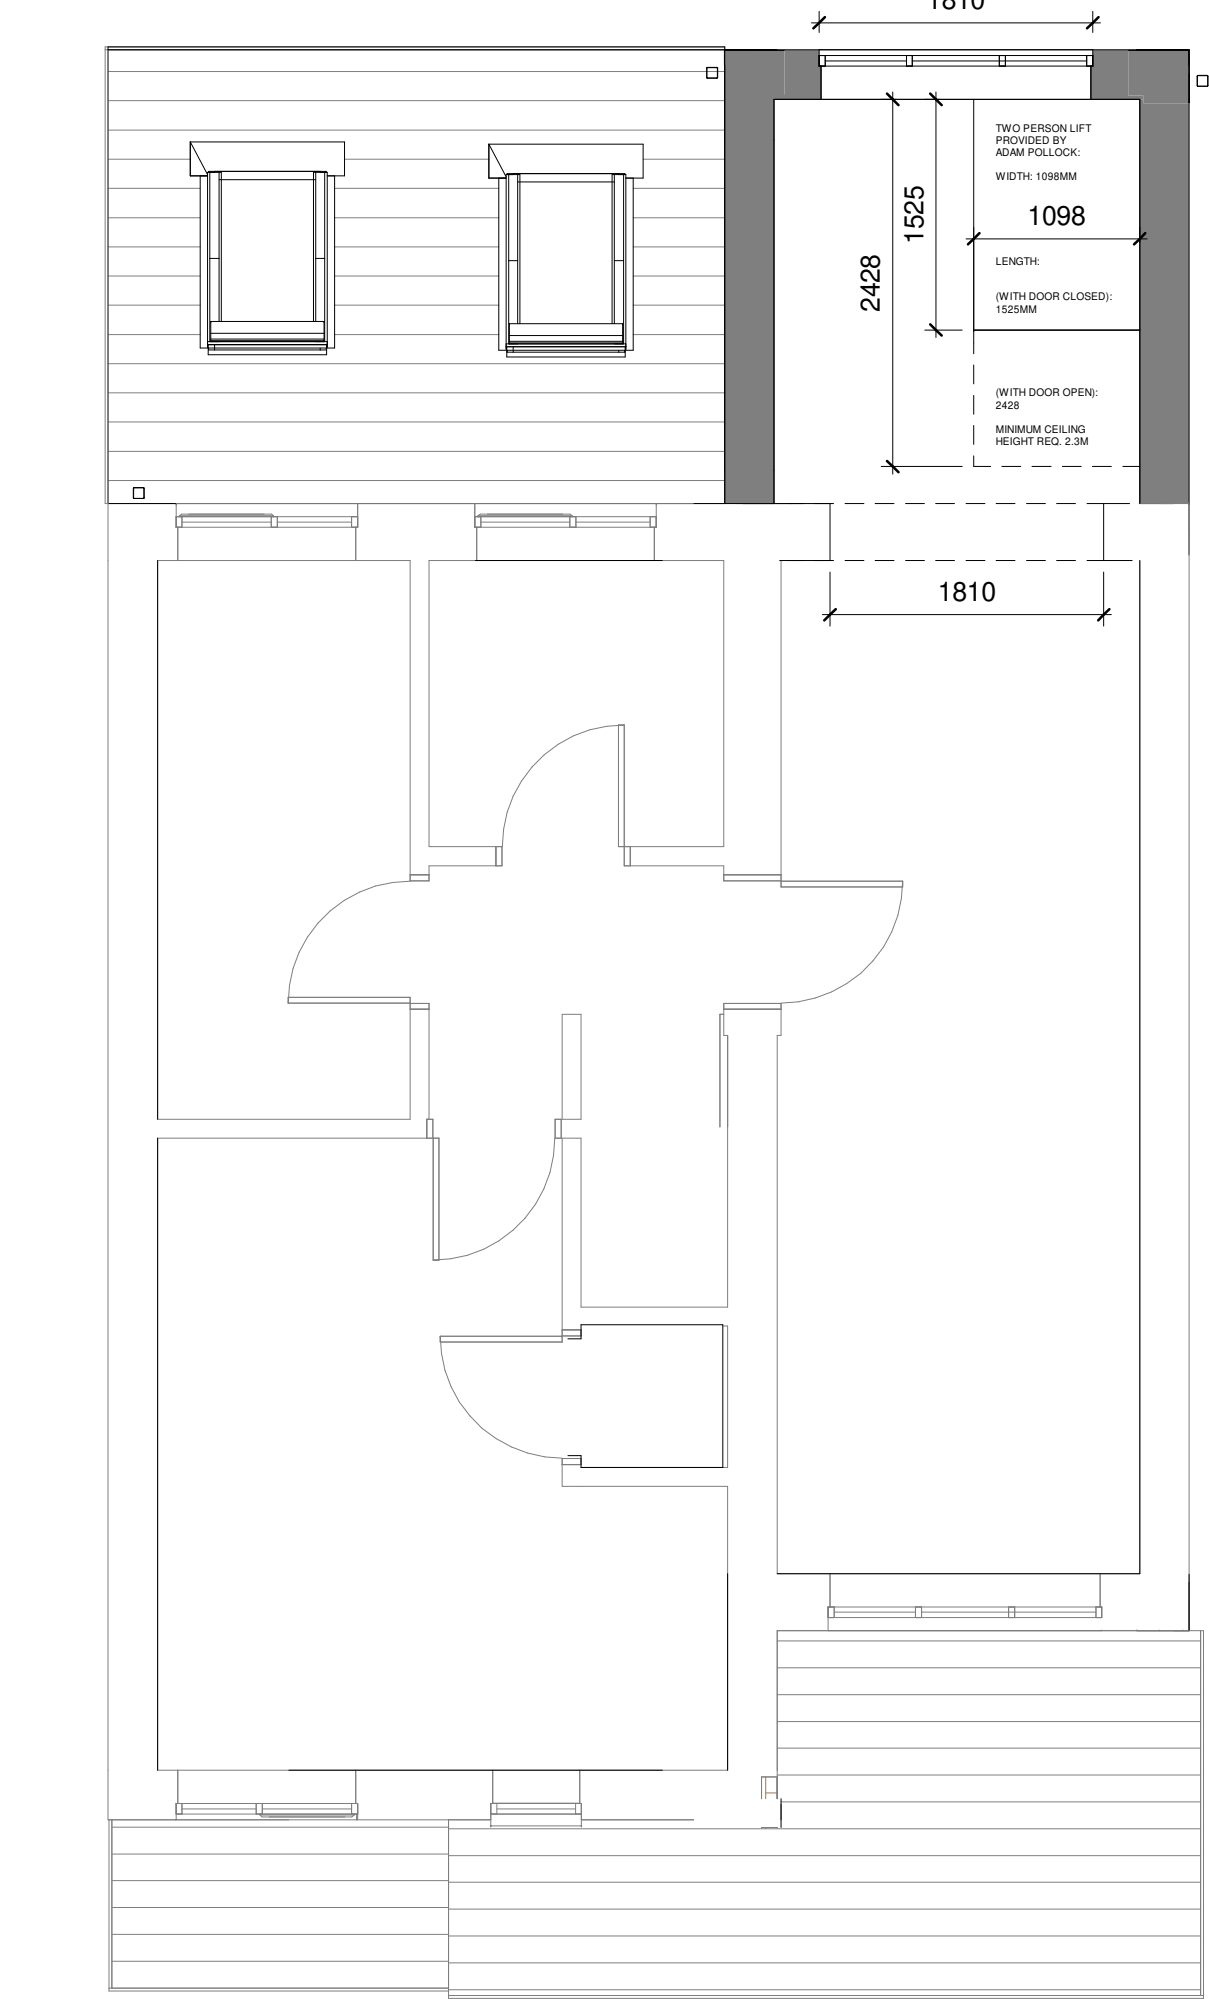
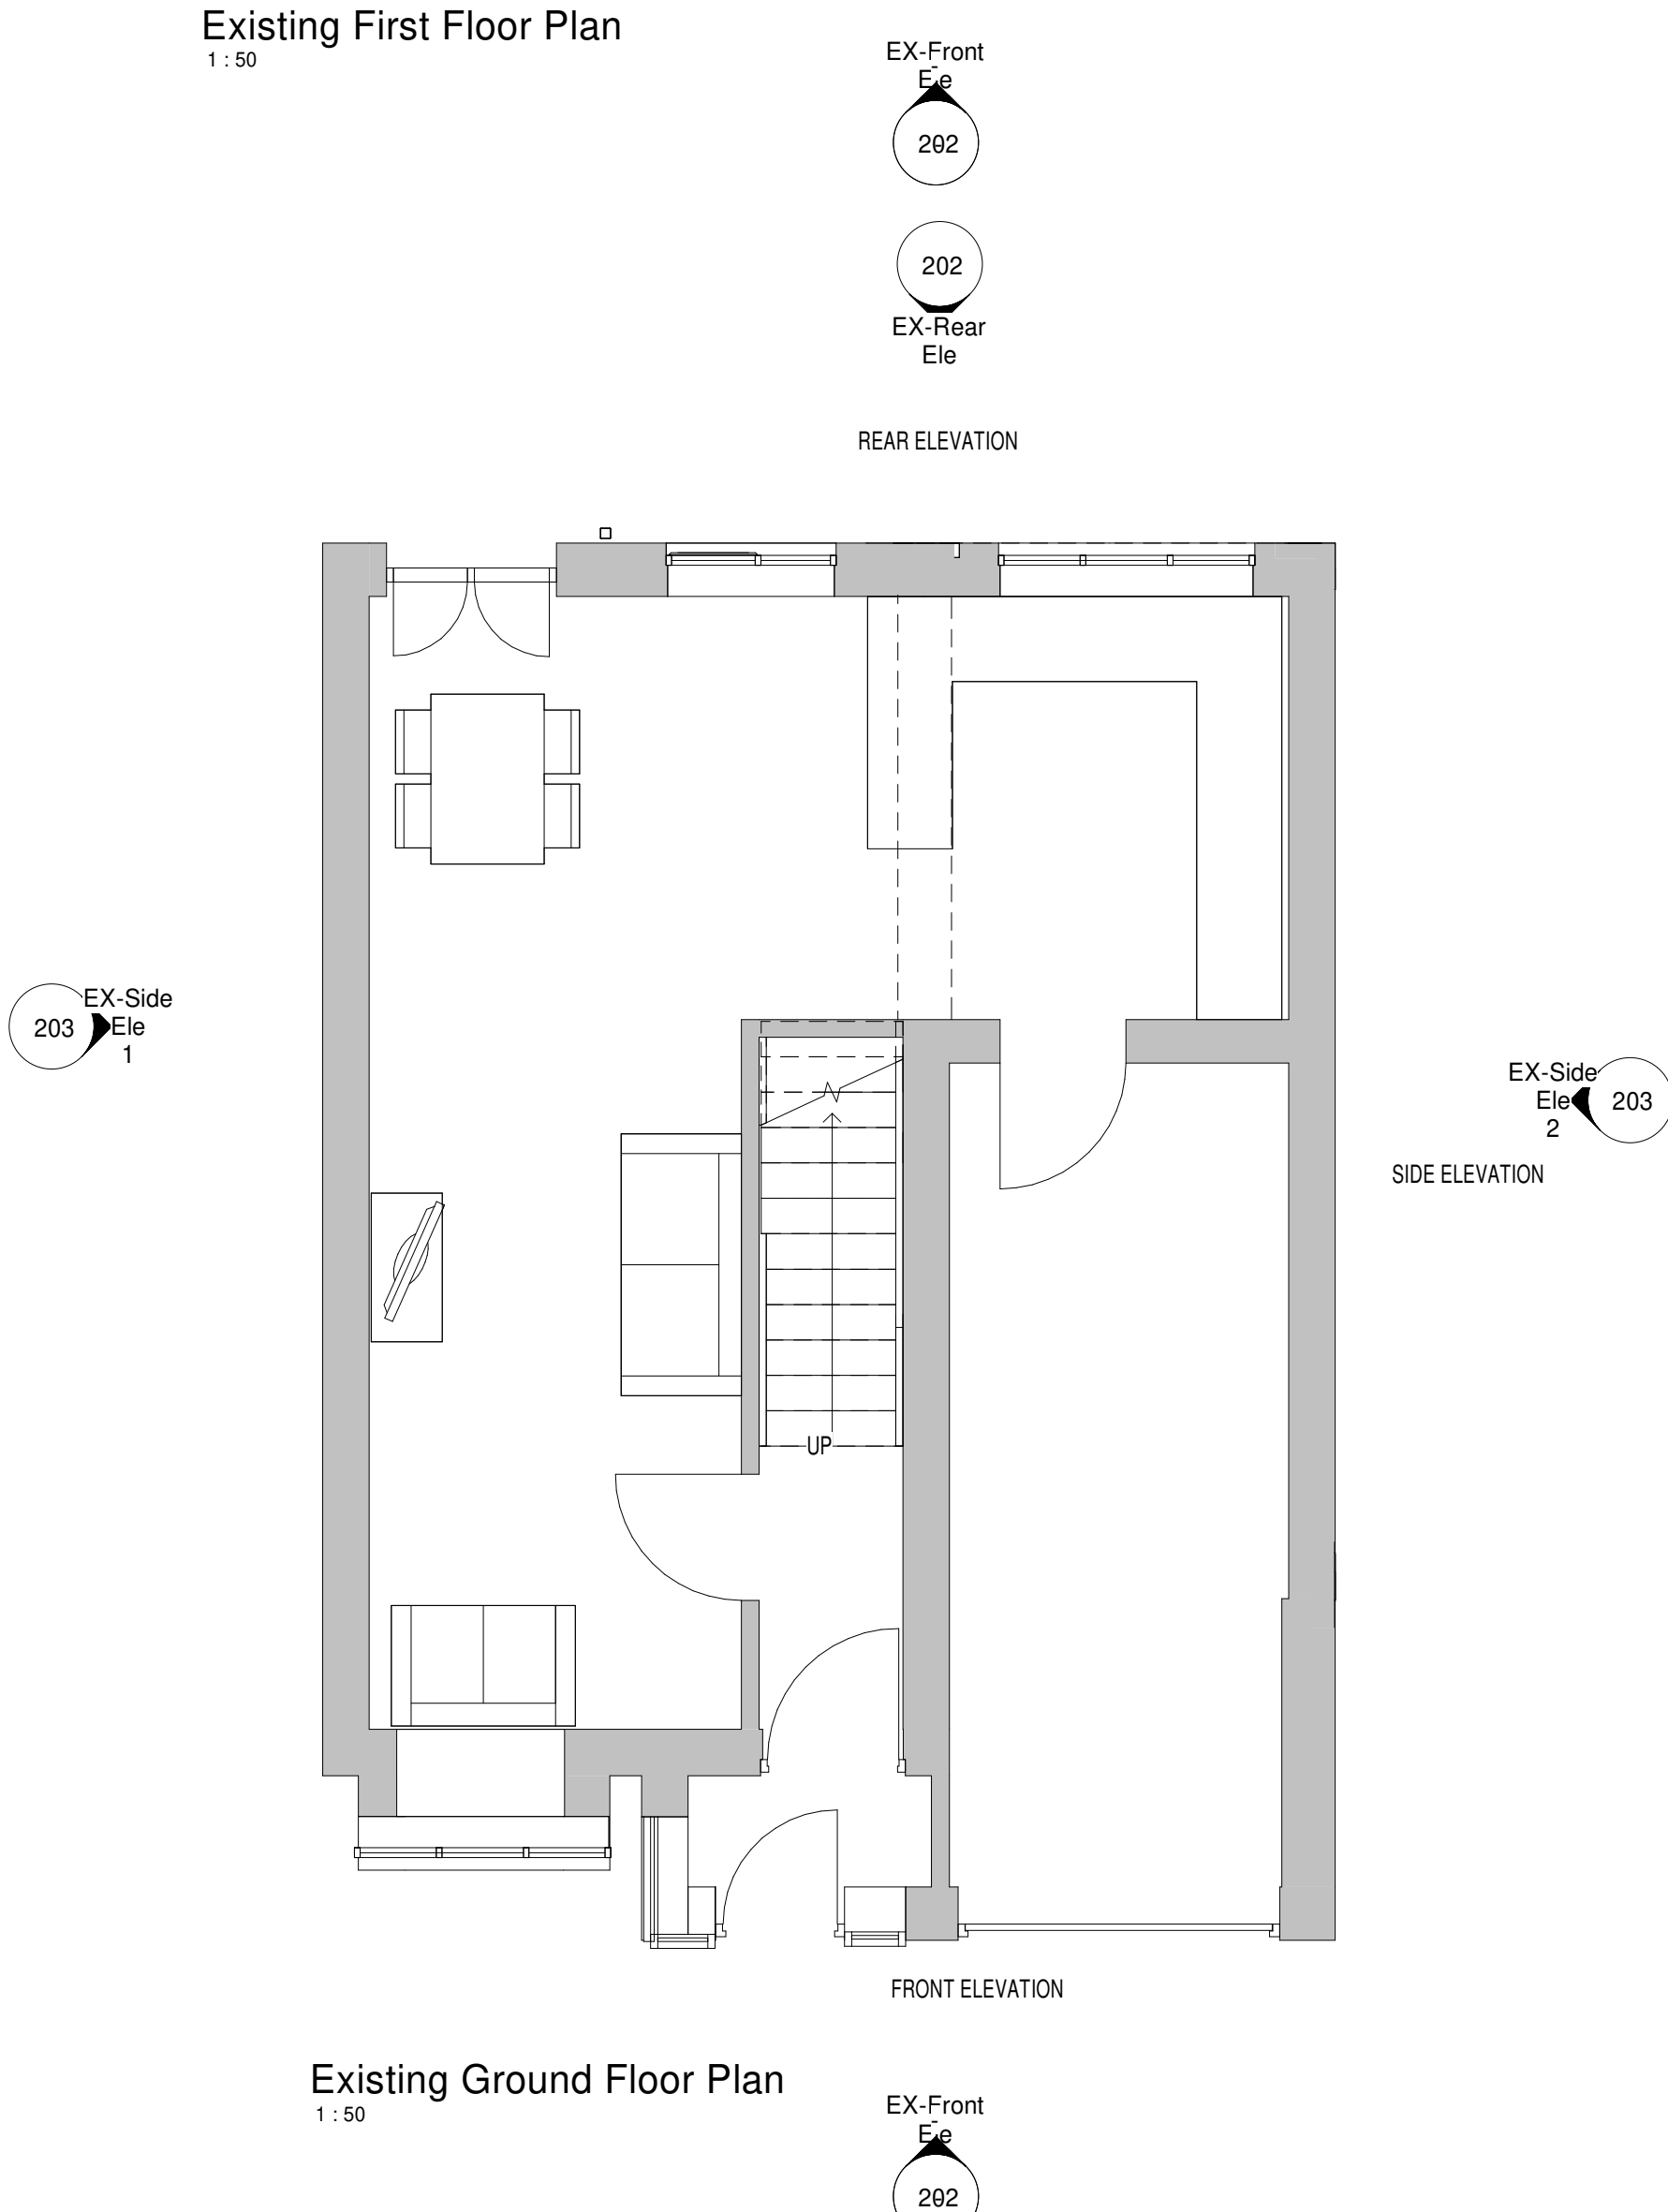


Notes: This drawing is the copyright Eager Design Architects and may not be used without their prior written consent.
Written dimensions to be taken in preference to scaled dimensions.
Due to the inaccuracies of scanning, scanned images should not be scaled.

THIS DRAWING IS TO BE READ IN CONJUNCTION
WITH DRAWING No's 210321-201-204

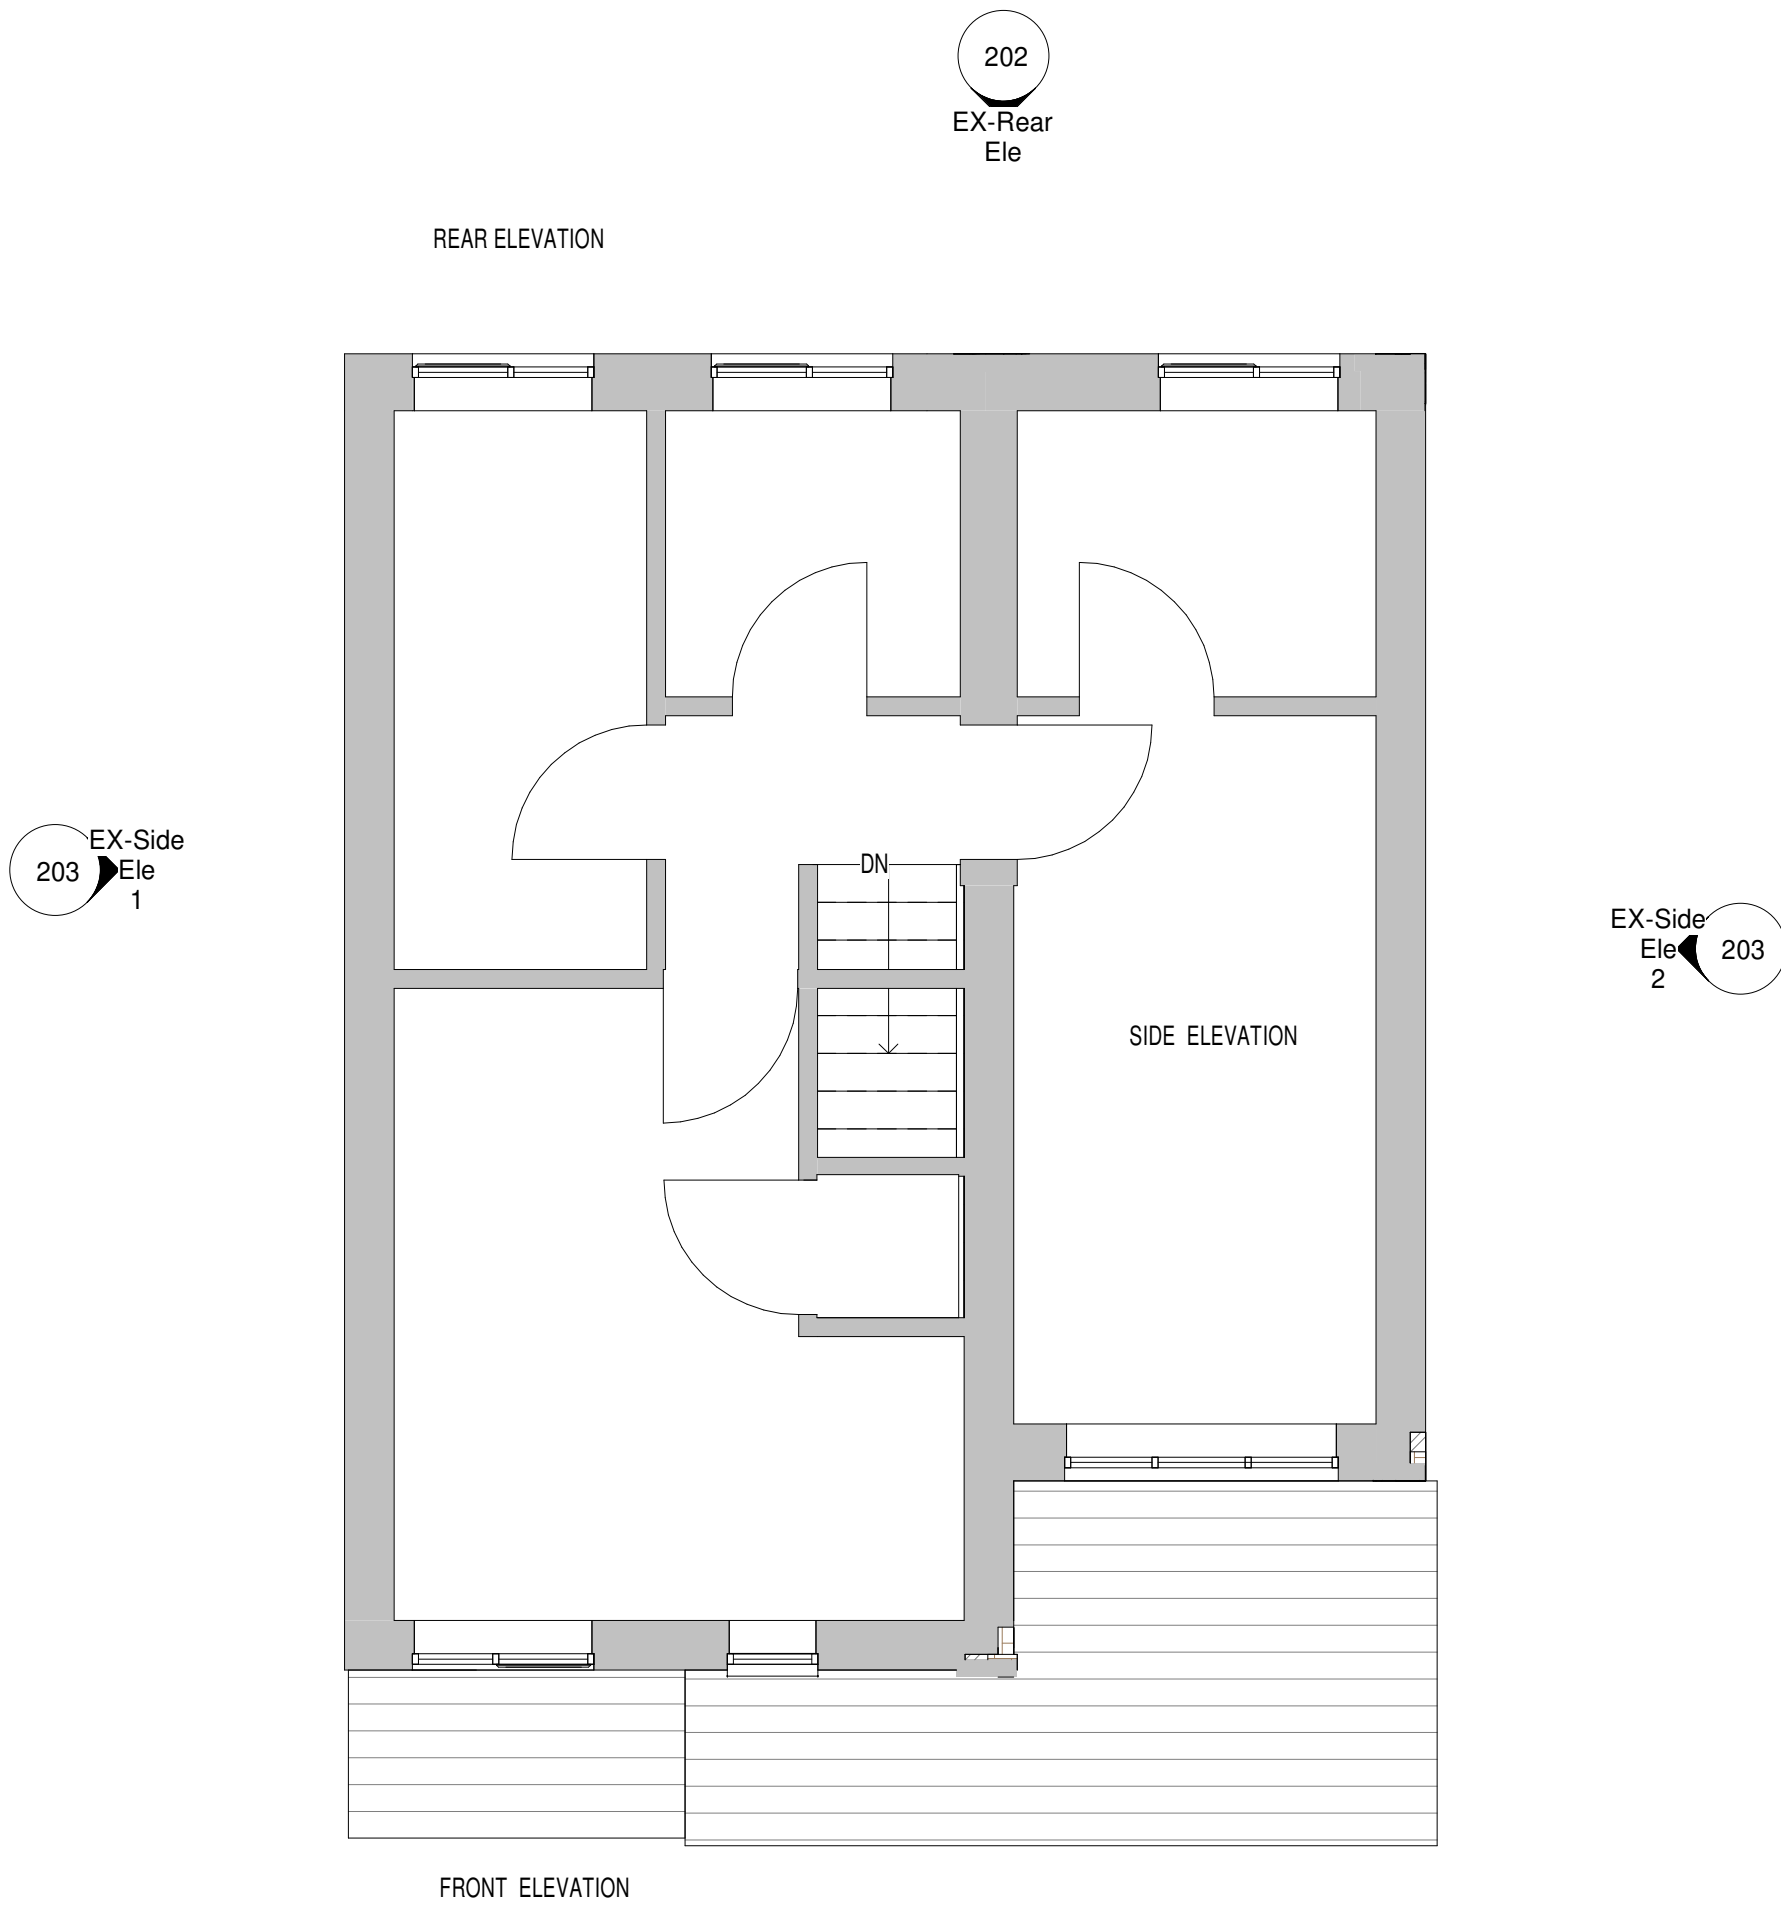

PLANNING

CLIENT Mr. & Mrs. Henry

PROJECT ADDRESS Part-Single Storey, Part-Two Storey
Rear Extension
45 St. Andrew's Drive, Huyton

DRAWING TITLE Ground Floor & First Floor Existing
& Proposed Plans

PROJECT NO. **210321-201**

SCALE 1 : 50 PAPER SIZE A1

DATE 21/03/21 DRAWN BY AE
AE

EAGER DESIGN ARCHITECTS
e: eagerdesign@live.co.uk
t: 07568341193