




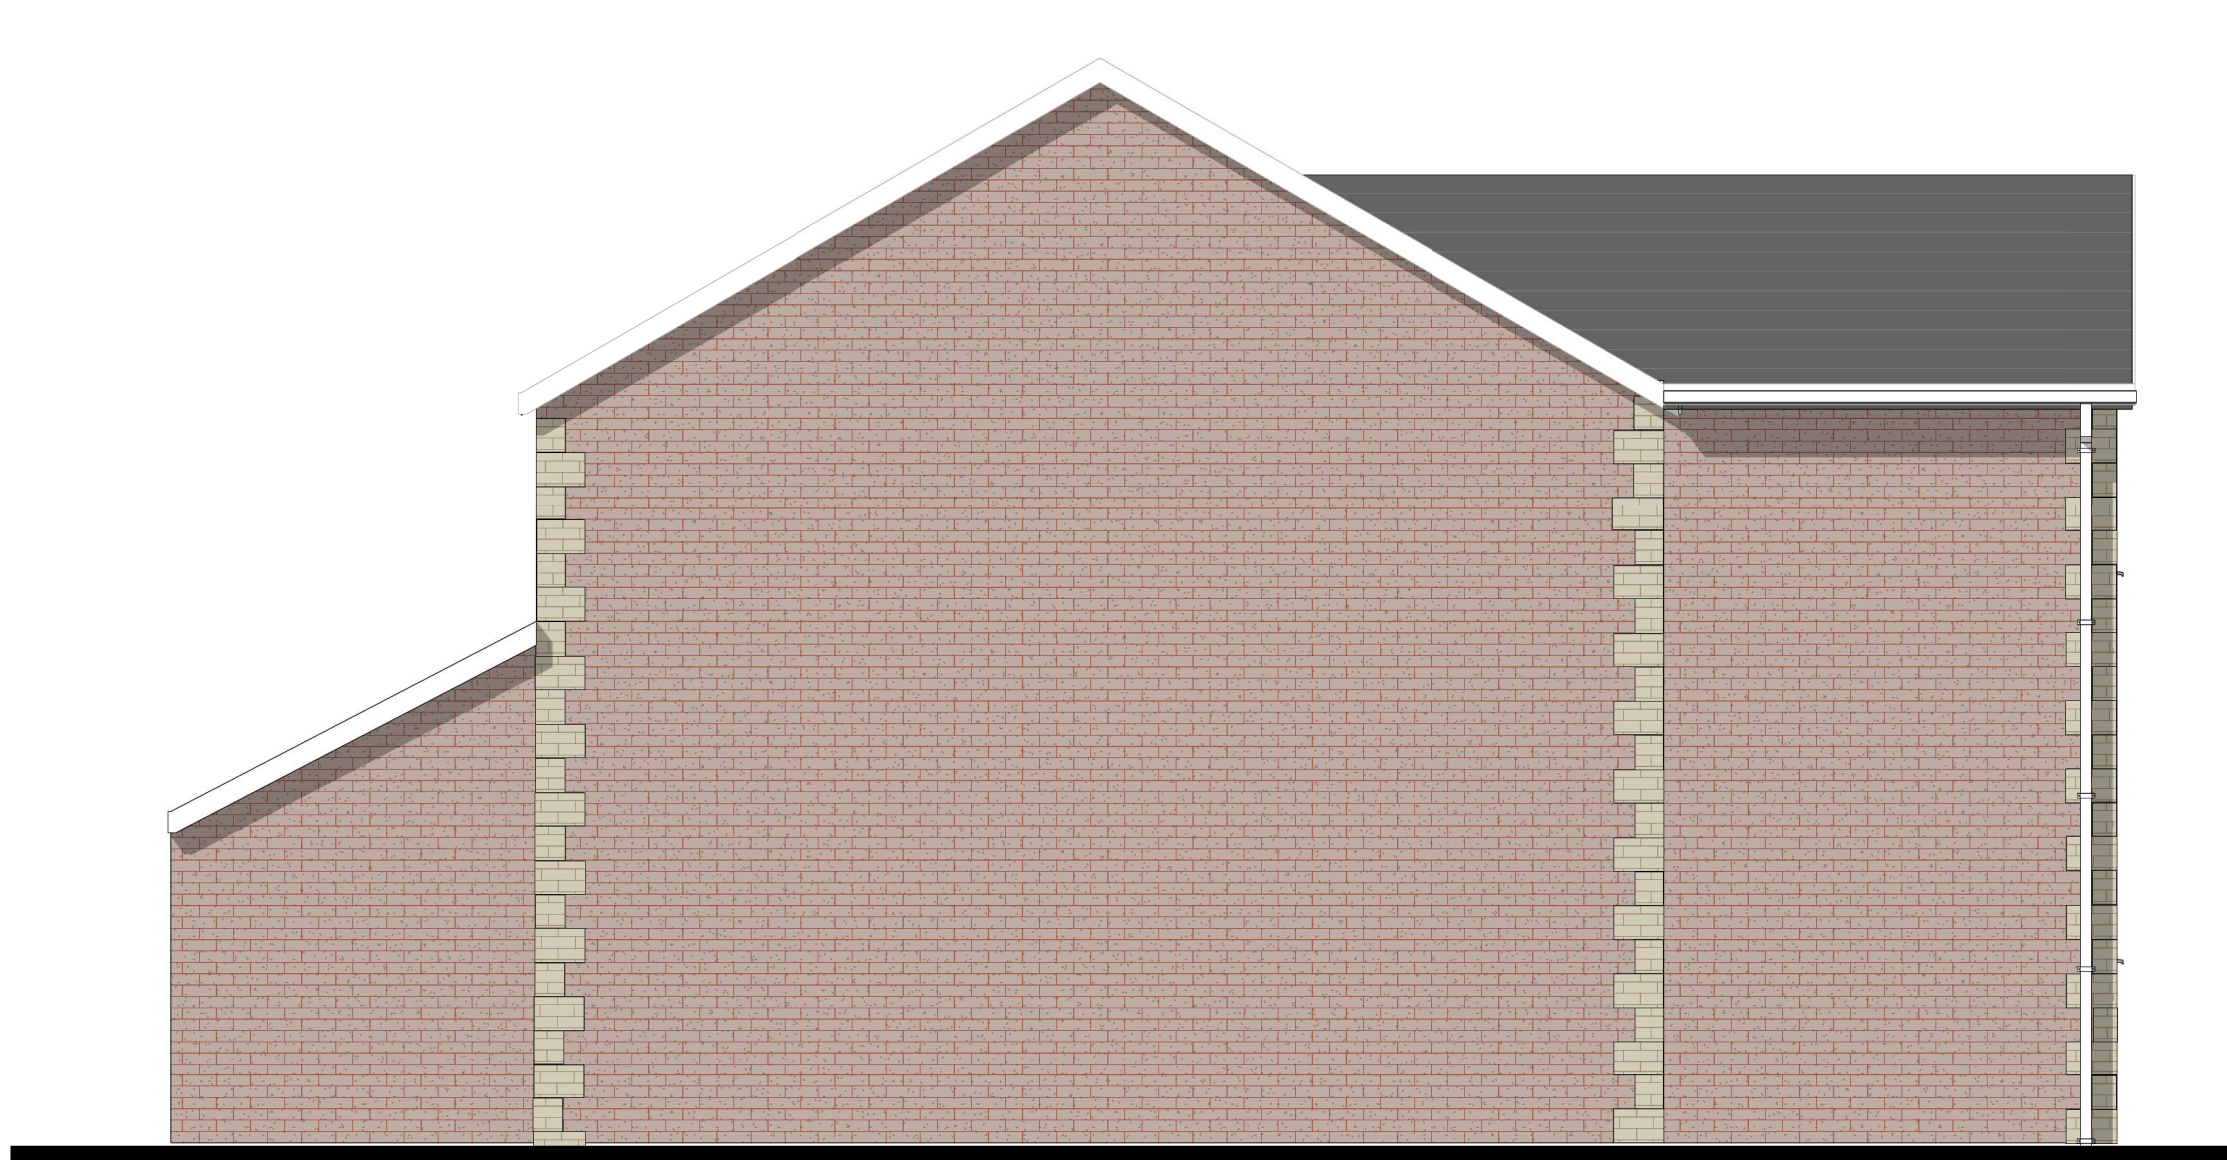


Proposed Side Elevation -1
1 : 50

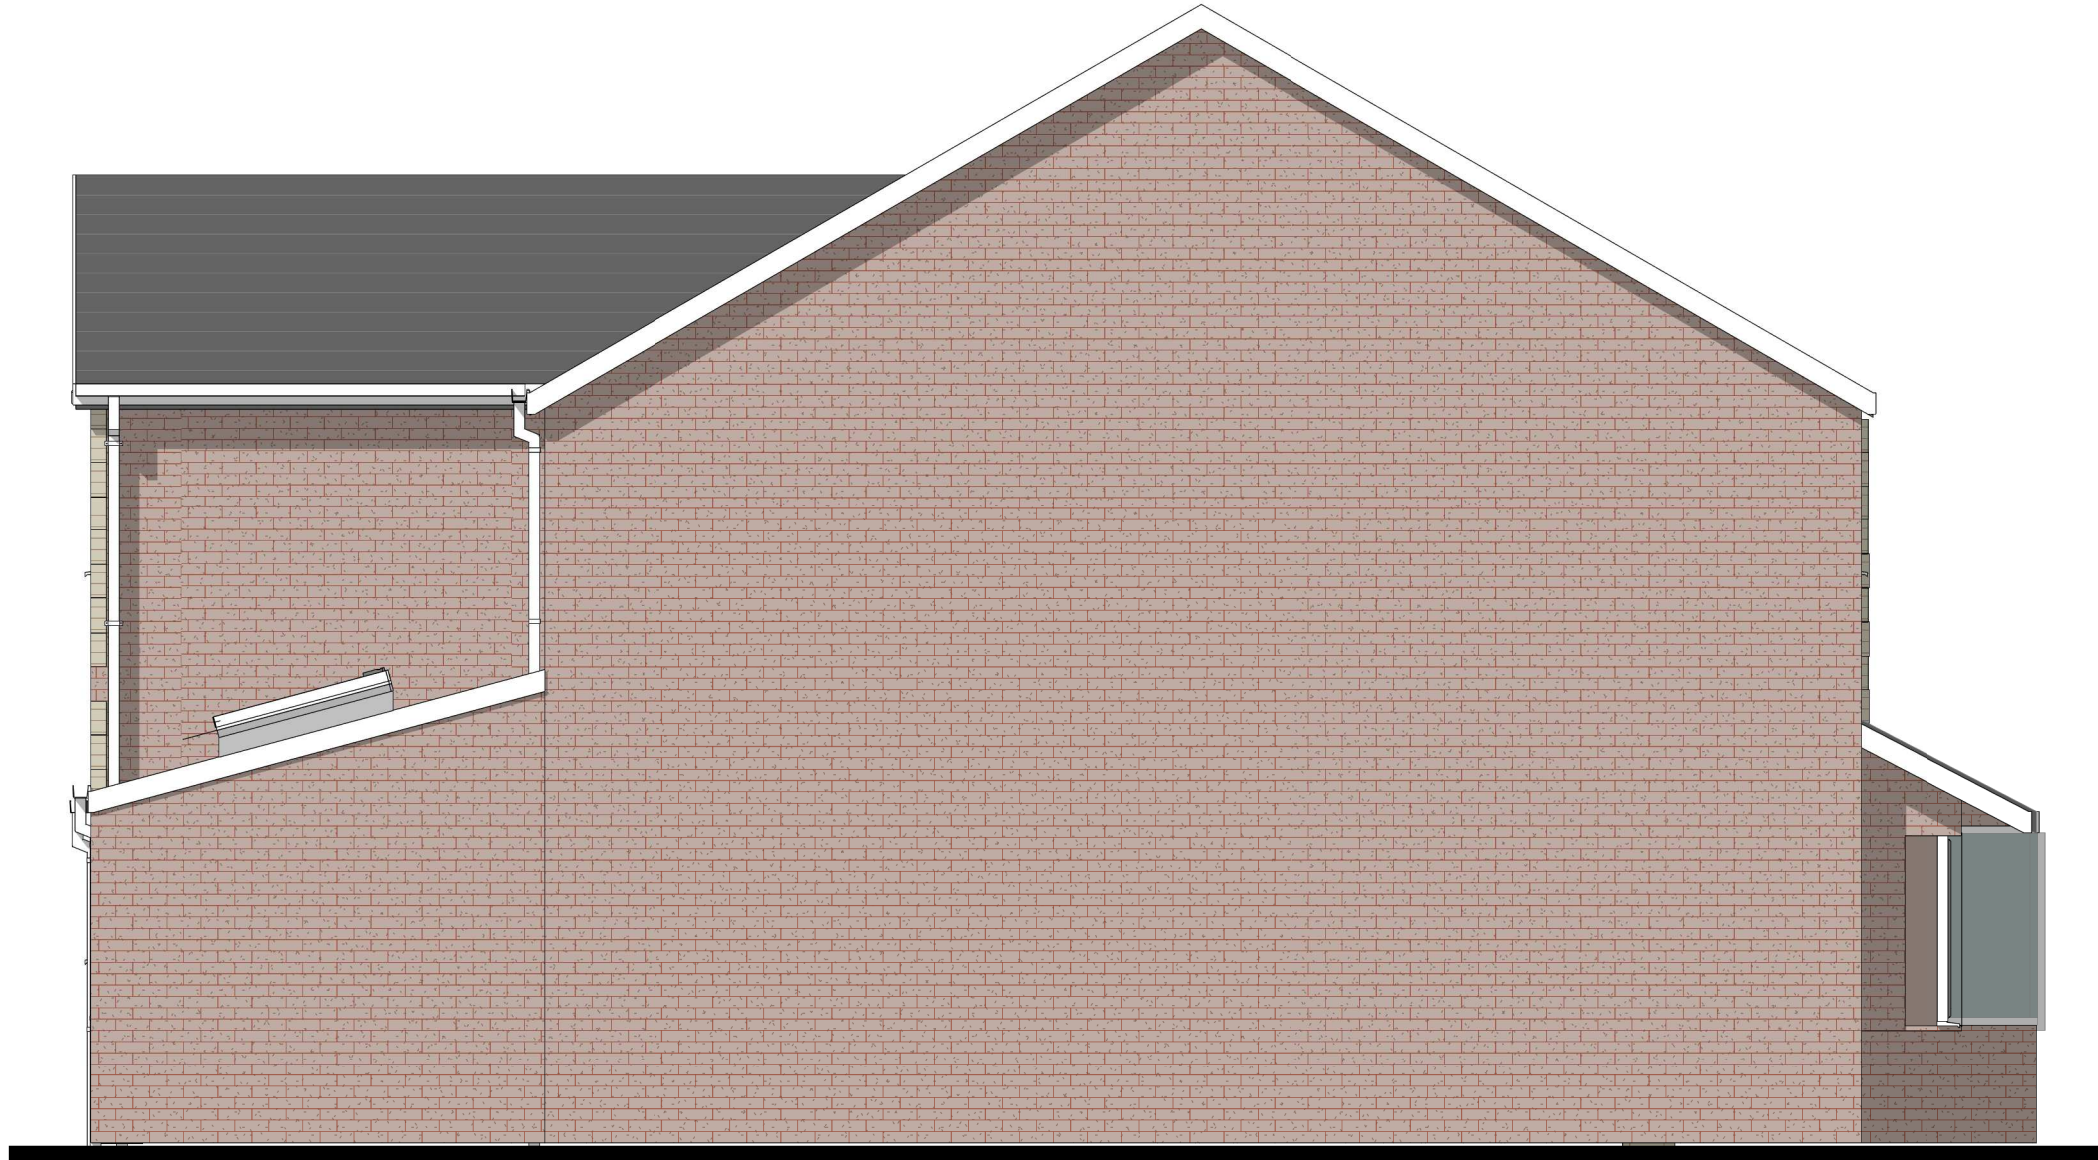

Proposed Side Elevation 2
1 : 50

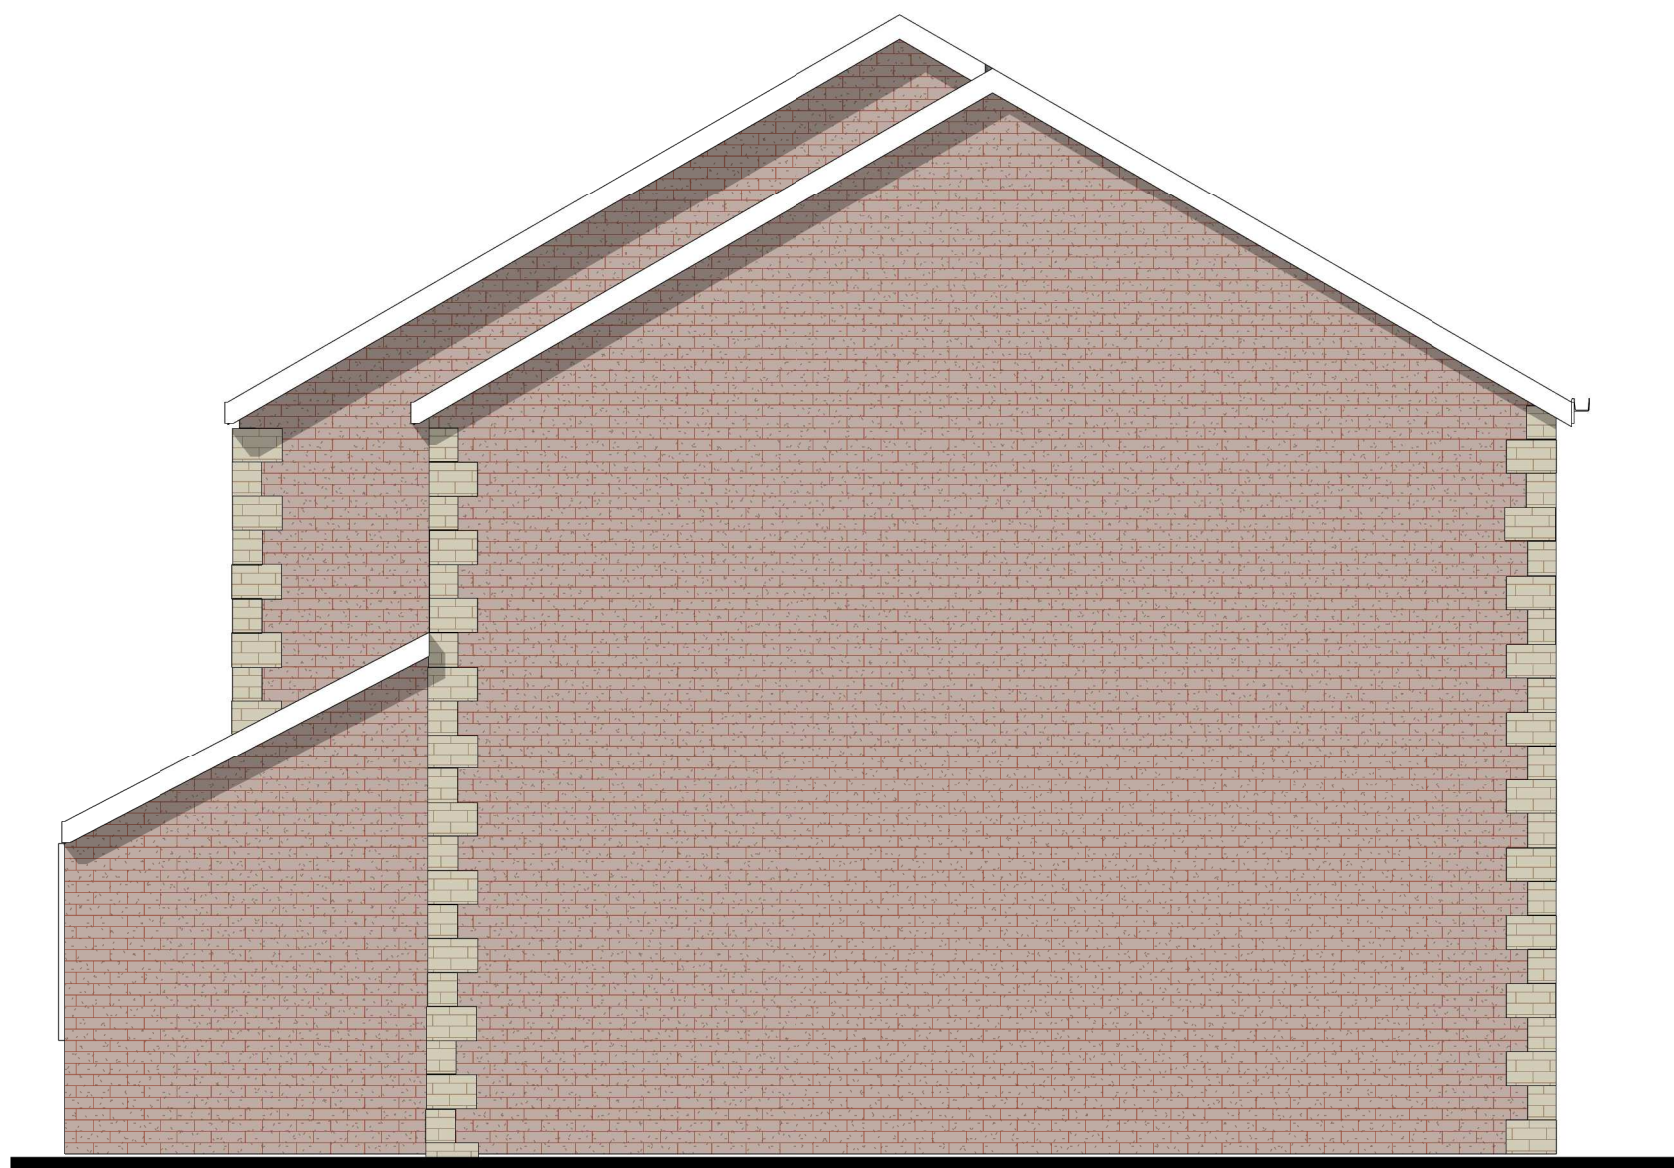

Existing Side Elevation -1
1 : 50

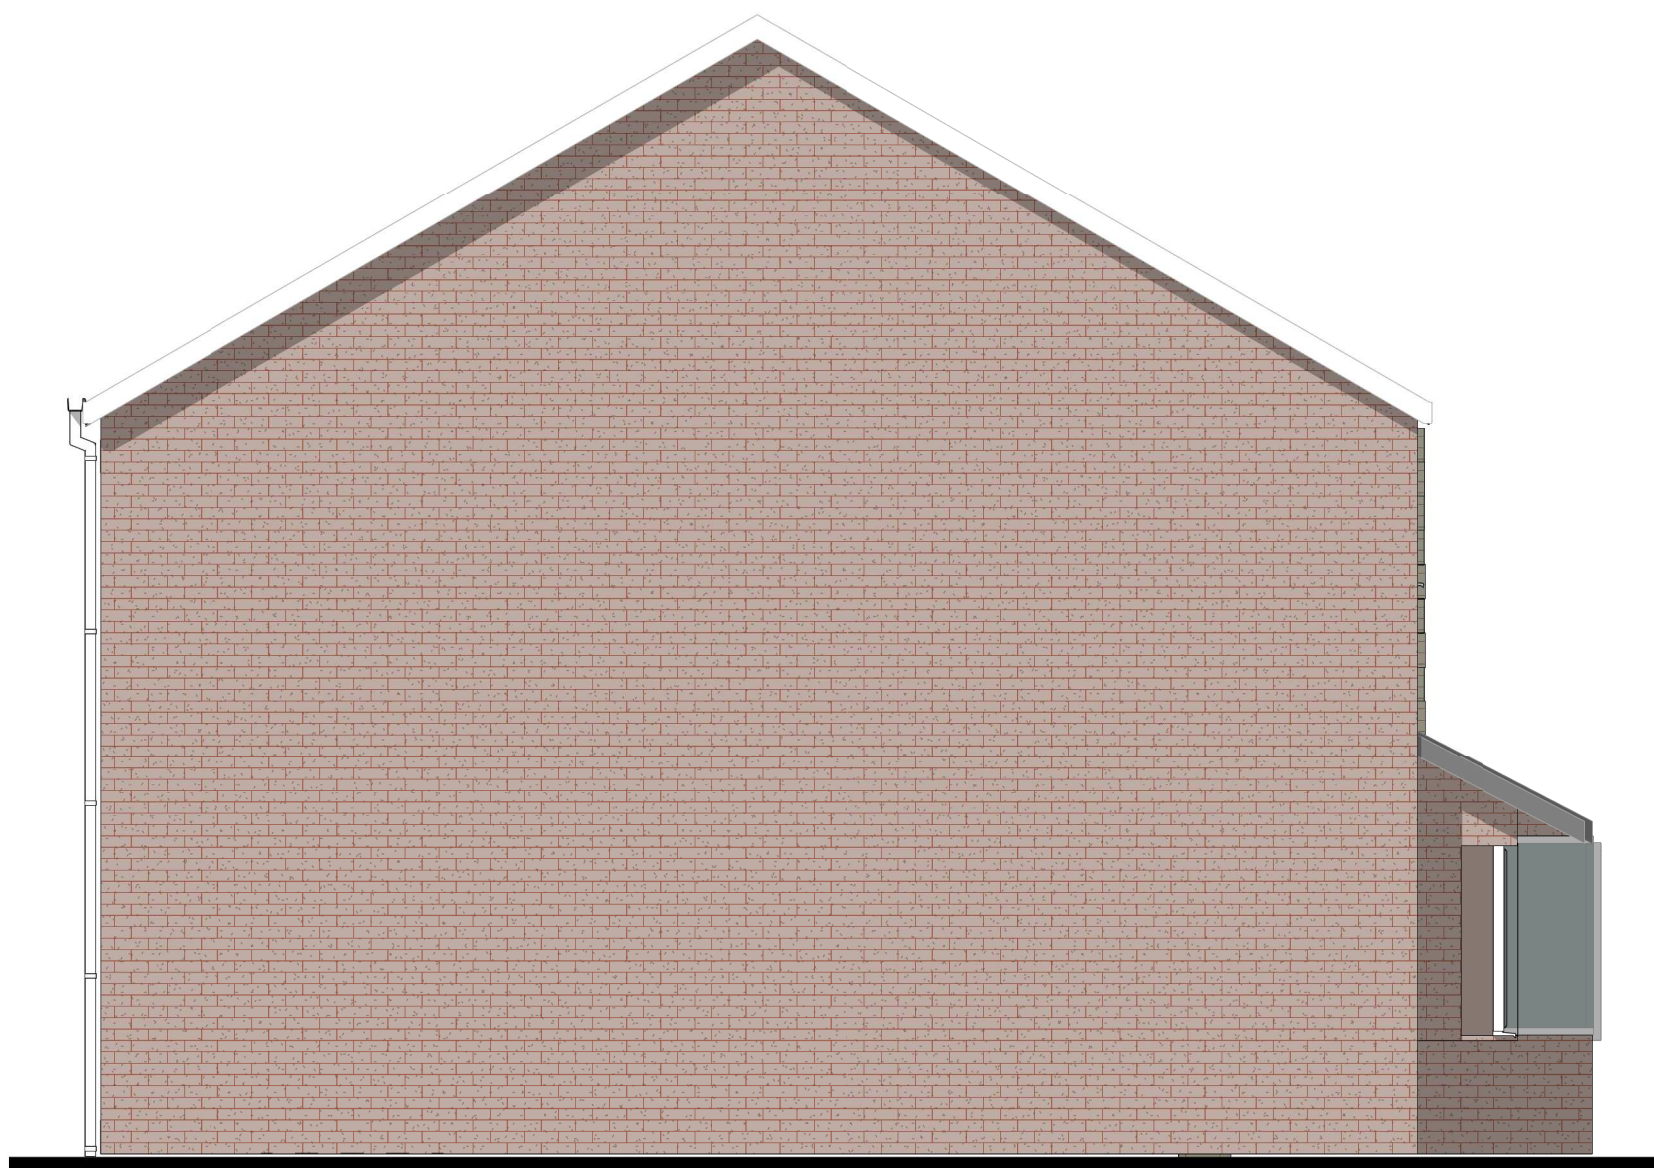

Existing Side Elevation 2
1 : 50

DRAWING STATUS **PLANNING**

CLIENT Mr. & Mrs. Henry

PROJECT ADDRESS Part-Single Storey, Part-Two Storey
Rear Extension
45 St. Andrew's Drive, Huyton

DRAWING TITLE Existing and Proposed Side
Elevations

PROJECT NO. **210321-203**

SCALE 1 : 50 PAPER SIZE A1

DATE 13/04/21 DRAWN BY AE

EAGER DESIGN ARCHITECTS
e: eagerdesign@live.co.uk
t: 07568341193