


LOCATION PLAN

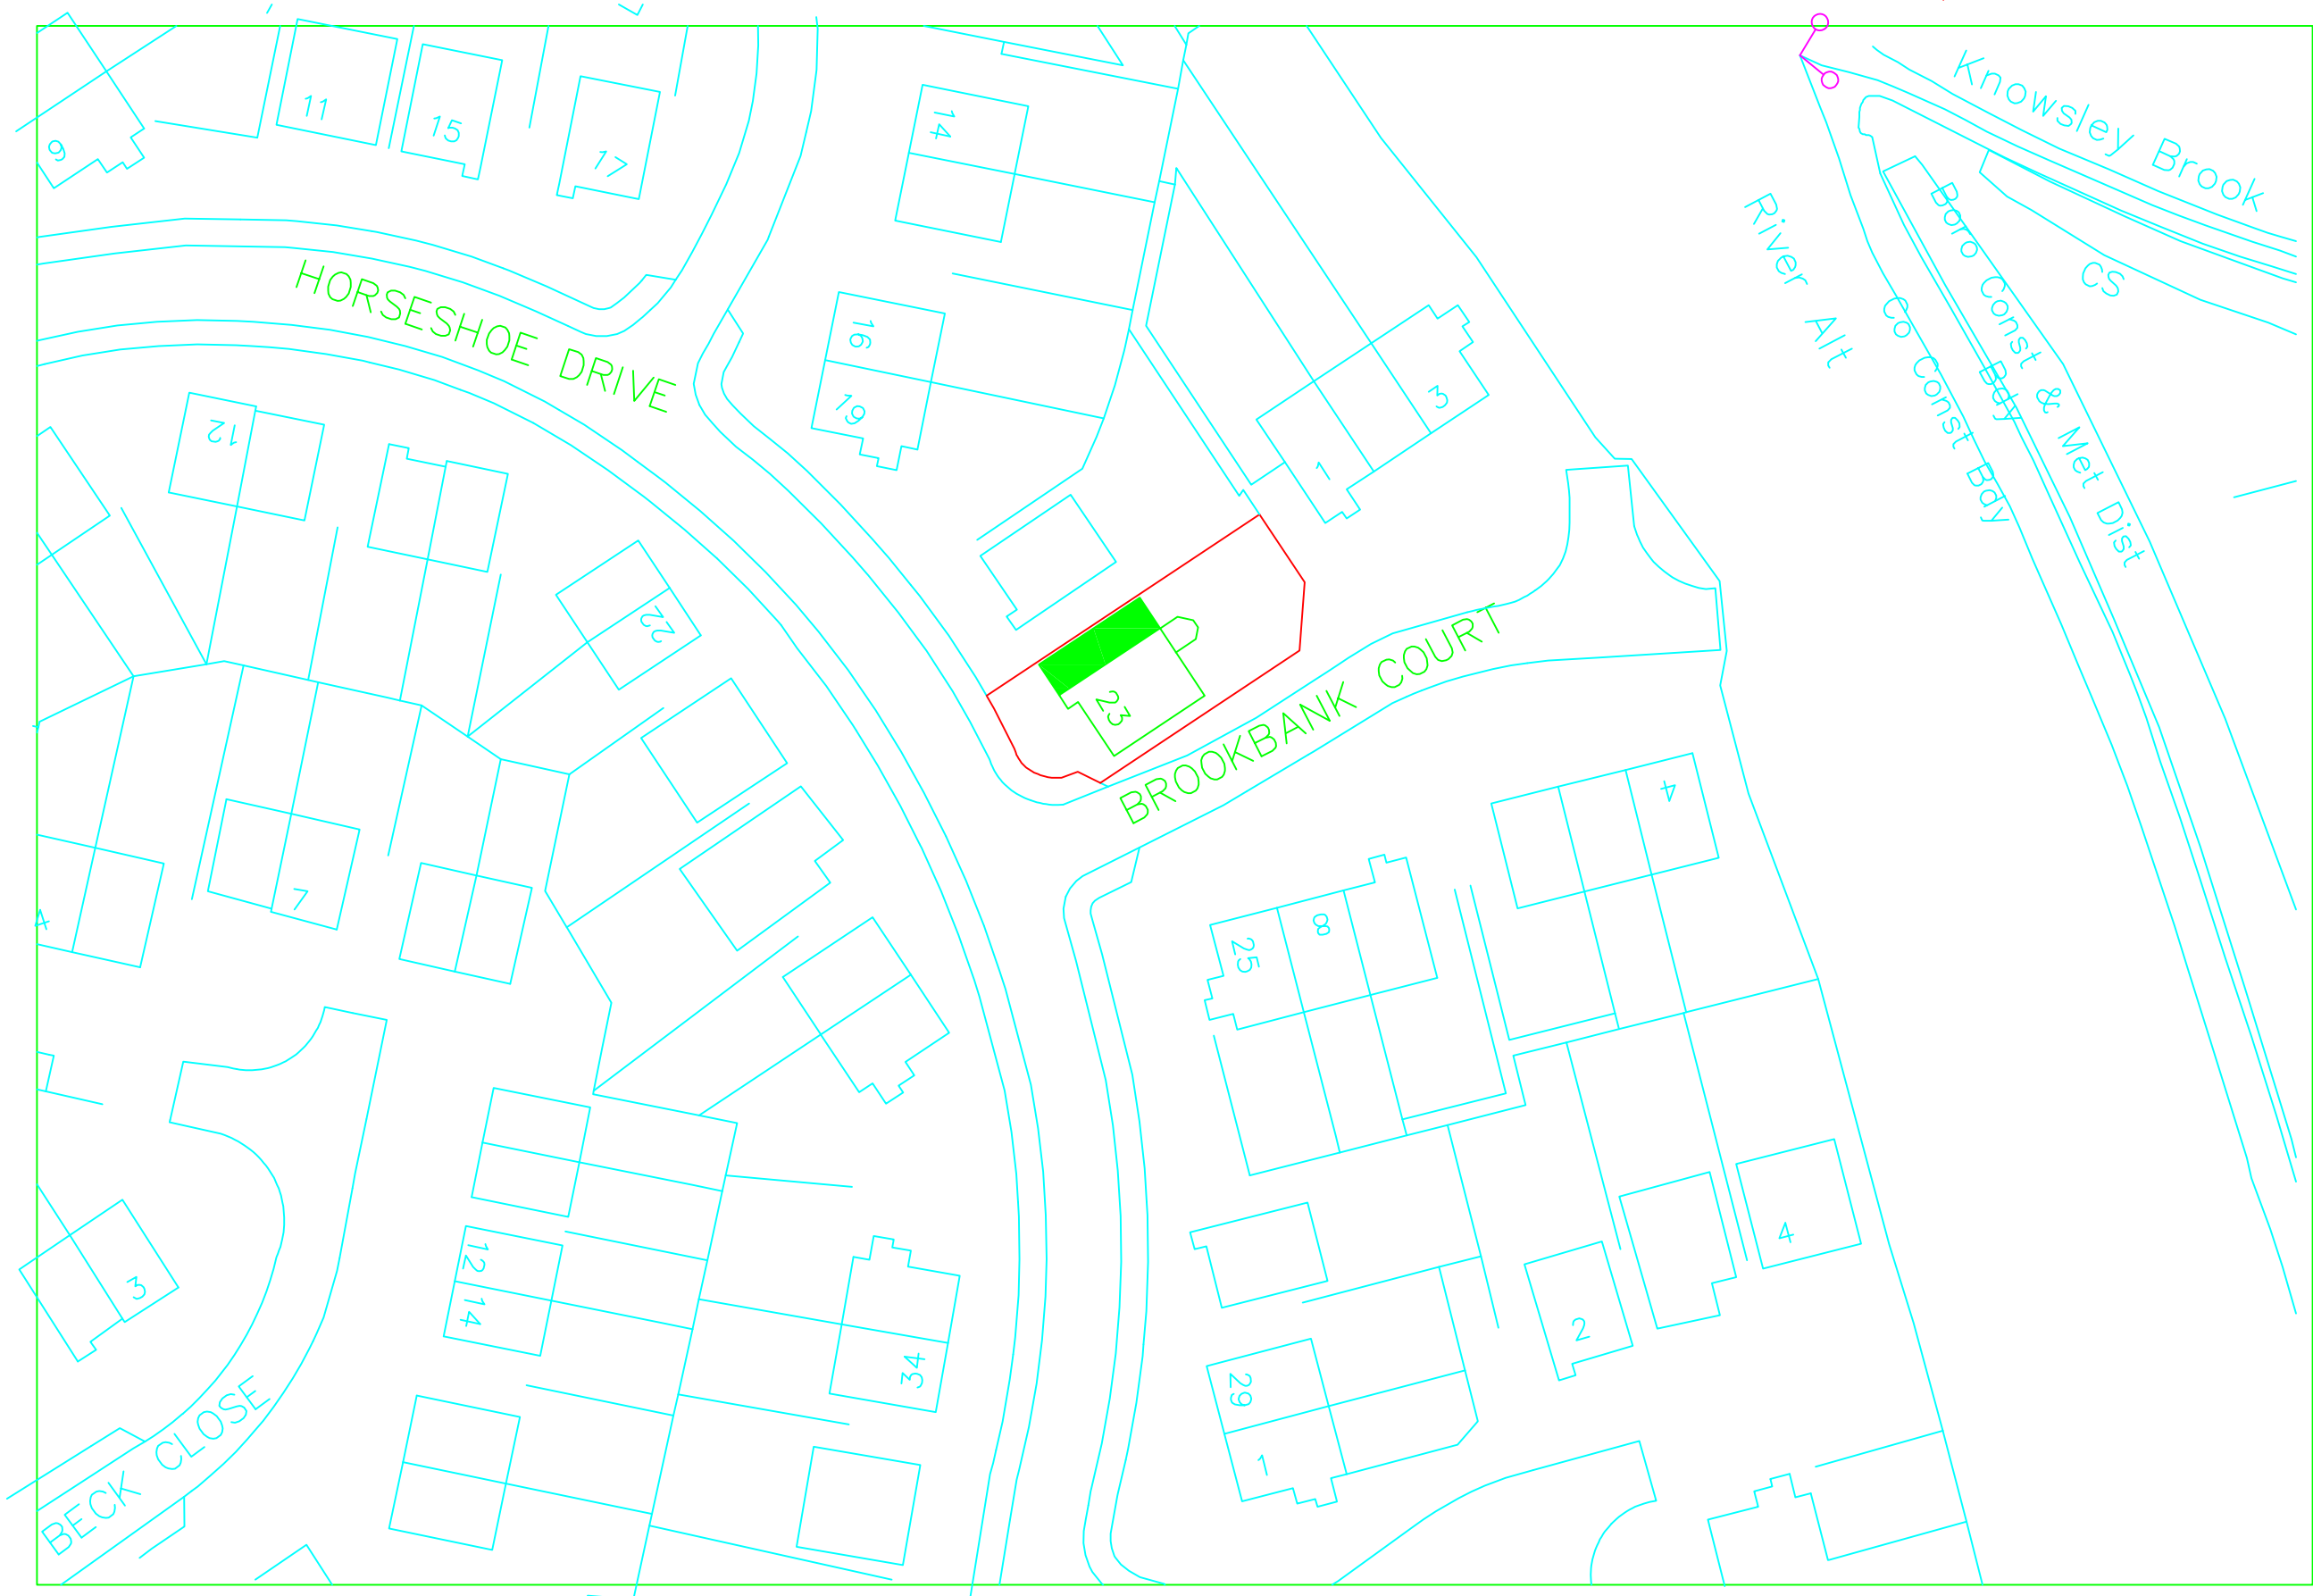

23 Horseshoe Drive L10 4UF

DWG NO: 03