

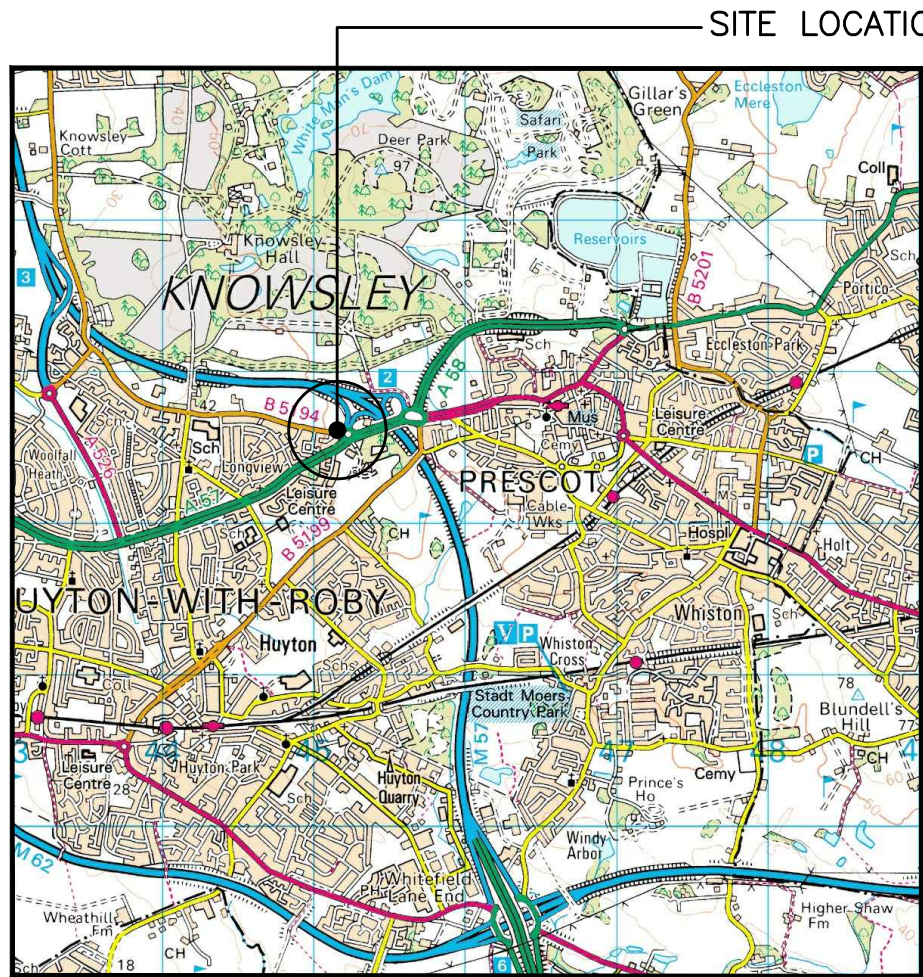



SITE LOCATION
(Scale 1:50000)
Ordnance Survey map extract
based upon Landranger map series
with the permission of the controller of
Her Majesty's Stationery Office
Licence No. 100022432
Crown copyright.

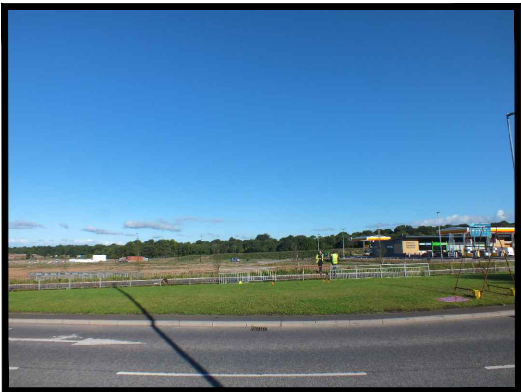

SITE PHOTOGRAPH

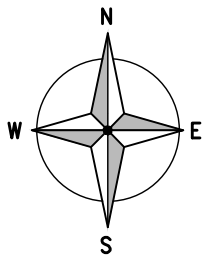


3926.00

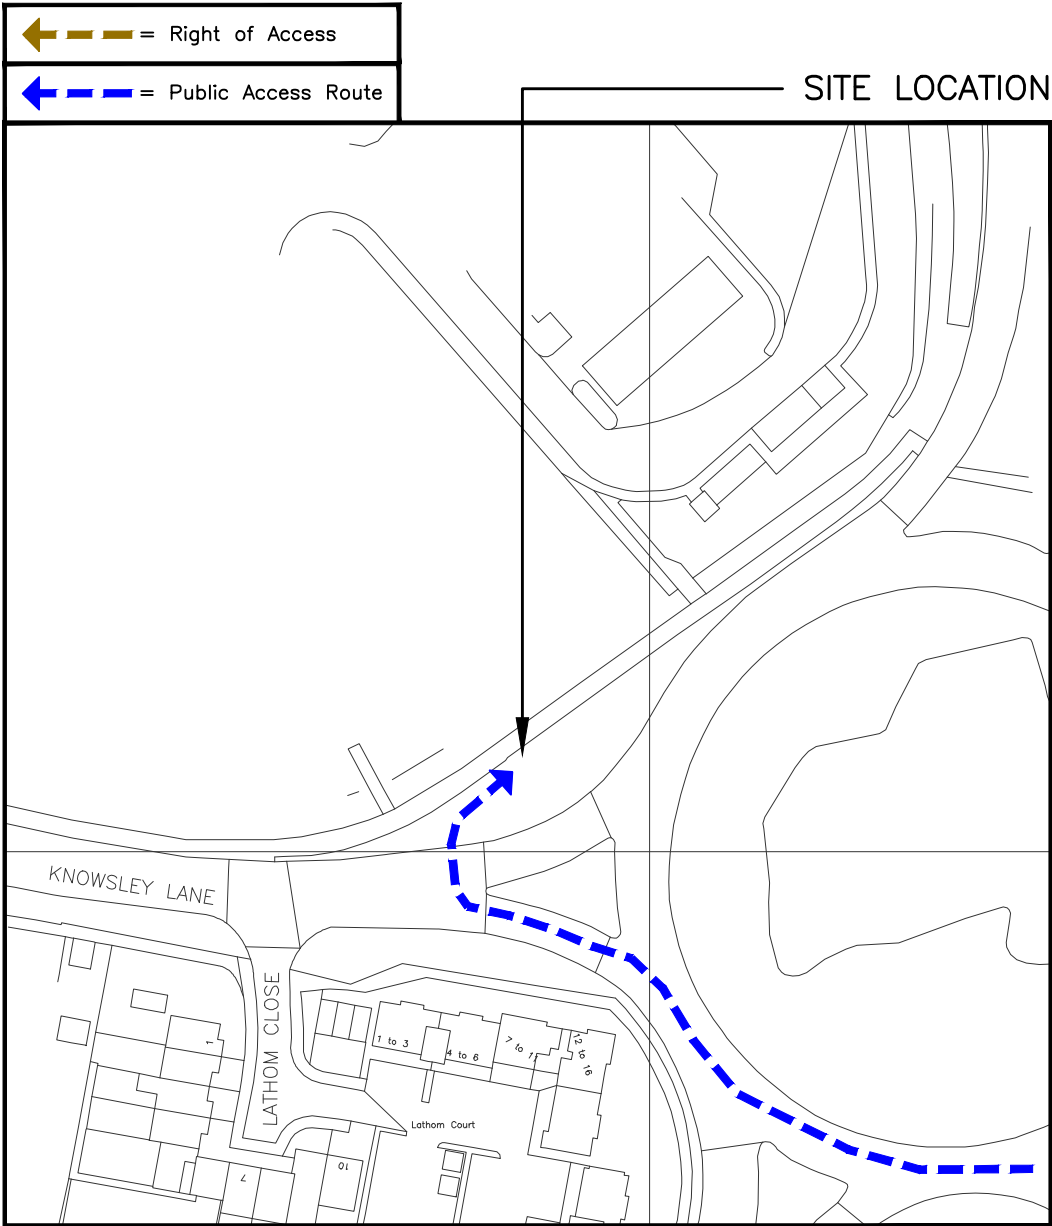

DETAILED SITE LOCATION
(Scale 1:1250)

Based upon Ordnance Survey map extract
with the permission of the Controller of
Her Majesty's Stationery Office.
Crown copyright.
Licence No. 100022432

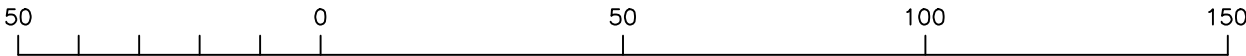

ORIGINAL SCALE AT A3 – 1:1250

ALL DIMENSIONS IN METRES

ALL DIMENSIONS ARE IN mm UNLESS NOTED OTHERWISE


N.G.R. E: 345179 N: 392618

DIRECTIONS TO SITE:

from the m62 at tarbock roundabout take
the 4th exit onto windy arbor rd, turn left
onto greenes rd, slight right onto pottery ln,
turn right onto whiston ln, turn right onto
huyton ln/b5199, at the roundabout take
the 1st exit and stay on huyton ln/b5199,
at the roundabout take the 1st exit onto
liverpool rd/a57, at the roundabout take the
3rd exit onto knowsley ln/b5194, site is on
the right hand side on grass verge

NOTES:

A	Issued for Approval	TCL	TCL	20.09.22
REV	MODIFICATION	BY	CH	DATE

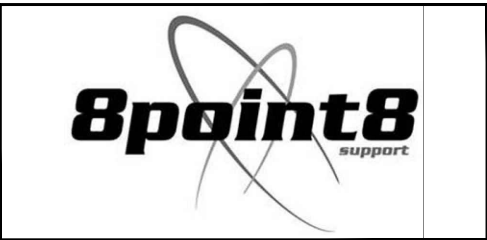

Cell Name	Opt.
SW NEAR SHELL GARAGE	–

Cell ID No		
CORNERSTONE	VMO2	VF
307500_00	23595	N/A

Site Address / Contact Details		
KNOWSLEY LANE KNOWSLEY MERSEYSIDE L36 8BT		

Drawing Title: SITE LOCATION MAPS			
Purpose of issue: PLANNING			Dwg Rev:
Drawing Number: 100			A
Surveyed By: TCL		Original Sheet Size: A3	Pack Issue:
Drawn: TCL	Date: 20.09.22	Checked: TCL	Date: 20.09.22
			B